



BUTTERSTILE CLOSE

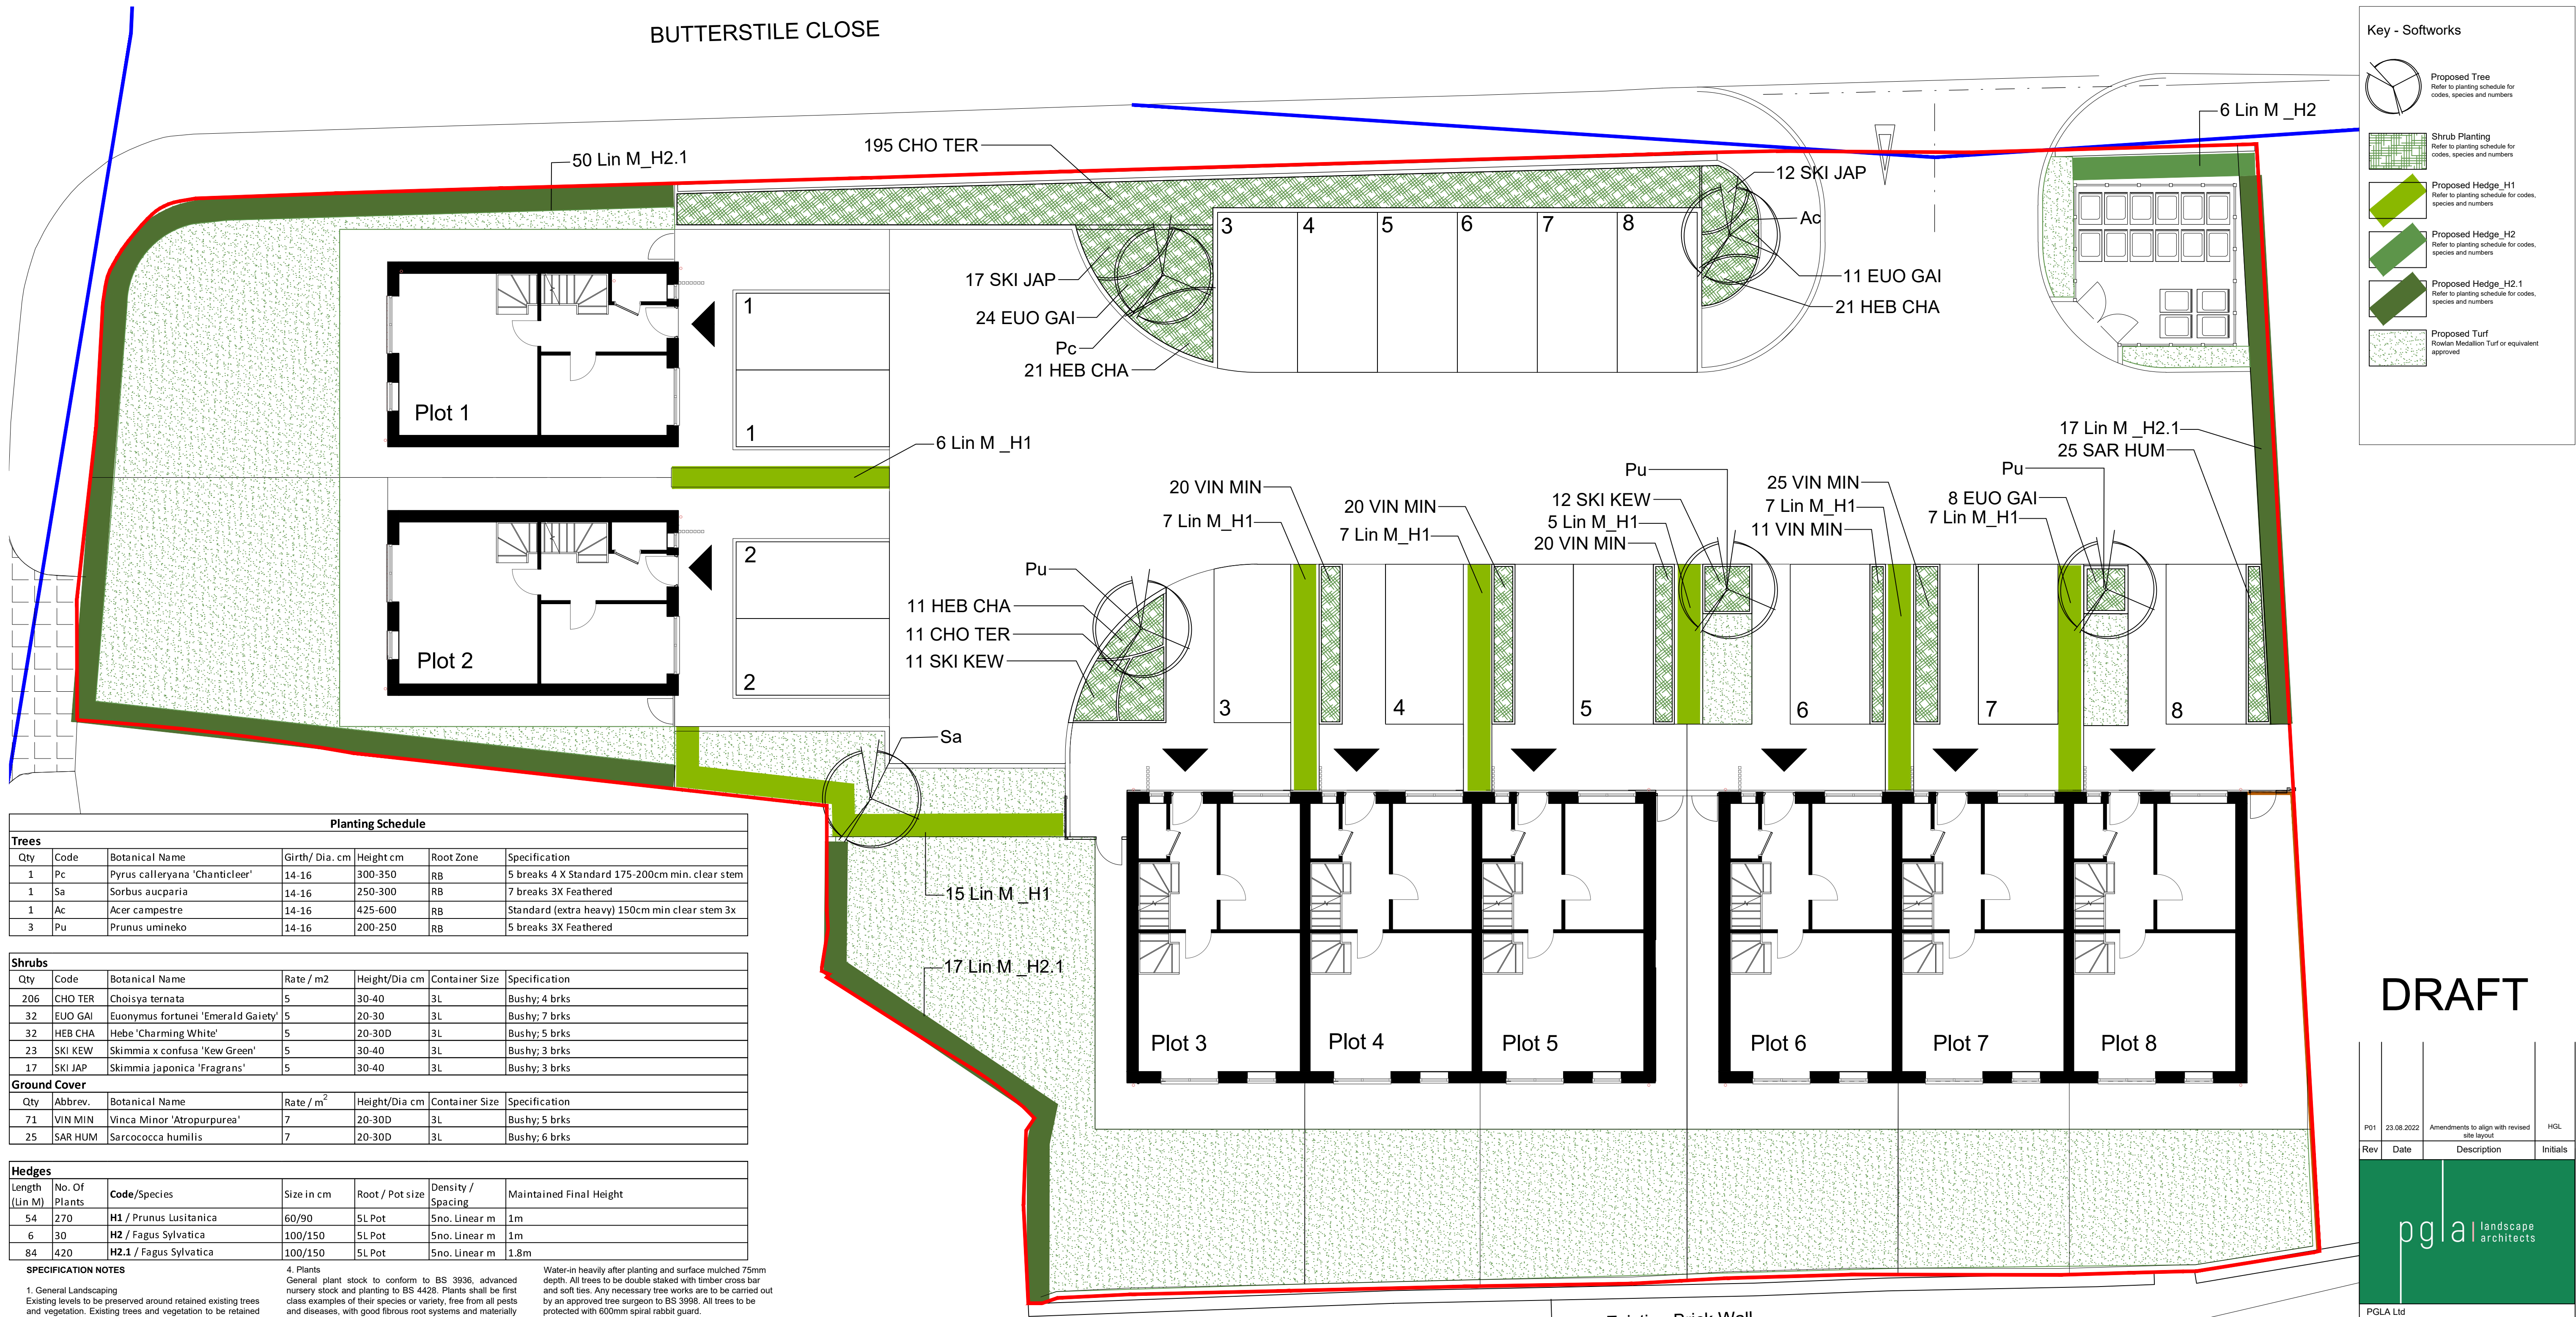

Key - Softworks

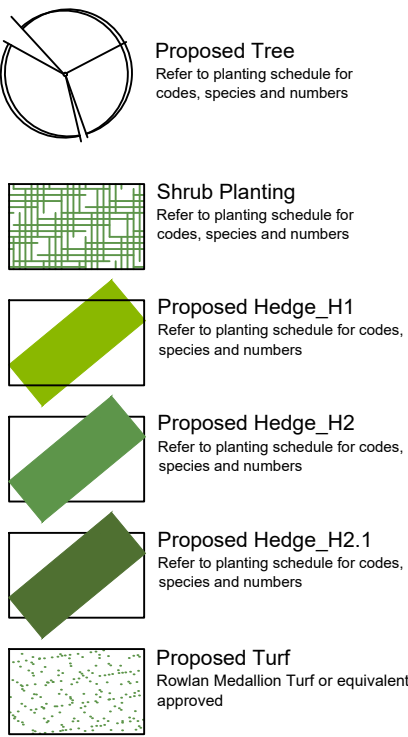

DRAFT

P01	23.08.2022	Amendments to align with revised site layout	HGL
Rev	Date	Description	Initials
PGLA Ltd Landscape Architects Station Hop Studios Stockport Road Manchester M19 3BS t: 0161 238 9138 e: info@pgla.co.uk w: www.pgla.co.uk			
Client William Construction, London			
Project Hilton Lane, Prestwich Residential Development			
Description Landscape Proposals Planting Plan with Schedule & Notes			
Status Planning			
Scale 1:100@A1	Drawn HGL	Date Aug 2022	
Job number PRE1901	Drawing number PP01.01	Revision P01	