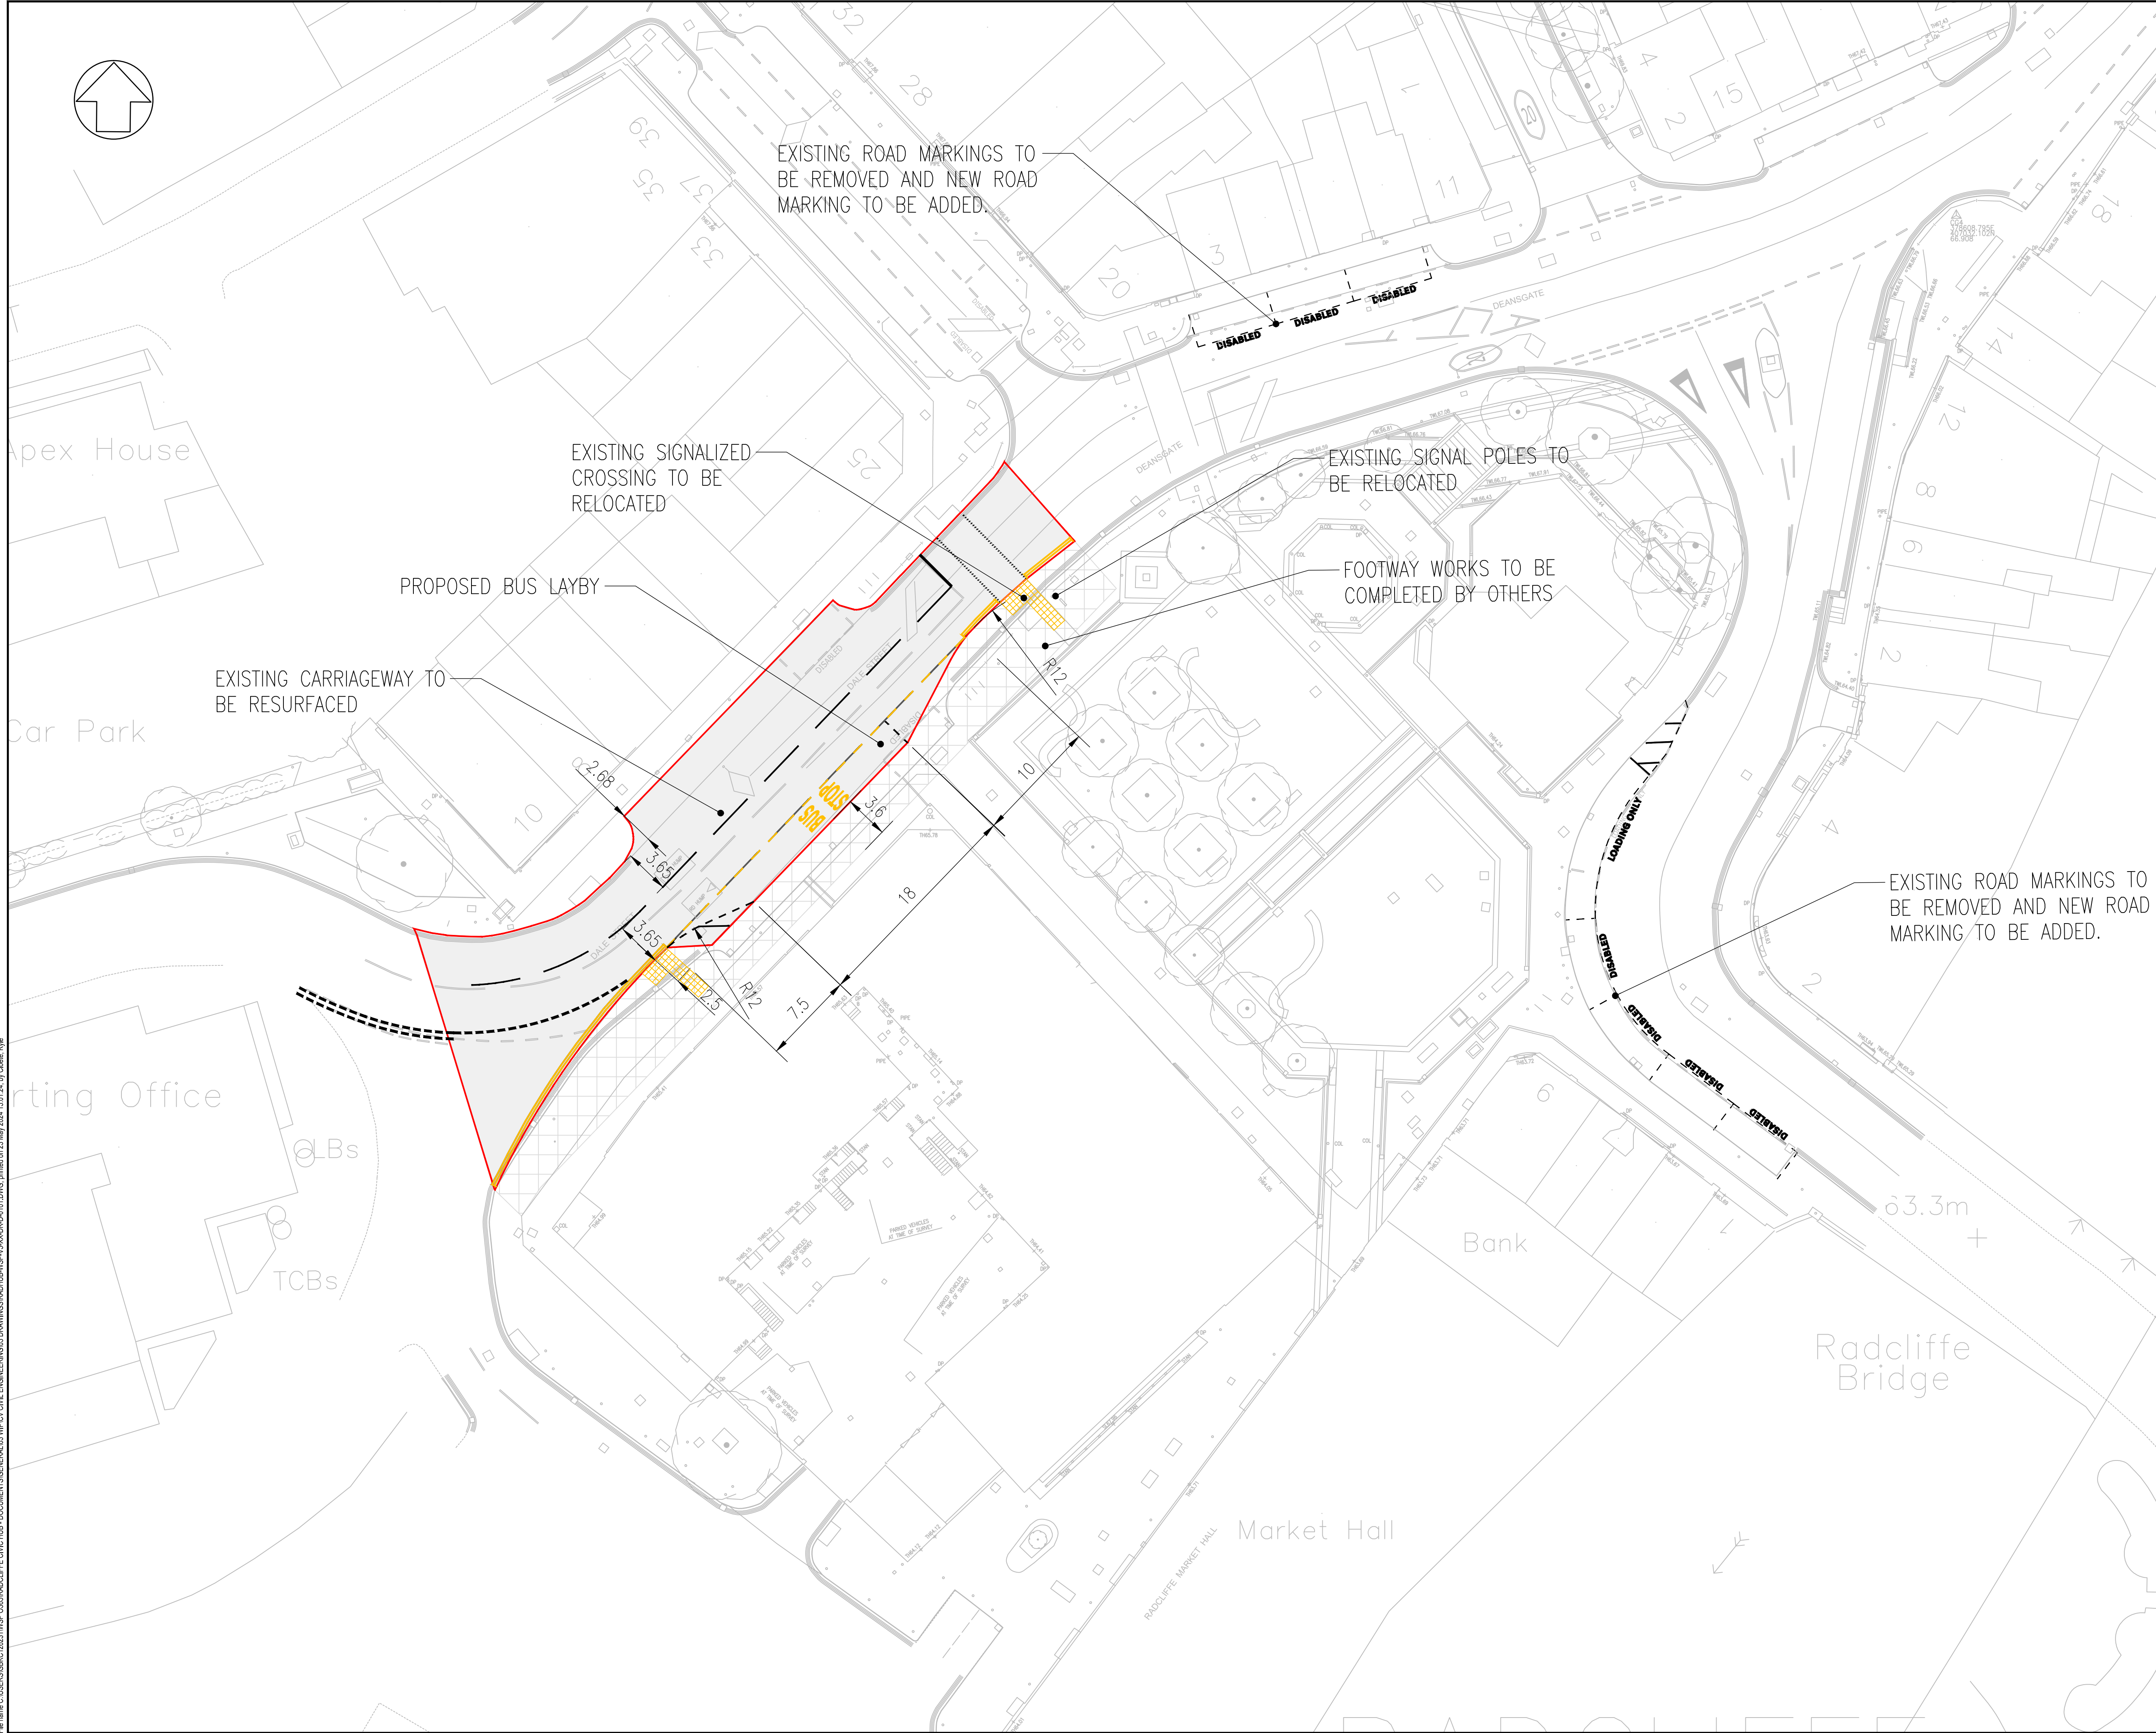


DO NOT SCALE

- NOTES
- 1. ALL DIMENSIONS ARE IN METRES UNLESS OTHERWISE STATED. ALL LEVELS ARE IN METRES ABOVE ORDNANCE DATUM.
 - 2. THIS DRAWING SHALL BE READ IN CONJUNCTION WITH ALL RELATED DOCUMENTATION AND STANDARD DETAILS.

KEY

- BOUNDARY LINE
- EXISTING CARRIAGEWAY SURFACING
- EXISTING TACTILES

P01	23/05/2024	KC	FIRST ISSUE	MS	RV
REV	DATE	BY	DESCRIPTION	CHK	APP

DRAWING STATUS: S0 - WORK IN PROGRESS

8 First Street, Manchester, M15 4GU, UK
T+ 44 (0) 161 200 5000
wsp.com

CLIENT: VINCI CONSTRUCTION

ARCHITECT:

SITE/PROJECT: RADCLIFFE CIVIC HUB

TITLE: PROPOSED GENERAL ARRANGEMENT

SCALE @ A1: 1:500	CHECKED: MS	APPROVED: RV
PROJECT NO: 70092923	DESIGNED: BO	DRAWN: BO DATE: May 24
DRAWING NO: RADHUB-WSP-V5-XX-DR-D-0101	REV: P01	
© WSP UK Ltd		

File name: C:\Users\G8RC\2631\WSP_03659RADCLIFFE CIVIC HUB - DOCUMENTS\GENERAL\03 DRAWINGS\RADHUB-WSP-V5-XX-DR-D-0101.DWG, issued on 23 May 2024 15:01:24, by: Chloe, KVE