


File name \\UK\WSPGROUP\COMCENTRAL\DATA\PROJECTS\70092923\RADCLIFFE CIVIC HUB\03 WIP\LIGHTING\04 DRAWINGS\RADHUB-WSP-XX-XX-DR-Y-0002.DWG, printed on 30 May 2024 09:44:26, by Branson, Steven

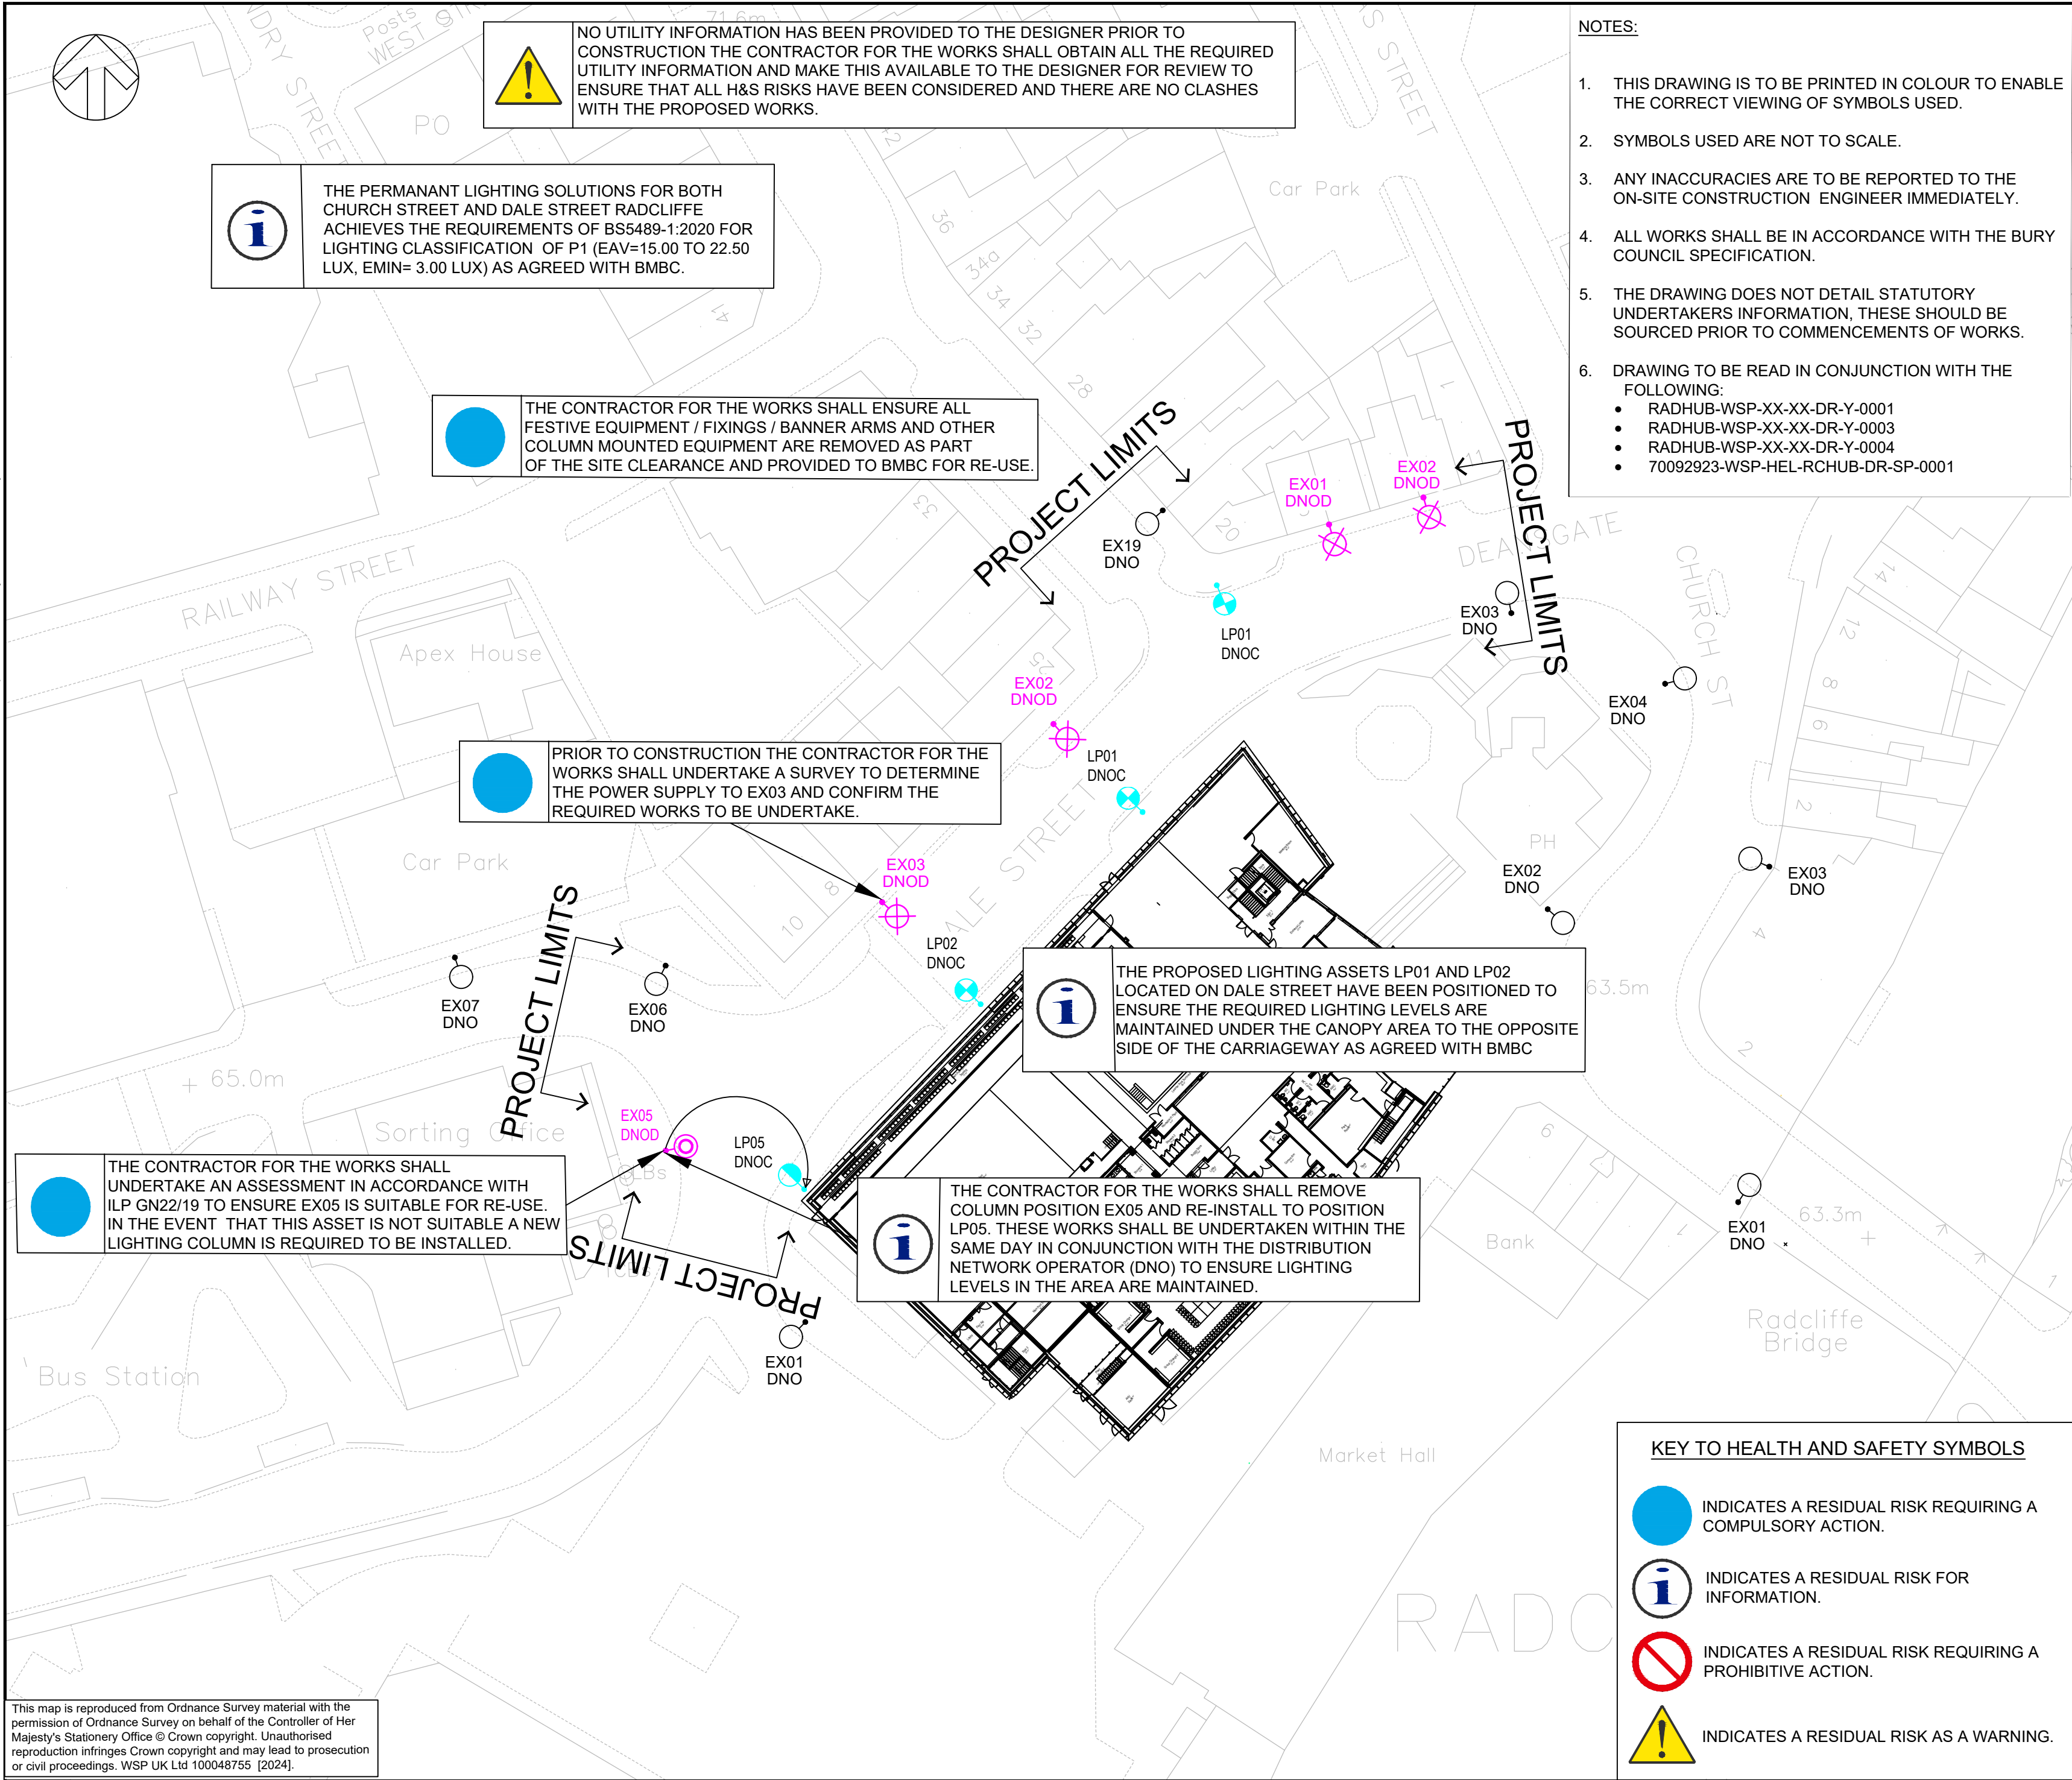

NOTES:

- THIS DRAWING IS TO BE PRINTED IN COLOUR TO ENABLE THE CORRECT VIEWING OF SYMBOLS USED.
- SYMBOLS USED ARE NOT TO SCALE.
- ANY INACCURACIES ARE TO BE REPORTED TO THE ON-SITE CONSTRUCTION ENGINEER IMMEDIATELY.
- ALL WORKS SHALL BE IN ACCORDANCE WITH THE BURY COUNCIL SPECIFICATION.
- THE DRAWING DOES NOT DETAIL STATUTORY UNDERTAKERS INFORMATION, THESE SHOULD BE SOURCED PRIOR TO COMMENCEMENTS OF WORKS.
- DRAWING TO BE READ IN CONJUNCTION WITH THE FOLLOWING:
 - RADHUB-WSP-XX-XX-DR-Y-0001
 - RADHUB-WSP-XX-XX-DR-Y-0003
 - RADHUB-WSP-XX-XX-DR-Y-0004
 - 70092923-WSP-HEL-RCHUB-DR-SP-0001

KEY

- DO NOT SCALE**
- EXISTING COLUMN AND LUMINAIRE TO REMAIN.
 - TAKE UP OR DOWN AND REMOVE TO STORE FOR RE-USE EXISTING ROAD LIGHTING COLUMN (8M NOMINAL HEIGHT) AND LUMINAIRE .
 - TAKE UP OR DOWN AND REMOVE OFF SITE TO TIP EXISTING ROAD LIGHTING COLUMN (10M NOMINAL HEIGHT) INCLUDING LUMINAIRE AND BRACKET.
 - REMOVE FROM STORE AND RE-ERECT EXISTING ROAD LIGHTING COLUMN (8M NOMINAL HEIGHT) AND LUMNAIRE.
 - PROPOSED MALLATITE GALVANIZED STEEL ROAD LIGHTING COLUMN (BURY SIGN COLUMN B4730) OF 10M NOMINAL HEIGHT WITH PLANTED BASE INCLUDING A POST TOP ADAPTOR WITH 60MM SPIGOT COMPLETE WITH A POST TOP MOUNTED PHILIPS DIGISTREET MEDIUM (BGP762 DW10 22klm 80 LED CW) LED LUMINAIRE INSTALLED AT ZERO DEGREE TILT AND A NEW PHILIPS CITY TOUCH CMS NODE. LANTERN SHALL RUN AT 50% LIGHT OUTPUT AND SET TO 11KLM (AS AGREED WITH BMBC)
 - DNO DISTRIBUTION NETWORK OPERATOR SUPPLY TO REMAIN.
 - DNOD DISTRIBUTION NETWORK OPERATOR SUPPLY DISCONNECTION REQUIRED.
 - DNOC DISTRIBUTION NETWORK OPERATOR NEW CONNECTION REQUIRED.

P02	30.05.24		PROJECT NAMING CONVENTION CHANGED		
P01	24.02.23	SB	FIRST ISSUE	OW	MC
REV	DATE	BY	DESCRIPTION	CHK	APP

DRAWING STATUS:	S3 - FOR REVIEW
-----------------	-----------------

8 First Street, Manchester, M15 4GU, UK
T+ 44 (0) 161 200 5000
wsp.com

CLIENT:	VINCI CONSTRUCTION
---------	--------------------

ARCHITECT:	-
------------	---

PROJECT:	RADCLIFFE CIVIC HUB
----------	---------------------

TITLE:	ROAD LIGHTING PERMANENT & SITE CLEARANCE LAYOUT SHEET 1 OF 1
--------	--

SCALE @ A2: 1:500	CHECKED: OC	APPROVED: MC
PROJECT No: 70092923	DESIGNED: SB	DRAWN: SB
DRAWING No: RADHUB-WSP-XX-XX-DR-Y-0002	DATE: May 24	REV: P02
© WSP UK Ltd		

KEY TO HEALTH AND SAFETY SYMBOLS

- INDICATES A RESIDUAL RISK REQUIRING A COMPULSORY ACTION.
- INDICATES A RESIDUAL RISK FOR INFORMATION.
- INDICATES A RESIDUAL RISK REQUIRING A PROHIBITIVE ACTION.
- INDICATES A RESIDUAL RISK AS A WARNING.

This map is reproduced from Ordnance Survey material with the permission of Ordnance Survey on behalf of the Controller of Her Majesty's Stationery Office © Crown copyright. Unauthorised reproduction infringes Crown copyright and may lead to prosecution or civil proceedings. WSP UK Ltd 100048755 [2024].