


Plan:

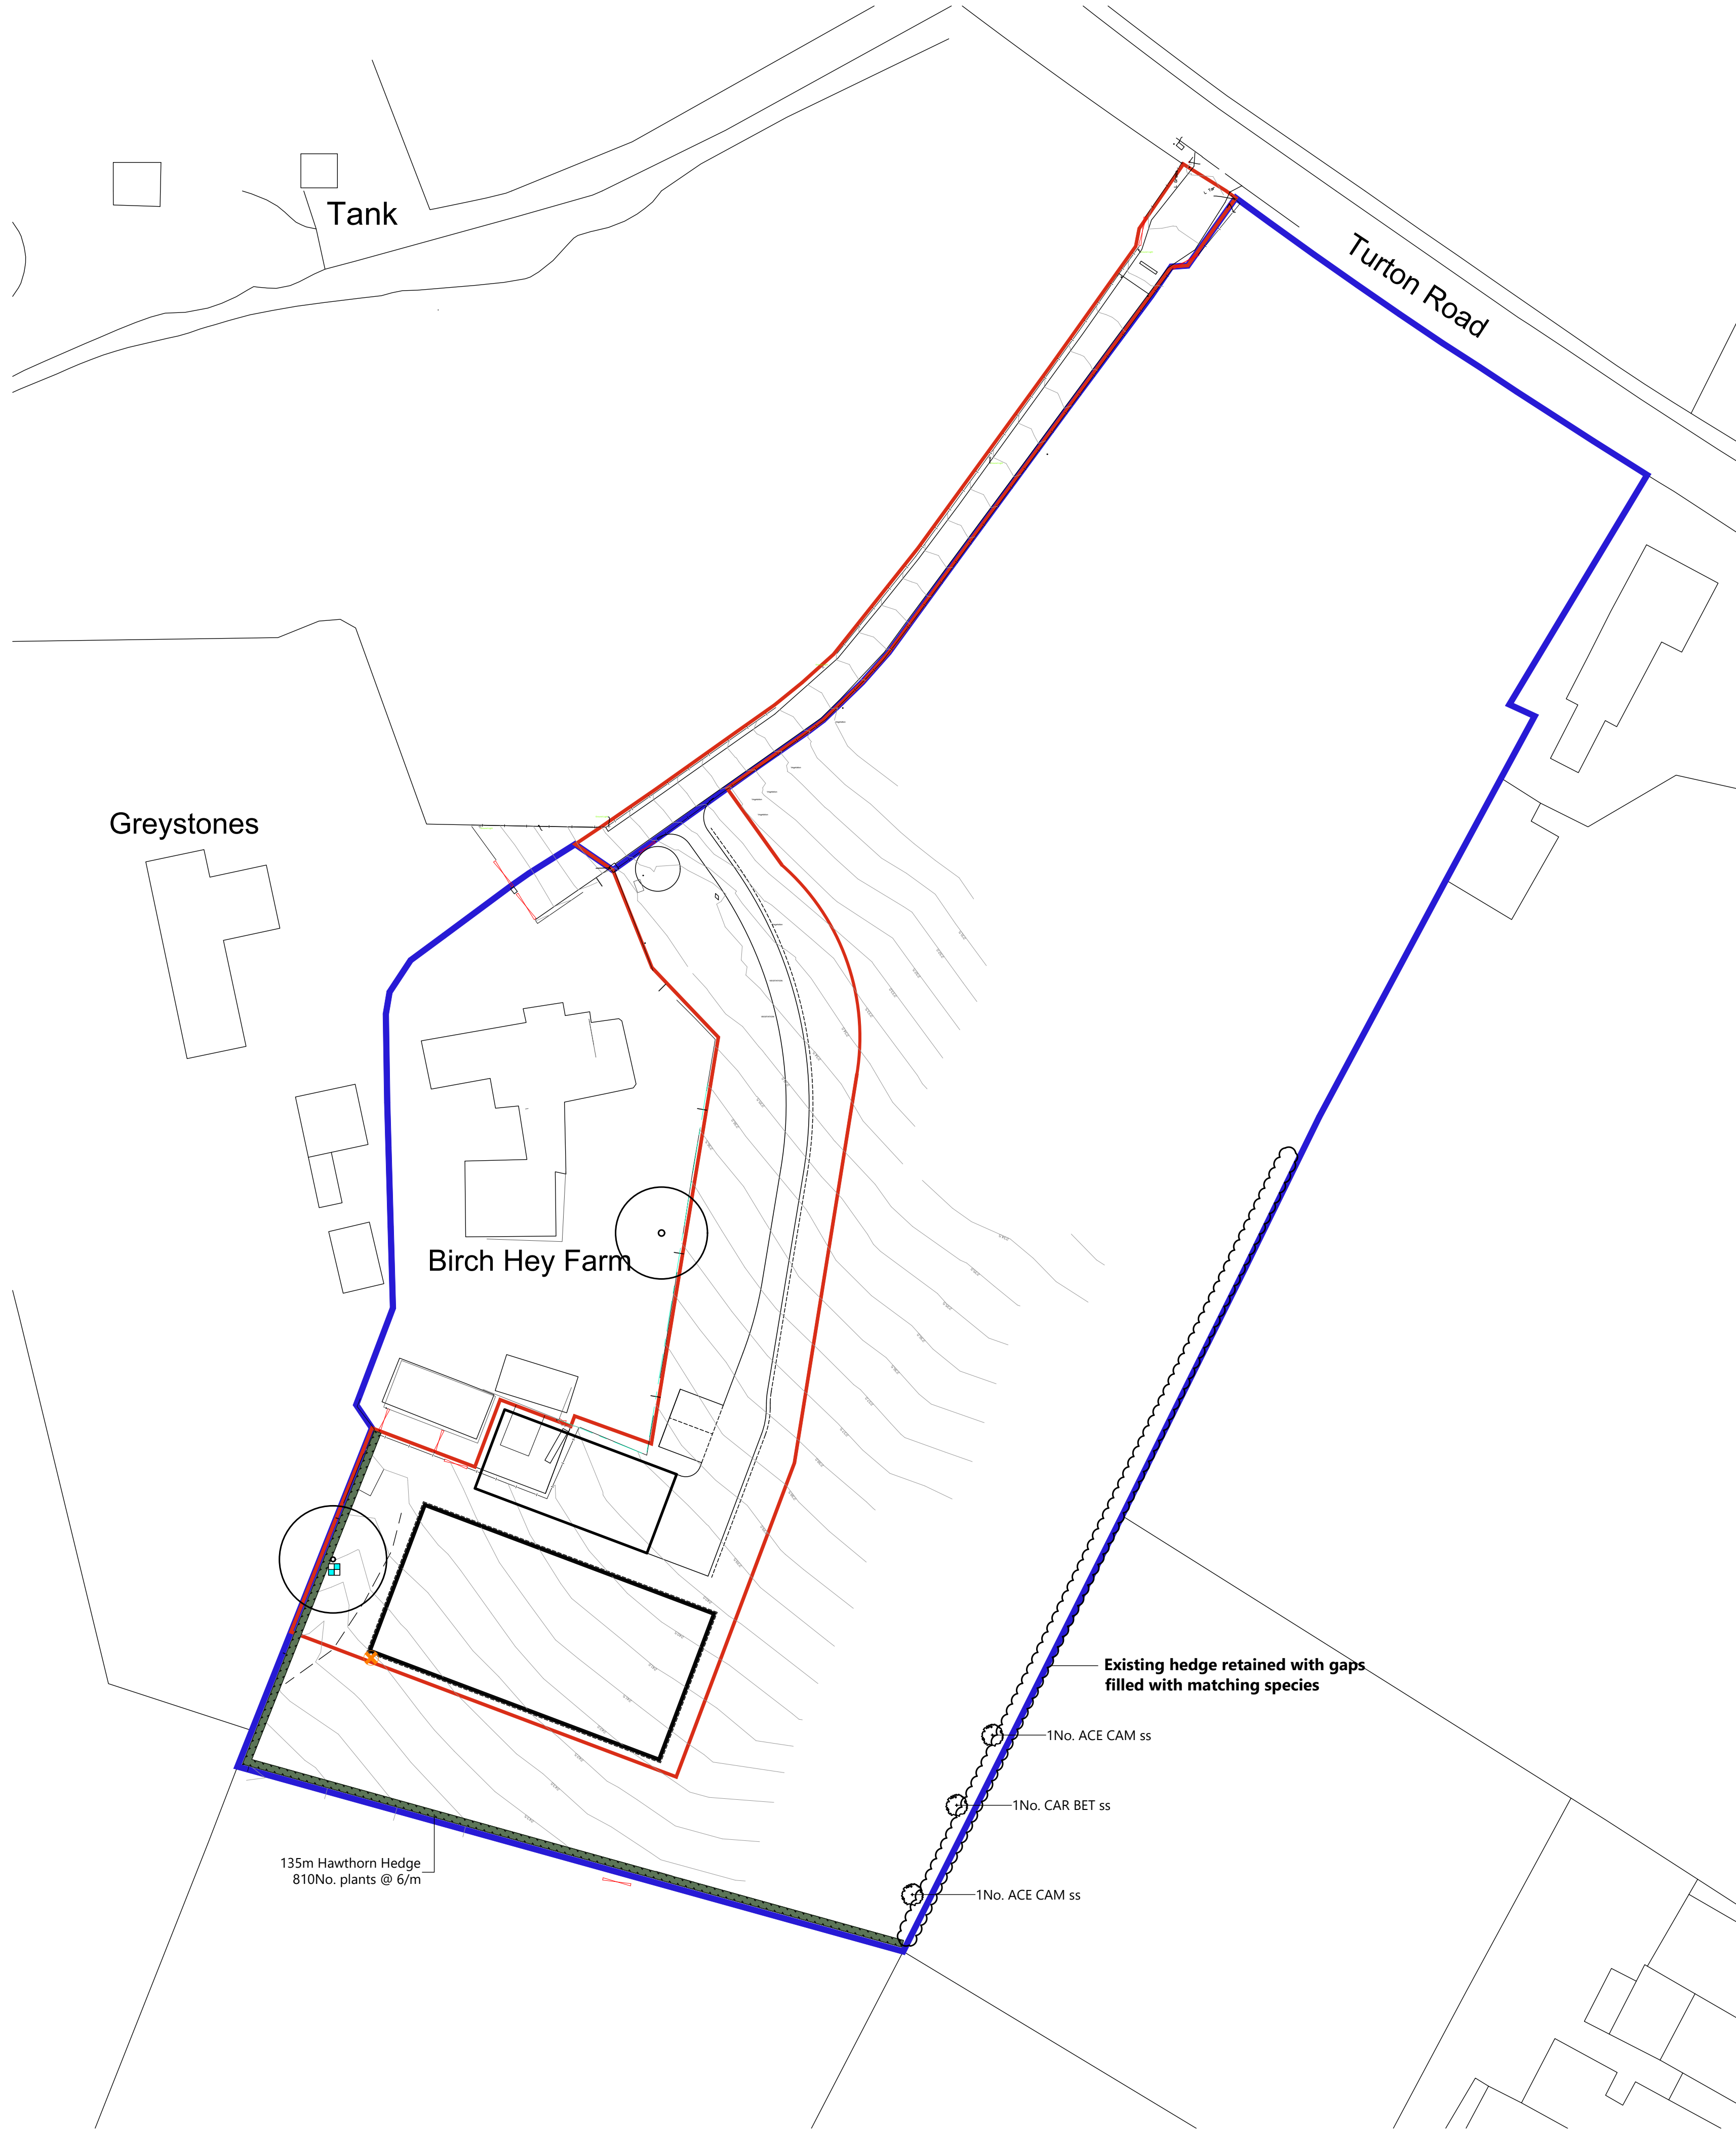

Plant Schedule:

TREES							
QTY	UNIT	CODE	PLANT NAME	STOCK	FORM	GIRTH/HEIGHT	
2	No.	ACE CAM ss	Acer campestre	RB	STD	10-12cm	
1	No.	CAR BET ss	Carpinus betulus	RB	STD	10-12cm	
HEDGES							
QTY	UNIT	CODE	PLANT NAME	STOCK	SIZE		
135	m	Hawthorn Hedge	Crataegus monogyna	B Trans	40-60cm		
810	No. Plants	spaced @ 6/m in a Double Staggered Row					
NOTES AND ABBREVIATIONS							
B = Bare root (bagged).							
FORM = Shape of tree as supplied by the nursery.							
RB = Rootballed (balled and wrapped).							
SIZE = Height or Spread of juvenile plant.							
STD = (clear stem) Standard.							
STOCK = Root condition/protection method eg Bare root.							
Trans = Transplant (or undercut seedling).							
- Refer to specification for further information.							
- All plants to be completely hardened off.							
- Substitutions to be agreed with Landscape Architect.							
Plant Schedule generated by "Qscape" software 16/05/2024							

Notes on planting:

The following notes set out the principles and minimum standard required for the implementation of all soft landscaping as part of this development.

This planting plan has been specified based on installation being carried out during the planting season (November to March inclusive). If the scheme is to be delivered outside of the planting season, all Bareroot (BR) and Rootballed (RB) stock is to be uplifted to container grown plants.

Site Preparation

- For hedge planting, the pits should be excavated to a depth of 450mm.

Topsoil

- All excavated areas are to be backfilled with imported topsoil or site won topsoil
- All imported topsoil must be in accordance with BS3882:2015
- It is recommended that site won topsoil should be test in accordance with BS3882:2015 Annex E for suitability for intended use.
- Soil samples to be submitted to the client for review.
- If the topsoil is not compliant, a soil specialist should be consulted to review whether the soil condition can be improved.

Subsoil

- British Standards: To be in accordance with BS8601:2023

Planting

- All proposed species should reflect those indicated on the landscape plans. They should be true to type and be supplied in line with HTA 'National Plant Specification'.
- All planting to be handled, stored, transported and planting in accordance with HTA 'Handling and establishing landscape plants' guidance.
- All plant species are to be watered ahead of installation.
- The planting should be installed at the densities indicated in the plant schedule and in accordance with the layout.
- For planting mixes that are proposed in a single area, they are to be set out in a random matrix.
- Any plant substitutions should be agreed with the project Landscape Architect prior to implementation.
- All bareroot stock is to be planted during the planting season (November to March)
- Bareroot stock to incorporate biodegradable spiral guards and single cane for protection until establishing.

Tree Planting

- The final location of all trees and shrubs are subject to confirmation of below ground service locations and approval of statutory undertakers. If unsure of final positions, please contact the project Landscape Architect.
- When the trees are planted, compost and a slow release fertiliser are to be mixed in with the backfill material at the manufacturers recommended rates.
- All trees are to be staked into position with a suitable rubber tie.
 - Select standards: Single stake
- Tree Pit sizes:
 - Select standards: 750 x 750 x 750mm backfilled with sub-soil and 300mm topsoil.

Herbicides

- Apply herbicide to topsoil ahead of planting where required.
- Application of herbicide to be in accordance with Control of Pesticides Regulations 1986.
- To be applied by qualified member of staff that are used to controlling such products, and in line with manufacturers instructions.
- Spot treat planting areas during the maintenance period where necessary in line with the manufacturers guidance.

Mulching layer

- All planting areas are to receive 50mm depth medium grade bark mulch.

Implementation Programme

- The ideal time to undertake planting is within the planting season during the months of November to March (inclusive). This is the period when the plants are dormant with bareroot and rootball stock readily available.
- Should the construction programme not allow for this, planting must be carried out at the earliest opportunity during the next planting season.

Watering

- It is imperative that the plants are installed into moist soil and are watered thoroughly after planting. A regular watering regime is important during the establishment period, particularly during the summer months to give the plants the best chance of establishing.

Notes:

Please do not scale from this drawing, either paper or electronic copies.

All final measurements must be checked on site by the contractor.


If there are any discrepancies noted in relation to dimensions or scale, please notify the Landscape Architect.

All works are to be carried out in accordance with the latest British Standards and/or Codes of Practice unless otherwise stated.

This drawing is the property of DAC Landscape Architecture Ltd and must not be copied or reproduced in any way, whole or in part without the permission of the client or DAC Landscape Architecture Ltd. Copyright © of DAC Landscape Architecture Ltd.

Legend:

- Existing Trees Retained
- Proposed Native Trees
Girth: 10-12cm/ Select Standard
Height: 3-4m high
Fixings: Single tree stake and rubber tie
- Proposed Native Hedgerow
Stock: Bare root
Height: 40-60cm
Density: 6 per linear metre (planted as a double staggered row)
- Proposed Bird Box (attached to existing tree
To be a Schwegler 18 Hole Nest Box
- Proposed Bat Box (attached to building)
To be a Schwegler 2F bat box

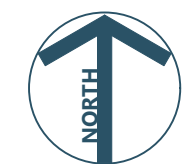

Revision Notes:

Rev	Initials	Description	Date
P2	DC	Retained hedge along the eastern boundary added	16-05-24
P1	DC	First issue	15-05-24

Client:

Anne Shepherd

Project:

Birch Hey Farm, Turton Road, Bury


Title:

Planting Plan

Status:	Date:
For Approval	15-05-2024

Drawing No:	Revision:
064-DAC-PL-001	P2

Scale:	Paper Size:	Drawn by:
1:500	A1	DC

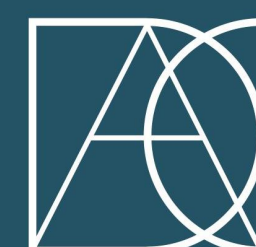

LANDSCAPE
ARCHITECTURE
Email: info@dacla.co.uk
Tel: 07973823834
Website: www.dacla.co.uk