


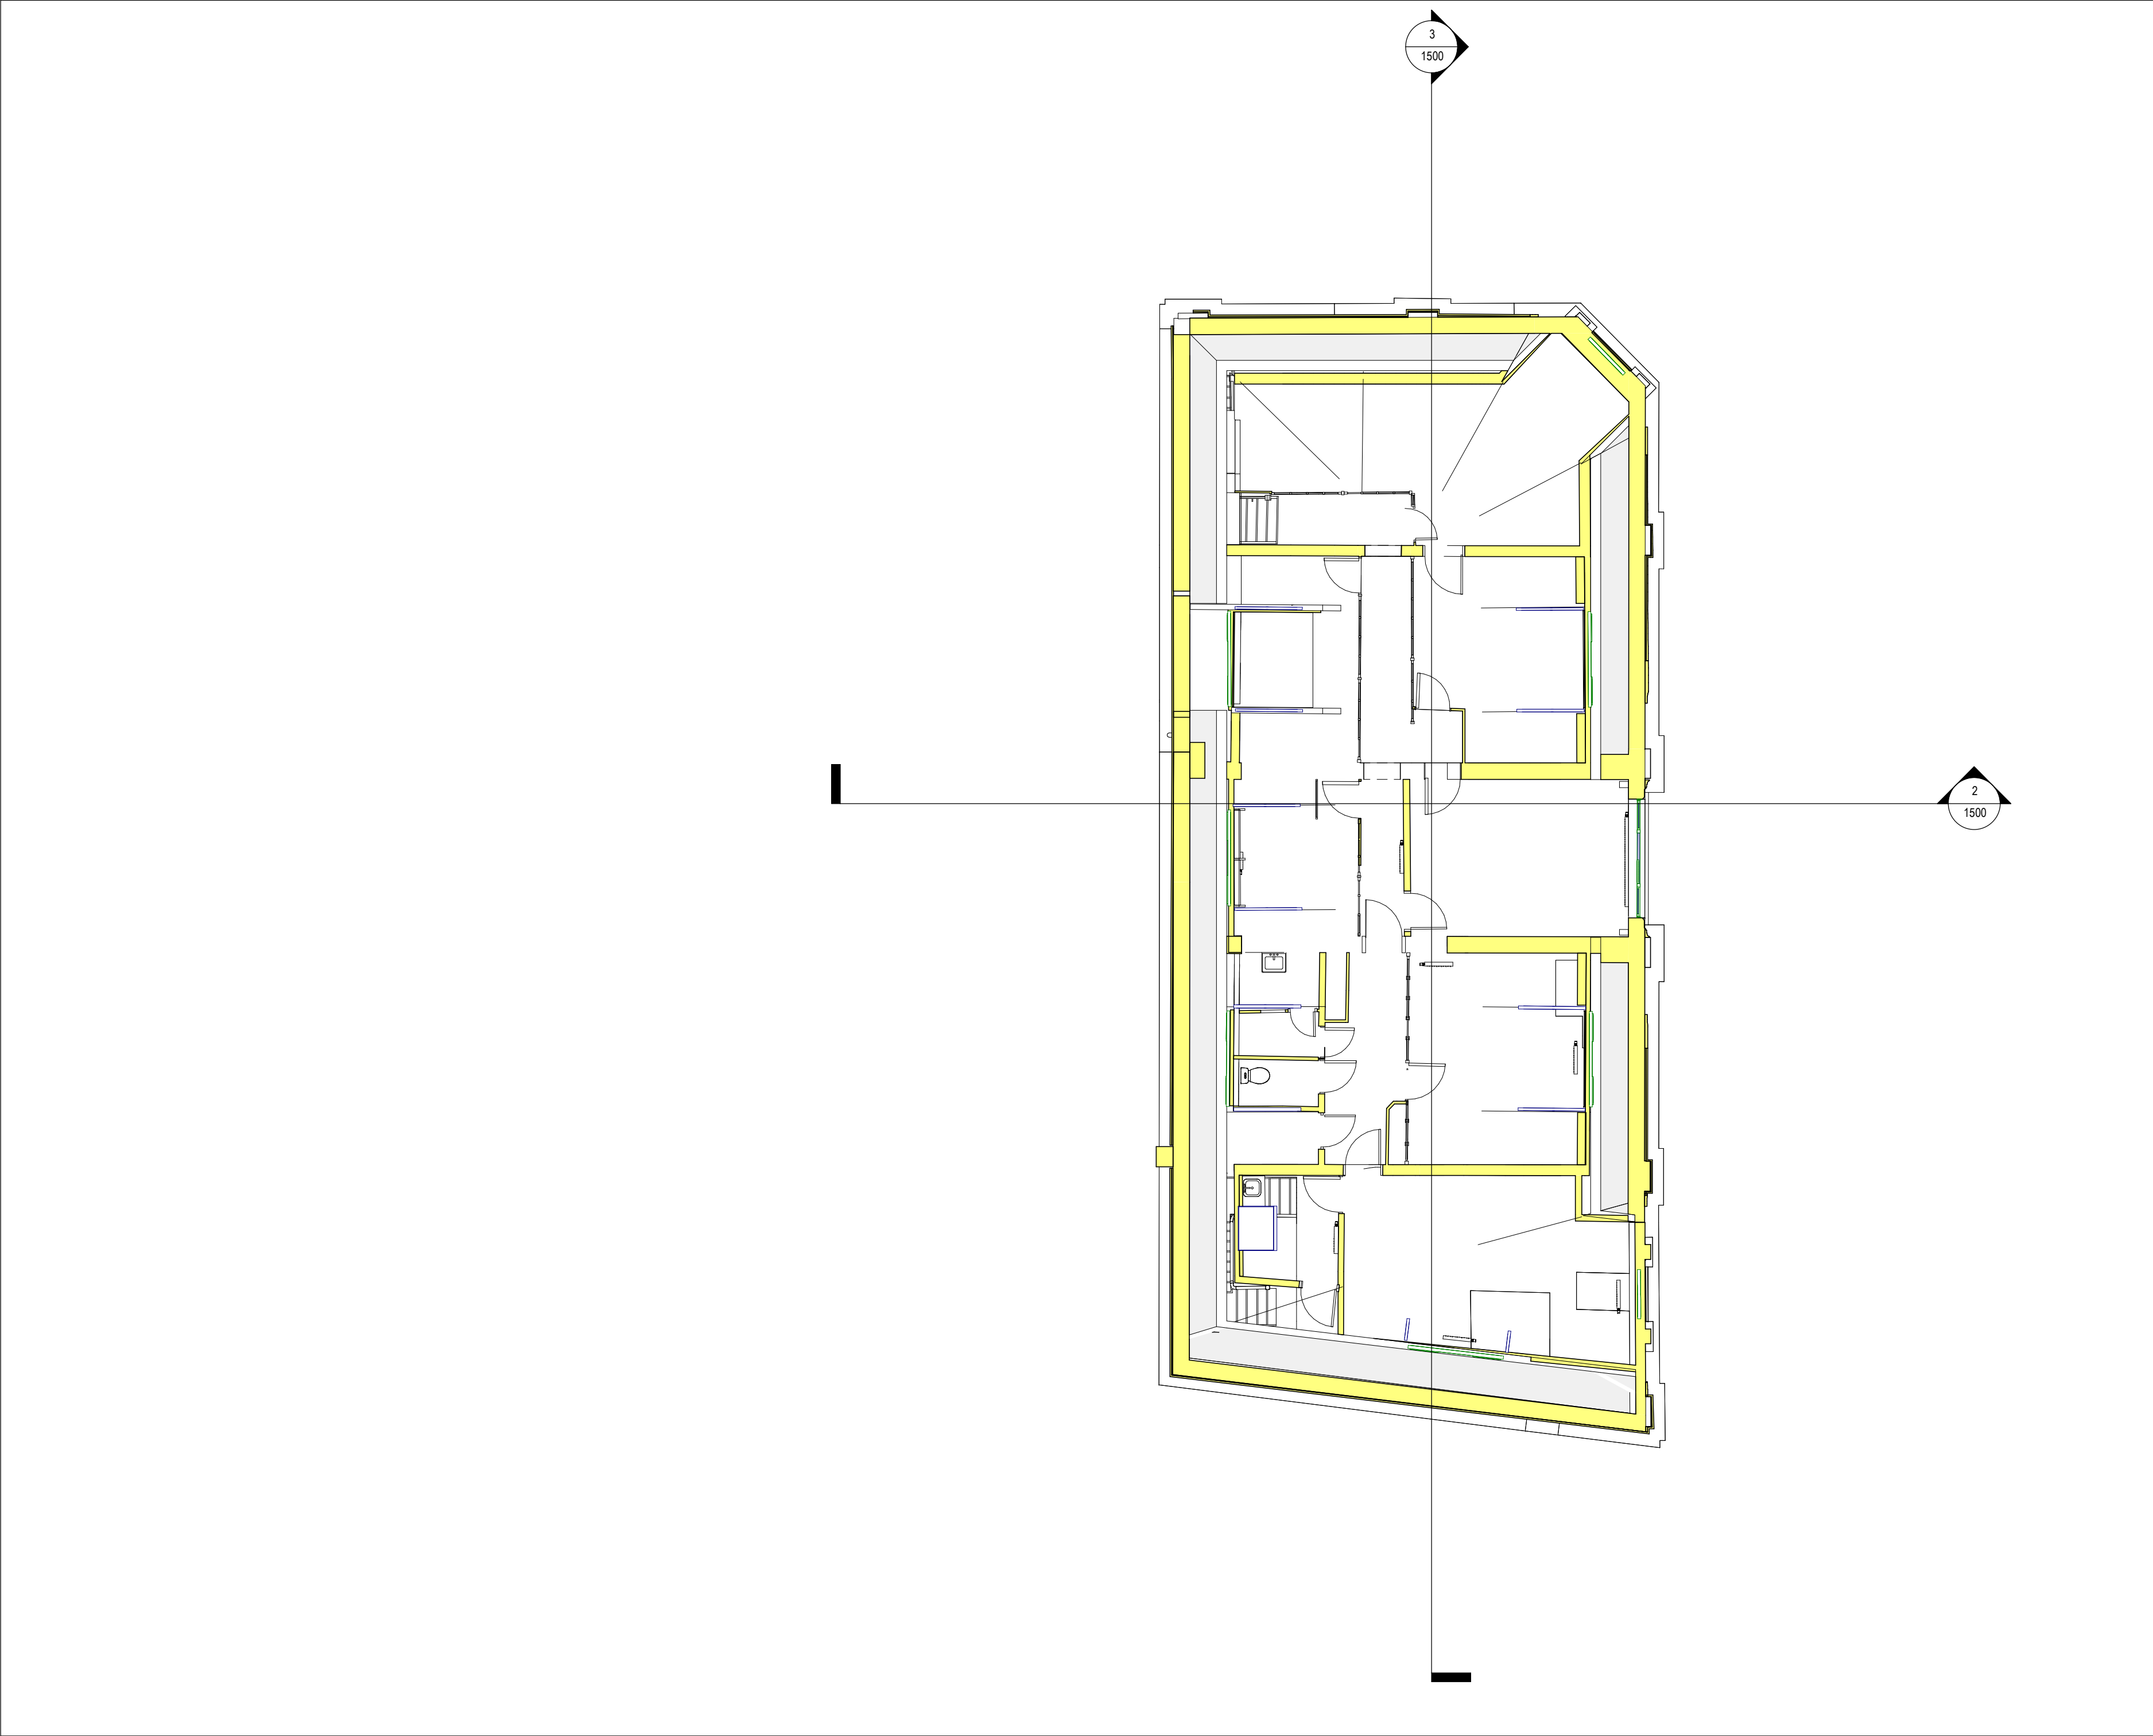

Notes

The Contractor is to check all dimensions and conditions on site before commencing. Do not scale from this drawing.
This drawing remains the copyright of POZZONI Architecture Ltd.

Scale Bars		TO BE USED ONLY AS GUIDANCE			
1:100	mm	1000	3000	5000	
1:200	mm	5000	8000		
1:500	M	5	15	25	
1:1250	M	10	30	50	70

P01	Issued for Planning.		DY	23.02.23
Rev	Description	By	Date	
Client	Vinci Construction UK Ltd			
Job	Radcliffe Market Chambers & Basement			
Drawing	Existing Level 02			
Proj Ref	P5860_1114	Rev	P01	
Iss Ref	RADHUB- PAL- ZZ- 02- DR- A-1114			
Date	02/02/22	Scale	1 : 100	@ A2
Project Status	3D CoOrd	2D CoOrd	DAS	Approved
		Approved	DAS	
Planning	Tender		Construction	
	Contract		As Built	

pozzoni

Woodville House
2 Woodville Road
Altrincham
WA14 2FH

+44 161 928 7848
www.pozzoni.co.uk
architects@pozzoni.co.uk

C:\Users\dyates\Documents\RADHUB-POZ-Z1-ZZ-M3-A-0001_darren.yates.rvt
22/02/2023 17:16:22