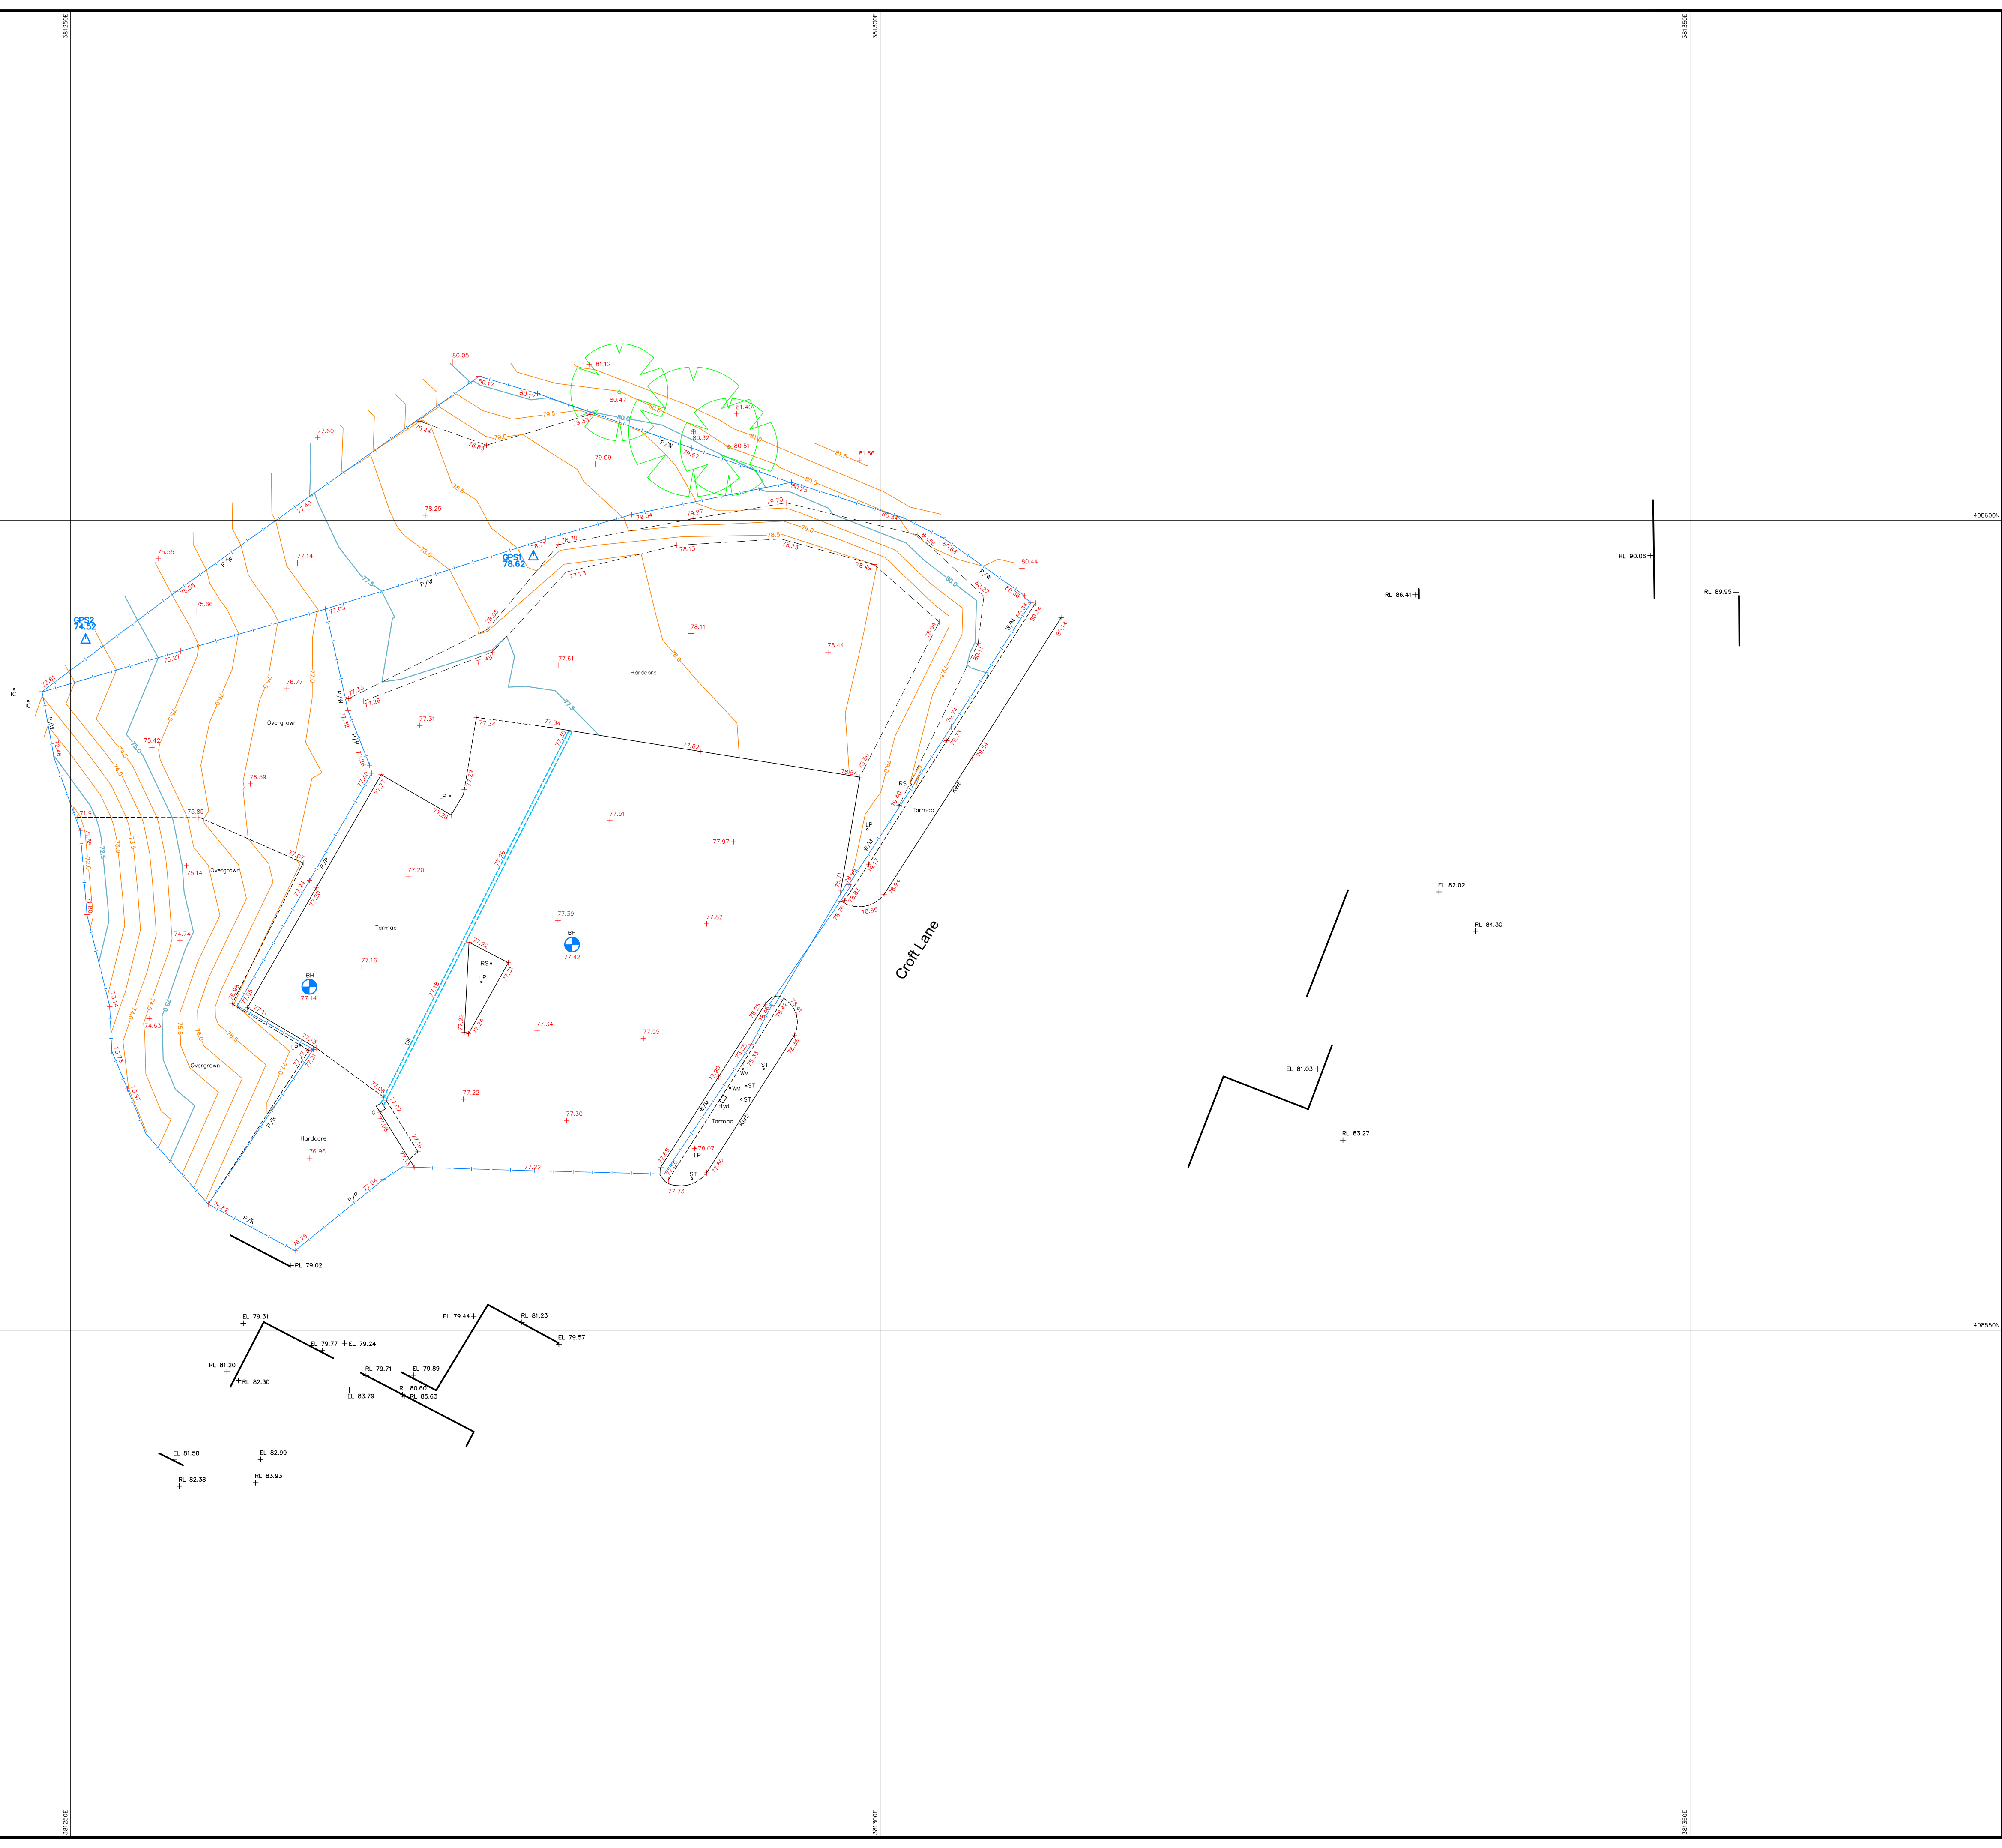
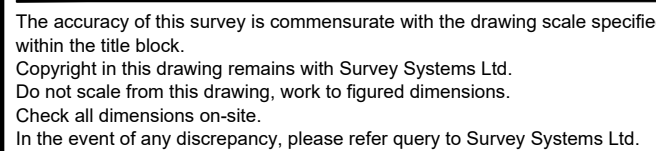


[illegible]

Stn	Easting	Northing	Level
GPS1	381278.58	408597.85	78.624
GPS2	381250.928	408592.714	74.521

Head and Registered Office
Survey Systems Ltd
Willow Bank House
Old Road
Handforth • Wilmslow
Cheshire SK9 3AZ
Tel. 01625 533444
Fax 01625 526815
mail@survsys.co.uk
www.survsys.co.uk

Coordinates are related to **National Grid (GPS)**

Surveyed	RL RA	Drawn	BP
Date	May 2021	Checked	NAD
File name	20674	Revision No.	Sheet size A1
Drawing No. SSL:20674:200:1;1			

