



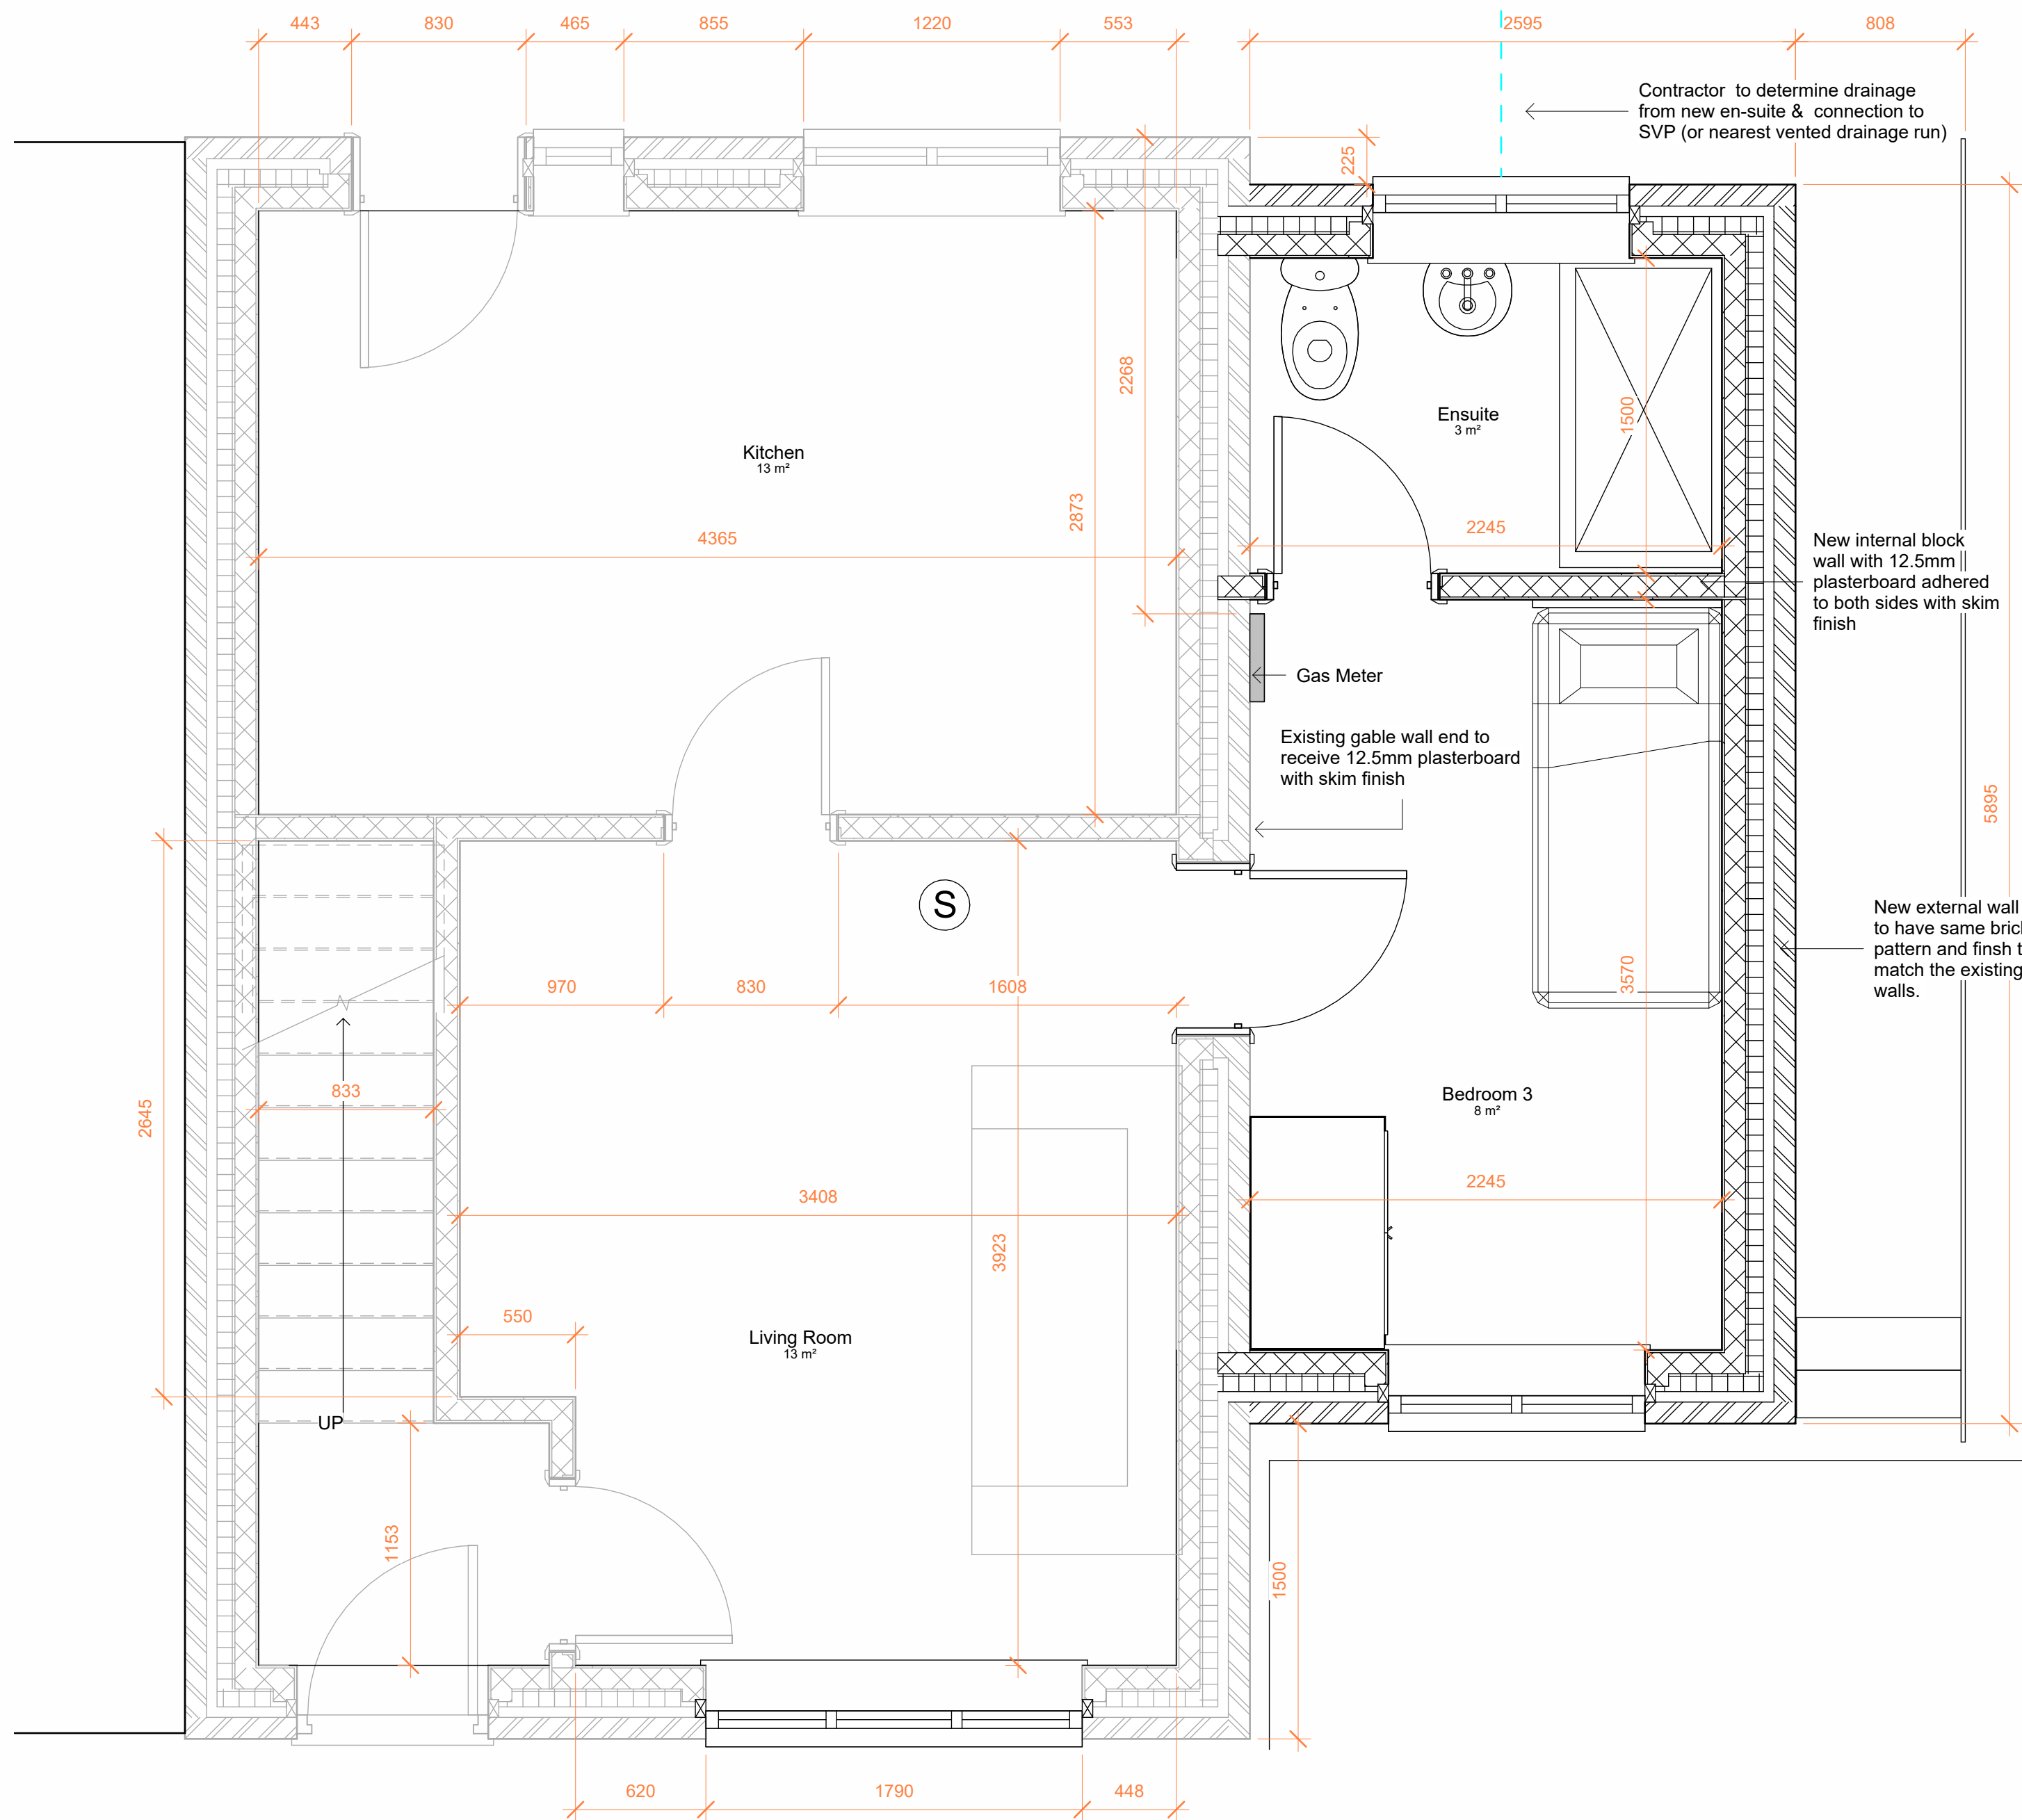

Ground Floor
1 : 25



Site
1 : 100

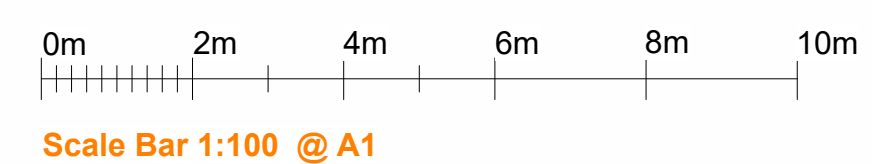

© Ideal Architects Limited
WWW.Ideal-Architects.co.uk

This Drawing & Design is the copyright of Ideal Architects Ltd and should not be reproduced without written consent.
Contractors are to check all levels & dimensions on site prior to site works commencing & report discrepancies to the Designers.

DO NOT SCALE FROM THIS DRAWING

Proposed Single Storey Side extension

22 Orchid Drive, Bury, BL9 9EW

Rev	Description	Date
A	Ensuite Amended	27.07.22
Rev	Description	Date

Client: Michelle Hurwitch

Proposed Plans

(DR)A200
Revision A

