


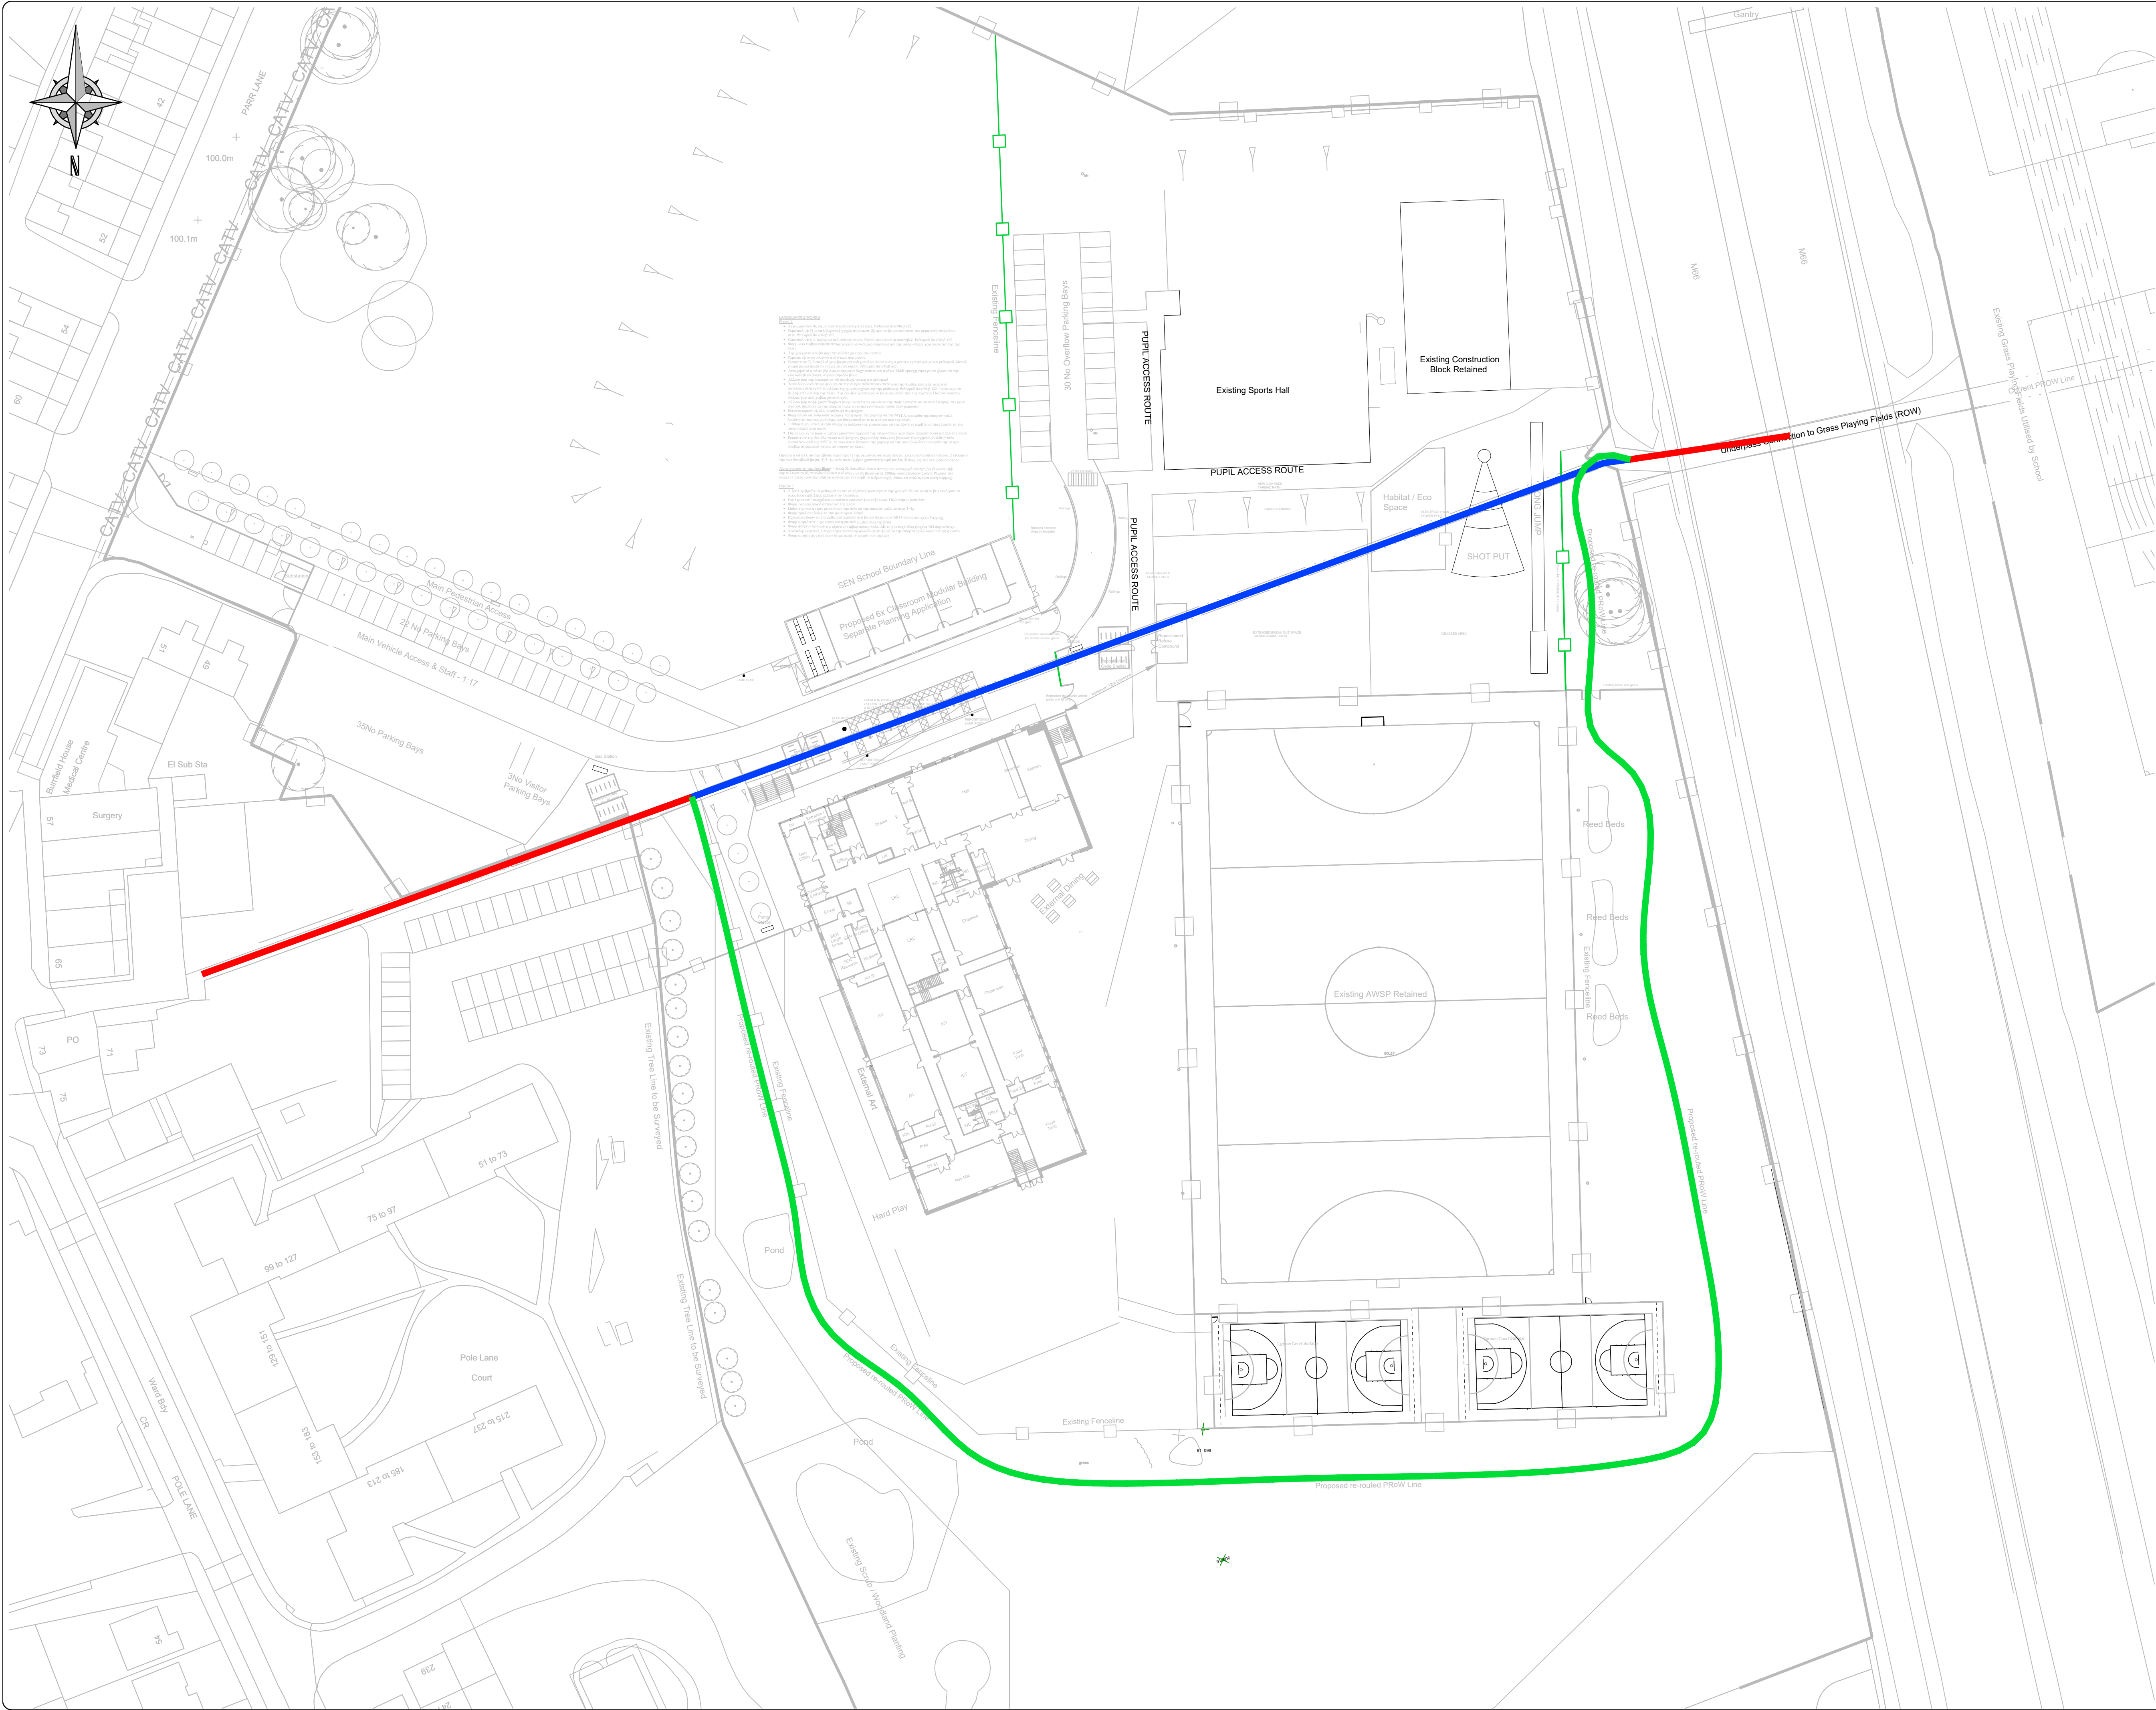

Notes:

- This drawing is subject to copyright and is not to be reproduced in part or whole without approval.
- Do not scale this drawing - check all dimensions on site.

KEY:

- ProW Unaffected
- ProW to be Diverted
- ProW Diversion Route ("Breedon" Gravel Type Surface)

B	26.01.22	UPDATED KEY	KG
A	18.01.22	UPDATED LAYOUT	KG
-	13.12.21	INITIAL ISSUE	KG
Rev:	Date:	Status/Amendments:	By:

mosodi

mobility solutions through design and innovation

Manchester Leeds

0161 413 5168 0113 323 0854

Client:

ENABL

Project:

UNSWORTH ACADEMY, BURY

Drawing Title:

INDICATIVE PROW DIVERSION PROPOSALS

Drawn By:	KG	Checked By:	RAM	Approved By:	RAM
Scale:	1:500	Paper Size:	A1	Date Created:	26.01.22
Drawing Number:	21058.IN.01	Drawing Revision:	B		