


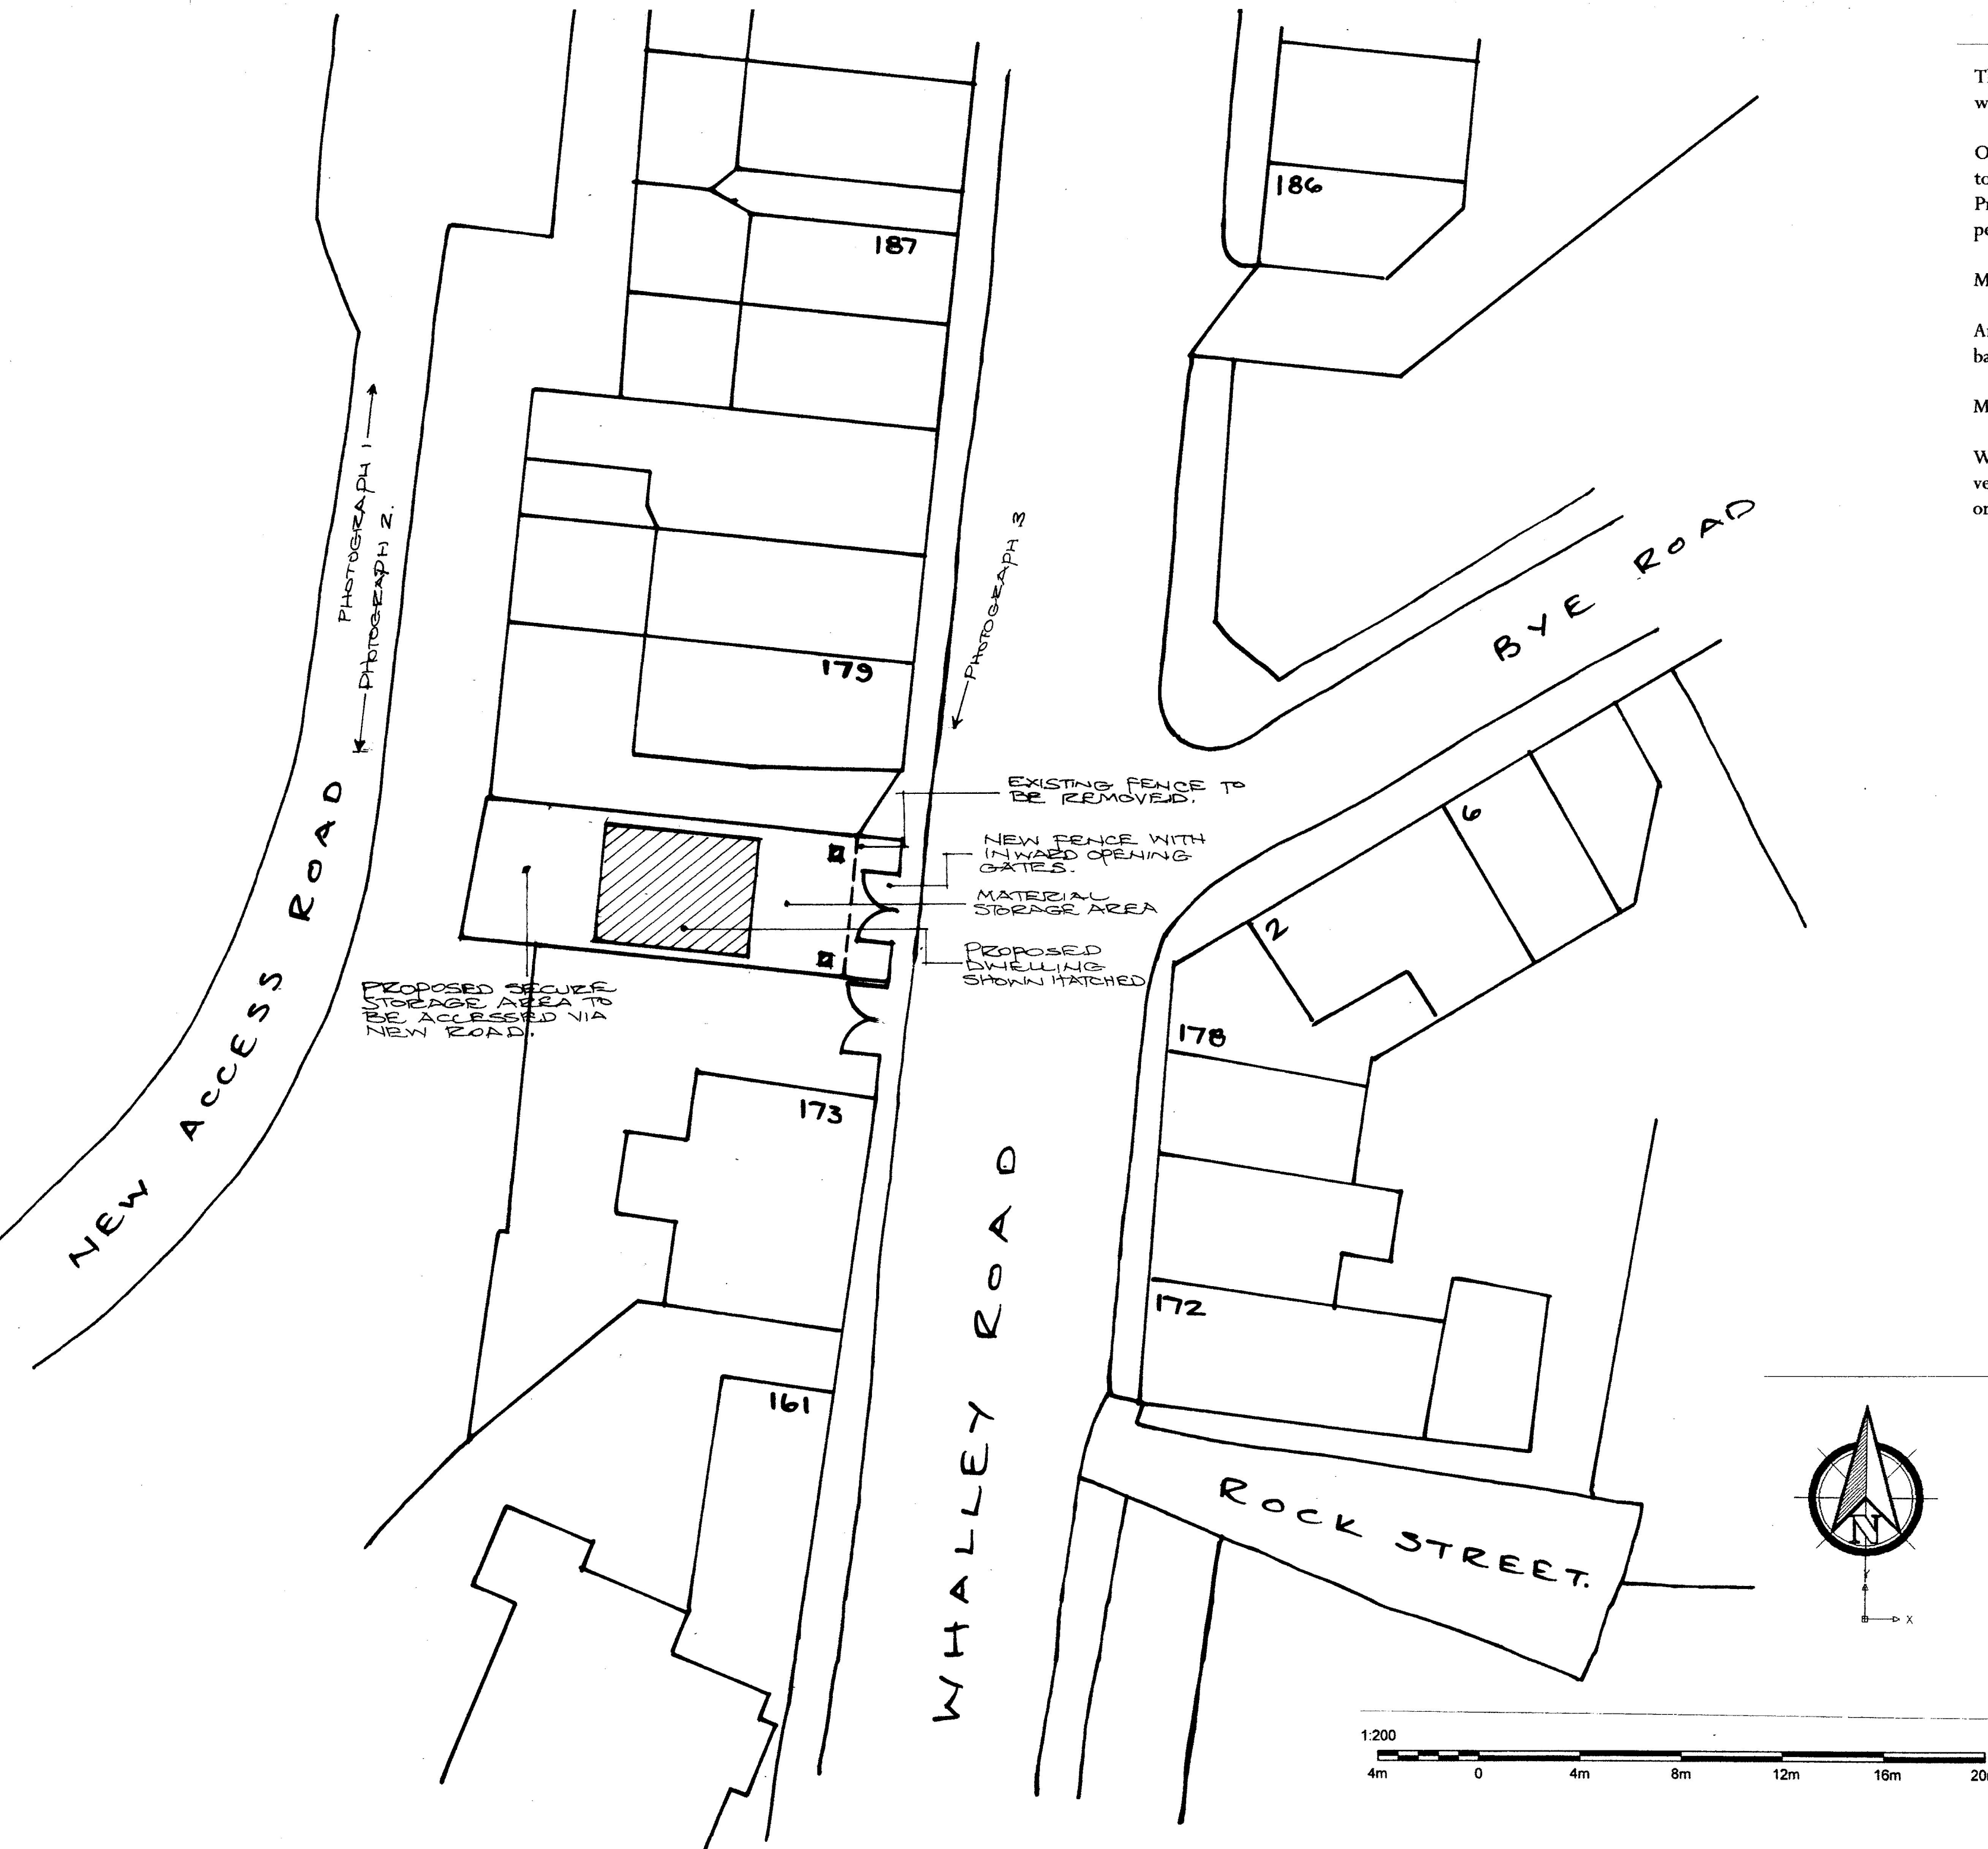

The site is to be secured using 1.8metre high Harris security fencing, with a gated access as shown on the construction site layout

Operating working hours are to be Monday to Saturday between 8.00 to 18.00 hours.

Provide construction safety signage at all site entrances and on perimeter fences.

Maximum number of 20 vehicle movements to the site per day.

Any turning or reversing must be carried out with a banksman. The banksman is to wear a high visibility vest/jacket.

Materials to be stored in a secured storage area.

Wheel wash facilities to be provided at each gated entrance to ensure vehicles leaving the site do not carry mud or other loose materials onto the highway.

SITE			
LAND AT 173 WHALLEY ROAD, RAMSBOTTOM, BURY.			
PROJECT			
CONSTRUCTION TRAFFIC MANAGEMENT PLAN FOR PLANNING CONDITION 8 ON APPLICATION REF 70036			
TITLE			
PROPOSED CONSTRUCTION SITE LAYOUT			
SCALE	DATE	DRAWN	DRAWING NO
1:200 @A2	JAN 2024	AJL	WR/PL/24/001