


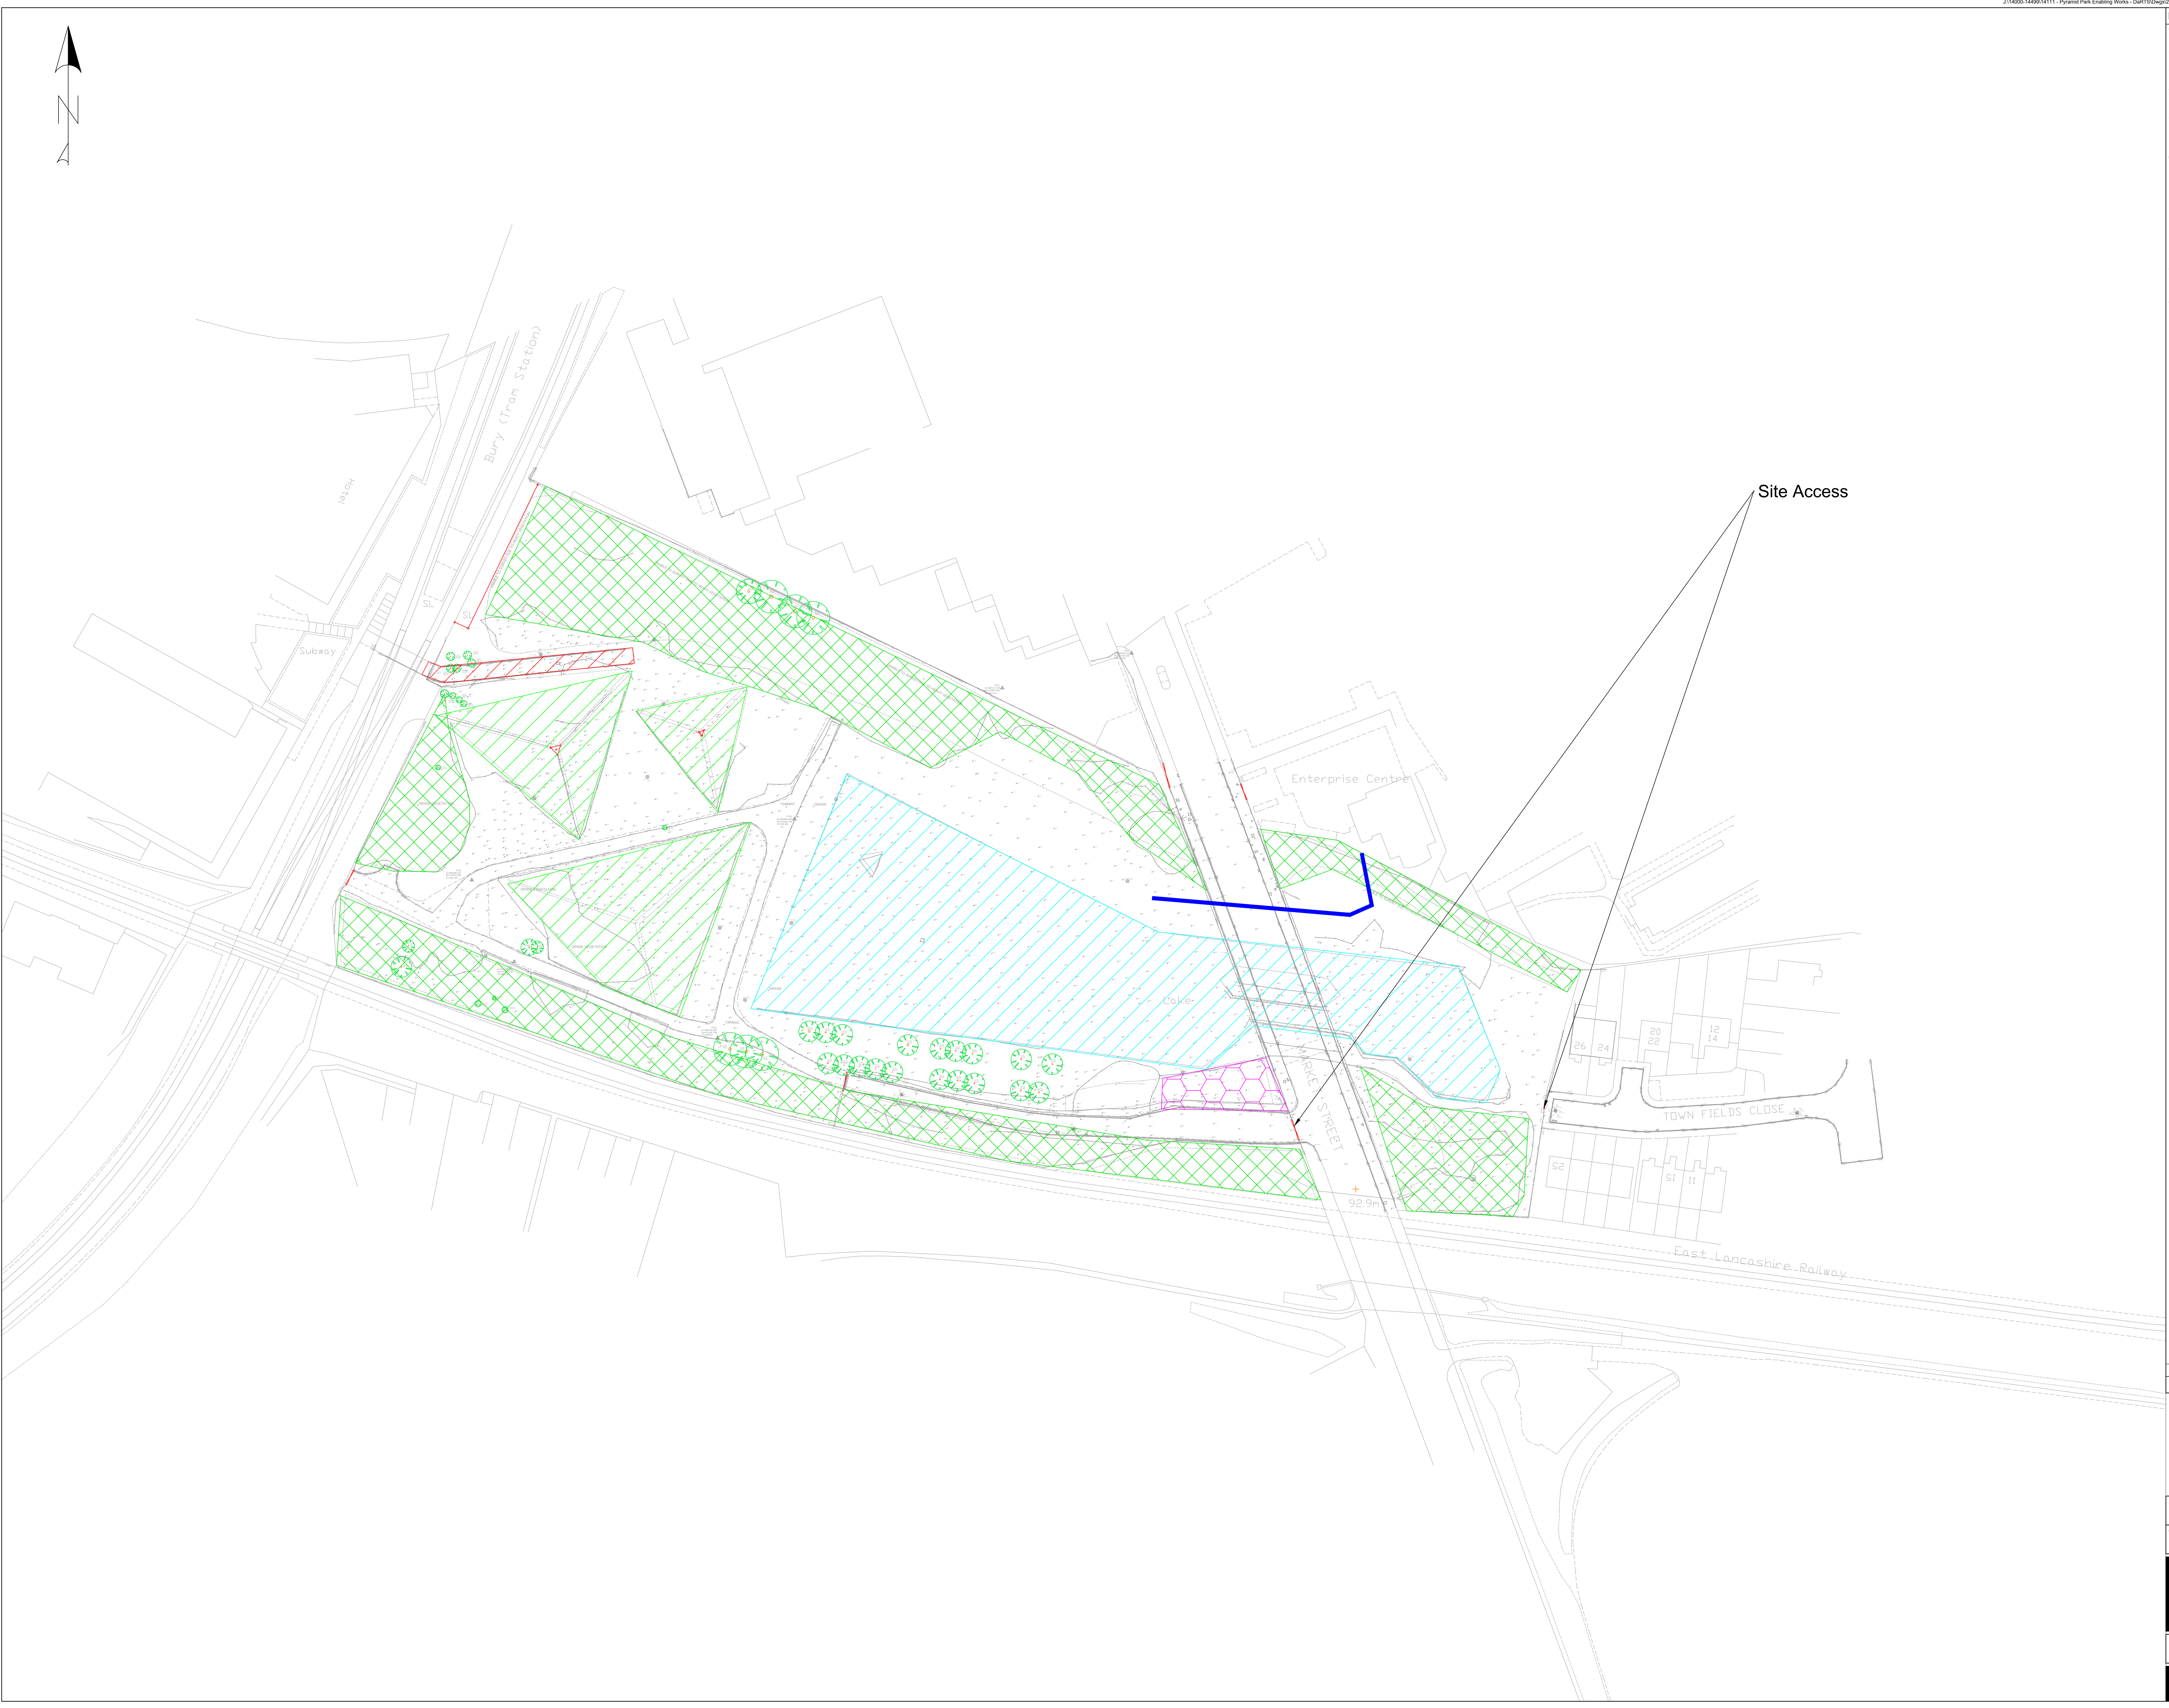

- Notes**
- Do not scale from this drawing on print or electronically. Work from figured dimensions only.
 - No deviation from the details on this drawing is allowed without CampbellReith's prior permission in writing.
 - Read this drawing with all Architect's, Service Engineer's and CampbellReith's relevant details, specifications and drawings.
 - All work is to be done in accordance with the relevant specifications issued by CampbellReith, British Standard Codes of Practice, Statutory Requirements and the Contract Documents.
 - Drawing revision:**
P: Preliminary Evolving drawings for approvals, tenders, billings etc.
C: Contractual Drawings authorized and approved for stage completion.
 - Drawing status:**
Work in progress
S0 - Initial status
Shared (Non-contractual)
S1 - Suitable for coordination, **S2** - Suitable for information, **S3** - Suitable for review and comment, **S4** - Suitable for stage approval.
Published (For contractors purposes)
A1, A2 etc - Authorised and accepted ('n' relates to work stages)
B1, B2 etc - Partial sign-off (with comments)
CR - As constructed record document (Final Construction ONLY. Any deviations to that which is on site is not the liability of CampbellReith)
 - Work Stages:**
2 - Concept, **3** - Definition, **4** - Design, **5** - Build & commission, **6** - Handover
 - Only drawings with **revision Cn** and **status A5** to be used for **Construction**.
 - Topographical information provided by Inorail in February 2022

Key	
	Densely vegetated land and level change
	Ponded and littered area
	Potential Knotweed site
	Existing Pyramids
	Existing Ramp to TFGM land
	Existing culvert (unidentified refer to UU plans)

P1	Issued for information	04/03/24	LR
Rev	Description	Date	By

CampbellReith
consulting engineers

London 020 7340 1700 ☐ Manchester 0161 819 3060
Bristol 0117 916 1066 ☐ Birmingham 01675 467 484

www.campbellreith.com

Job Title
Pyramid Park Enabling Works

Client
Bury Council

Site Constraints Plan

Drawn by	Date made	Scale @ A0	Checked by	Suitability	CR Project
LR	04/03/2024	1:500	BT	S1	14111

Project No	Orig	Funct	Spatial	Form	Disc	Number	Rev
14111	CRH	ZZ	XX	DR	Civil	4002	P1