


Notes
The Contractor is to check all dimensions and conditions on site before commencing. Do not scale from this drawing.
This drawing remains the copyright of POZZONI Architecture Ltd.

Scale Bars		TO BE USED ONLY AS GUIDANCE			
1:100	mm	0	1000	2000	3000
1:200	mm	0	500	1000	1500
1:500	M	0	5	10	15
1:1250	M	0	5	10	15

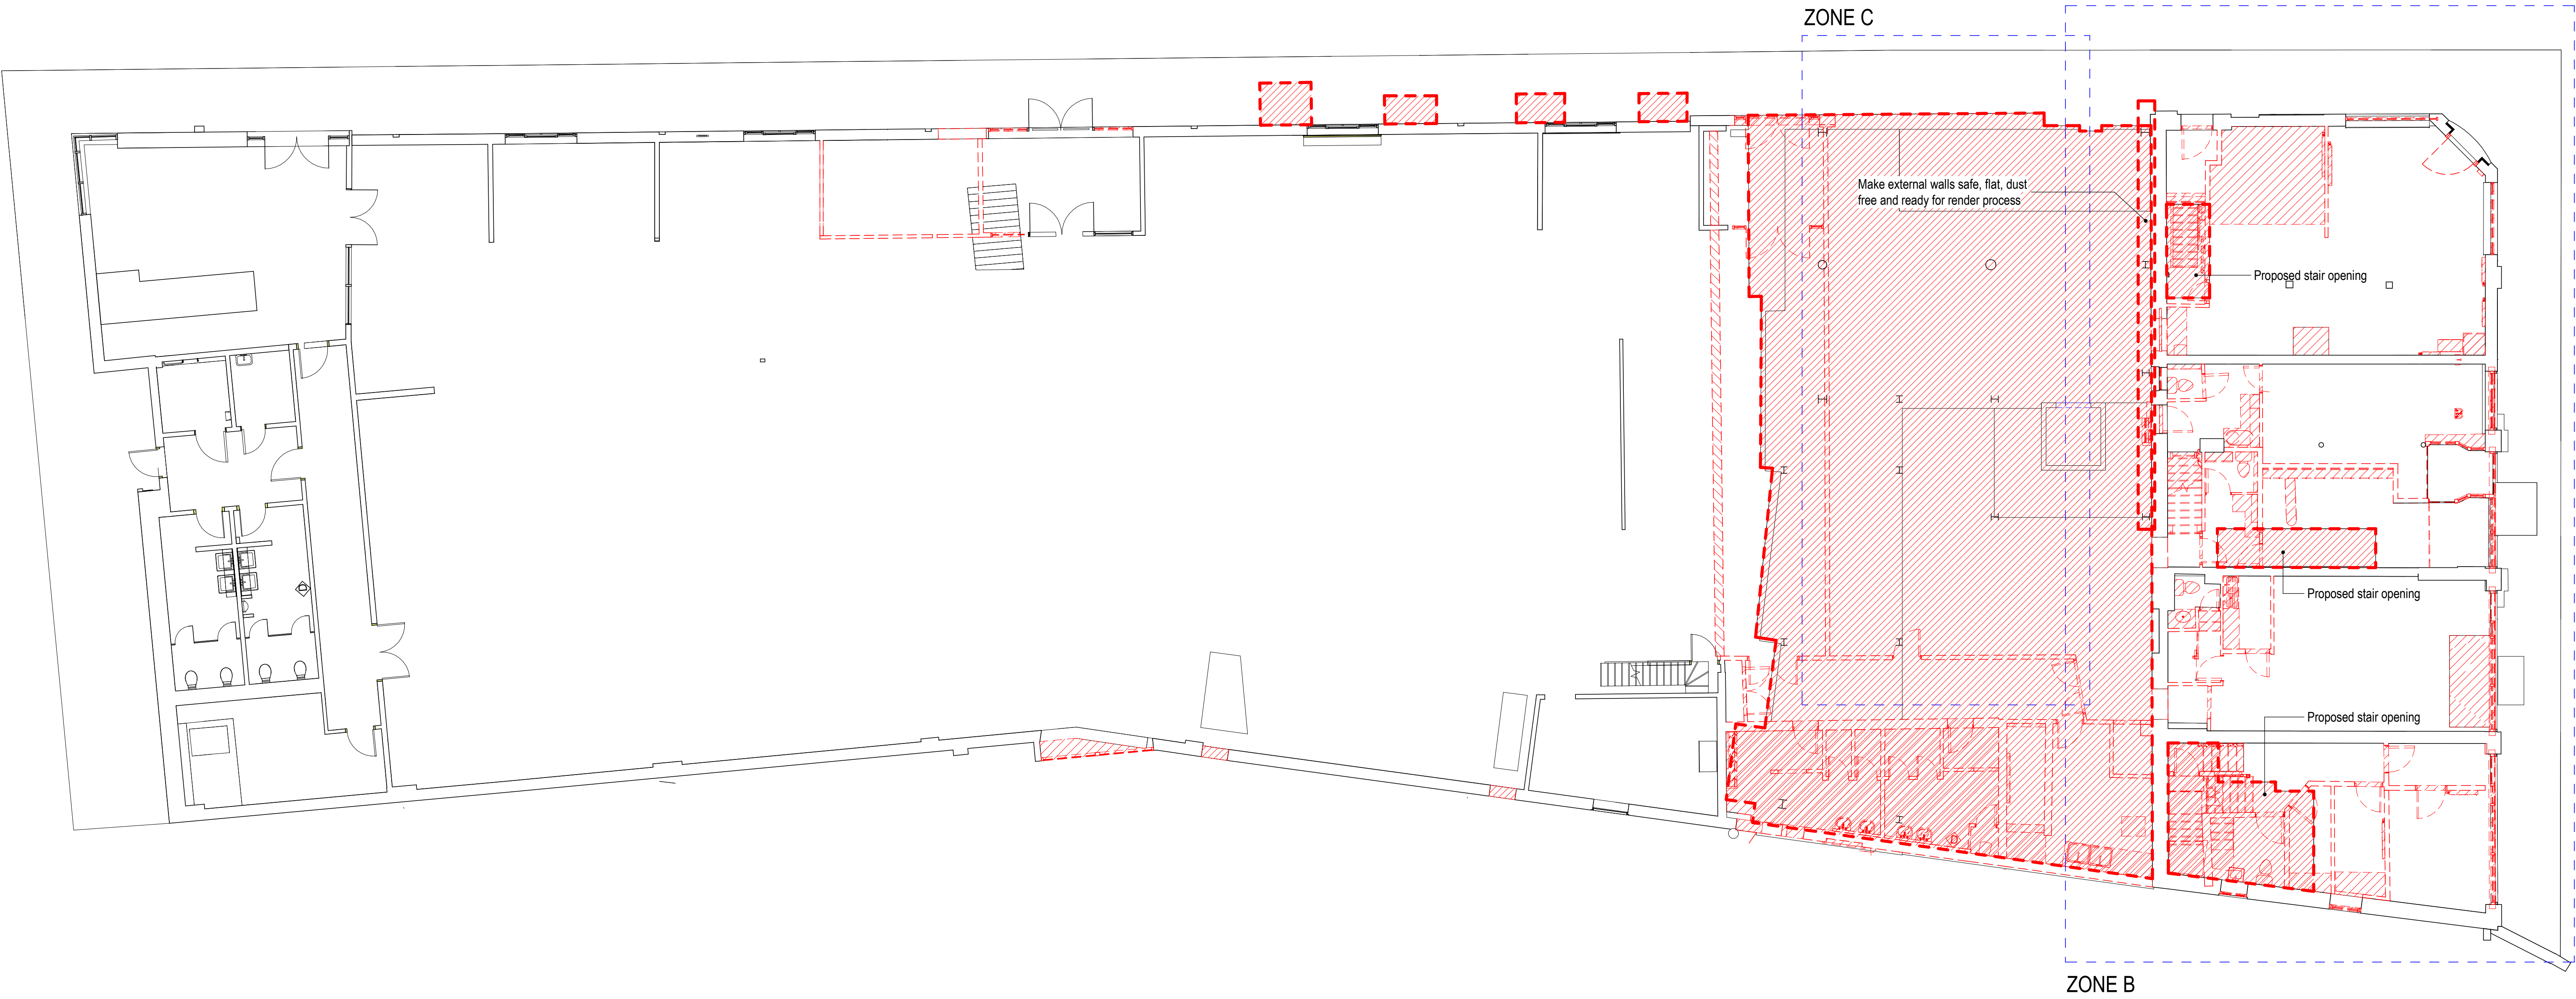

EXISTING
DEMOLISHED

- ZONE B**
- Full internal strip out of Zone B back to structure
 - Remove existing timber floors infilled in the ground floor slab
 - Trim existing ground floor slab as indicated for proposed stairs
- ZONE C**
- Remove TSB back to North retaining wall-full assessment to be made at site

P08	Issued for Planning.	DY	23.02.23
P07	Demolitions updated re: balcony reduction in length.	DY	07.02.23
P06	Stage 3 issue	AT	14.10.22
P05	General Layout Updates	AT	09.09.22
P04	Line of new/existing Market slab edge adjusted.	DAS	17.06.22
P03	General updates to comments	LM	12.08.22
P02	Floor demolished	LM	29.07.22
P01	Scale increased and additional detail indicated.	LM	24.06.22
Rev	Description	By	Date
Client	Vinci Construction UK Ltd		
Job	Radcliffe Market Chambers & Basement		
Drawing	Demolition Plan - Level 00		
Issue Ref	P5860 1156	Rev	P08
Date	02/17/22	Scale	1 : 100
By	DAS	Approved	DAS
Project Phase	Planning	Tender	Construction
	Design	Contract	As Built

pozzoni

Woodville House
2 Woodville Road
Altrincham
WA14 2EH
+44 161 928 7848
www.pozzoni.co.uk
architects@pozzoni.co.uk