


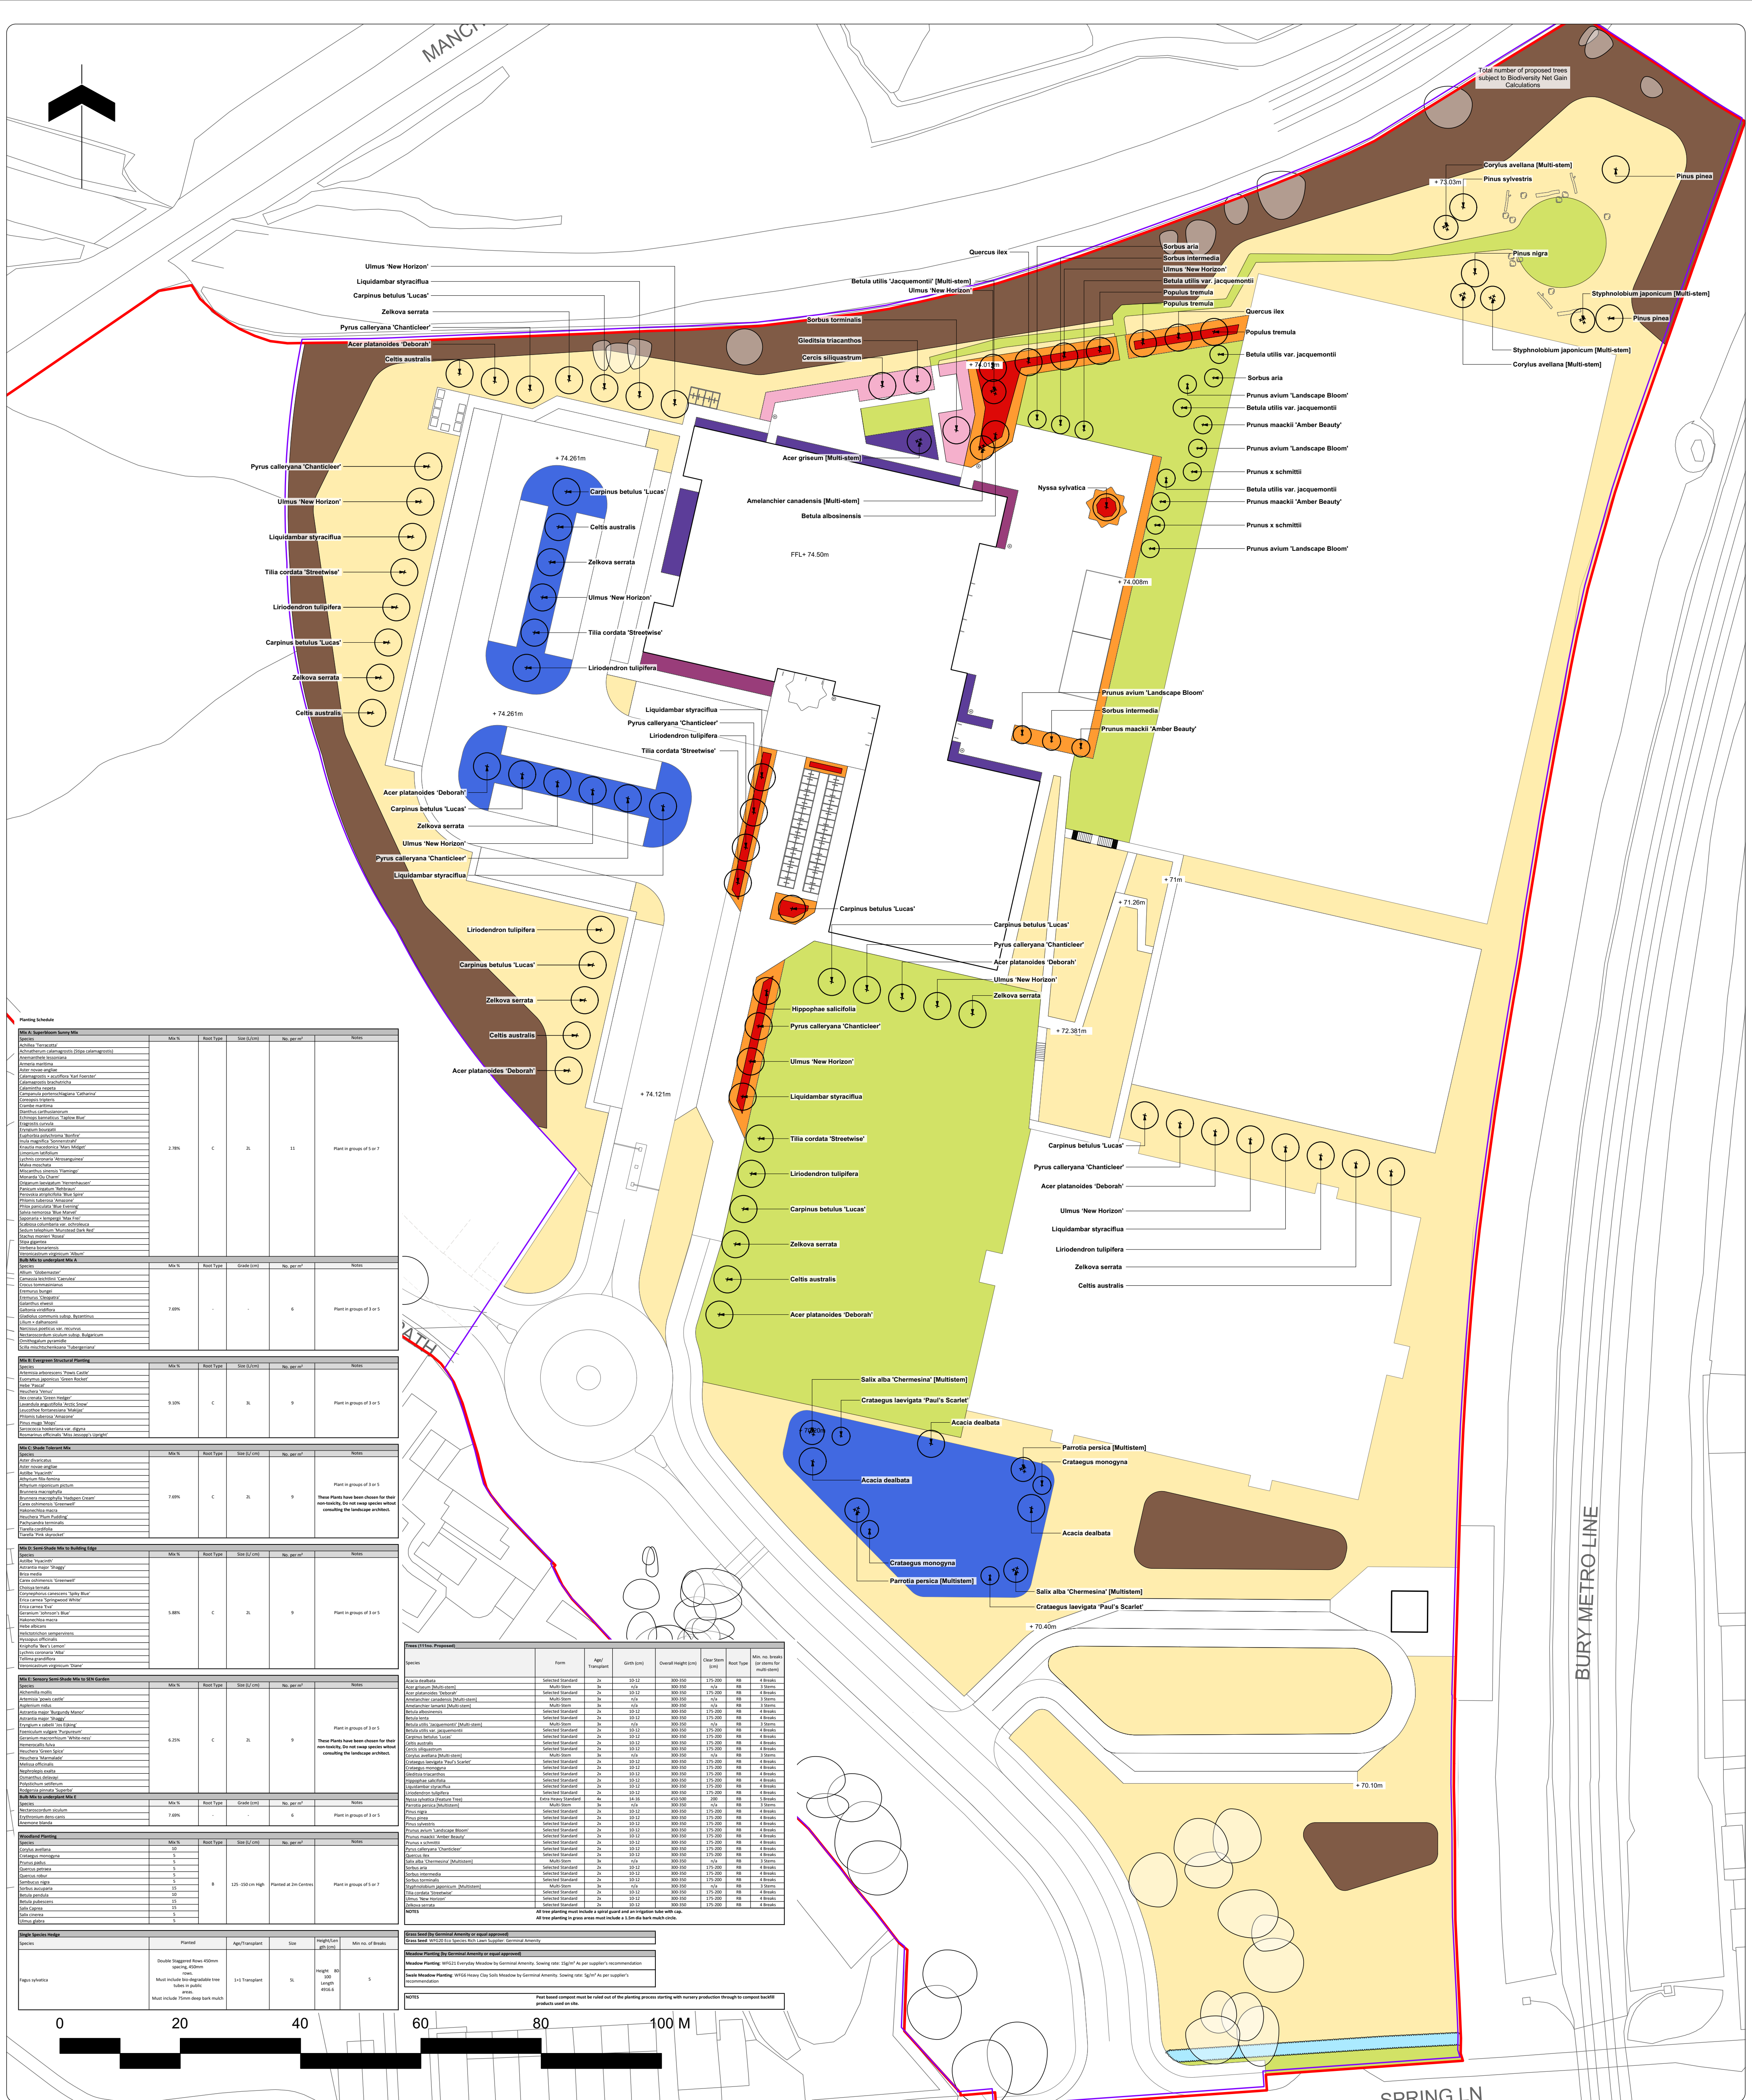

Note

- Do not scale from this drawing
- To be read in conjunction with Project Risk Register REF: FS1013-ALA-EX-XX-RR-L-00001
- To be read in conjunction with all other Landscape Architect's drawings
- To be read in conjunction with Outline Landscape Specification REF: FS1013-ALA-EX-XX-SPL-0001

ID	RISK	MITIGATION	DATE MITIGATED
1	Obstruction to dry retention basin	2.4m fencing. End user access restricted. Basin to be 600mm deep. Basin to dry in event during a maintenance event. Retaining slope	31.07.23
2	Falling on cars while accessing sport pitches	Barriers in 2m wide 'road' area provided at adjacent vehicle	31.07.23
3	Collision between pedestrians and vehicles accessing amenity parking spaces	Barriers to manage vehicle speed. Barriers added to trees	31.07.23
4	Collision between pedestrians and vehicles in car park	Landscaping features to stop vehicles from leaving car park and parking areas. Plant materials to clearly define parking	31.07.23
5	Collision between pedestrians and cyclists accessing sports amenity facilities	As wide as possible (1.5m) approach. Signage to manage speed on site. Clear sightlines	31.07.23
6	Close proximity contact with underground utilities and services	Closest tanks designed to be in a gradient of 1:100. 1.5m gap and 1m buffer. Surveying included	31.07.23
7	Falling from height - 1.5 grassed bank to east of sports hall	Clear buffer to window openings	31.07.23
8	Collision between pedestrians and open windows		31.07.23

KEY

- Site**
- Planning Application Boundary
 - Extent of Works
 - Proposed Building
 - Existing Tree Retained

Planting

Details refer to Planting Plan

- Proposed Tree
Refer to Schedule
- Proposed Multi-stem Tree
Refer to Schedule
- Grass Seed
Refer to Schedule
- Meadow Planting
Refer to Schedule
- Swale Meadow Planting
Refer to Schedule
- Woodland Planting
Refer to Schedule

- Amenity Planting **MIX A**
Refer to Schedule
- Amenity Planting **MIX B**
Refer to Schedule
- Amenity Planting **MIX C**
Refer to Schedule
- Amenity Planting **MIX D**
Refer to Schedule
- Amenity Planting **MIX E**
Refer to Schedule
- Hedge Planting
Refer to Schedule

D/E DESIGN DELIVERABLE REF :

150

DATE	REV	DESCRIPTION OF REVISION	DRAWN BY	APPROVED BY
13/11/2023	P03	Staff Cycle shelter location revised. Trees affected moved to North of site.	PH	BS
07/09/2023	P02	Issued for Planning	PH	BS
11/08/2023	P01	Issued for ITT	PH	BS

REVISIONS

STATUS :

S2 - For Planning

ares
LANDSCAPE ARCHITECTS

Area Landscape Architects LTD
Galscraher,
51 Eyre Lane
Sheffield
S1 4RB
t: 0114 276 2000
e: hello@aresdesign.co.uk
w: ares.eu.com

CLIENT :
Morgan Sindall

PROJECT TITLE :
Star Radcliffe Academy, Bury

DRAWING TITLE :
Planting Plan

DRAWING SCALE :
1:500

PAPER SIZE :
A1

DRAWING NUMBER :
FS1013-ALA-EX-ZZ-D-L-0010

STATUS :
S2

REVISION :
P03

DATE: 06/07/2023

APPROVED BY :
PH

ALIA PROJECT CODE:
ALA805

RESIDUAL PROJECT RISKS