




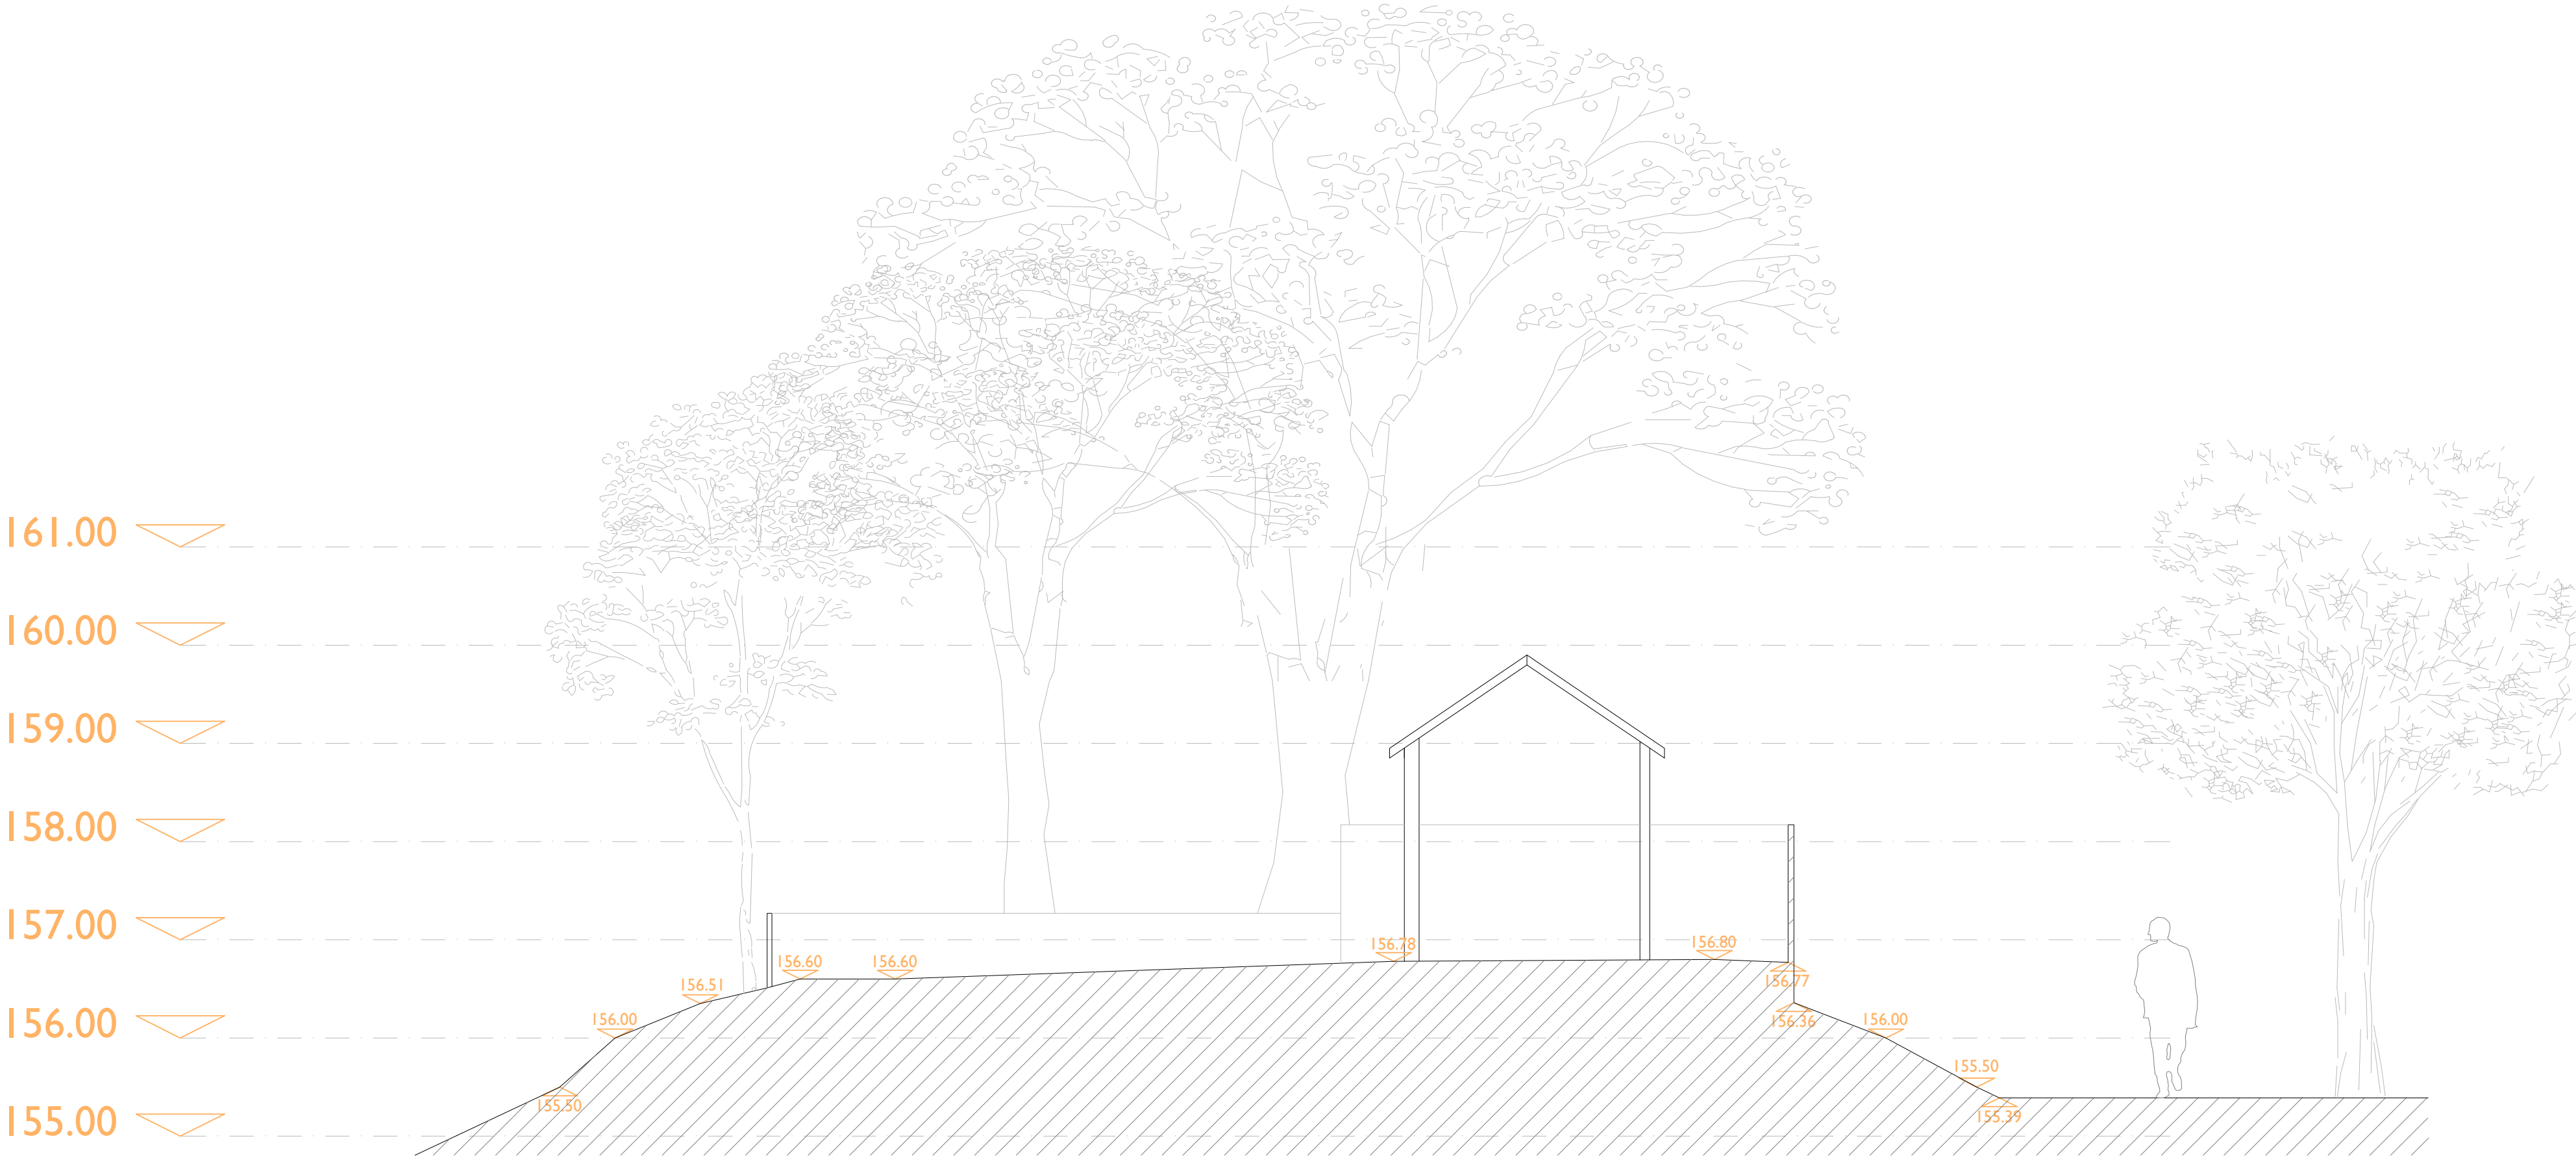

existing

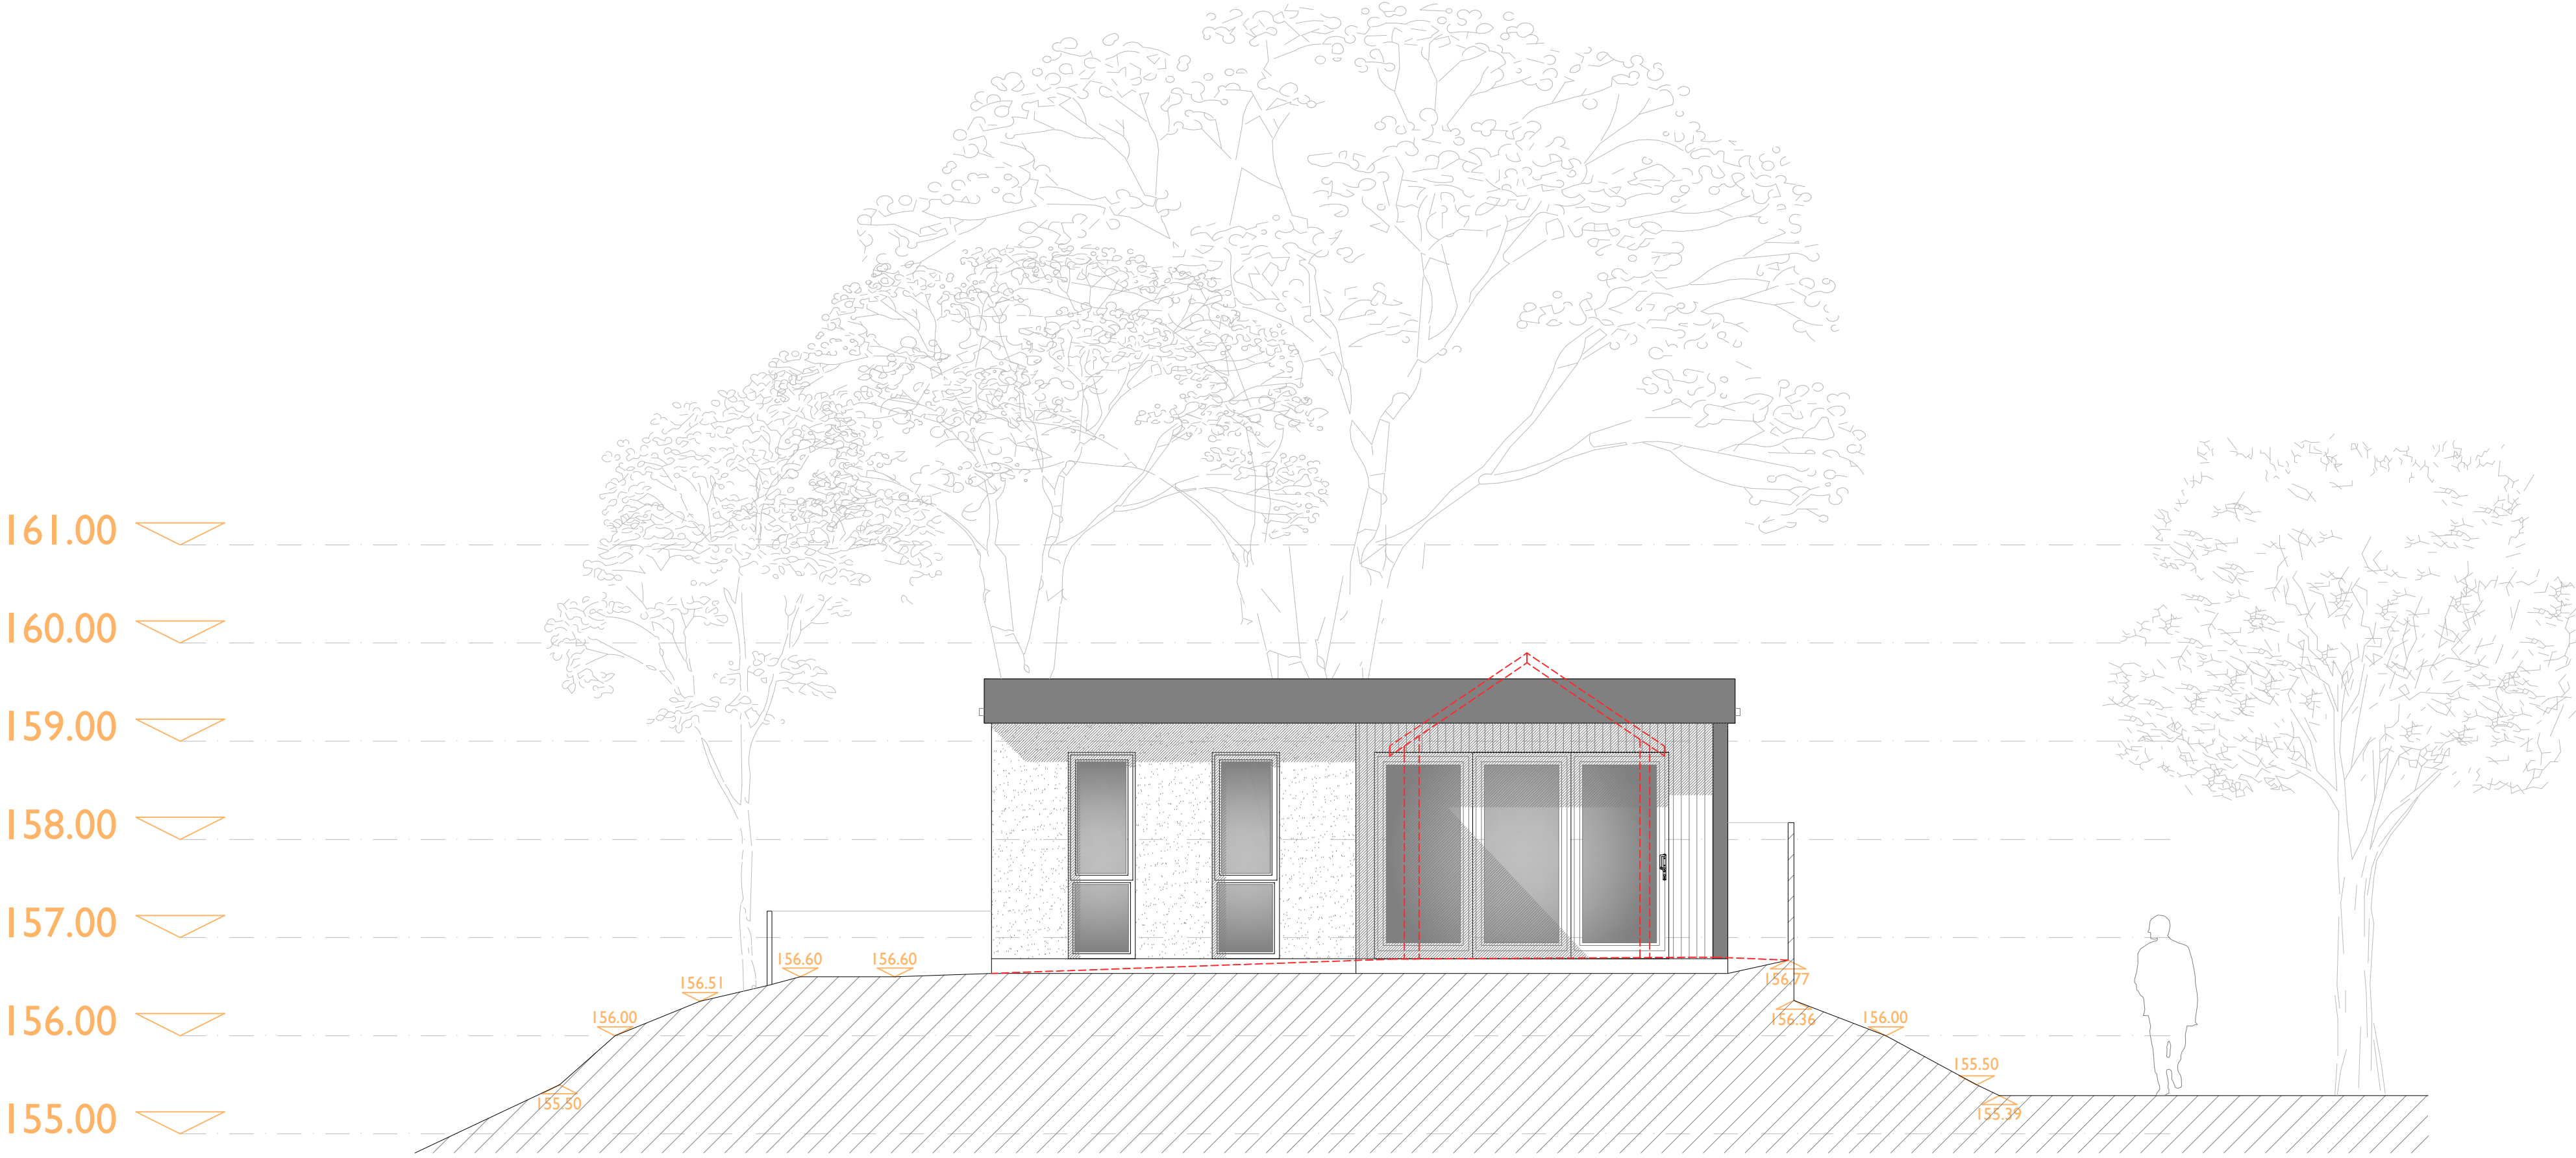

proposed

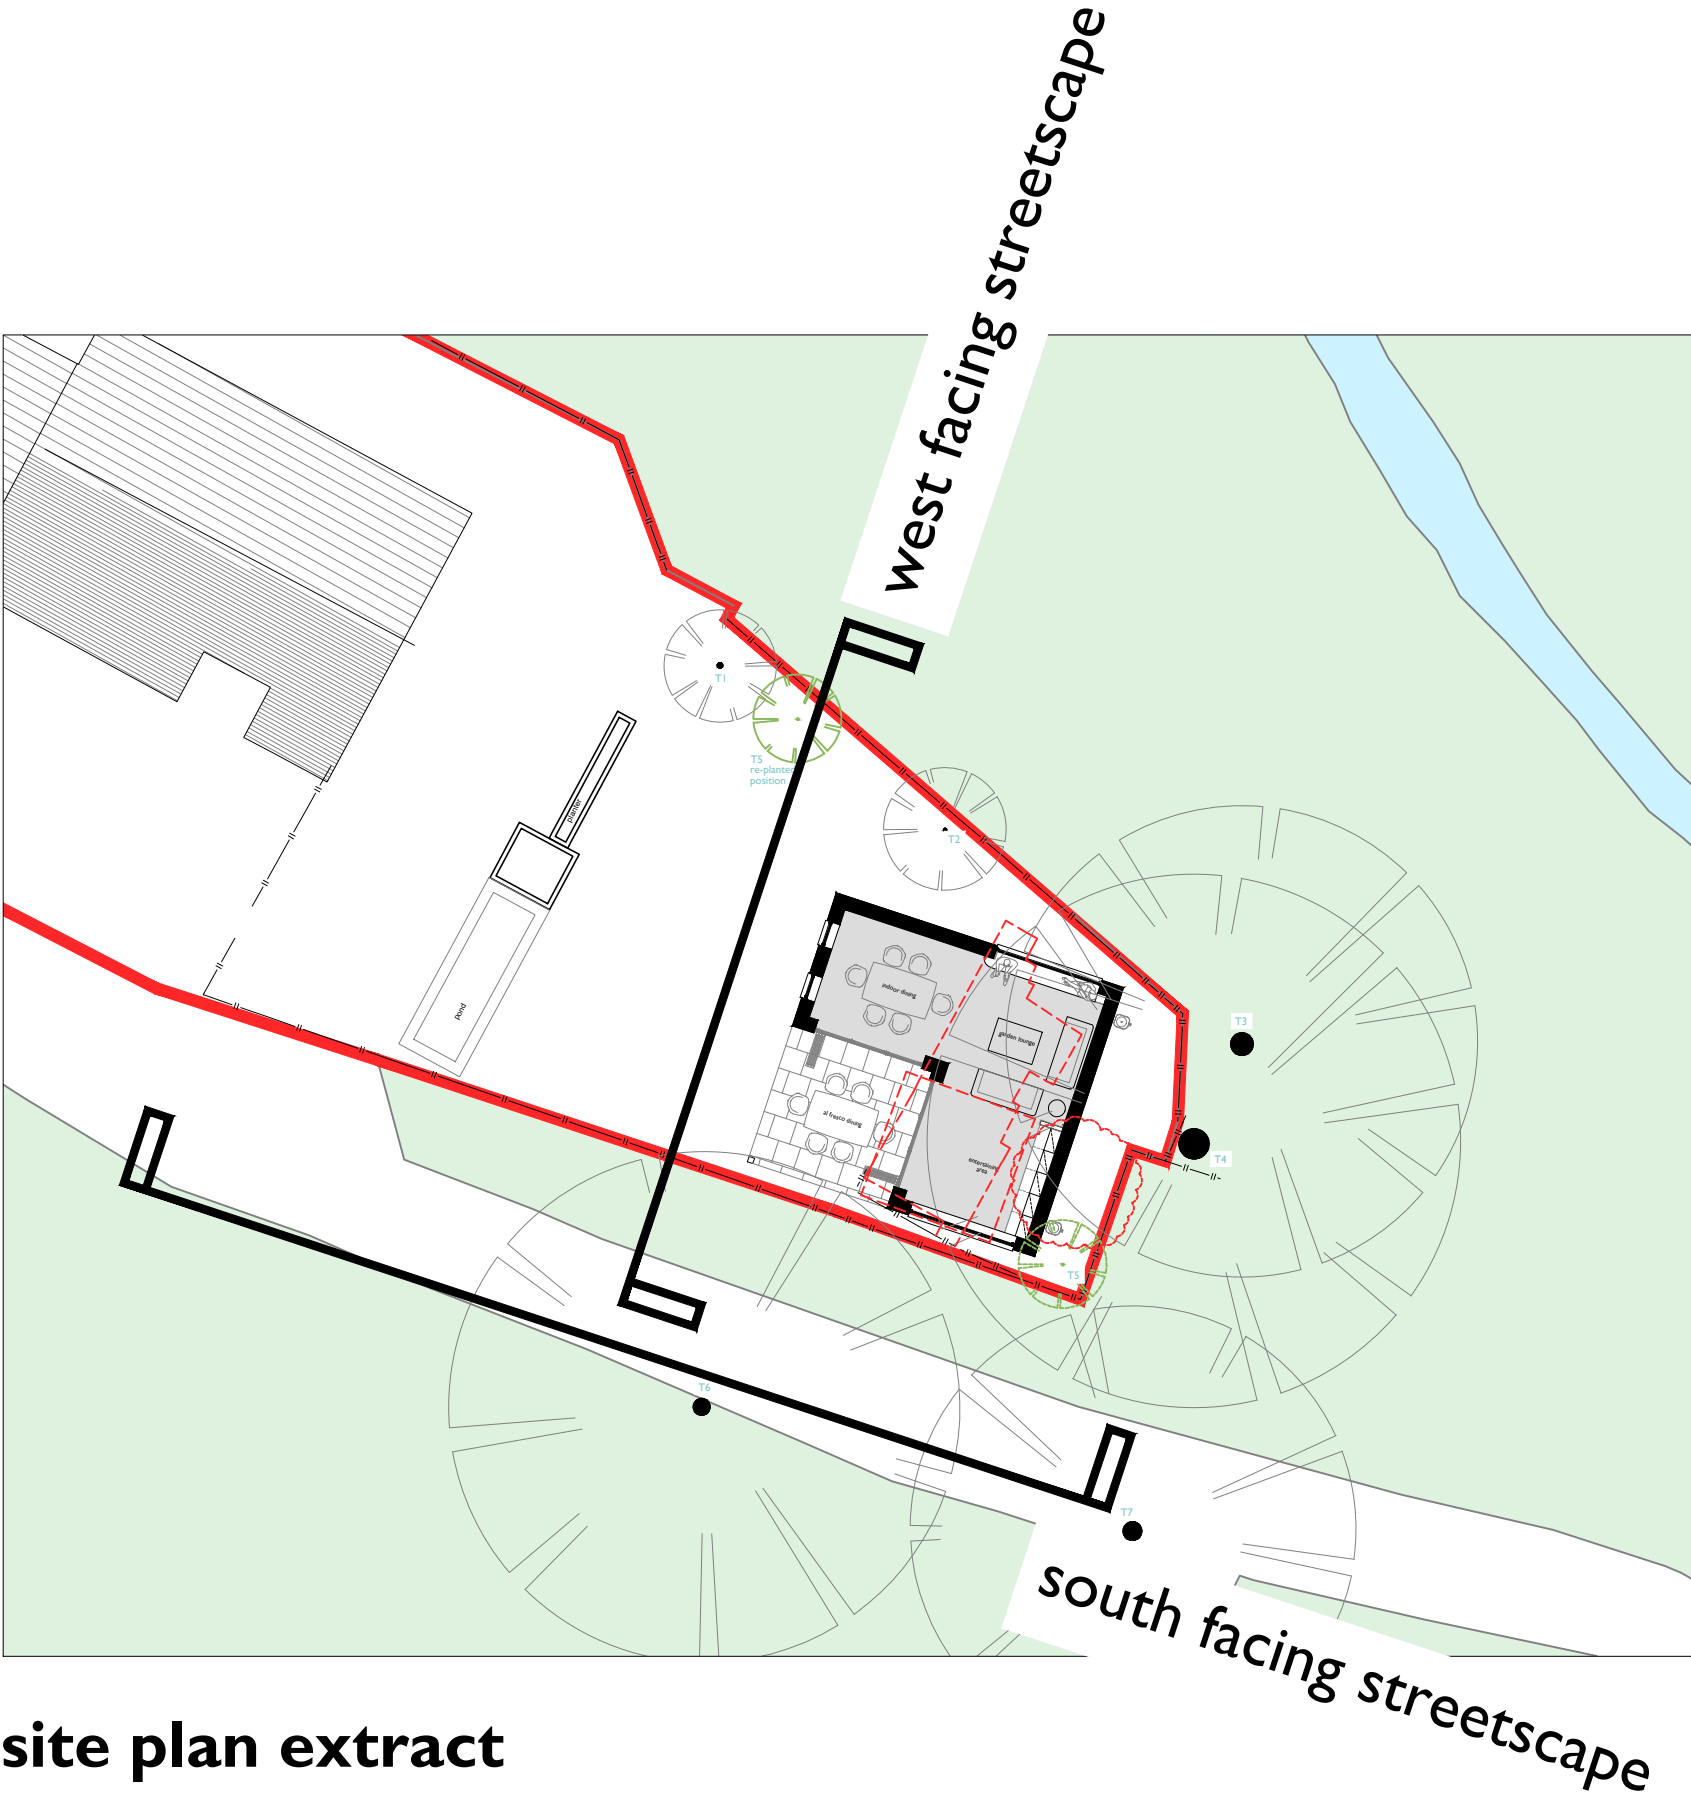

site plan extract