
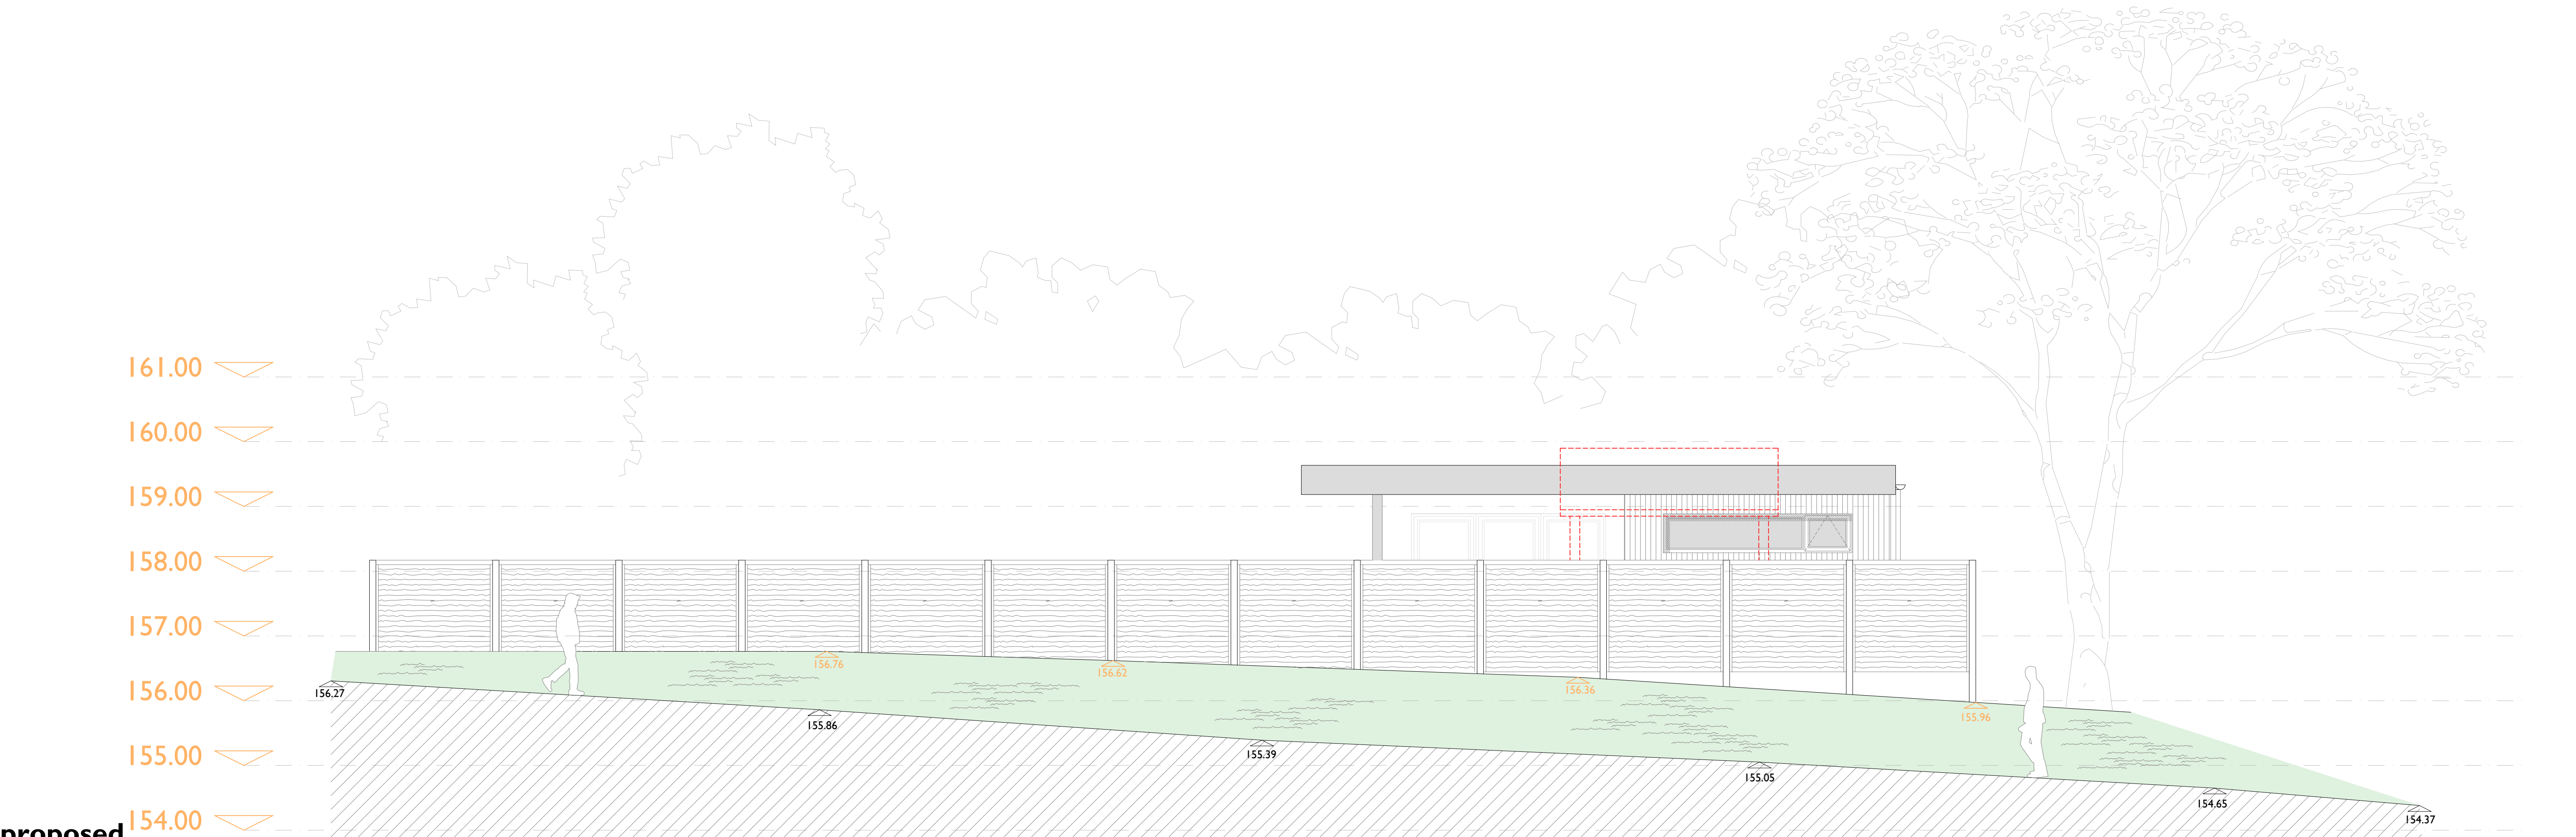


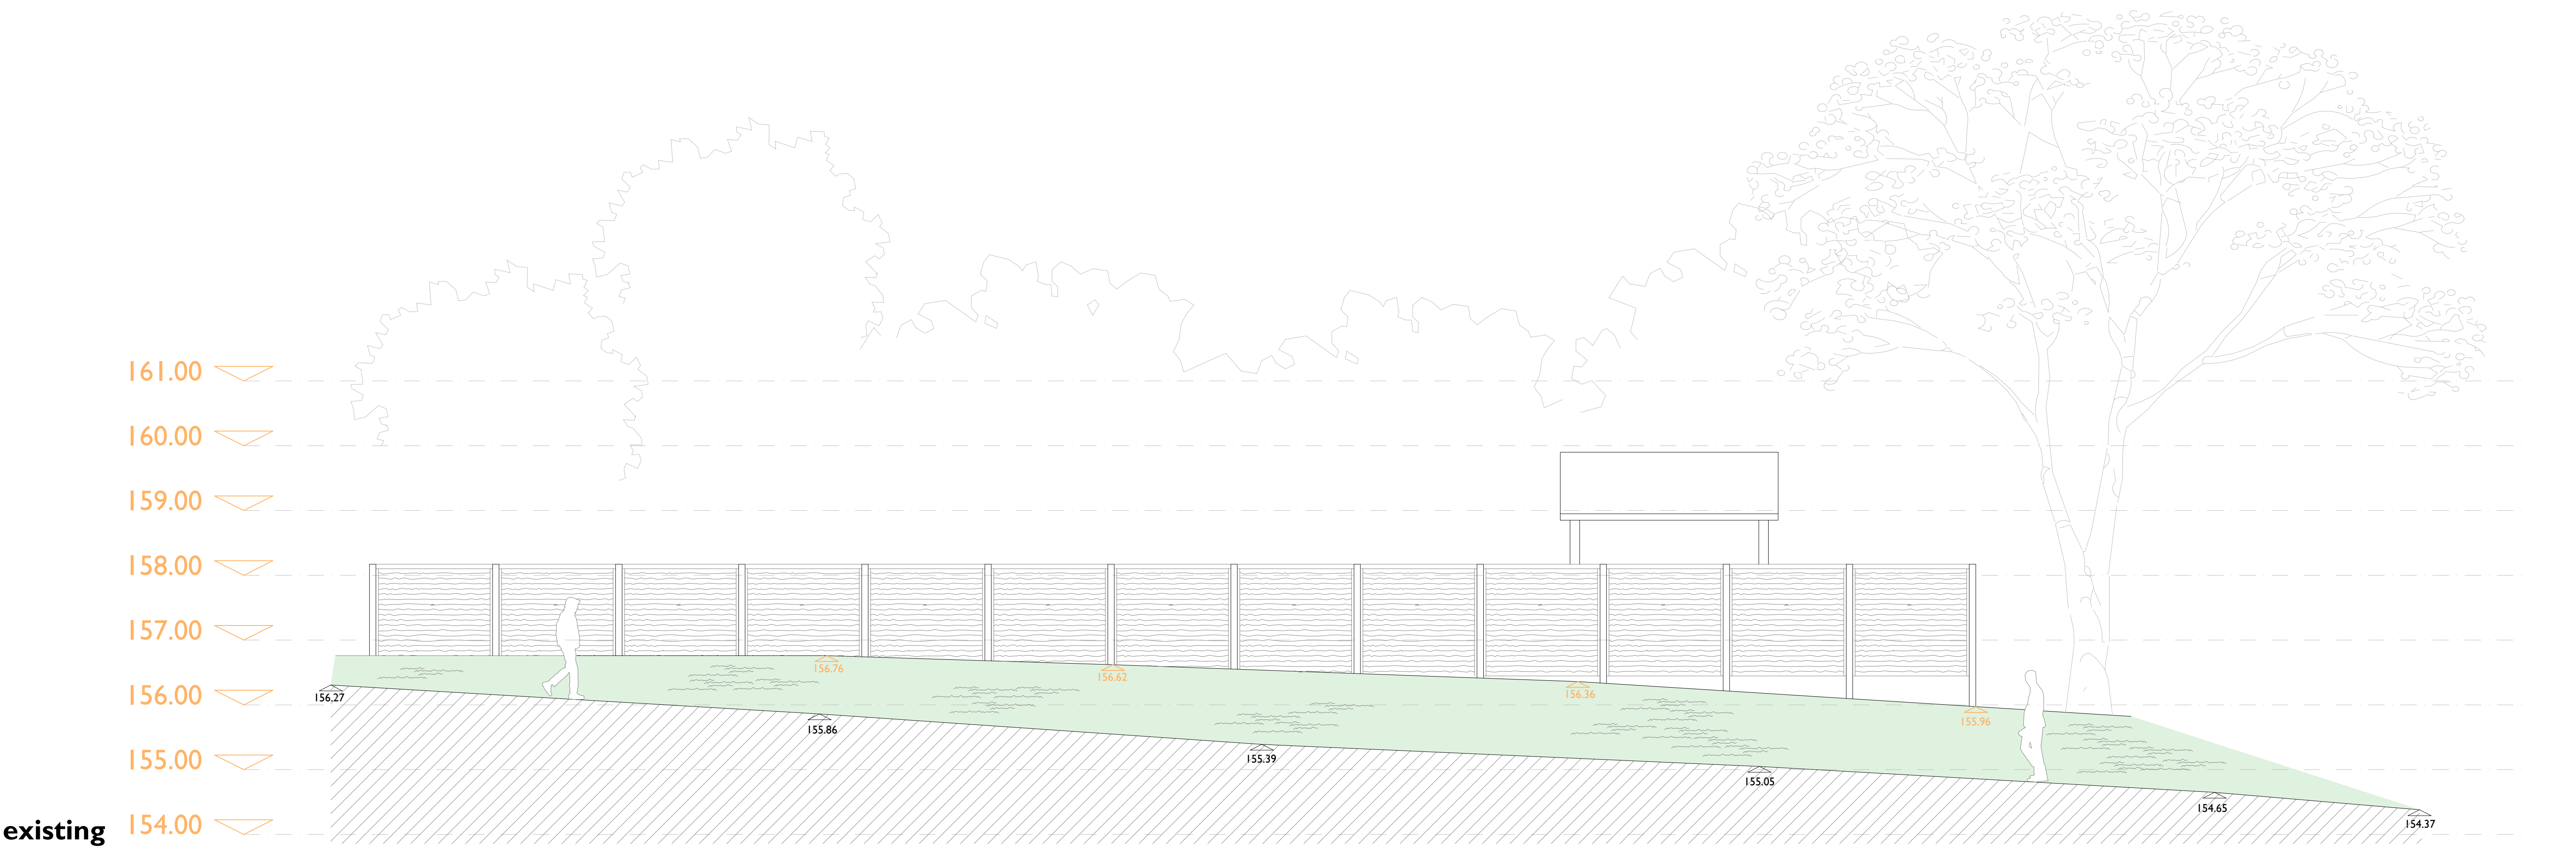

SKY architecture, design & consulting	e: james@skyarchitecture.co.uk t: 07743644720 w: www.skyarchitecture.co.uk	Client Sarah & Charlotte	Drawing Title Existing & Proposed South Facing Streetscape	Job Number 24009	Date March 2024	Paper Size A1	Revision
		Site Address Greenhalgh Fold Cottage, Whipney Lane, Greenmount, BL8 4HT		Drawing Number 103	Stage Planning	Scale 1:50 / 100	