
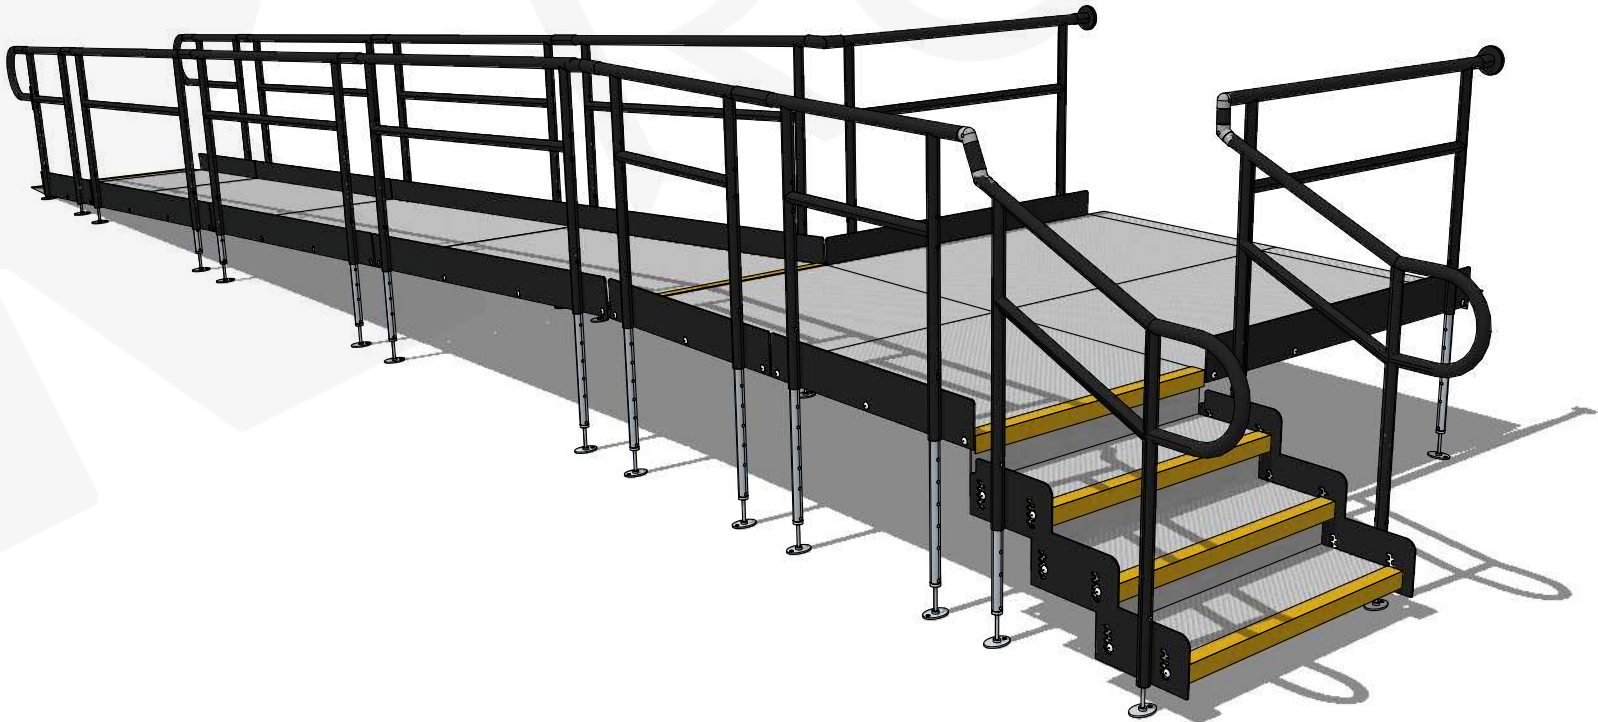
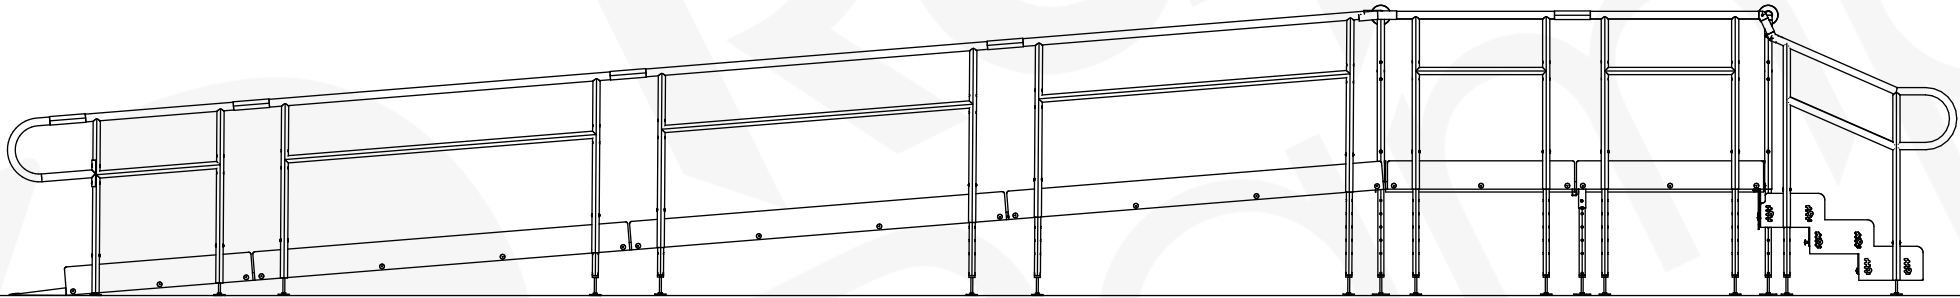


FFL: 600mm
Gradient: 1:12

Rapid Ramp®
10 Menzies Road
Ponswood Industrial Estate
St Leonards On Sea
TN38 9BB

01424 714 646
www.rapidramp.co.uk
sales@rapidramp.co.uk

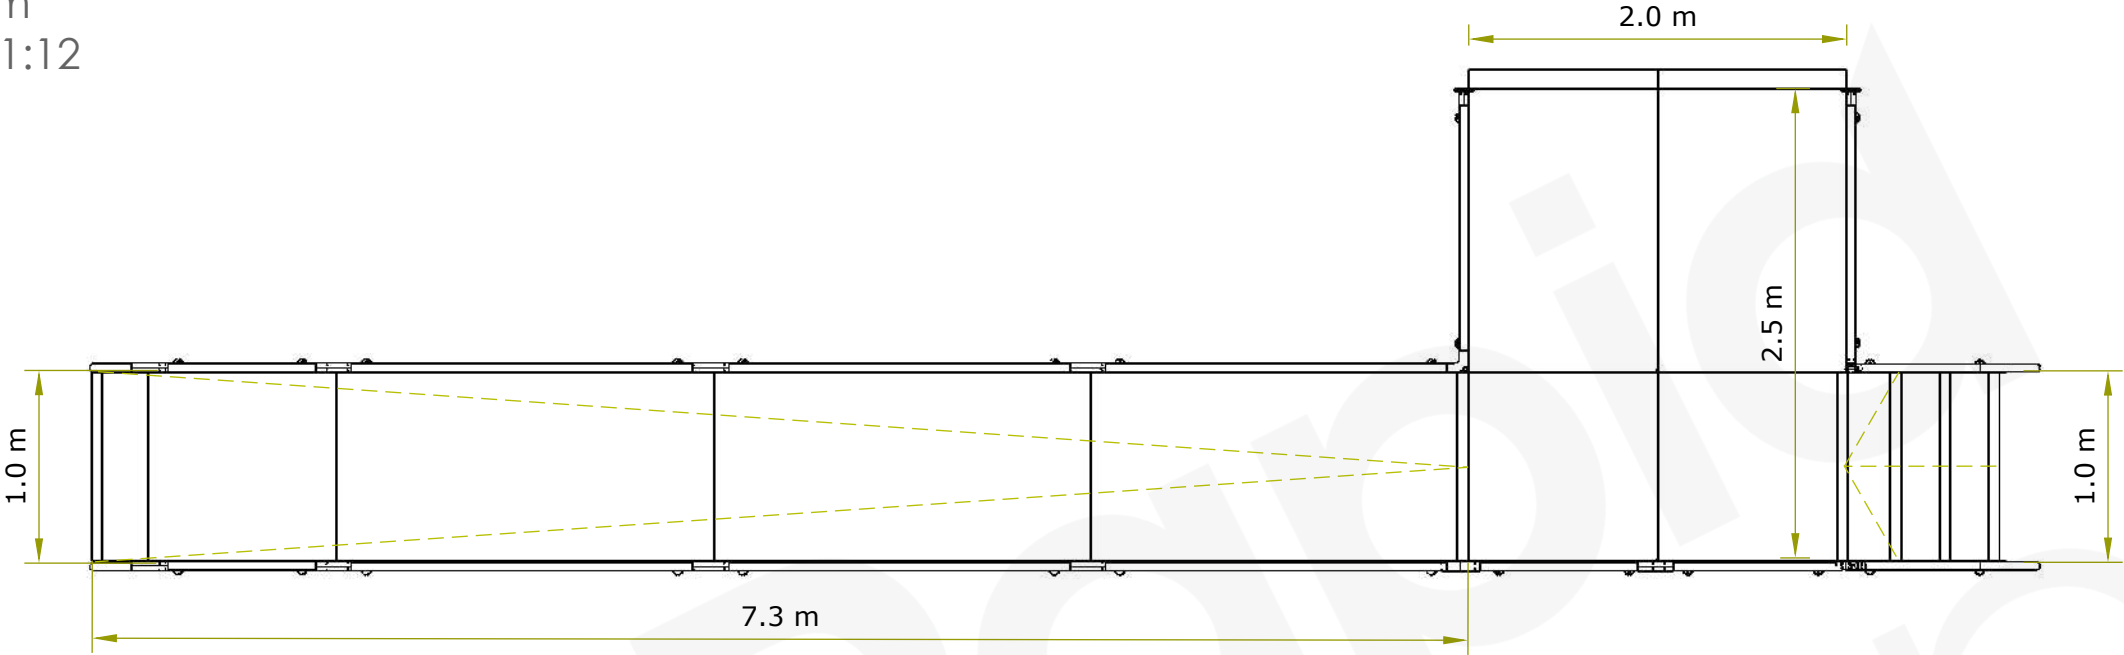

Drawing name:
RST601.12TRPLT2025RW1.0SU1.0