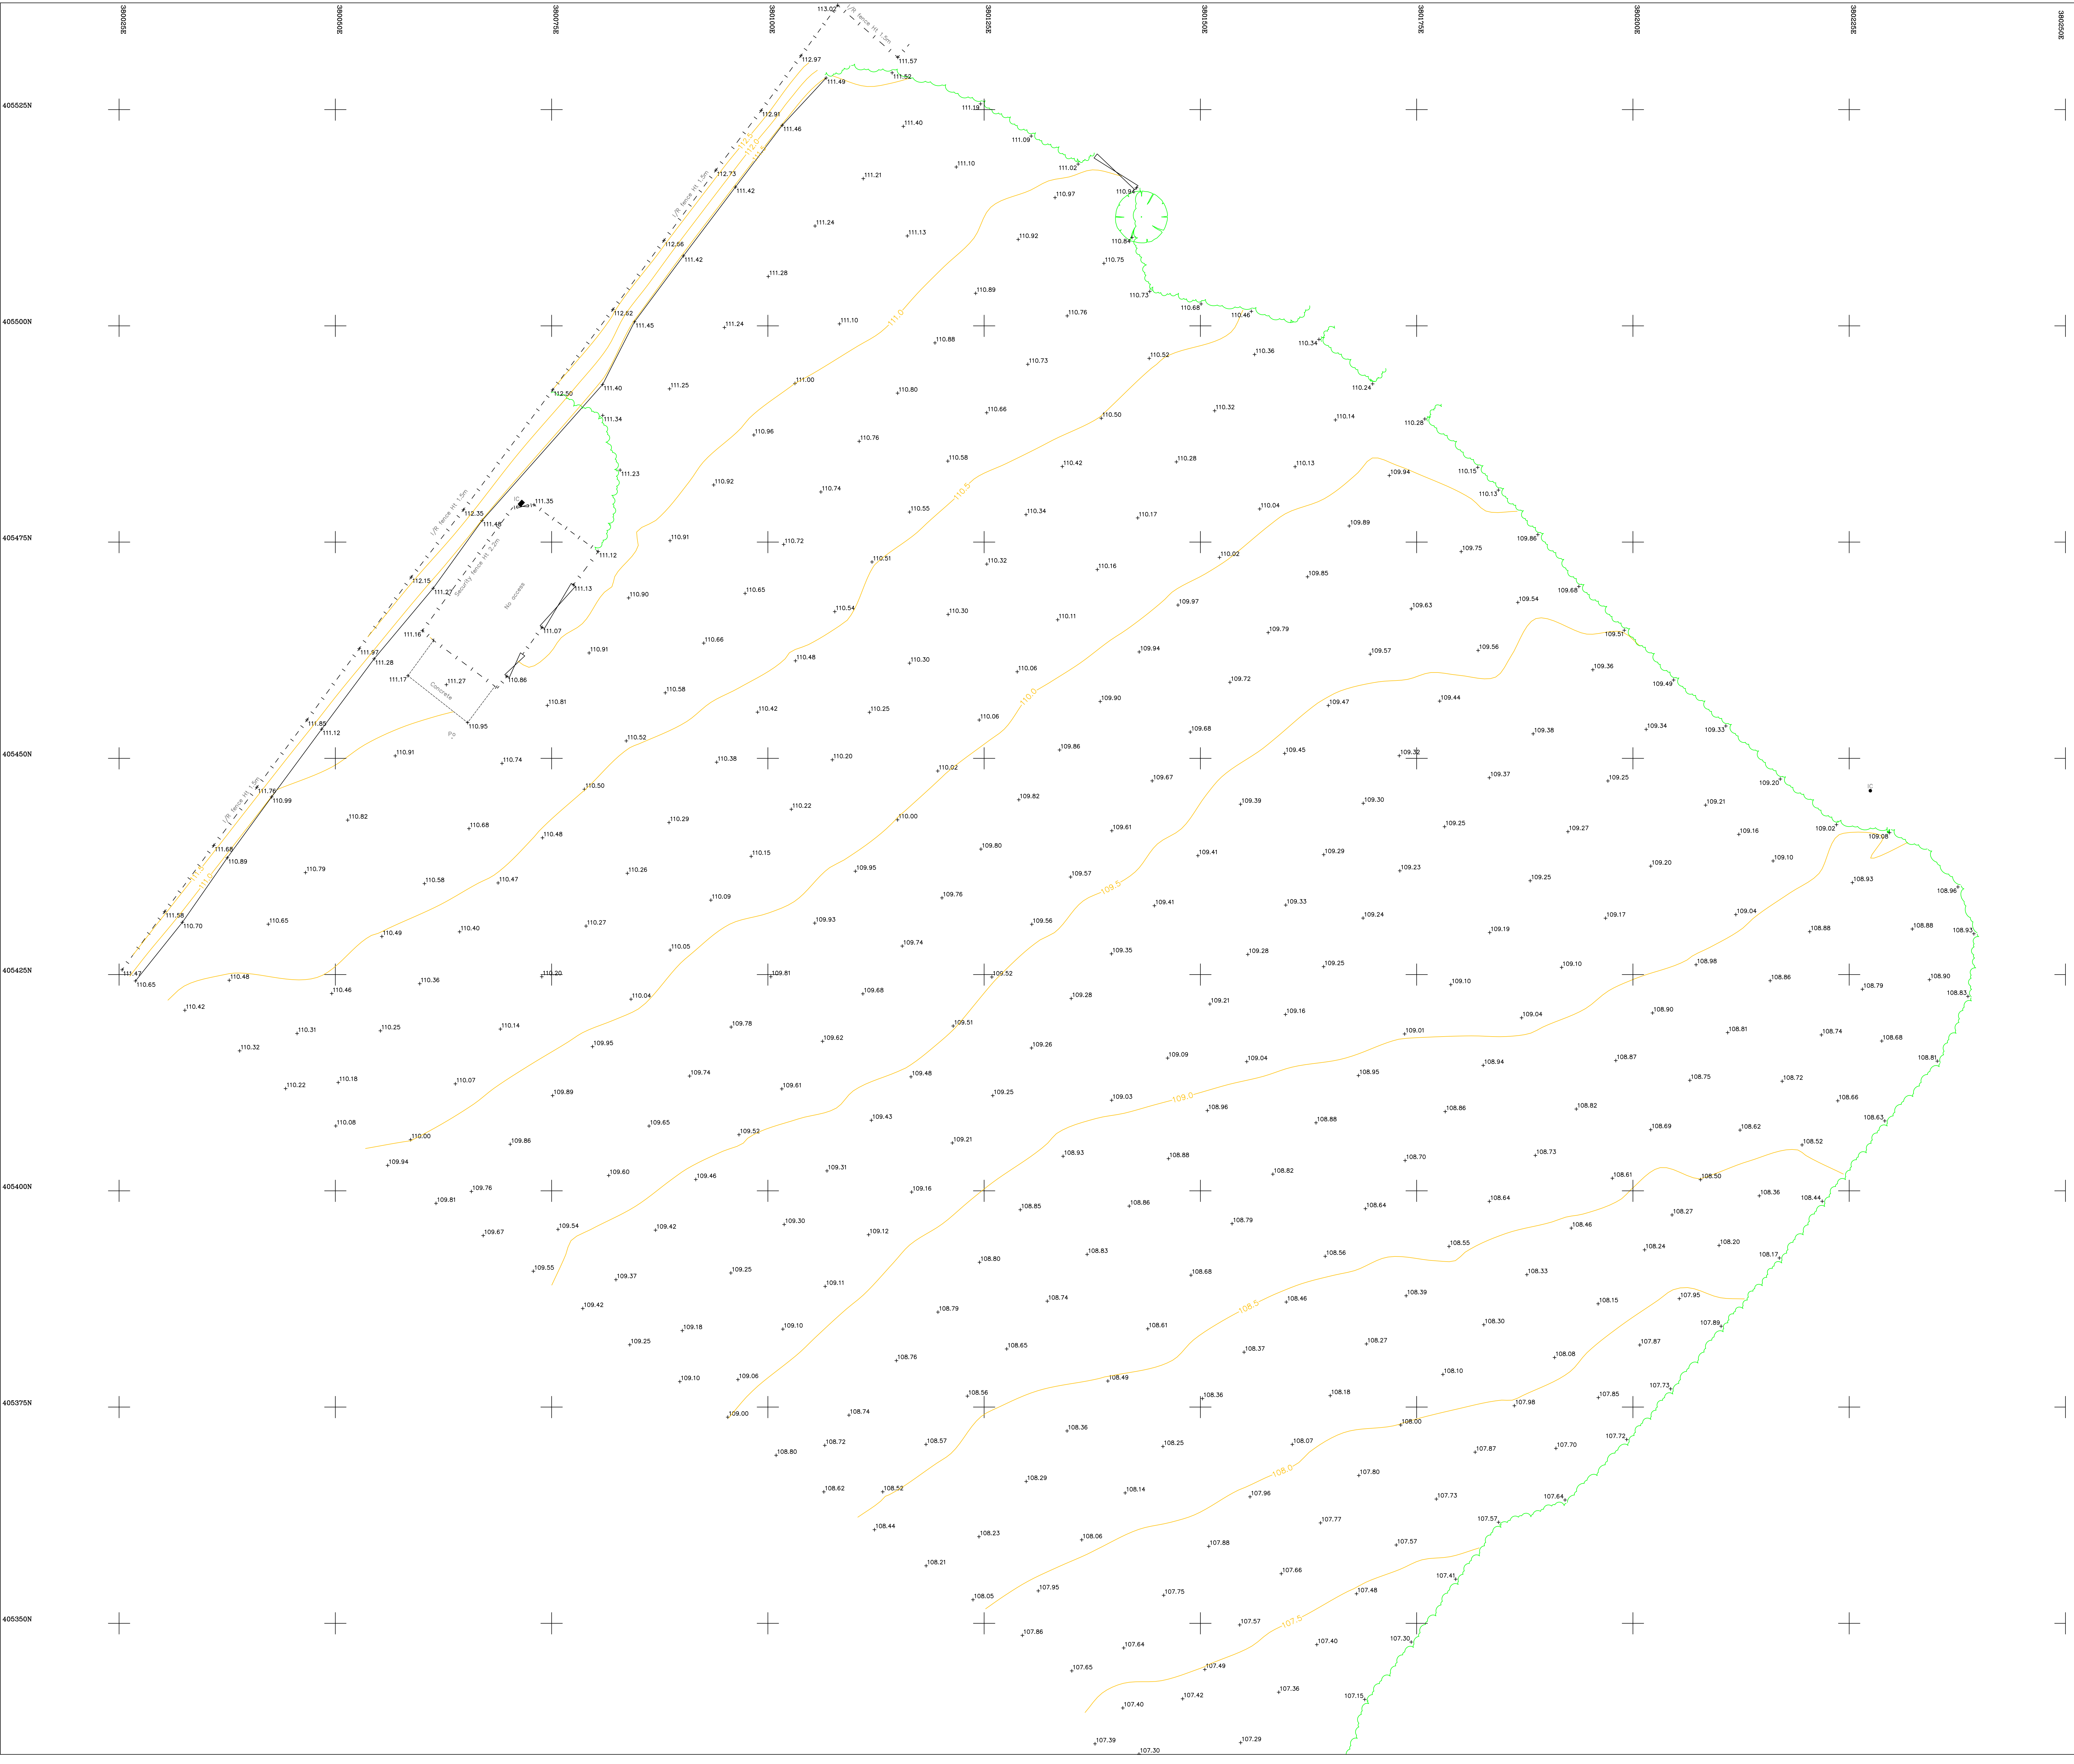


General notes

Grid and levels have been aligned with OS National Grid OSG838 (15).
All dimensions and levels are in metres unless stated otherwise.

This plan should only be used for its original purpose. JPP accepts no responsibility if supplied to any other party than the original client.

Key

AV	Air Valve	FL	Flood Light	P/R	Post & Rail Fence
Bal	Bollard	FW	Foul Water	P/W	Post & Wire Fence
BH	Borehole	g	Gully	RE	Rodding Eye
BL	Bed Level	GV	Gas Valve	RS	Road Sign
BT	BT Cover	HL	Height	rw	Rainwater Pipe
CATV	Cable TV Cover	IC	Inspection Chamber	SV	Stop Valve
C/B	Close Boarded Fence	IL	Invert Level	swp	Soil & Vent Pipe
C/L	Chain Link Fence	IR	Iron Railing	SW	Surface Water
CL	Cover Level	ko	Kerb Outlet	TL	Traffic Light
Col	Column	LC	Lighting column	TP	Telegraph Pole
EI	Elec	LU	Light unit	TW	Top of wall
ER	Earth Rod	MH	Manhole	ul	Unable To Lift
EP	Electricity Pole	Mkr	Marker Post	VP	Vent Pipe
FH	Fire Hydrant	O/H	Overhead	WL	Water Level
FL	Floor Level	PB	Post Box	WM	Water Meter
		Po	Post	wo	Wash Out

Building		Bottom of Bank	
Control Station		Top of Bank	
Tree		Vegetation	
Bore Hole		Change of surface	
Gate		Fence	
		Contours	
		OH Telecom	
		OH Electric	

Northampton
Grand Union Works, Whitton Locks, Daventry
Northamptonshire, NN11 2NH
T: 01604 781811

Milton Keynes

E: mail@jppuk.net

- Infrastructure Design
- Structural Engineering
- Development Planning
- Professional Advice
- Geotechnical & Environmental
- Surveying

Client	Labosport
Project	Philips High School
Title	Topographical Survey

Scale at A0	1:250	Drawn by	JJS	Checked by	TB	Date	5/8/25
Status	Project ref	30586Y	Drawing no.	01	Revision		