
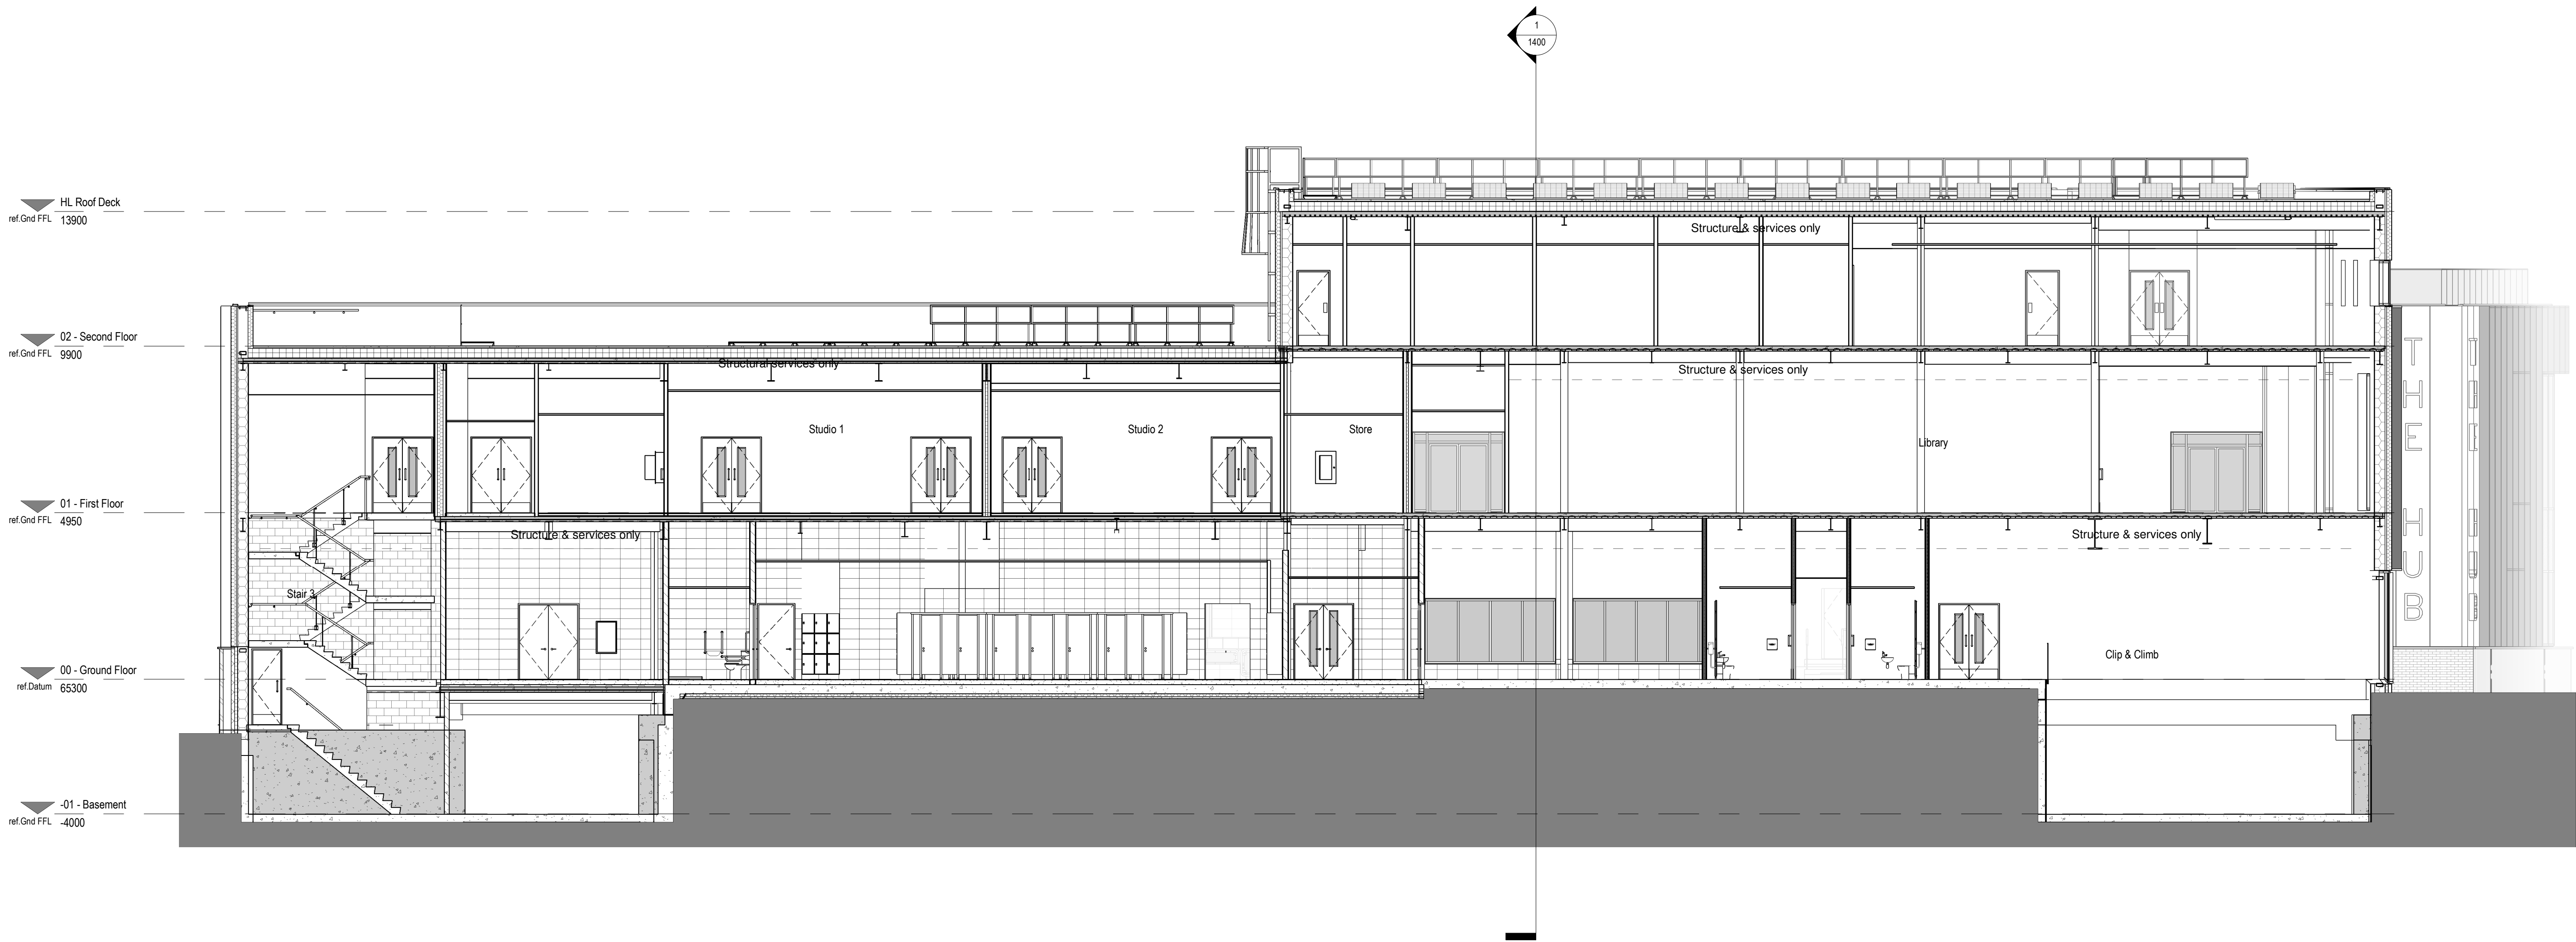


Notes
The Contractor is to check all dimensions and conditions on site before commencing. Do not scale from this drawing.
This drawing remains the copyright of POZZONI Architecture Ltd.

Scale Bars		TO BE USED ONLY AS GUIDANCE			
1:100	mm	0	1000	2000	3000
1:200	mm	0	1000	2000	3000
1:500	M	0	10	20	30
1:1250	M	0	10	20	30

KEYPLAN

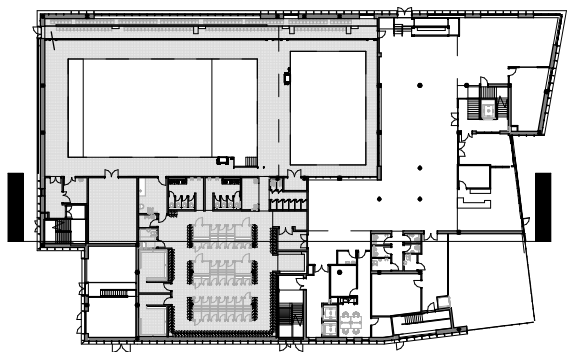

Section 1
1:100

P04	Issued for planning	DAS	22.03.23
P03	Stage 3 Issue.	JAW	13.10.22
P02	Updated to suit current scheme.	DAS	23.05.22
P01	Updated to suit elevation changes.	DAS	21.04.22
Rev	Description	By	Date
Client	VINCI Construction UK Ltd		
Job	Radcliffe Hub		
Drawing	Planning - Proposed Sections (2 of 2)		
Ref	P5860_1401	Rev	P04
Date	01/25/22	Scale	As indicated
2D Coord	DM	2D Coord	DAS
3D Coord	DM	3D Coord	DAS
Project	Planning	Tender	Construction
Design	Design	Contract	As Built

pozzoni

10-12 Emerald Street
London
WC1N 3QA

Woodville House
2 Woodville Road
Altrincham
WA14 2FH

+44 20 7078 0079
architects@pozzoni.co.uk

+44 161 928 7848
www.pozzoni.co.uk