
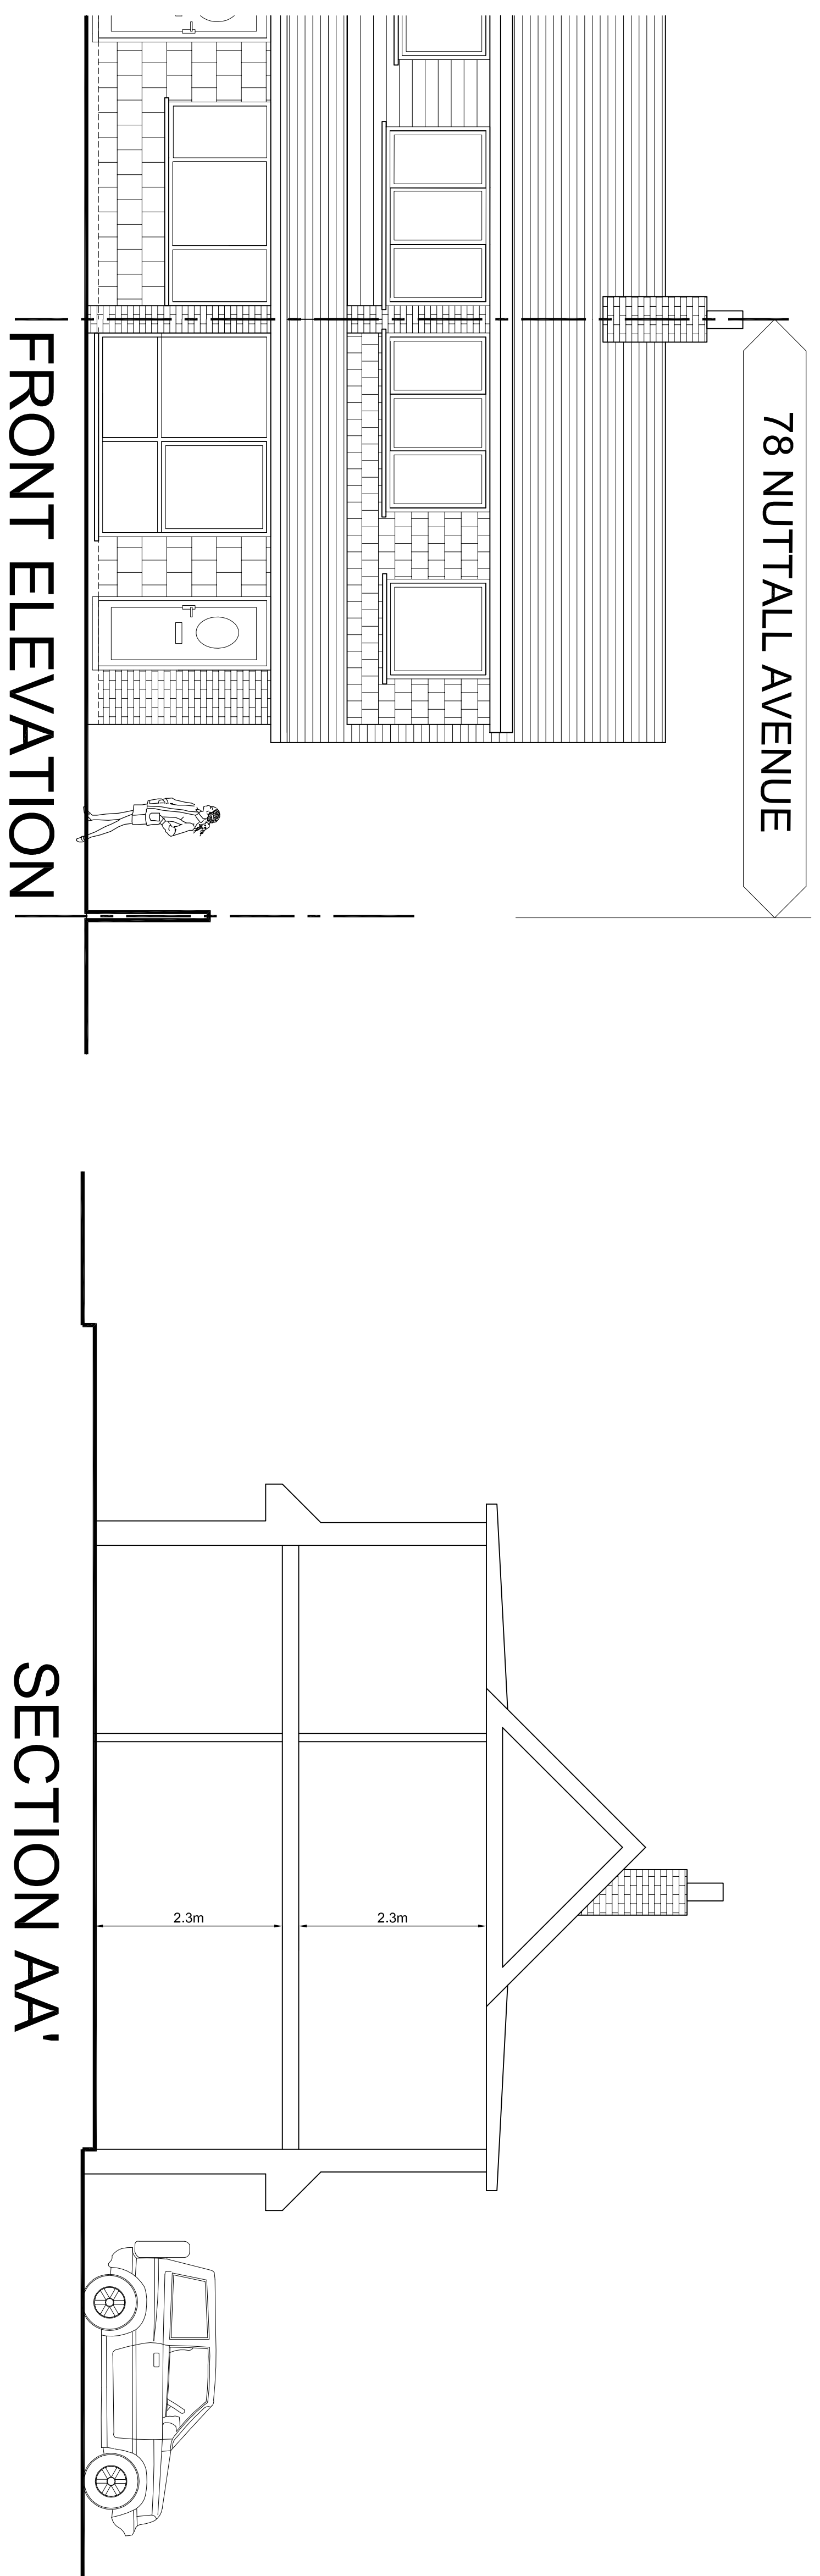


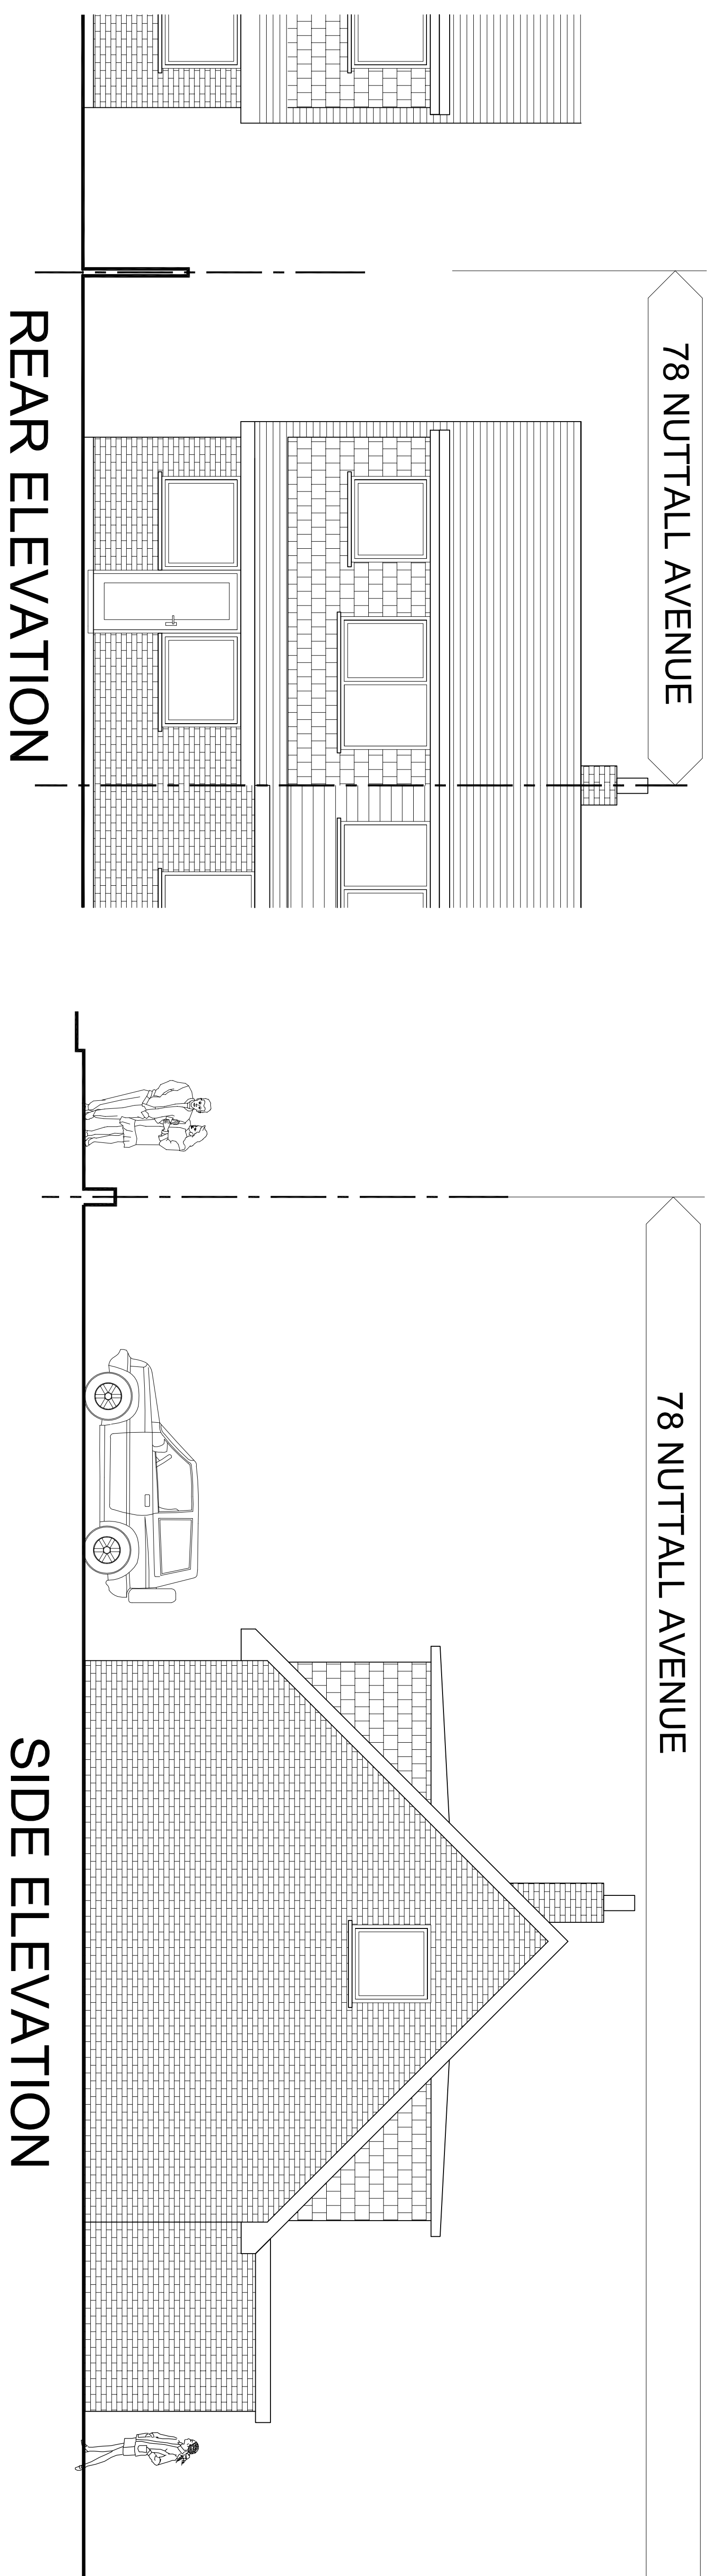

A	150122	EXISTING SECTION AMENDED
REV:	DATE:	DETAILS:

**BM ARCHITECTURAL DESIGNS,
128 GLOSSOP ROAD,
MARPLE BRIDGE,
STOCKPORT
TEL: 07415 493002**

email- benjamin.maguire10@gmail.com

**Project: PROPOSED REAR EXTENSION AT
78 NUTTALL AVENUE, WHITEFIELD,
BURY**

Title: EXISTING LAYOUT- ELEVATIONS

Client: MS. RACHEL LIVESEY

Scale: 1:50 @A1 Date: 12/2021 Drawn: BM

Status: PLANNING

Drawing no: BM/1221/NUTT/PL2 Rev: A