


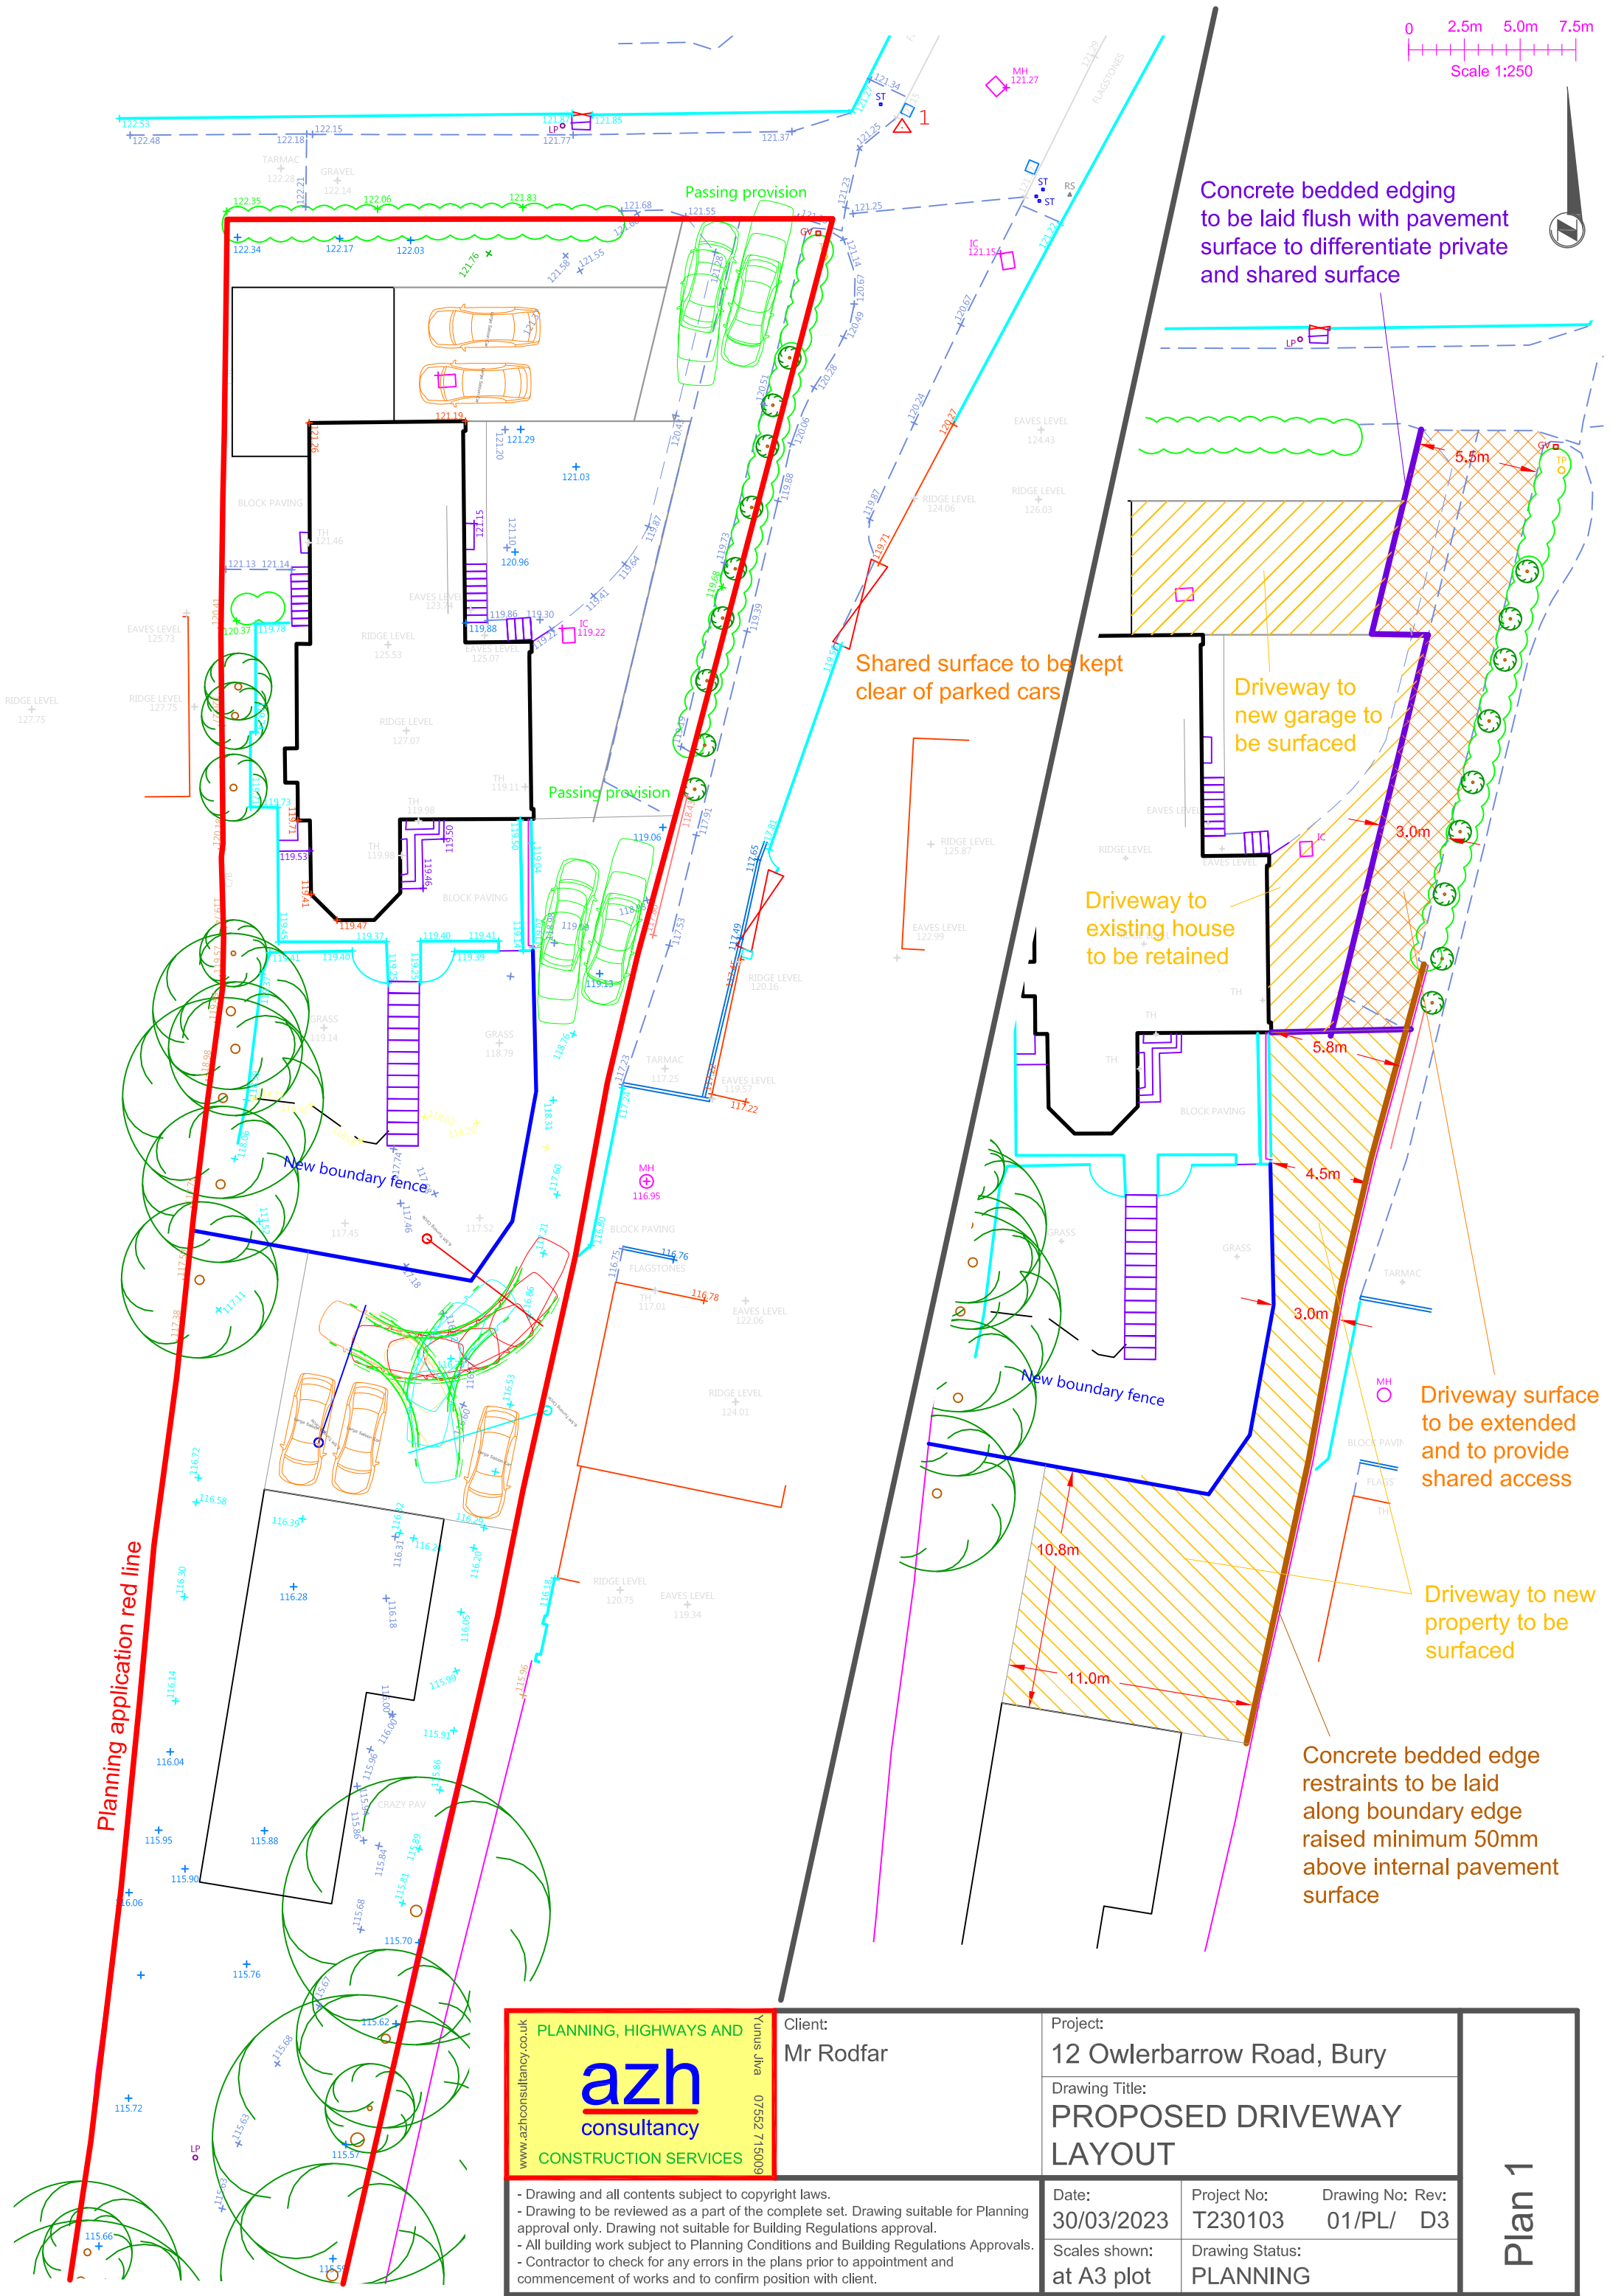

www.azhconsultancy.co.uk

PLANNING, HIGHWAYS AND

azh

consultancy

CONSTRUCTION SERVICES

Yunus Jiva

07552 715009

Client: Mr Rodfar	Project: 12 Owlerbarrow Road, Bury	
	Drawing Title: PROPOSED DRIVEWAY LAYOUT	
- Drawing and all contents subject to copyright laws. - Drawing to be reviewed as a part of the complete set. Drawing suitable for Planning approval only. Drawing not suitable for Building Regulations approval. - All building work subject to Planning Conditions and Building Regulations Approvals. - Contractor to check for any errors in the plans prior to appointment and commencement of works and to confirm position with client.	Date: 30/03/2023	Project No: T230103
	Scales shown: at A3 plot	Drawing No: Rev: 01/PL/ D3
		Drawing Status: PLANNING