

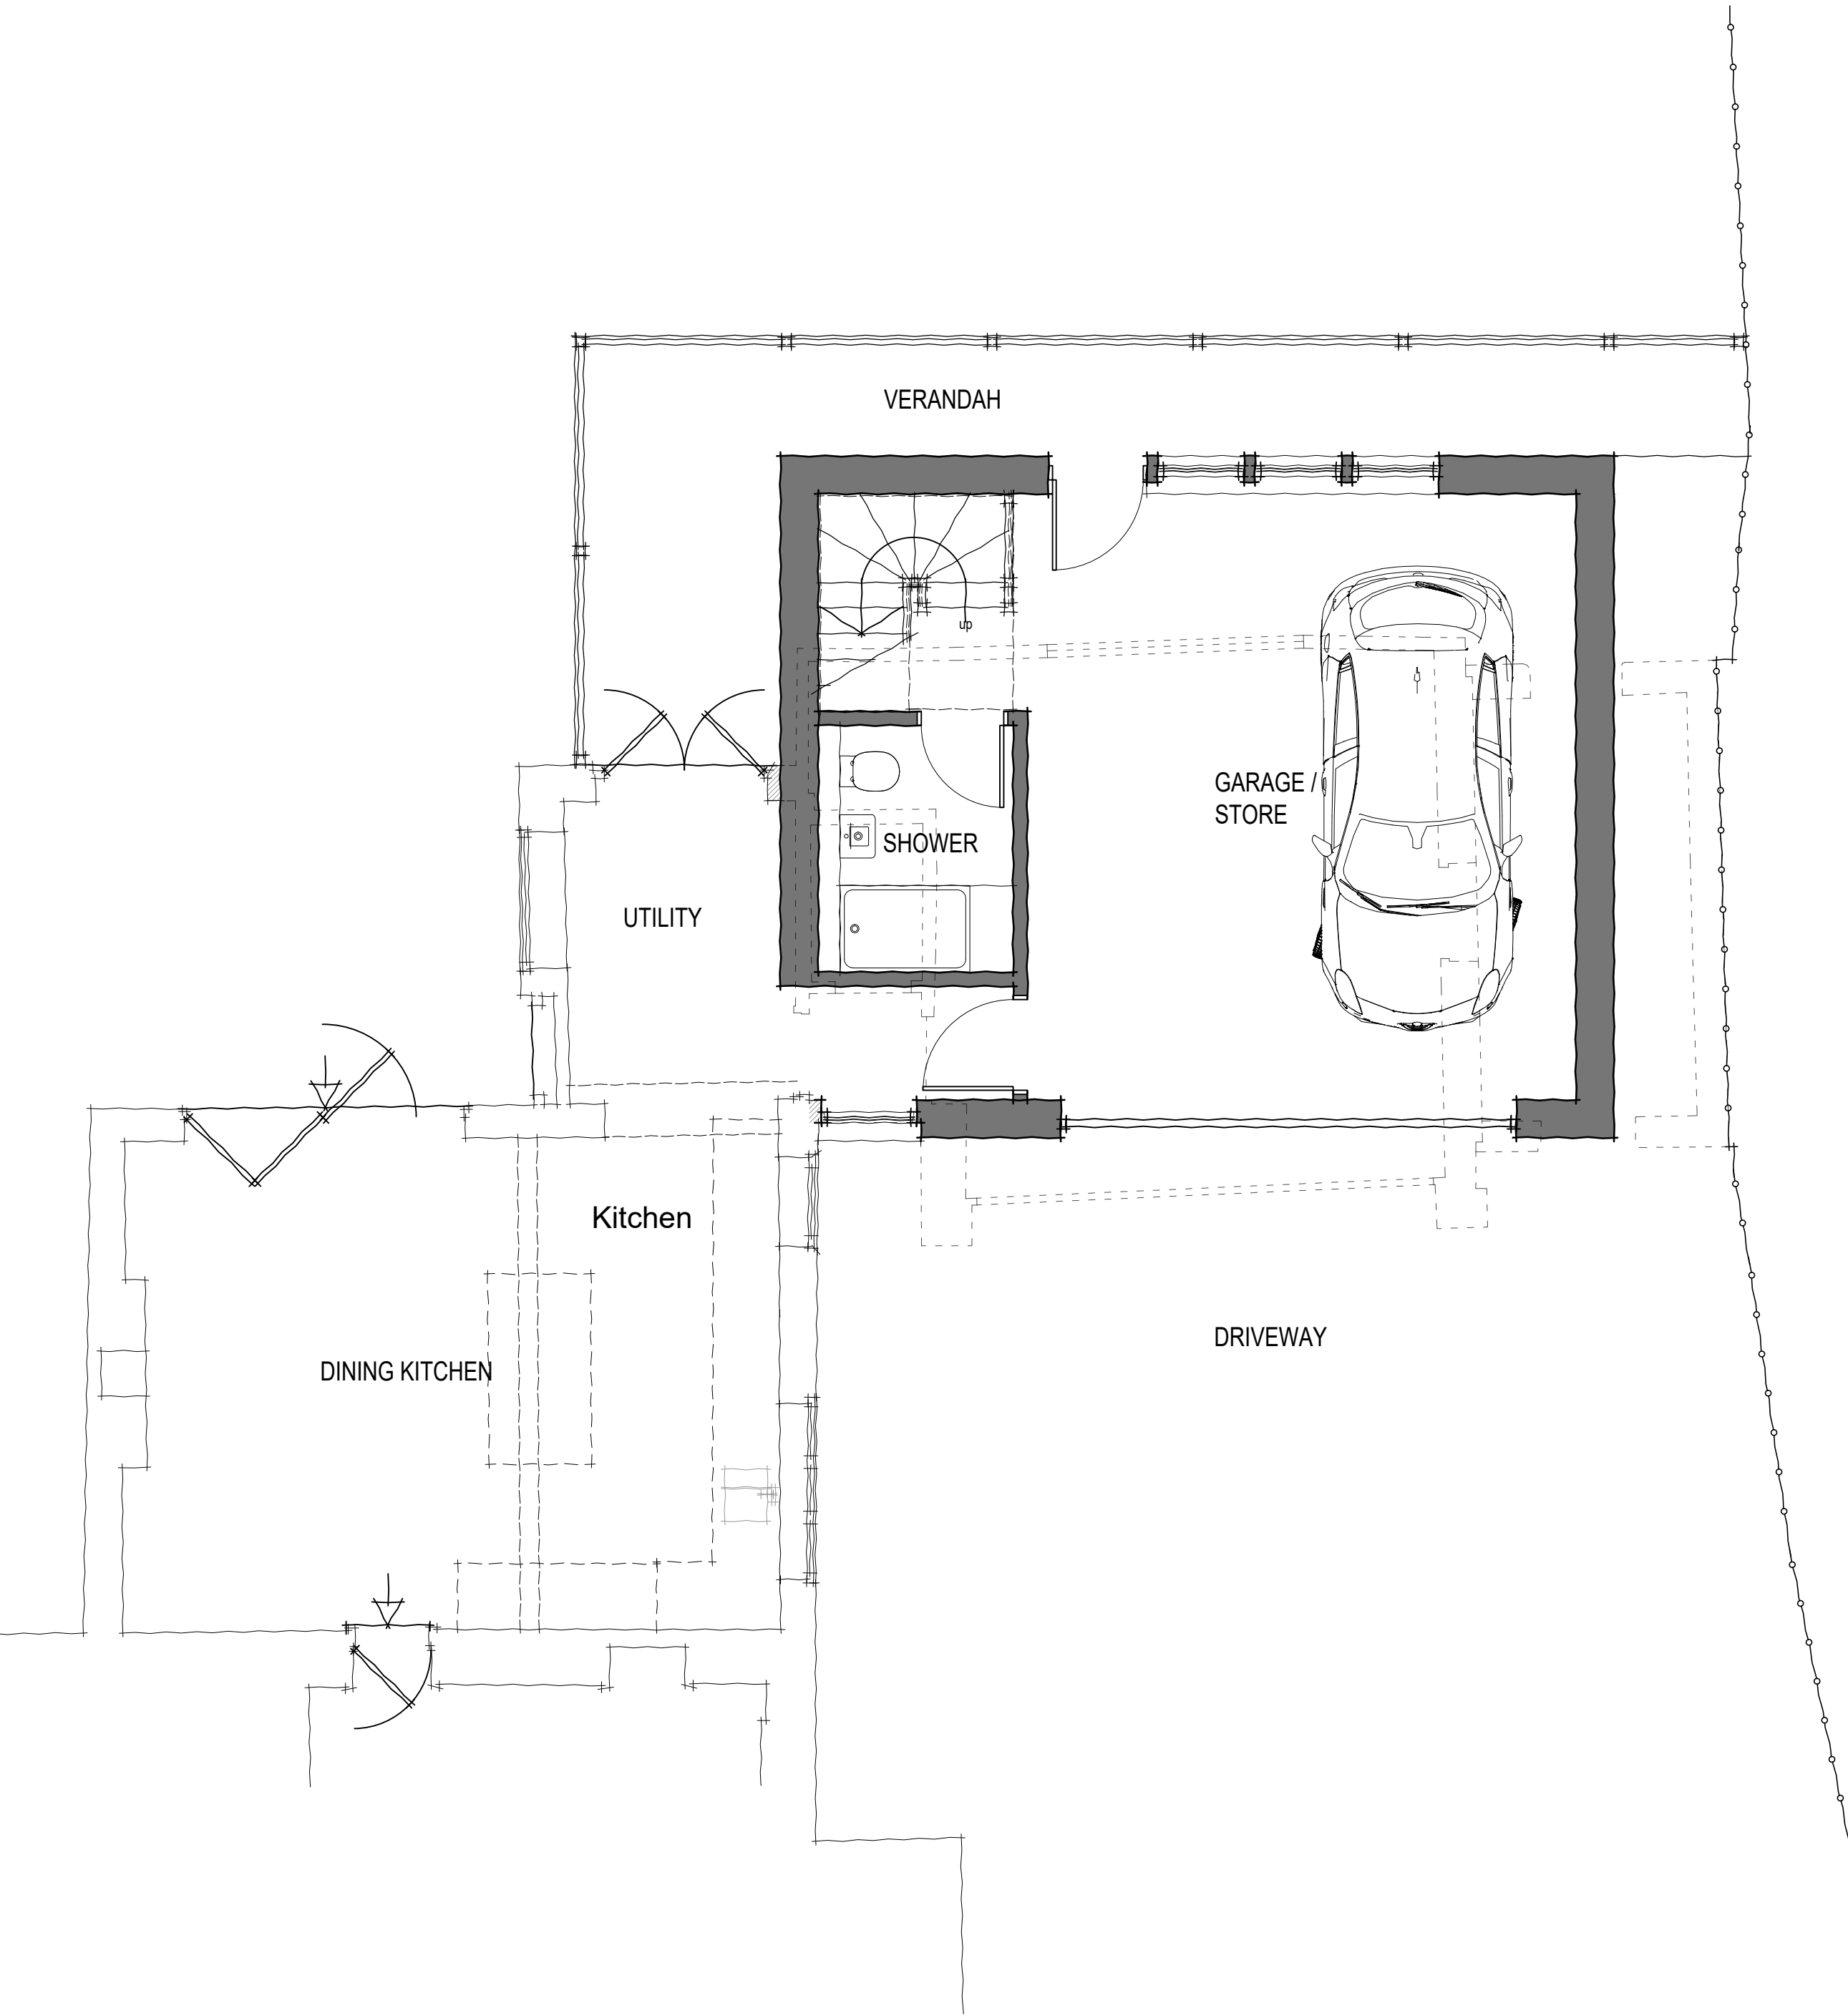


NOTES		
• This drawing is copyright. No unauthorised copying of drawing without the express permission of the architect.		
• Do not scale from prints. Use figure dimensions only.		
• Contractors to check all dimensions on site prior to commencement of works.		
• All works to be carried out in accordance with current statutory Health and Safety Regulations.		
• This drawing is to be read in conjunction with all relevant consultants' and / or specialists' drawings / documents and any discrepancies or variations are to be notified to the architect before affected work commences.		
REVISION	NOTES	DATE
A	Issued for Planning	18.07.24
B	First floor revised to suit remodelled roof layout	18.09.24

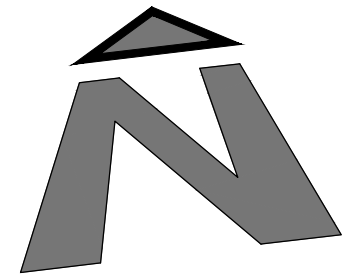

GROUND FLOOR PLAN

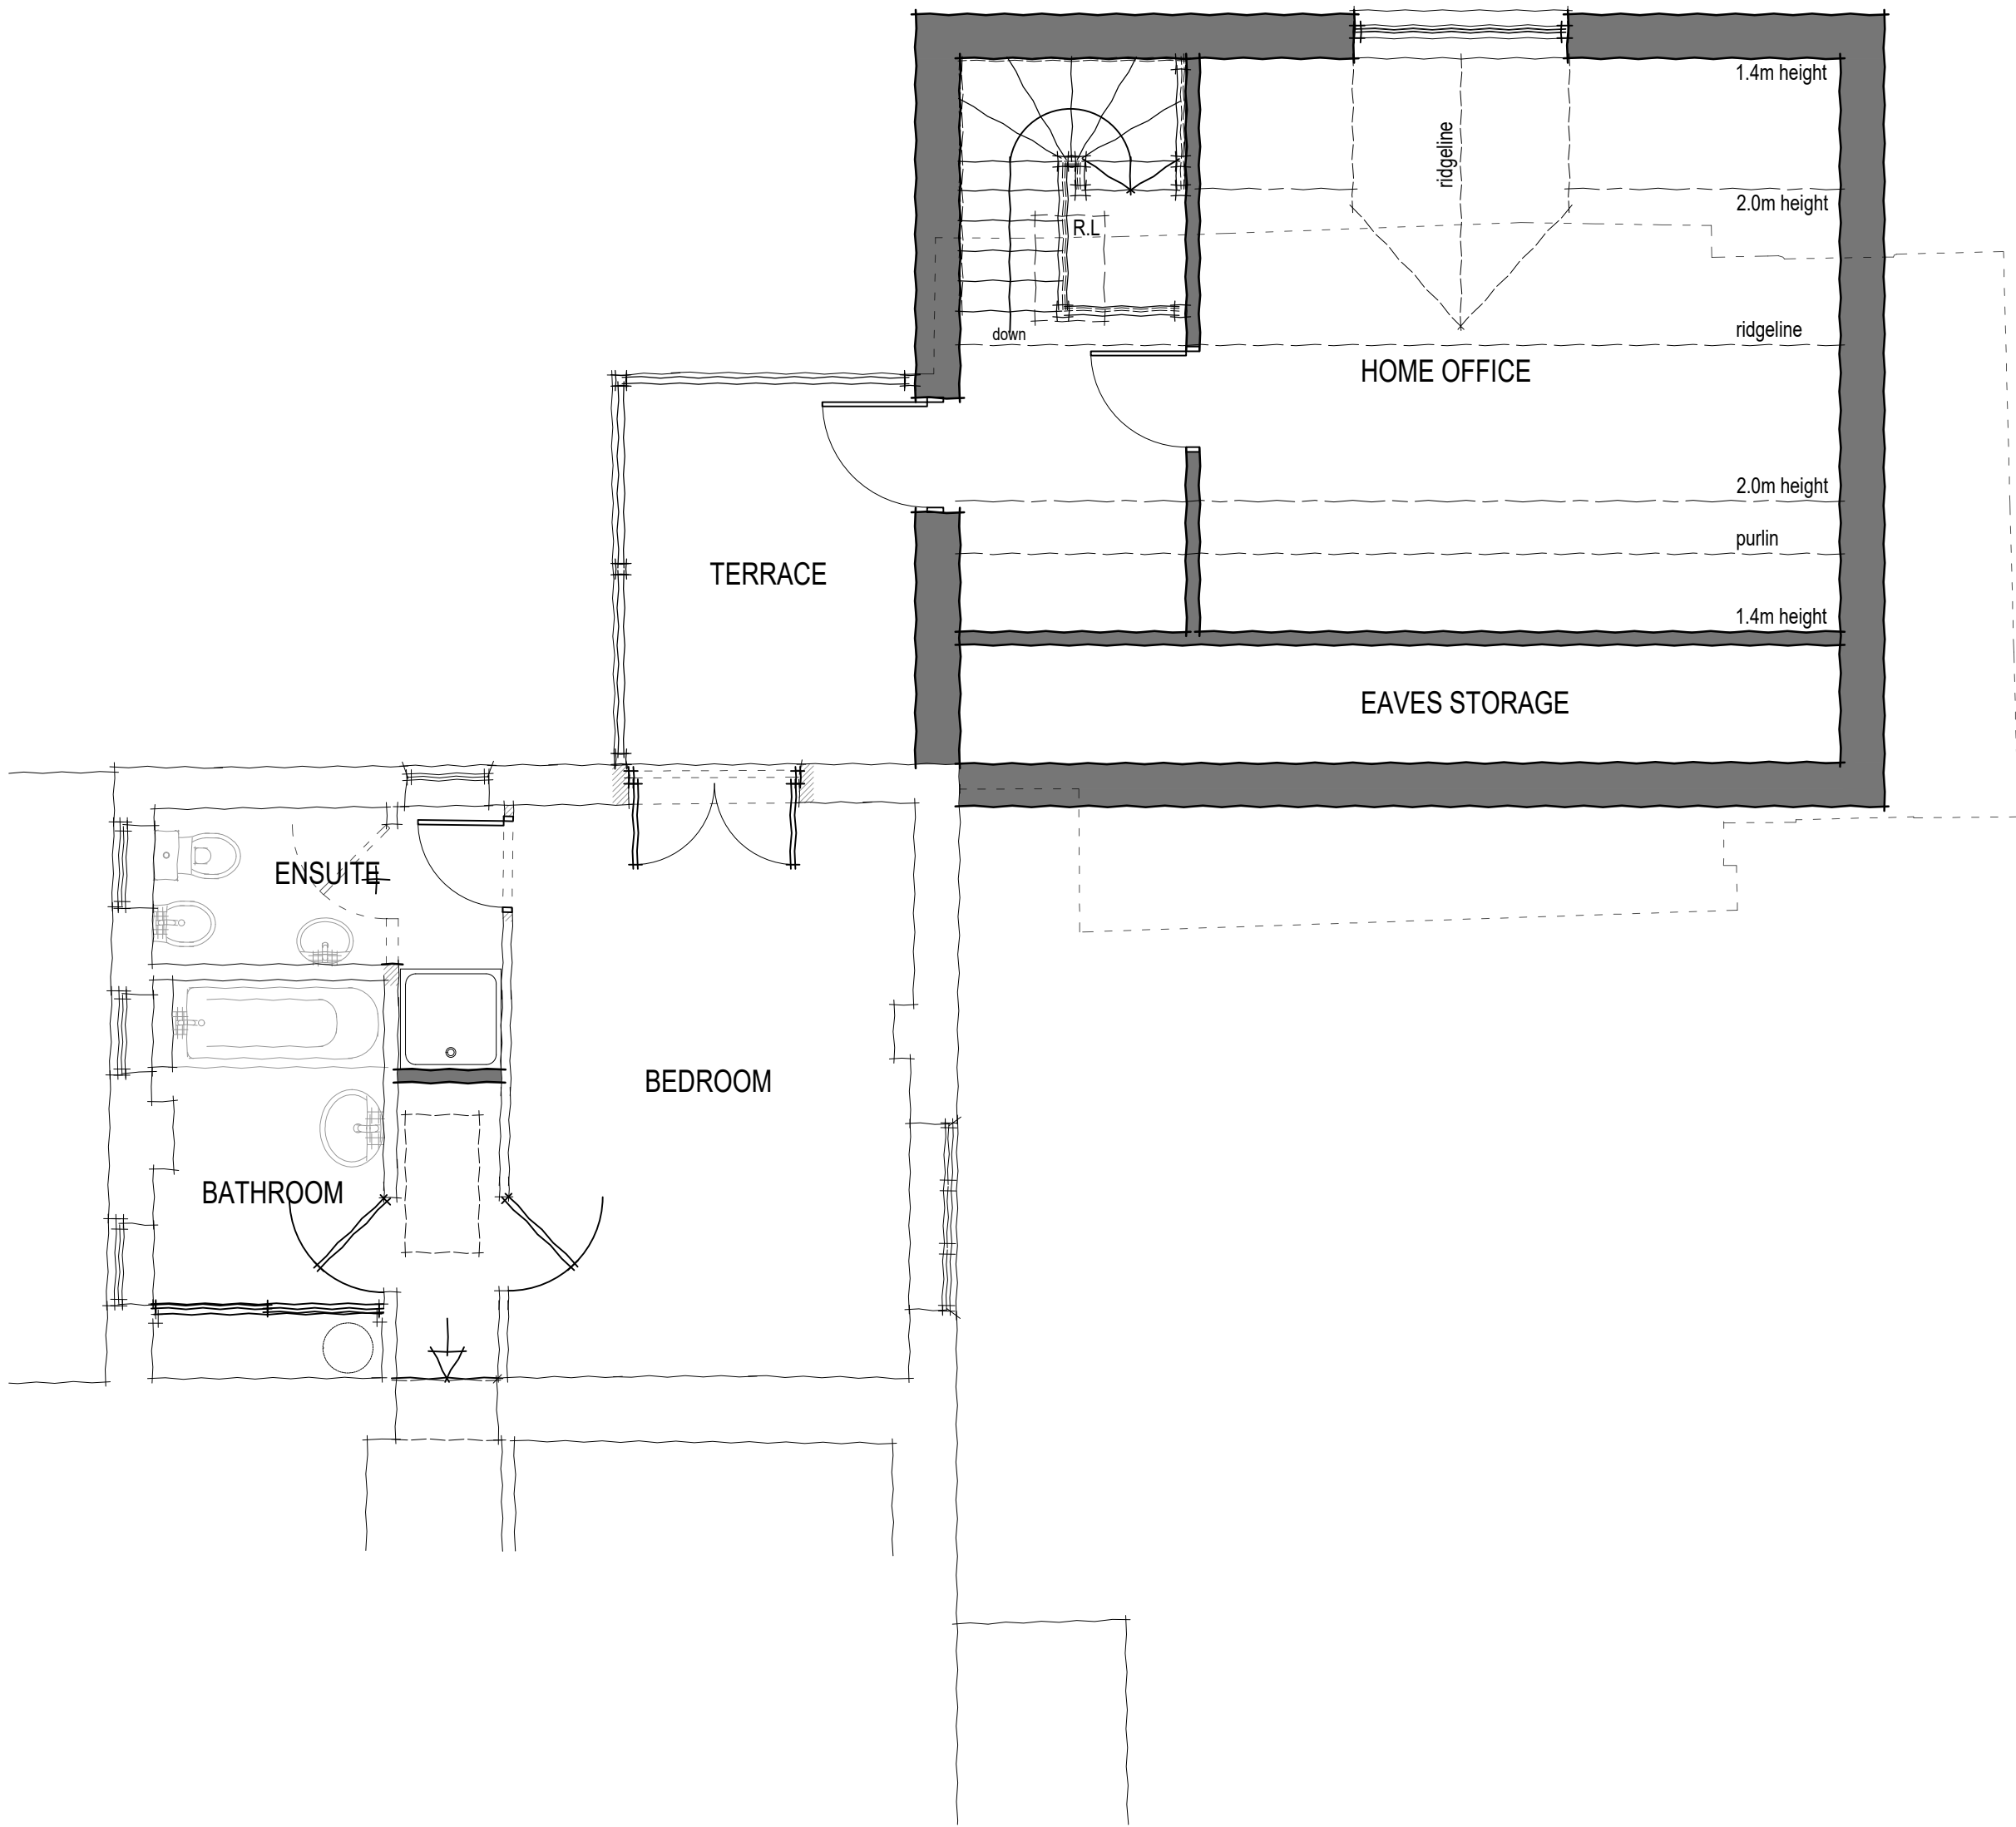

FIRST FLOOR PLAN

Project	EXTENSION: 399 BASS LANE, SUMMERSEAT, BURY
Drawing	PROPOSED PLANS
Client	MR. & MRS. B. DADE
Drawn	CPS
Scale	1:50 @ A1
Orig. No.	23/647-11 B
Orig. Size	A1
Date	JAN 2024

JOHN HOLT ARCHITECTS LTD.