
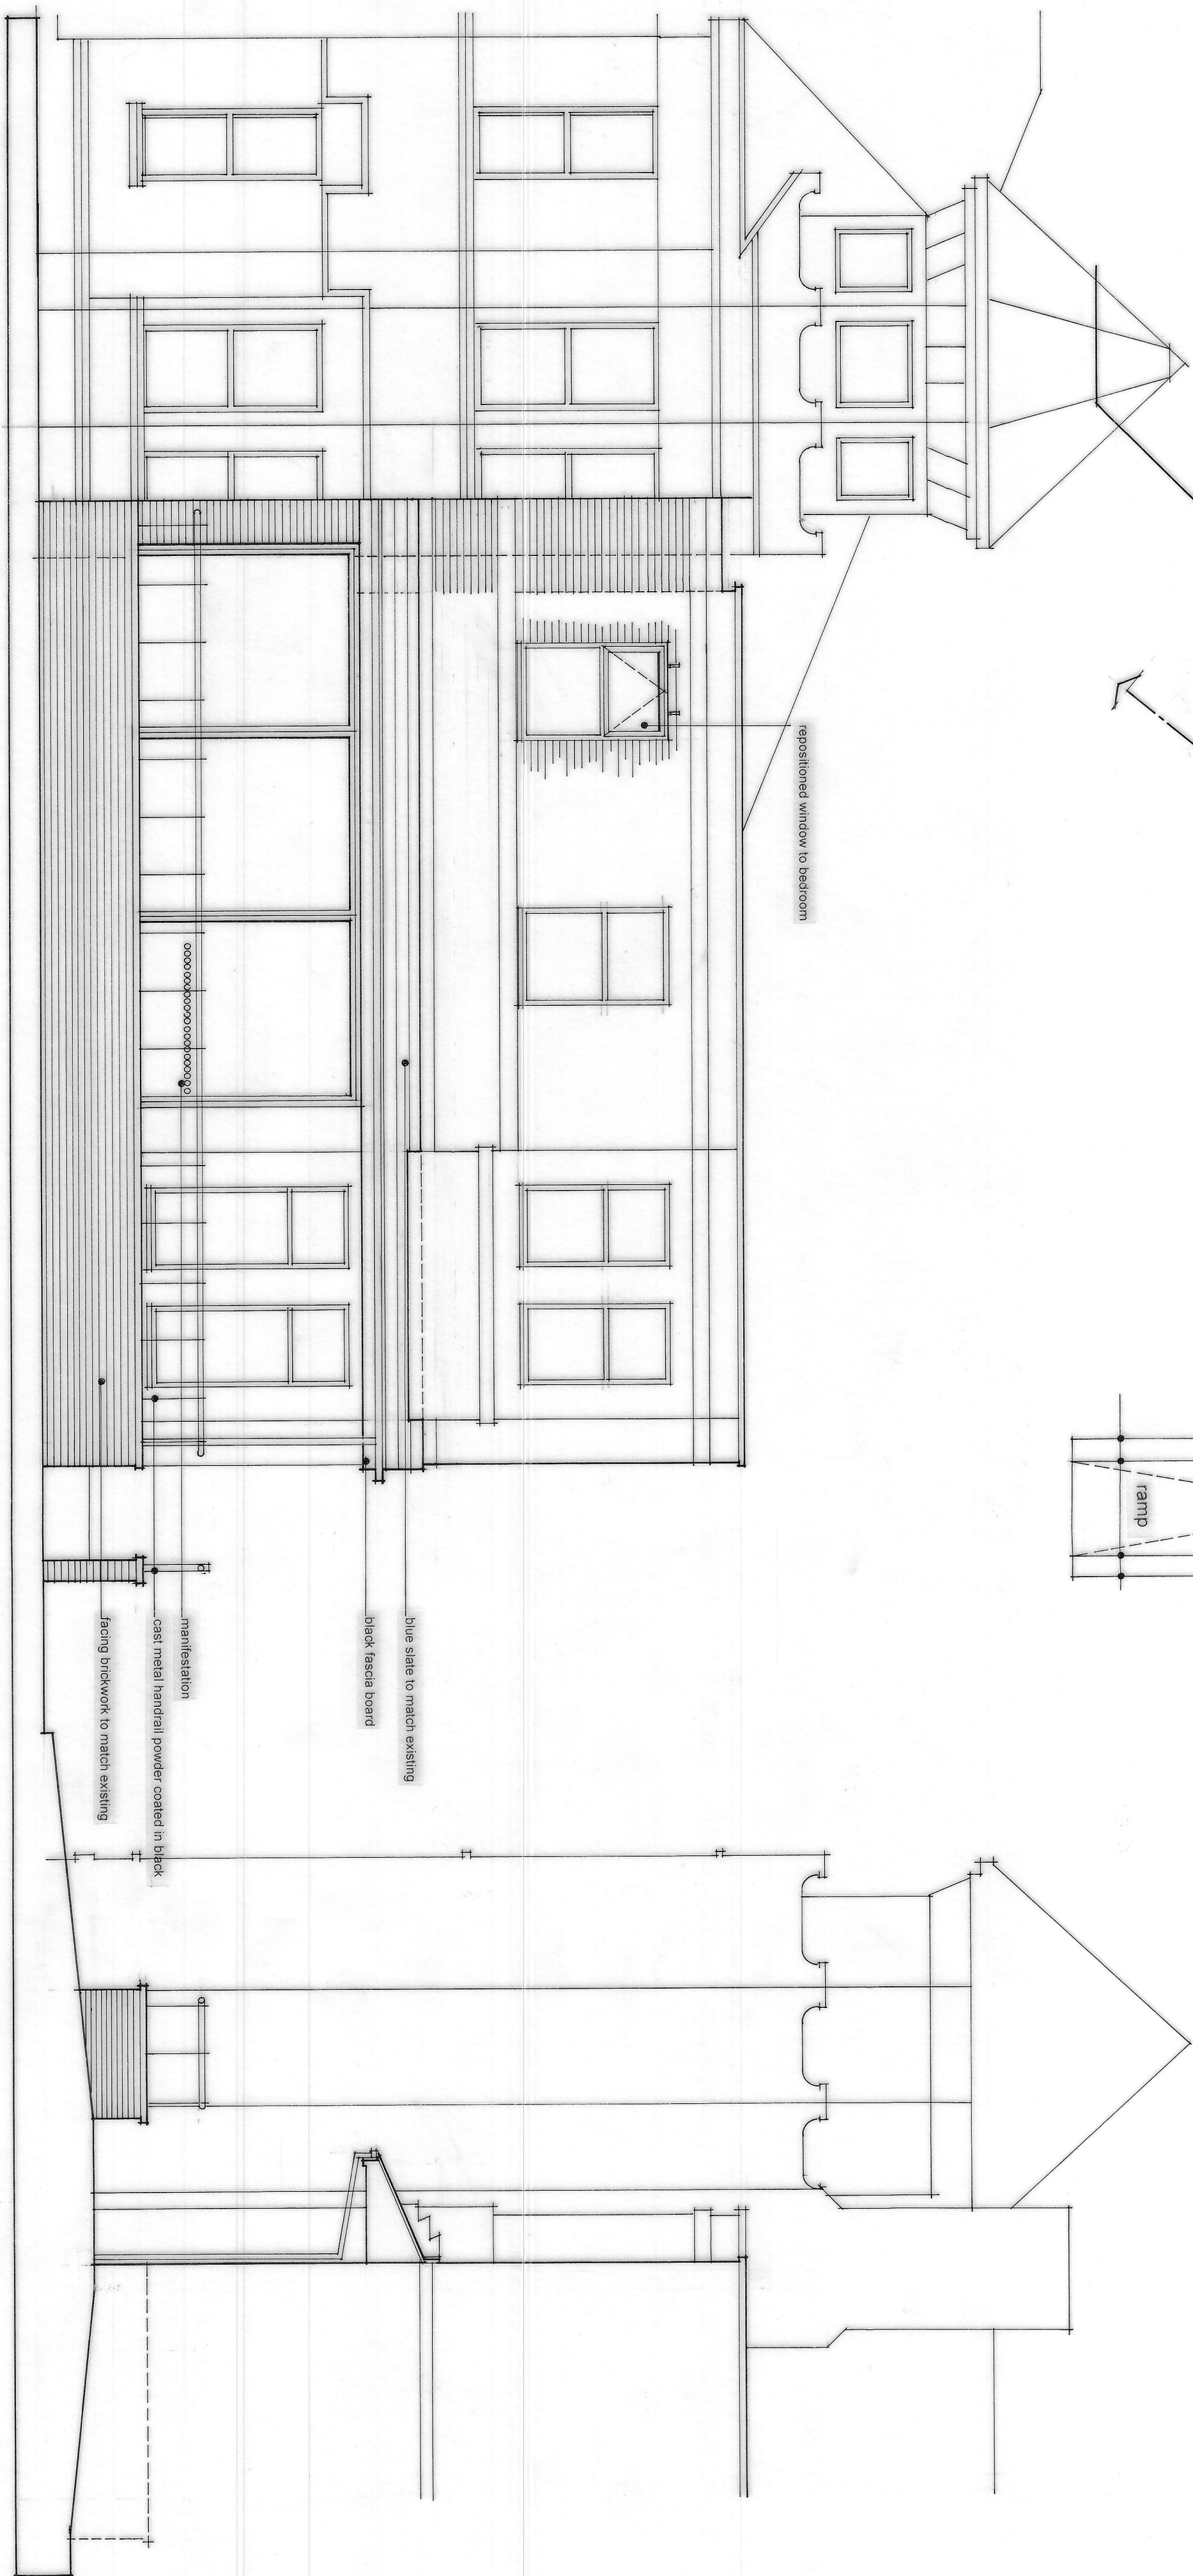


NOTES

- The drawing is copyright. No unauthorised copying of drawing without the express permission of the architect.
- Do not scale from print. Use figure dimensions only.
- Contractors to check all dimensions on site prior to commencement of works.
- All works to be carried out in accordance with current statutory Health and Safety Regulations.
- This drawing is to be read in conjunction with all relevant consultants' and /or specialists' drawings / documents and any discrepancies or variations are to be notified to the architect before affected work commences.

REV. AMENDMENTS DATE

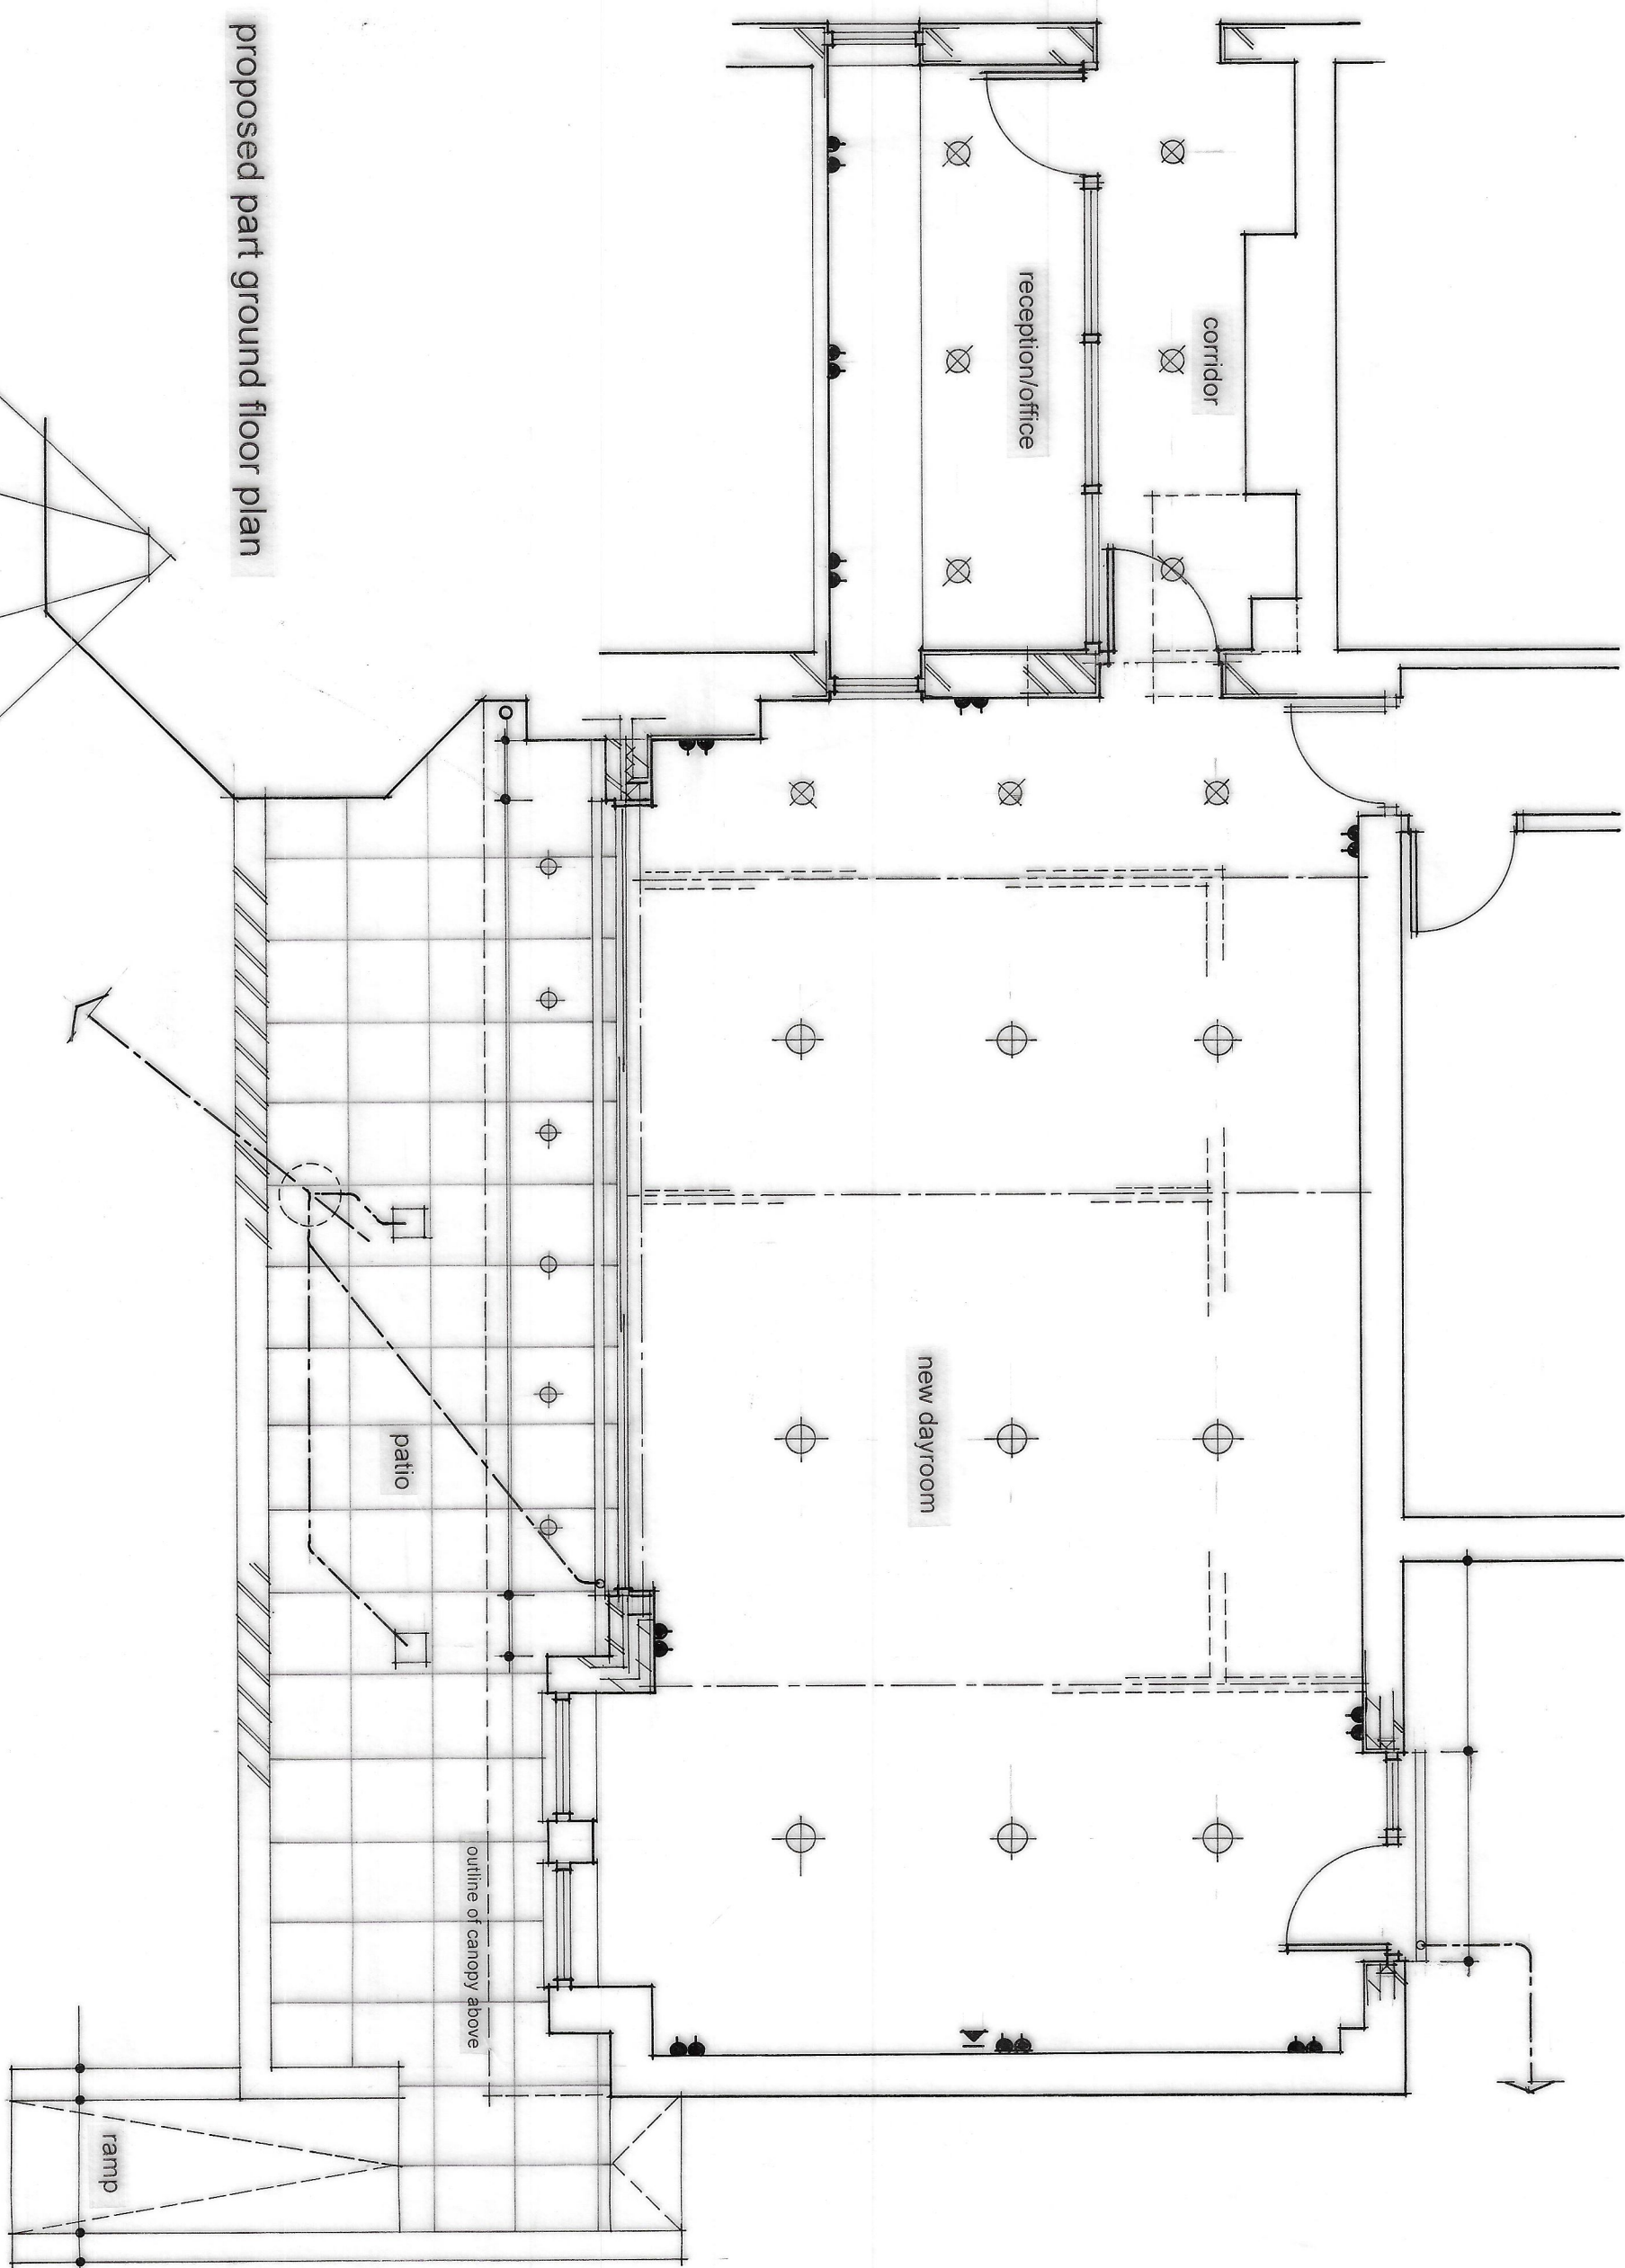

Project	EXTENSIONS & ALTERATIONS: WHITEFIELD HOUSE
Drawing	NEW DAY ROOM
Client	WHITEFIELD HOUSE RESIDENTIAL CARE HOME
Drawn By	WJH
Scale	1:50
Dwg No.	20/05/20 15
Dwg Size	A1
Date	JULY 2020

JOHN HOLT ARCHITECTS LTD.

3 MANCHESTER ROAD BURY LANCASHIRE BL9 0QR
TELEPHONE 0161 764 6314 FACSIMILE 0161 764 6995
E-MAIL: mh@johnholtarchitects.co.uk
DO NOT SCALE DRAWINGS