



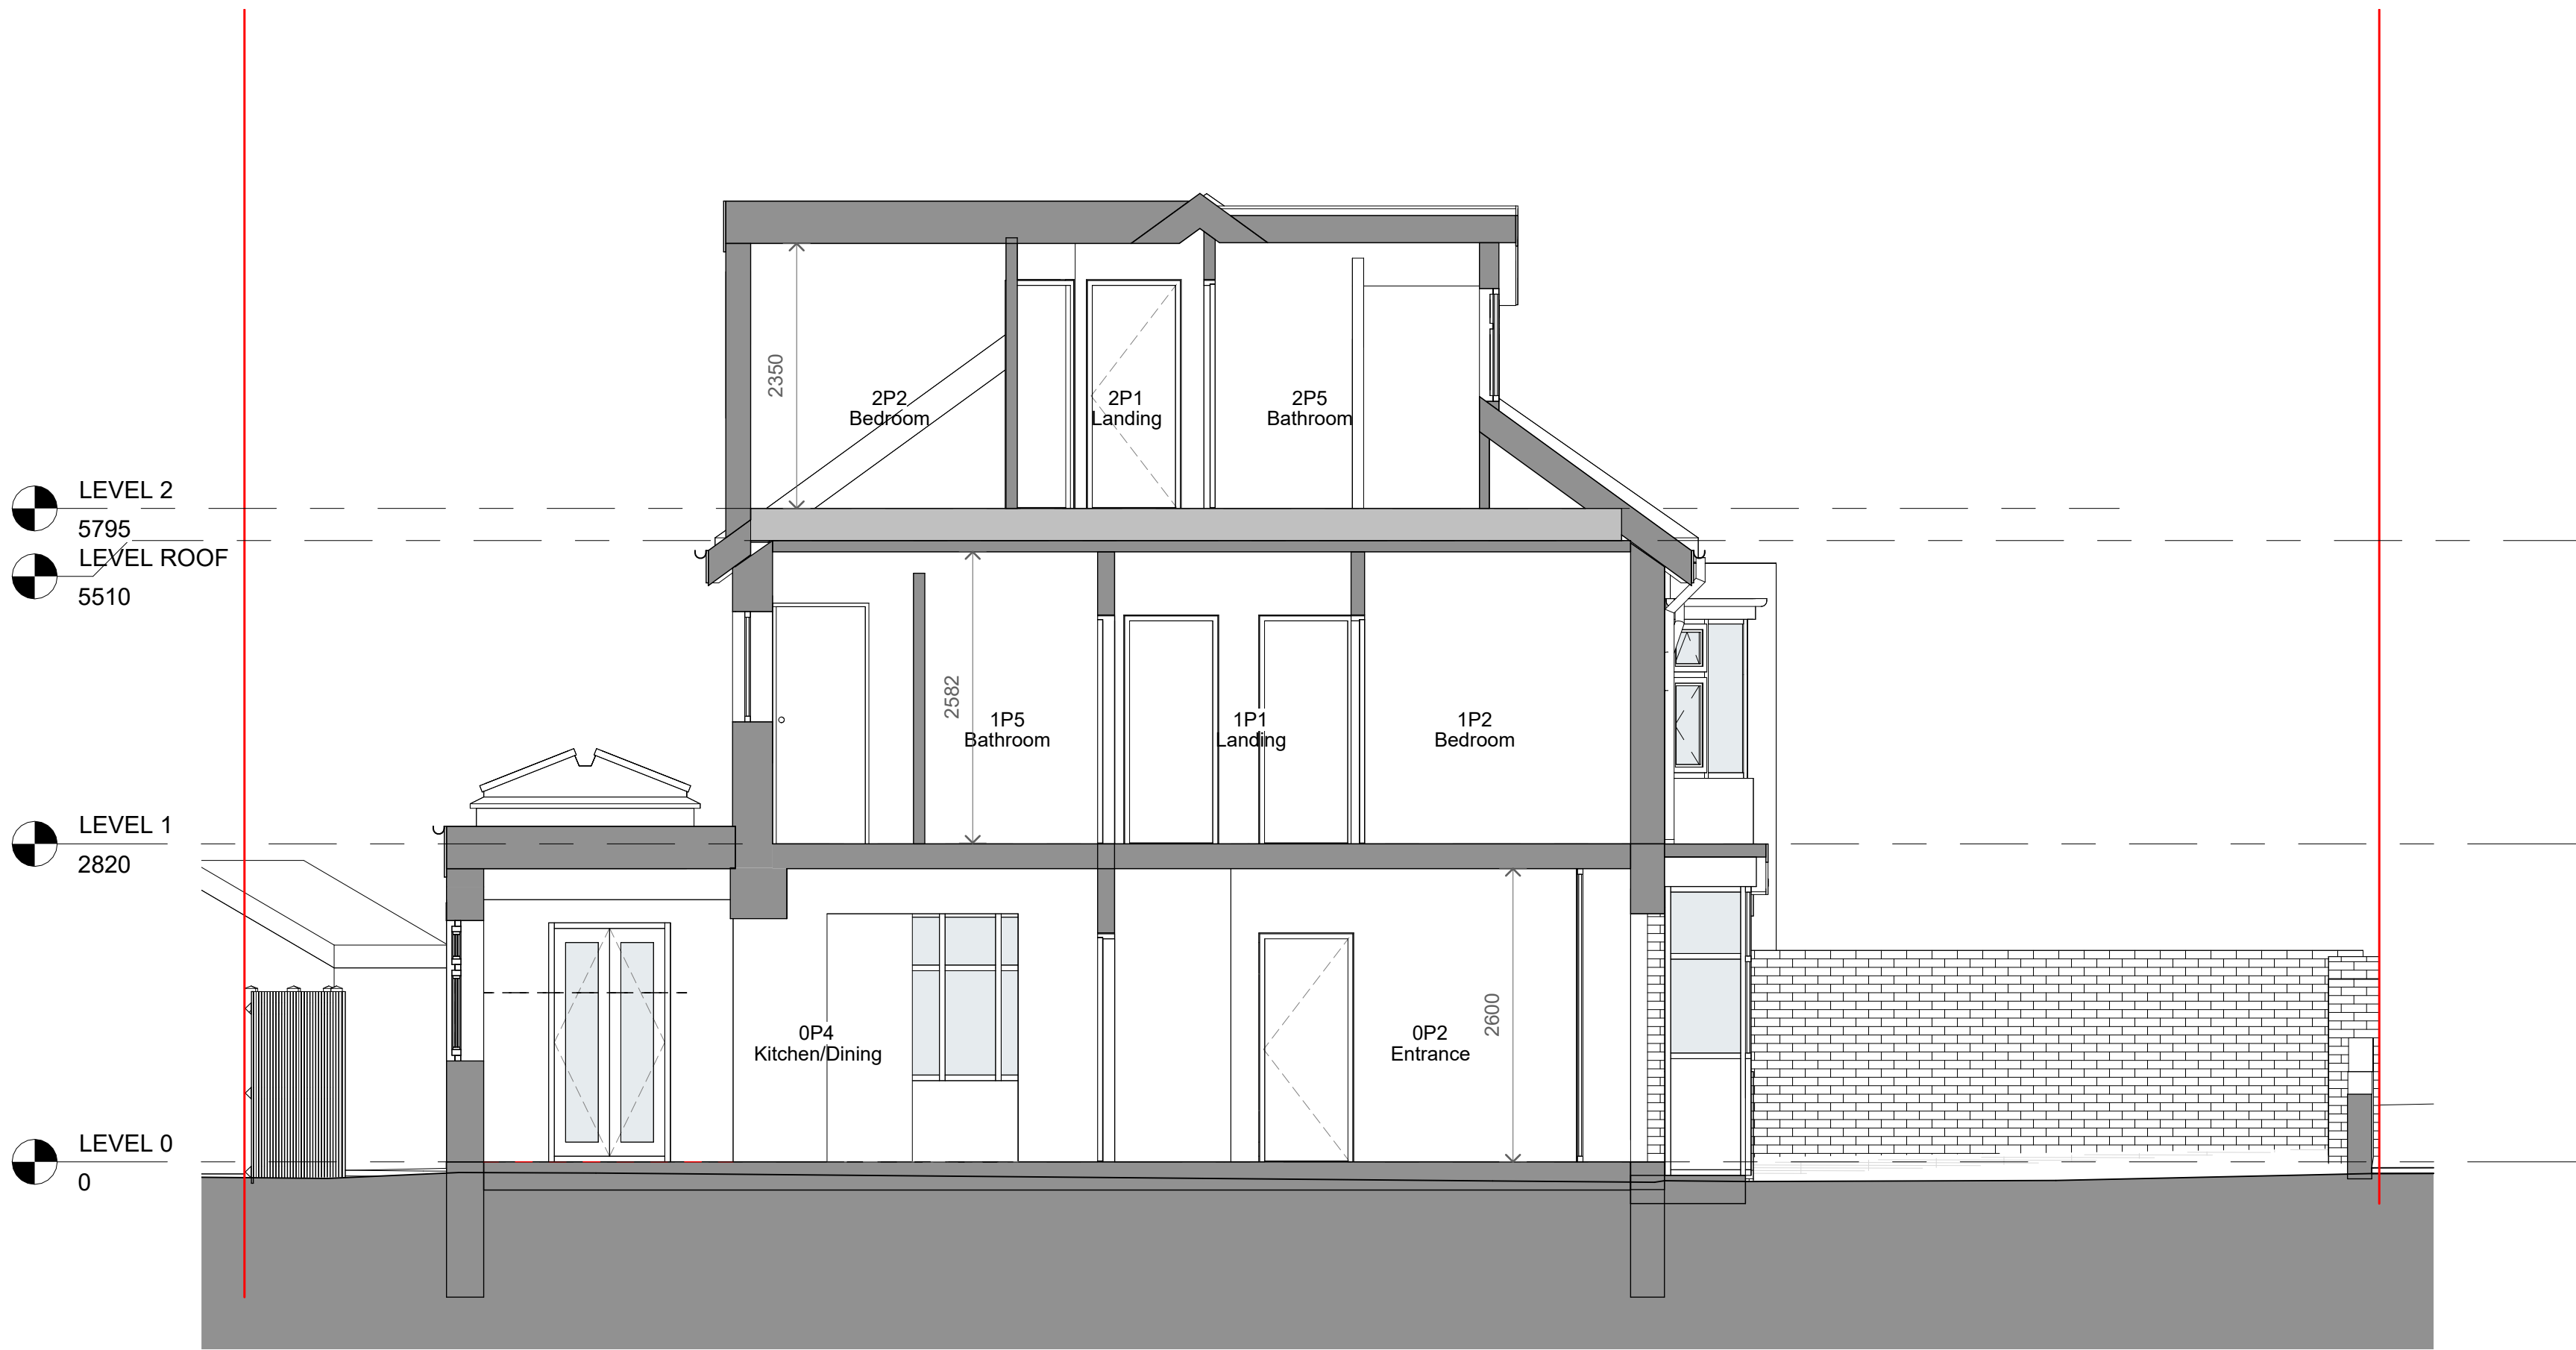

1 Section 9
1 : 50



2 Section 10
1 : 50

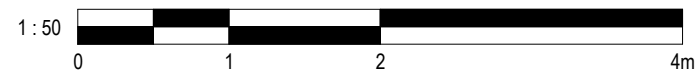

No. Description		Date	Initial
PROJECT		3 Ravensway	
TITLE		Site - Section	
STATUS		DESIGN	
DRAWN BY	DATE	SCALE (@ A1)	
CB	17/11/2025	1 : 50	
PROJECT NUMBER		DRAWING NUMBER	REV
GSS25148		503	
GOLD SKETCH S T U D I O S www.goldsketch.co.uk info@goldsketch.co.uk 0161 792 9595			
NOTES: © COPYRIGHT - ALL RIGHTS RESERVED. THIS DRAWING SHALL NOT BE REPRODUCED WITHOUT PRIOR WRITTEN CONSENT. DRAWING TO BE USED FOR THE STATUS INDICATED ONLY. ALL DIMENSIONS AND SETTING OUT SHALL BE CHECKED AND CONFIRMED ON SITE. ANY DISCREPANCIES TO BE REPORTED TO THE LEGISLATION RELEVANT CODES OF PRACTICE AND BRITISH STANDARDS. ALL DIMENSIONS ON THIS DRAWING ARE IN MILLIMETRES UNLESS OTHERWISE STATED.			