


Housetype Planning Booklet

Tetrosyl, Walmersley Old Road
Bury

LNP1040-HT01
V6

Sept 2022



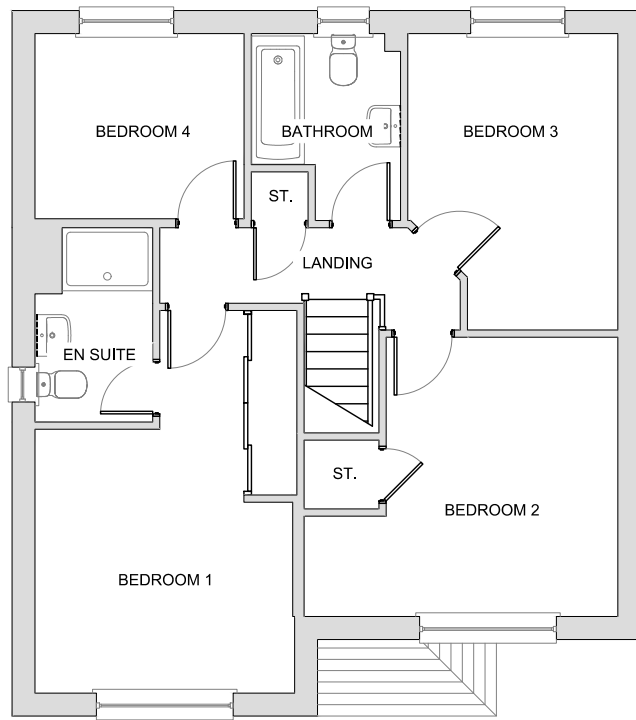


FIRST FLOOR



FRONT ELEVATION



SIDE ELEVATION

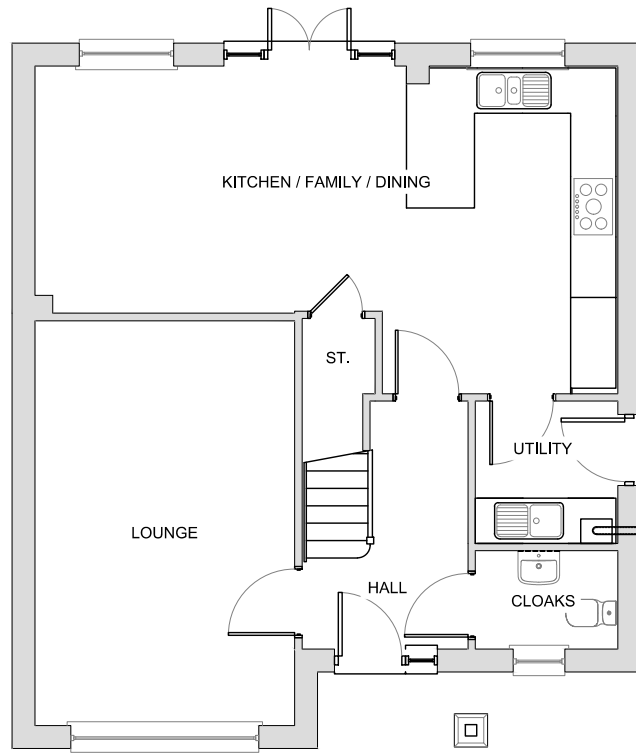


GROUND FLOOR



REAR ELEVATION



SIDE ELEVATION

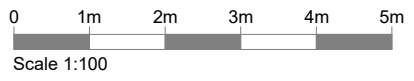

RIVINGTON

2019 EDITION 303

BRICK


AREA: 1354 sqft
125.81 m²

SEPTEMBER 2019


Drawing Scale 1:100 @A3 Room dimensions taken into recesses *Maximum Dimensions

ANWYL
thoughtful homes
Anwyl Group Ltd.
www.anwyl.co.uk


RIV_303_G - 1

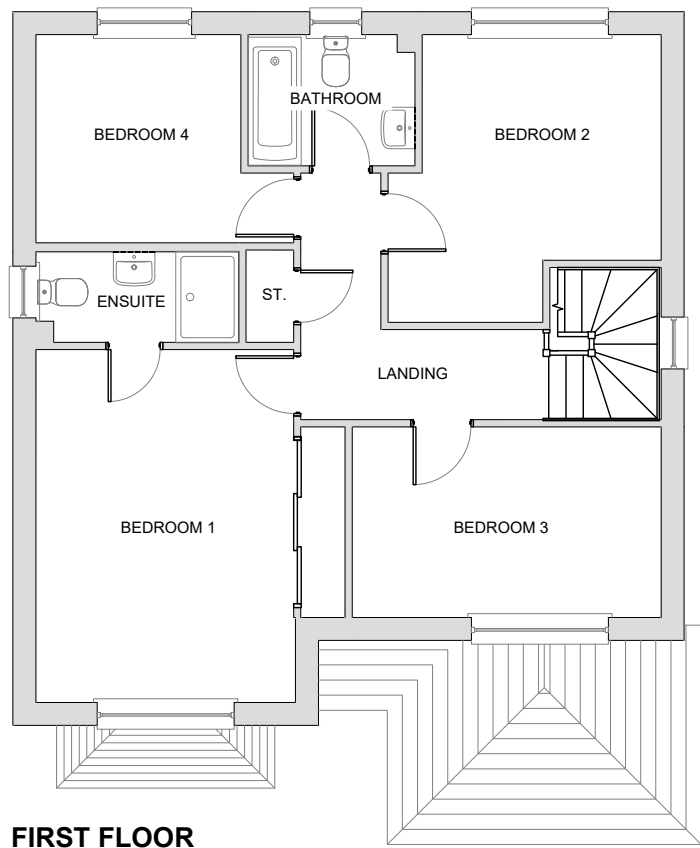

FRONT ELEVATION

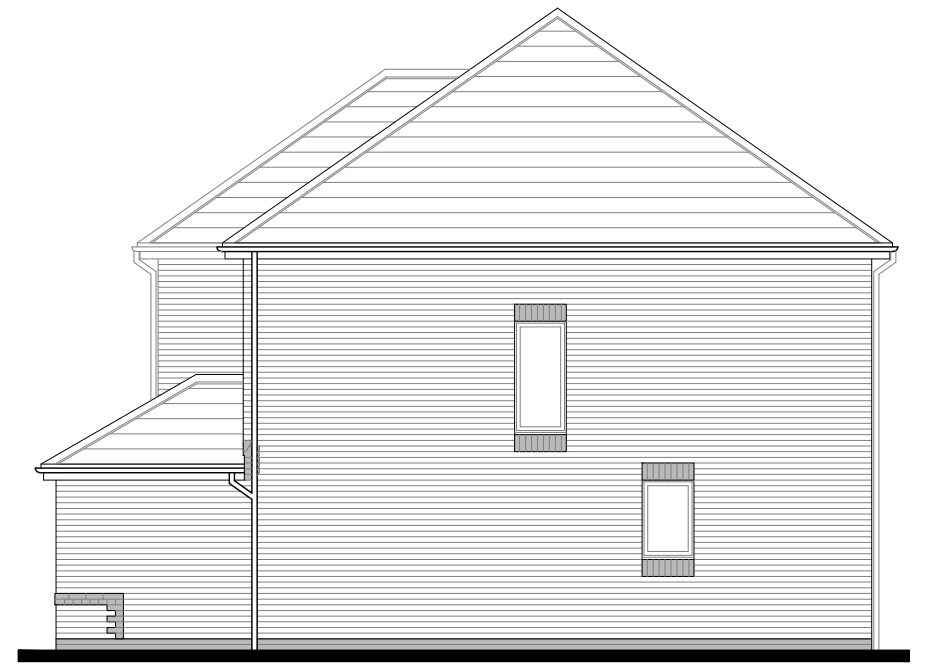


SIDE ELEVATION

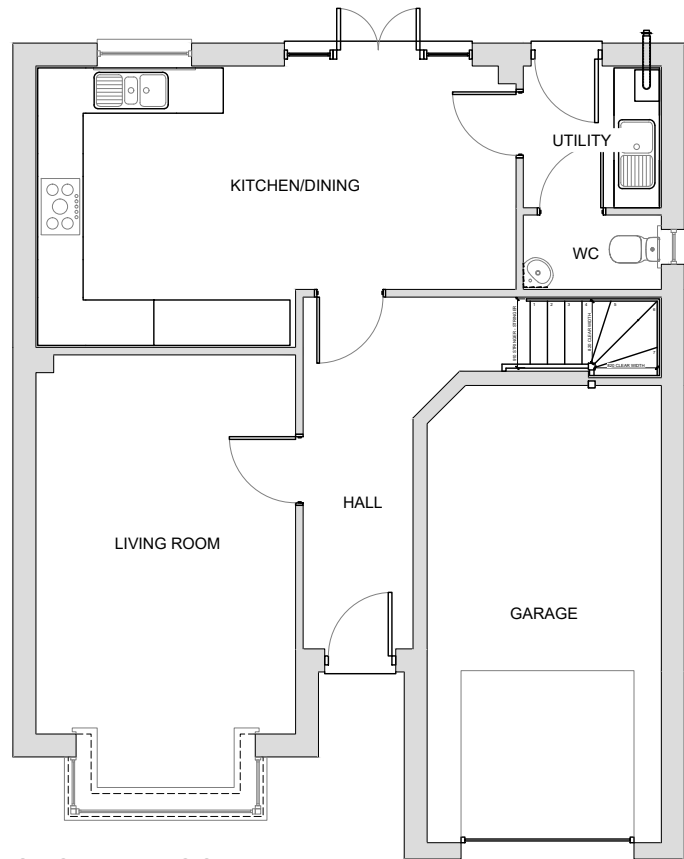

REAR ELEVATION



SIDE ELEVATION

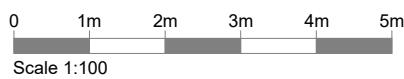

ASCOT GRAND


2021 EDITION
BRICK - AREA 1

AREA: 1345 sqft
124.94 m²


JULY 2021

Drawing Scale 1:100 @A3 Room dimensions taken into recesses *Maximum Dimensions


ANWYL
thoughtful homes
Anwyl Group Ltd.
www.anwyl.co.uk

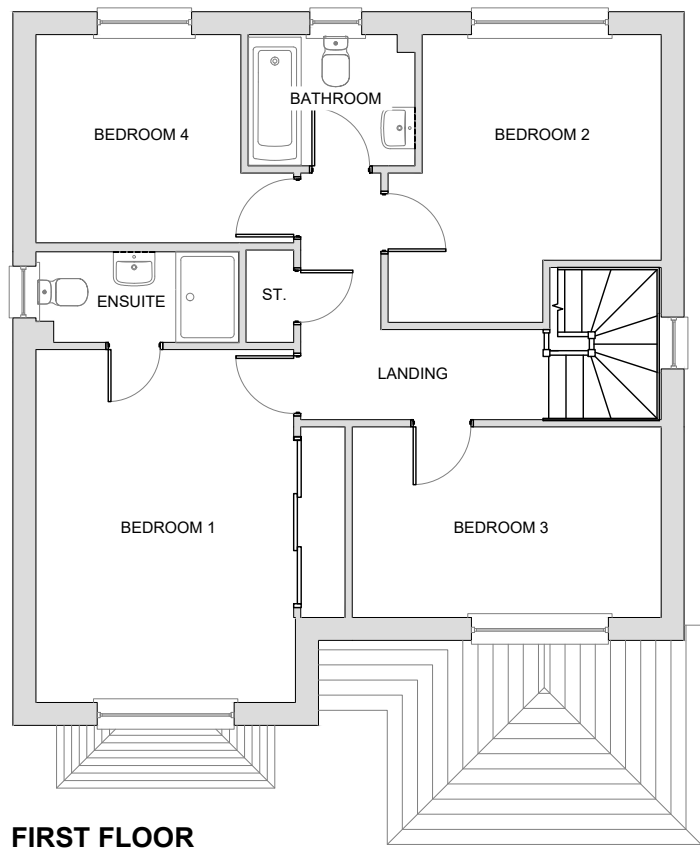


FRONT ELEVATION

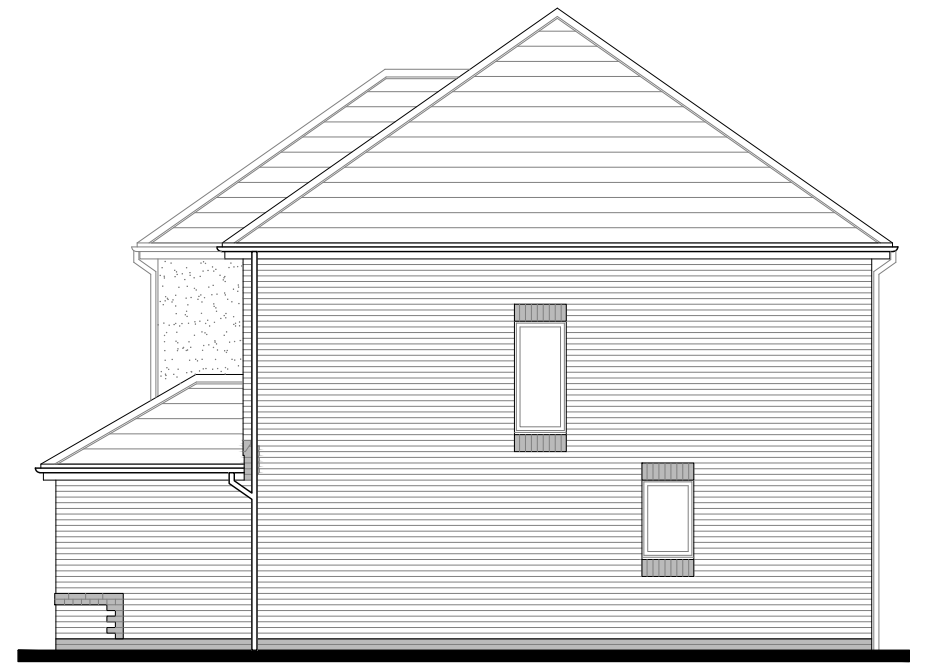

SIDE ELEVATION

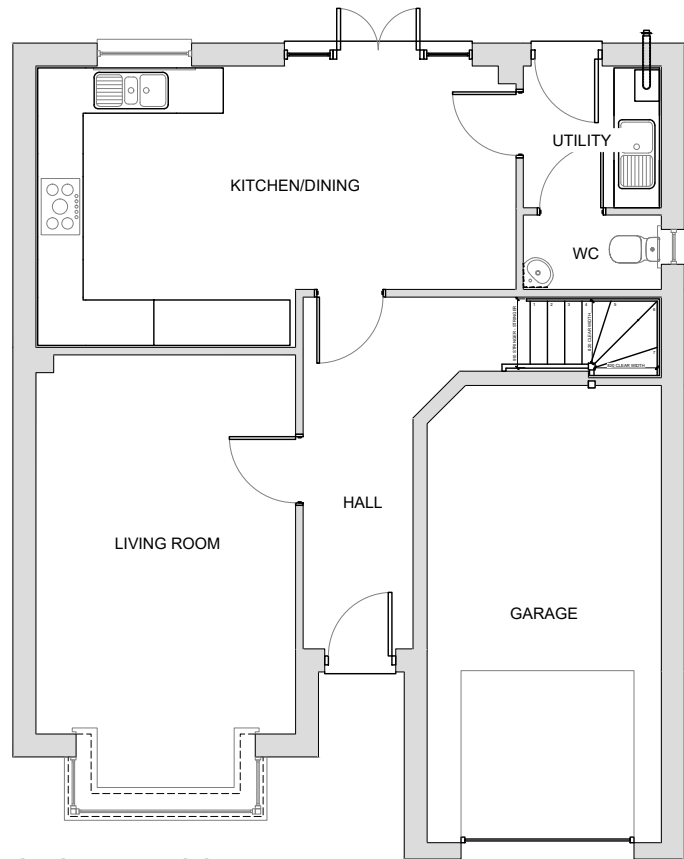

REAR ELEVATION

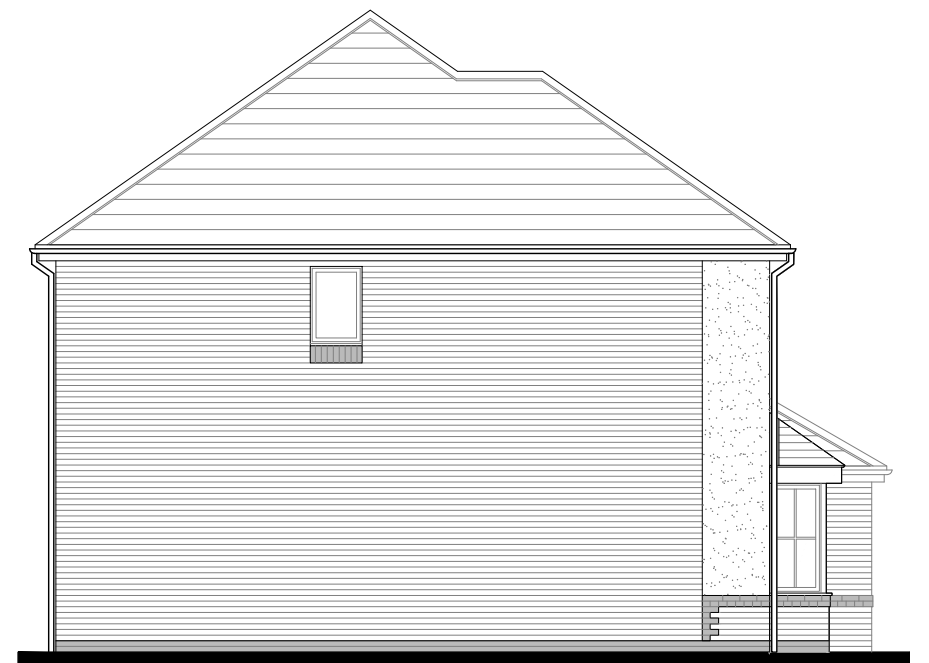

SIDE ELEVATION

0 1m 2m 3m 4m 5m
Scale 1:100

ASCOT GRAND

2021 EDITION
RENDER - AREA 1


AREA: 1345 sqft
124.94 m²

JULY 2021

Drawing Scale 1:100 @A3 Room dimensions taken into recesses *Maximum Dimensions

ANWYL
thoughtful homes
Anwyl Group Ltd.
www.anwyl.co.uk

ASCO_G-2

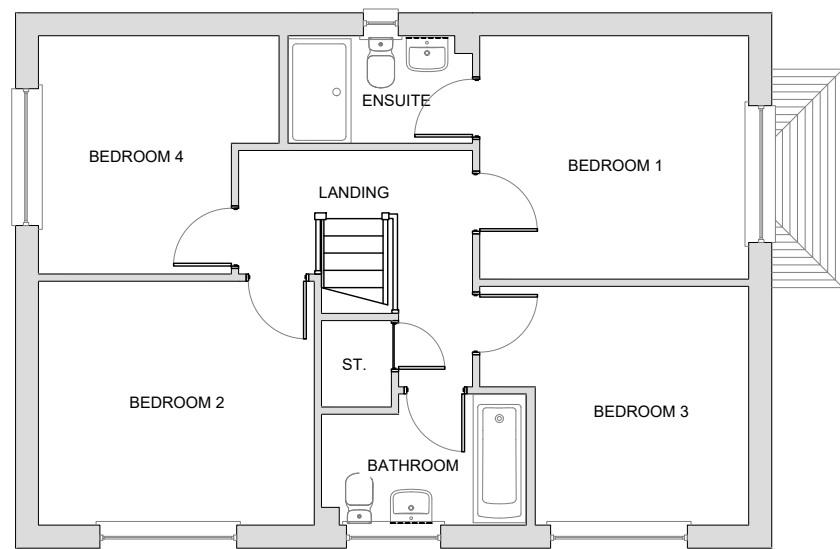


FIRST FLOOR



FRONT ELEVATION



SIDE ELEVATION

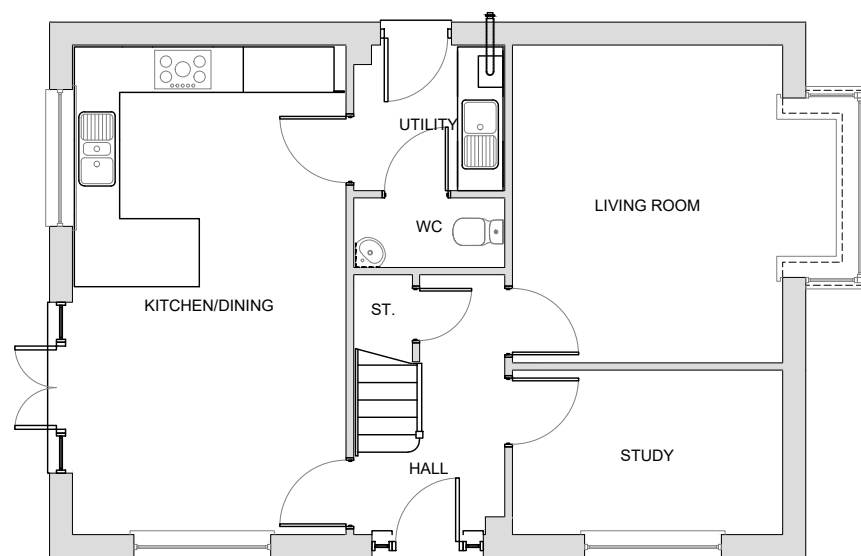


GROUND FLOOR



REAR ELEVATION



SIDE ELEVATION

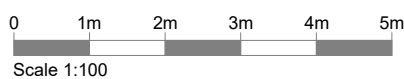

EVESHAM


2021 EDITION
BRICK - AREA 1

AREA: 1326 sqft
123.17 m²

DECEMBER 2021

Drawing Scale 1:100 @A3 Room dimensions taken into recesses *Maximum Dimensions

ANWYL
thoughtful homes
Anwyl Group Ltd.
www.anwyl.co.uk

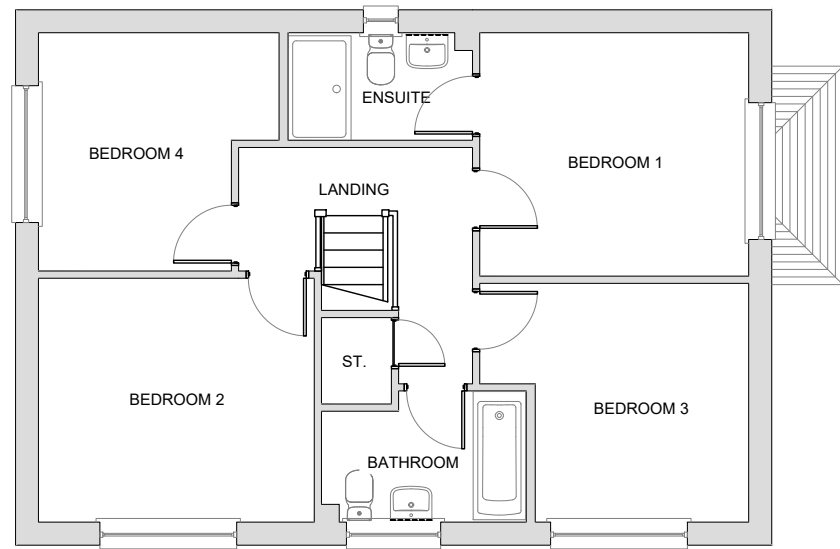


FIRST FLOOR



FRONT ELEVATION



SIDE ELEVATION

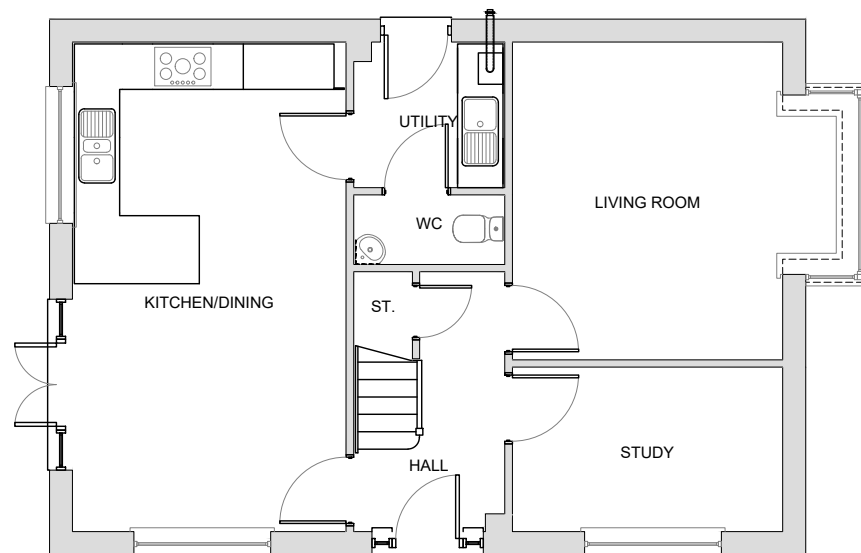


GROUND FLOOR



REAR ELEVATION



SIDE ELEVATION

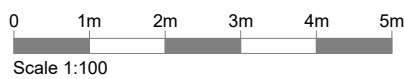

EVESHAM




2021 EDITION
RENDER - AREA 1

AREA: 1326 sqft
123.17 m²

DECEMBER 2021

Drawing Scale 1:100 @A3 Room dimensions taken into recesses *Maximum Dimensions

ANWYL
thoughtful homes
Anwyl Group Ltd.
www.anwyl.co.uk

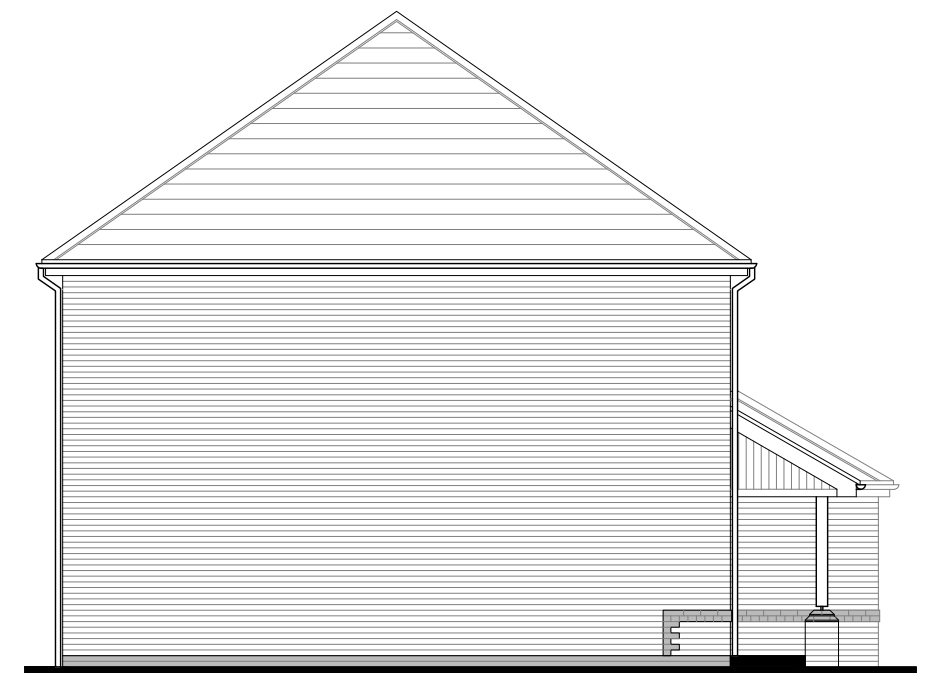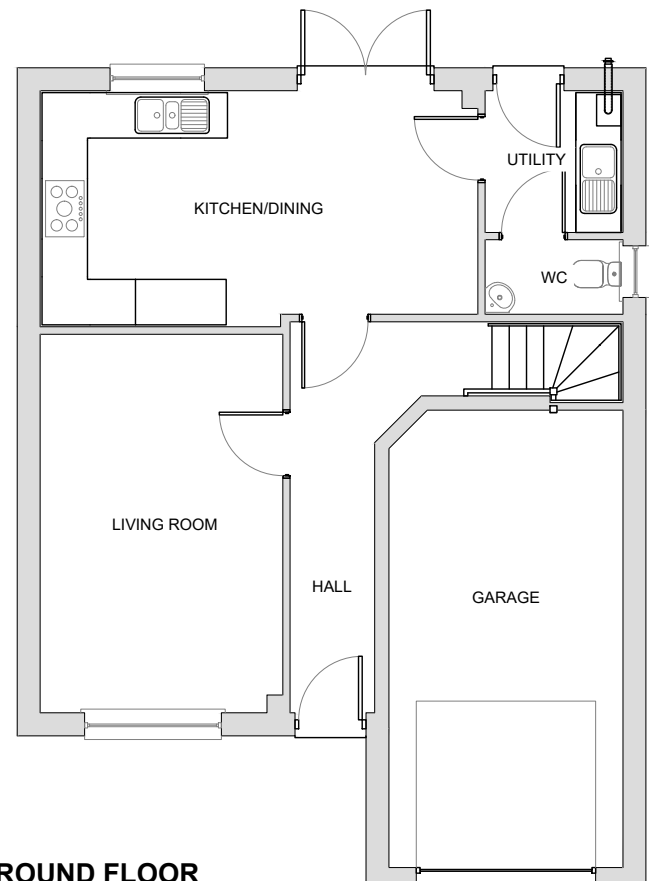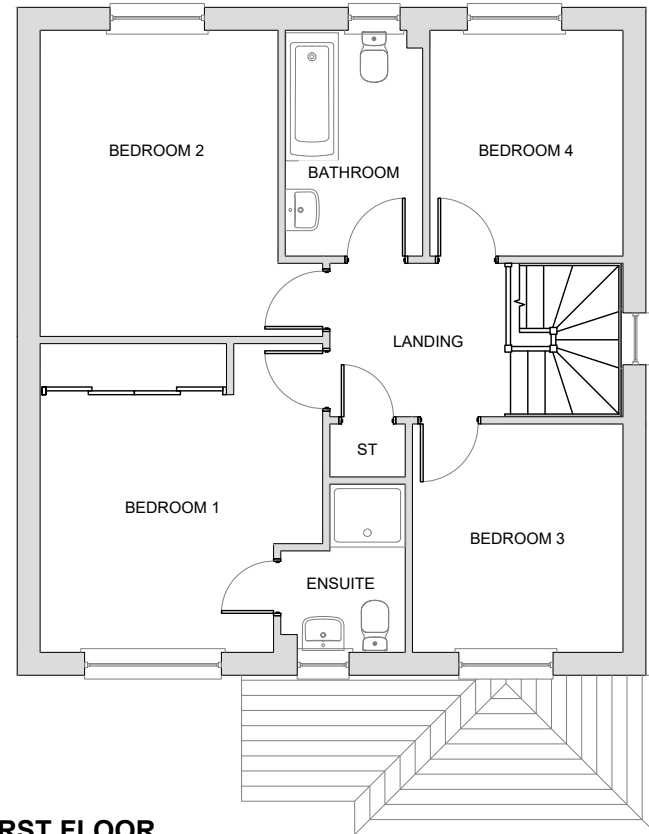

0 1m 2m 3m 4m 5m
Scale 1:100

LYMM GRAND

2021 EDITION
BRICK - AREA 1




AREA: 1225 sqft
113.81 m²

JULY 2021

Drawing Scale 1:100 @A3 Room dimensions taken into recesses *Maximum Dimensions

ANWYL
thoughtful homes
Anwyl Group Ltd.
www.anwyl.co.uk

LYMMG_G - 2

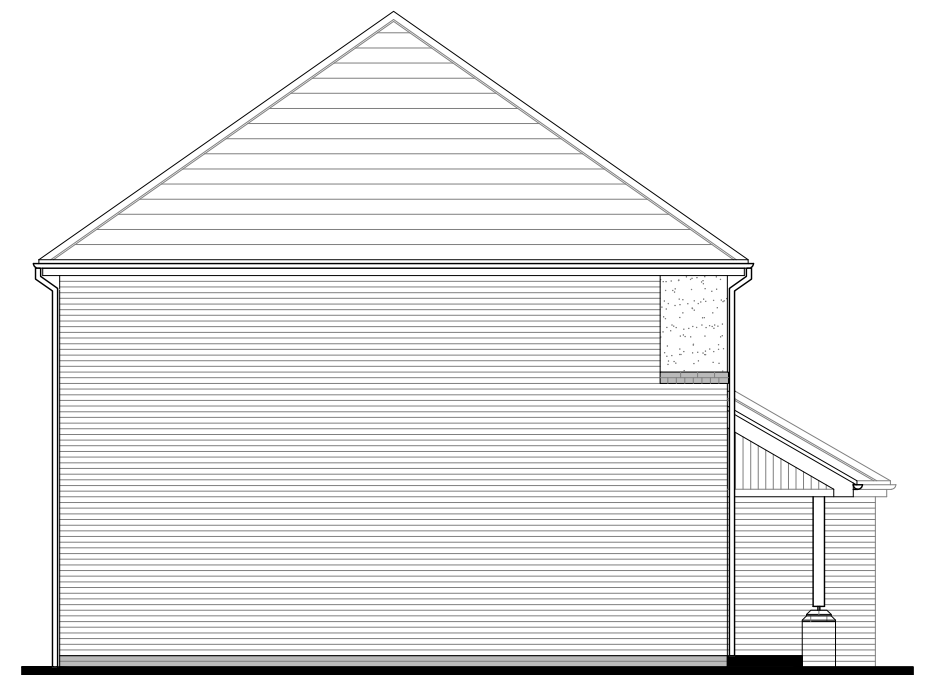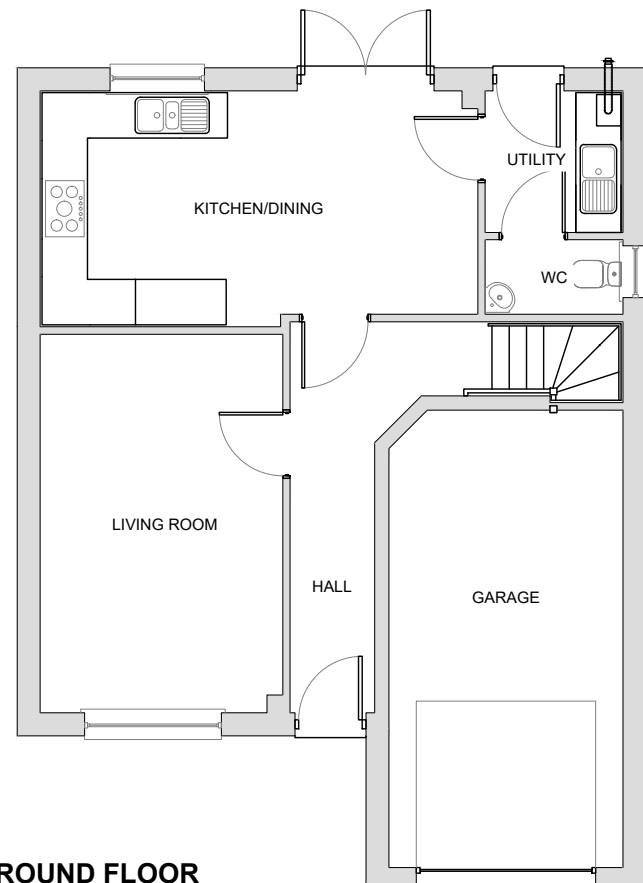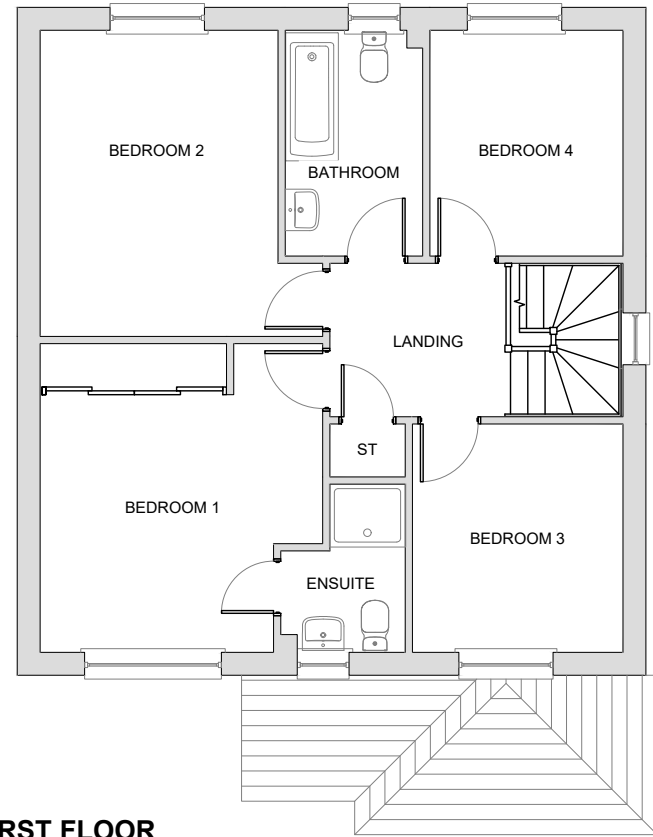

0 1m 2m 3m 4m 5m
Scale 1:100

LYMM GRAND

2021 EDITION
RENDER - AREA 1


AREA: 1225 sqft
113.81 m²

JULY 2021

Drawing Scale 1:100 @A3 Room dimensions taken into recesses *Maximum Dimensions

ANWYL
thoughtful homes
Anwyl Group Ltd.
www.anwyl.co.uk

LYMMG_G - 2

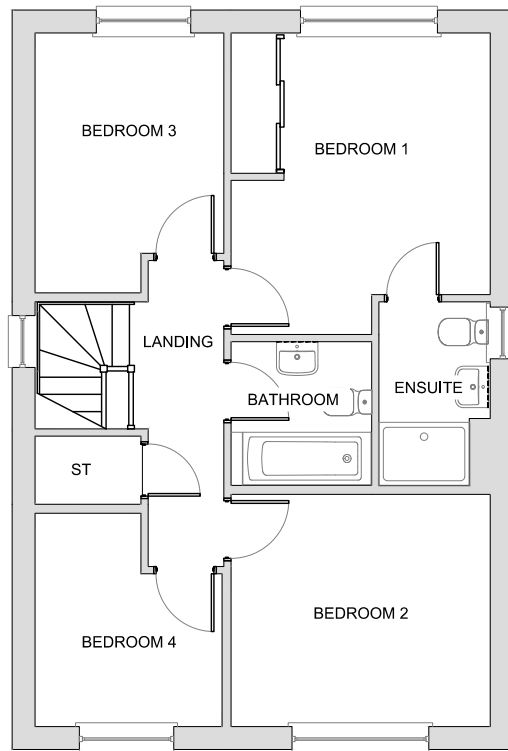


FIRST FLOOR



FRONT ELEVATION



SIDE ELEVATION

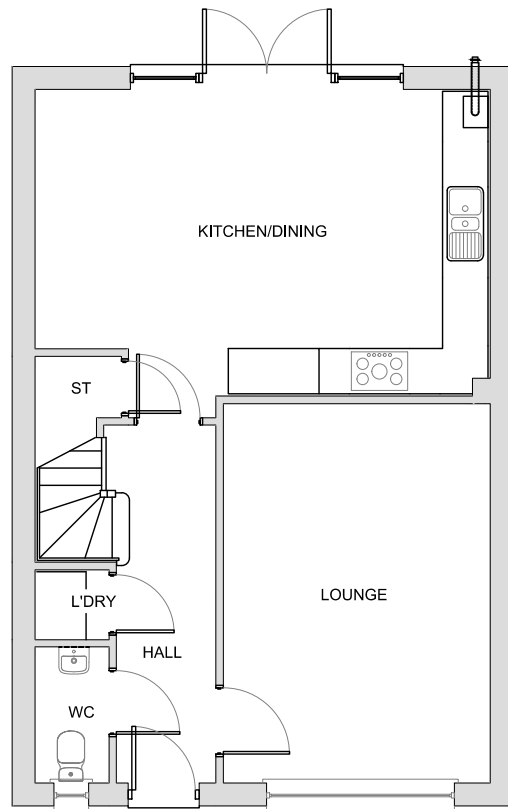


GROUND FLOOR



REAR ELEVATION



SIDE ELEVATION

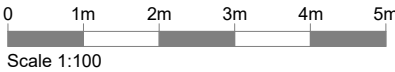

FARNDON


303
BRICK (HIPPED)

AREA: 1189 sqft
110.45 m²

FEBRUARY 2019

Drawing Scale 1:100 @A3 Room dimensions taken into recesses *Maximum Dimensions

ANWYL
thoughtful homes
Anwyl Group Ltd.
www.anwyl.co.uk

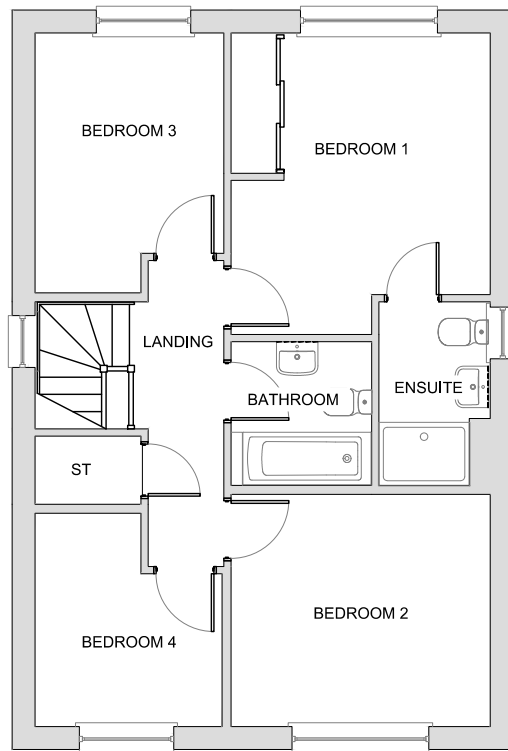


FIRST FLOOR



FRONT ELEVATION



SIDE ELEVATION

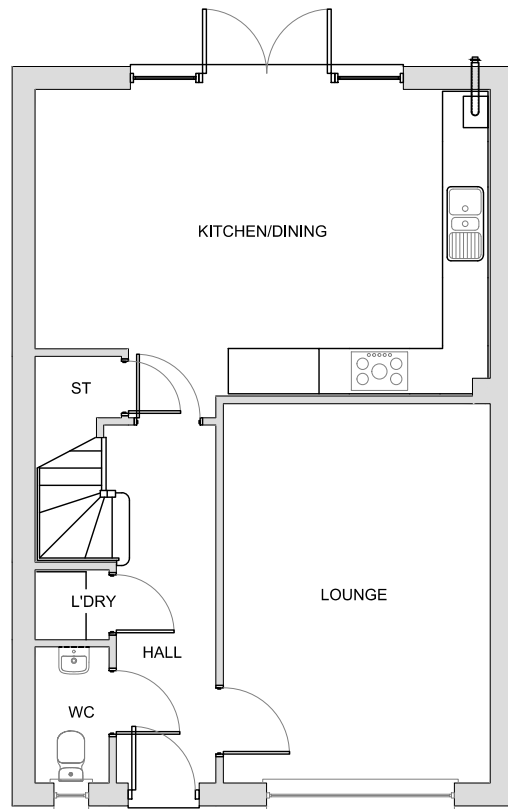


GROUND FLOOR



REAR ELEVATION



SIDE ELEVATION

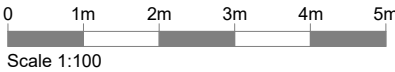

FARNDON


303
RENDER (HIPPED)

AREA: 1189 sqft
110.45 m²

FEBRUARY 2019

Drawing Scale 1:100 @A3 Room dimensions taken into recesses *Maximum Dimensions

ANWYL
thoughtful homes
Anwyl Group Ltd.
www.anwyl.co.uk

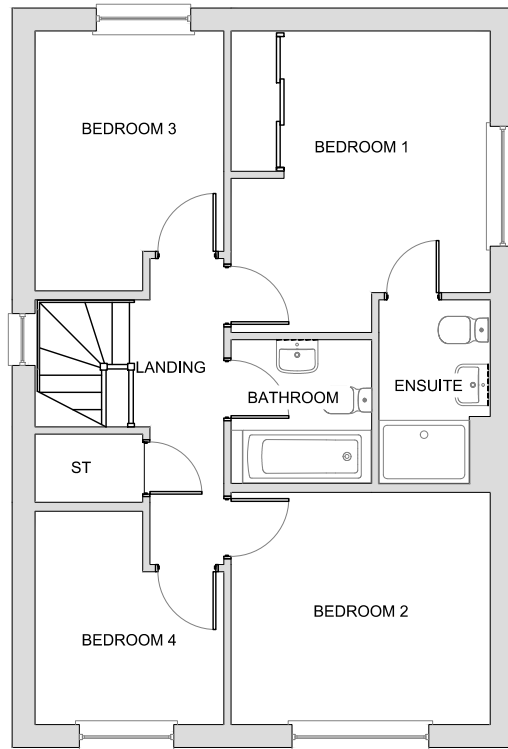


FIRST FLOOR



FRONT ELEVATION



SIDE ELEVATION

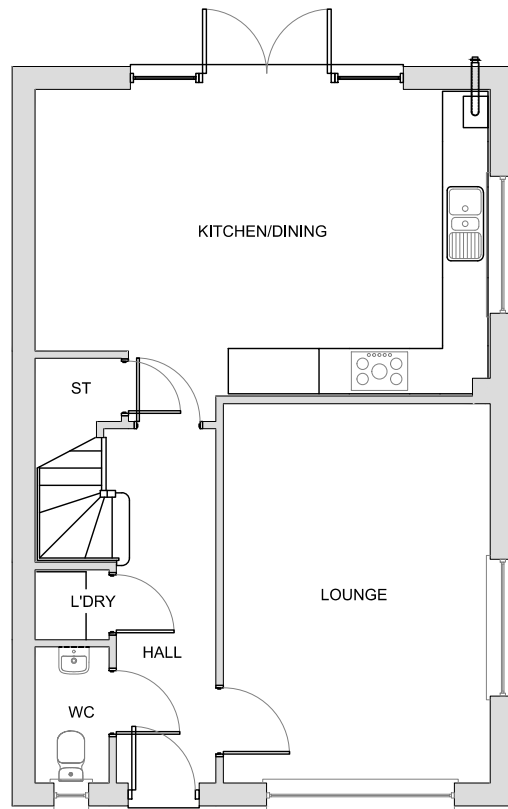


GROUND FLOOR



REAR ELEVATION



SIDE ELEVATION

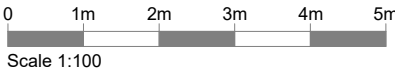

FARNDON DA

303

BRICK


AREA: 1189 sqft
110.45 m²

APRIL 2019


Drawing Scale 1:100 @A3 Room dimensions taken into recesses *Maximum Dimensions

ANWYL
thoughtful homes
Anwyl Group Ltd.
www.anwyl.co.uk


FARNDA_303_G - 1

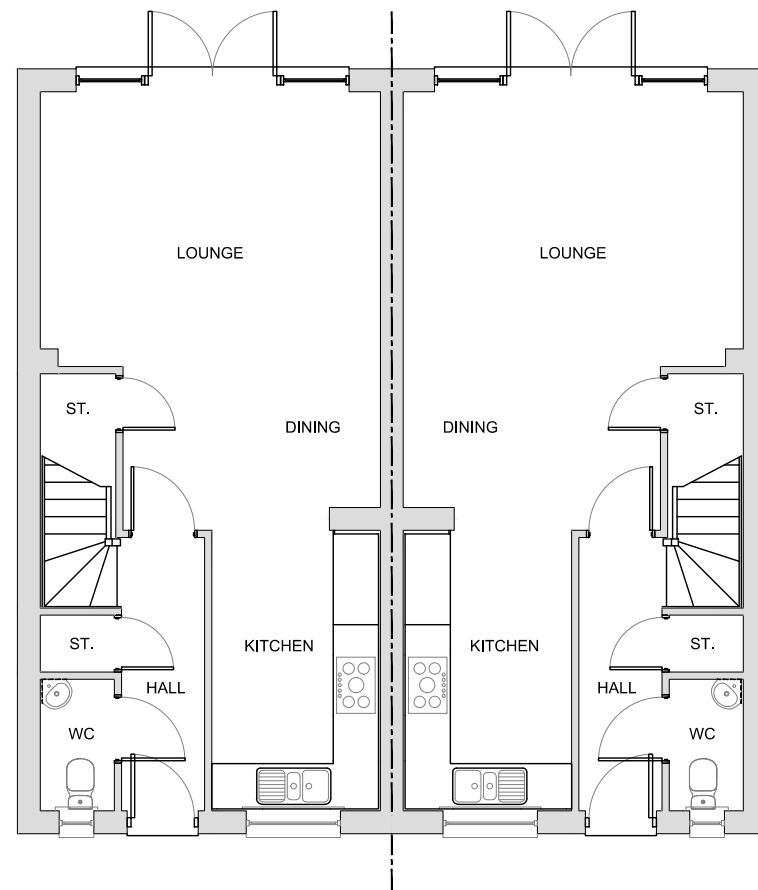


GROUND FLOOR

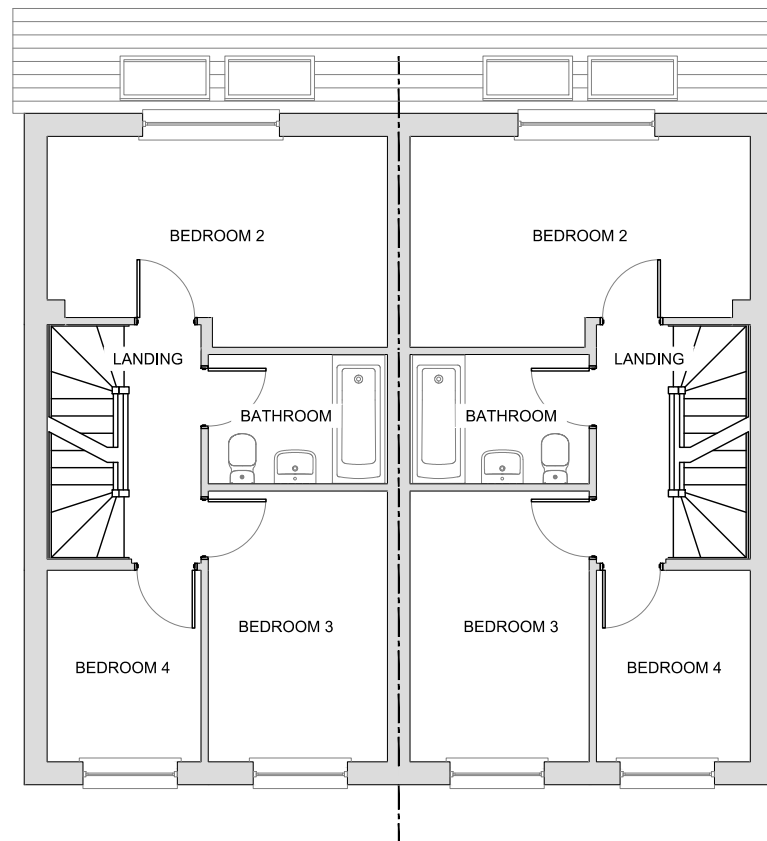

FIRST FLOOR

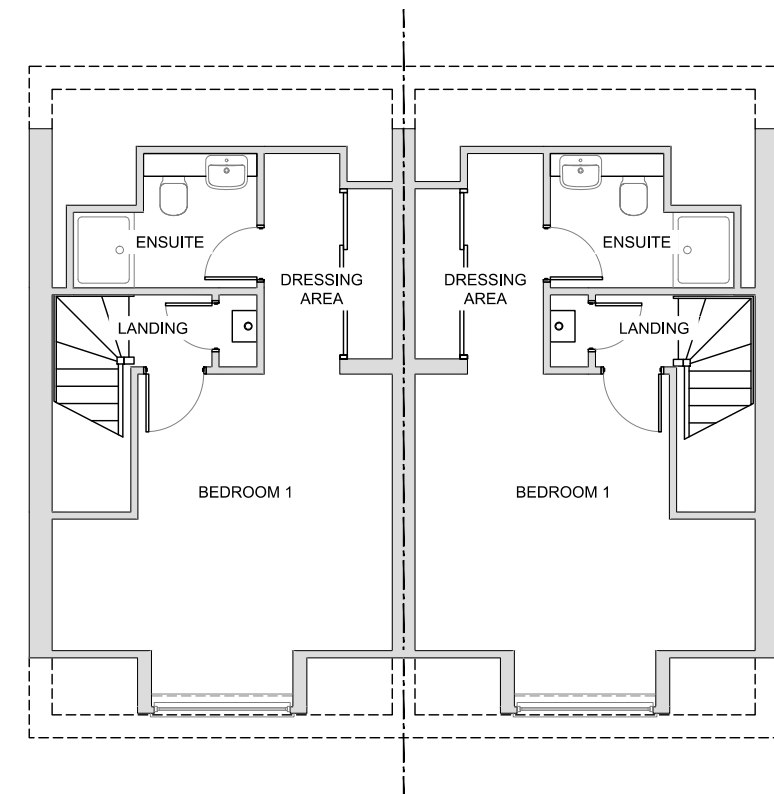

SECOND FLOOR

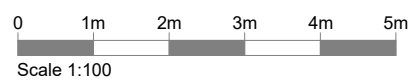

EUXTON

2019 EDITION 303
SEMI DETACHED - PLANS

AREA: 1174 sqft
109.07 m²
OCTOBER 2019

Drawing Scale 1:100 @A3 Room dimensions taken into recesses *Maximum Dimensions



FRONT ELEVATION



REAR ELEVATION



SIDE ELEVATION



SIDE ELEVATION


EUXTON

2019 EDITION 303
SEMI DETACHED - BRICK


AREA: 1174 sqft
109.07 m²

OCTOBER 2019


Drawing Scale 1:100 @A3 Room dimensions taken into recesses *Maximum Dimensions

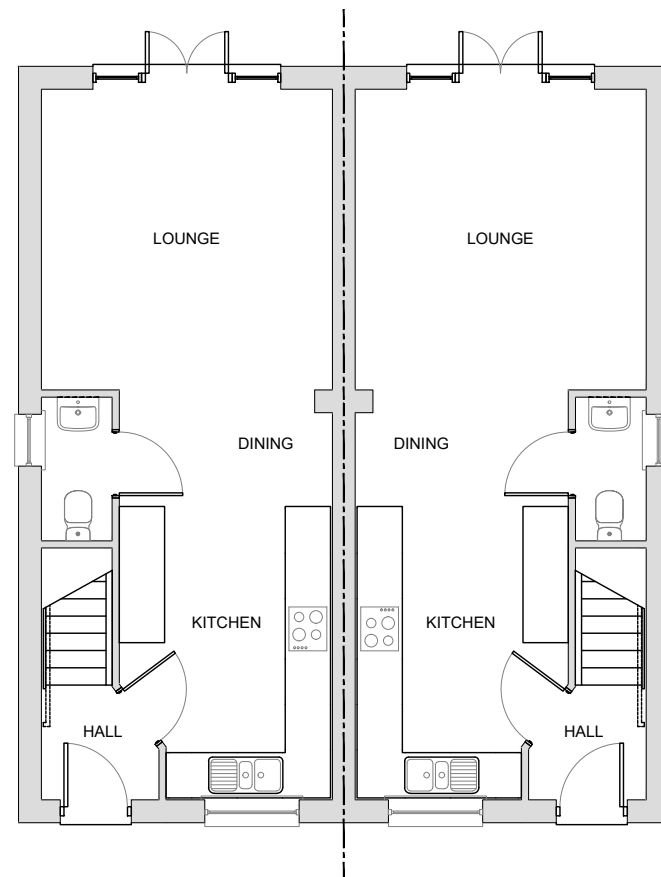


GROUND FLOOR

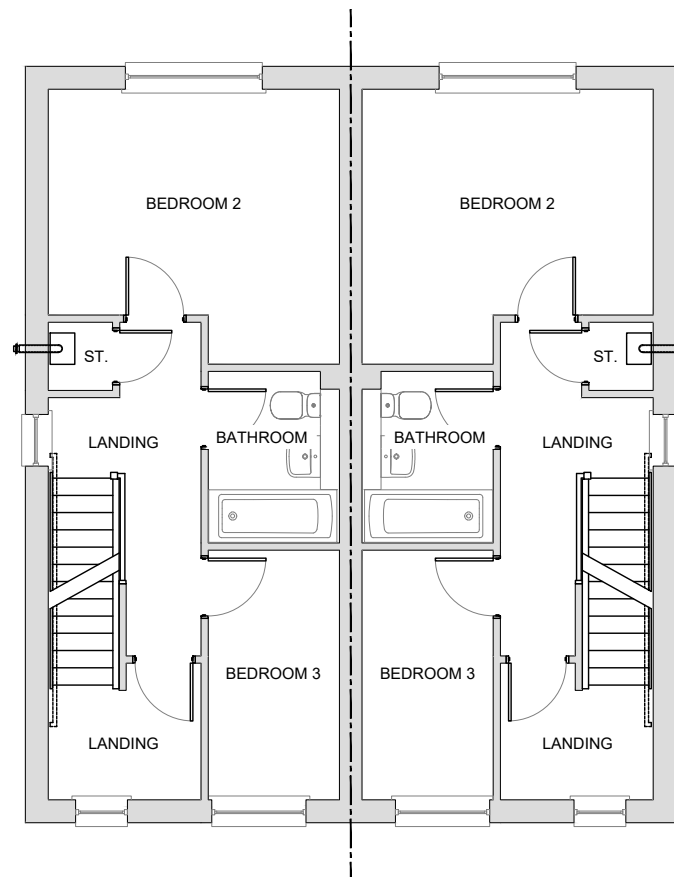

FIRST FLOOR

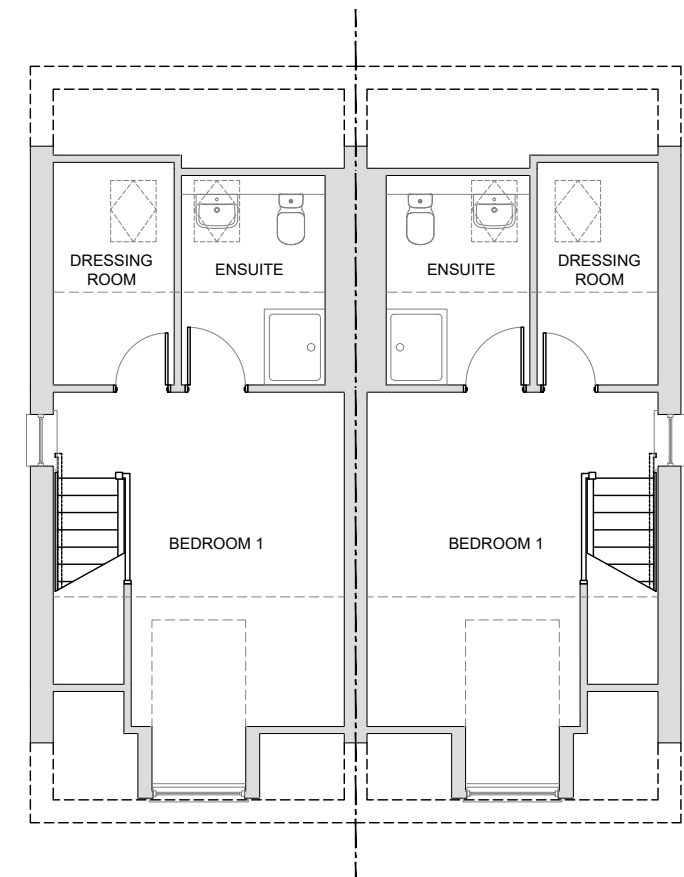

SECOND FLOOR

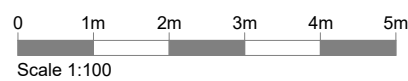

SNOWDON

2019 EDITION 303
SEMI DETACHED - PLANS

AREA: 1088 sqft
101.04 m²

JANUARY 2020


Drawing Scale 1:100 @A3 Room dimensions taken into recesses *Maximum Dimensions

ANWYL
thoughtful homes
Anwyl Group Ltd.
www.anwyl.co.uk

SNOW_303_G - 1




FRONT ELEVATION

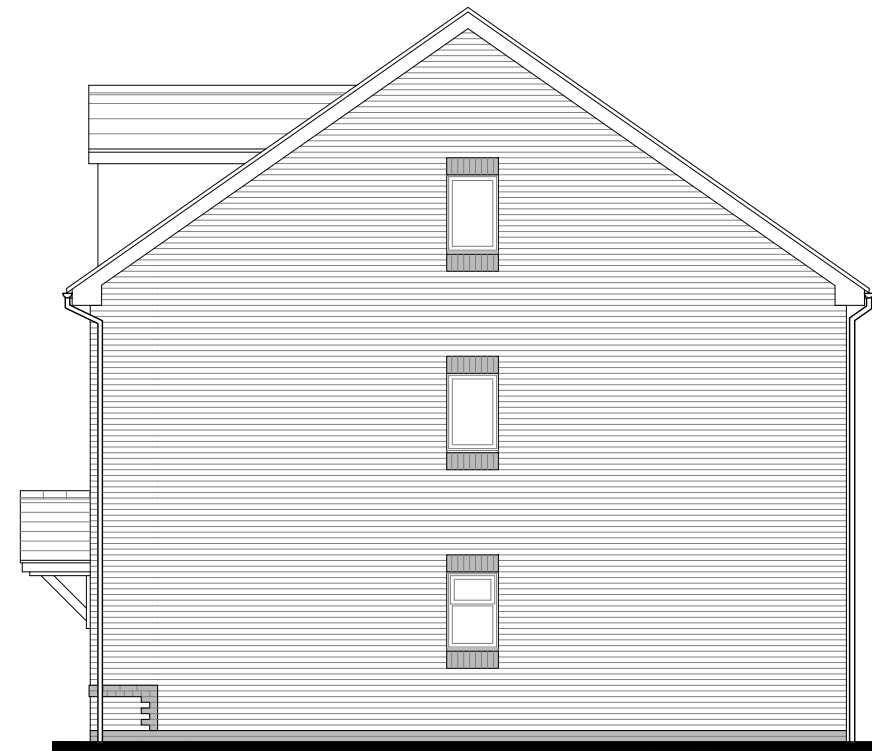


SIDE ELEVATION



REAR ELEVATION

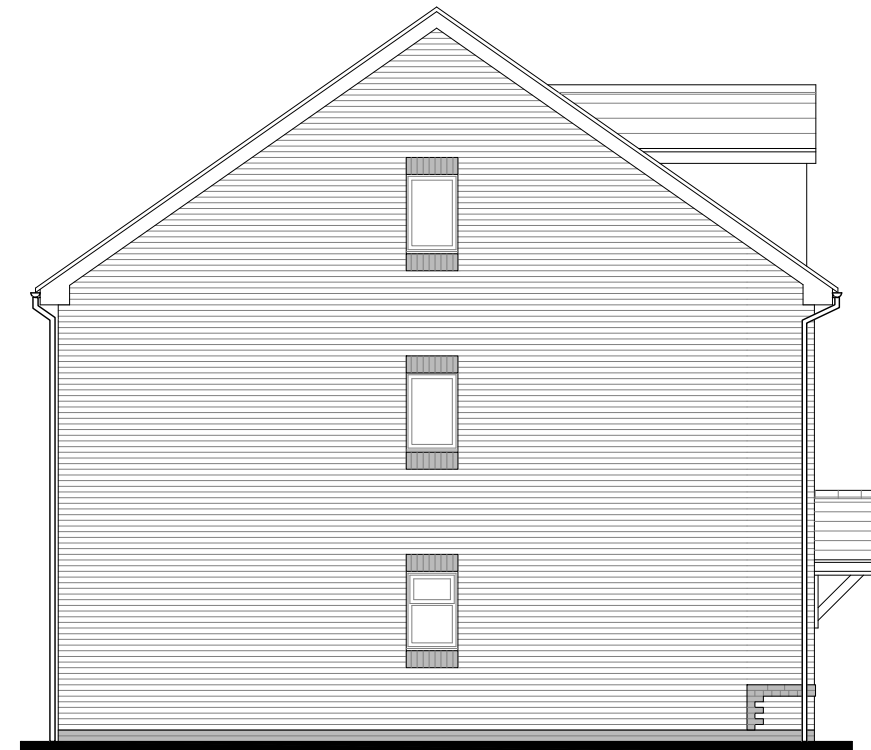

SIDE ELEVATION

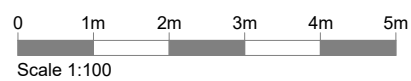

SNOWDON

2019 EDITION 303
SEMI DETACHED - BRICK


AREA: 1088 sqft
101.04 m²

JANUARY 2020


Drawing Scale 1:100 @A3 Room dimensions taken into recesses *Maximum Dimensions

ANWYL
thoughtful homes
Anwyl Group Ltd.
www.anwyl.co.uk


SNOW_303_G - 1

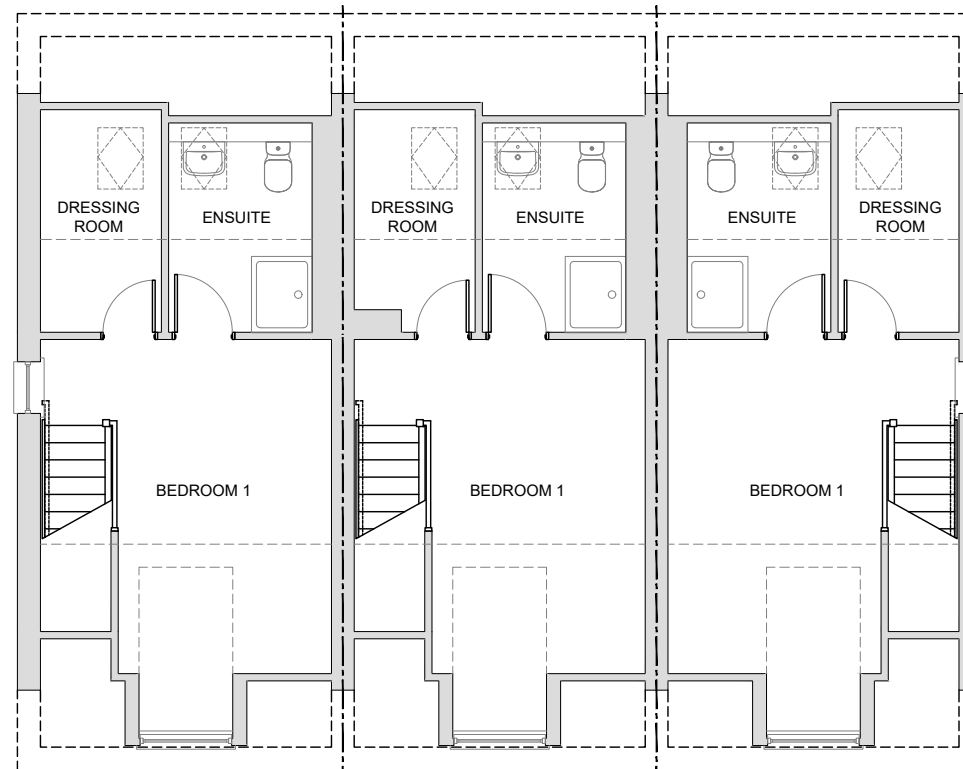


SECOND FLOOR

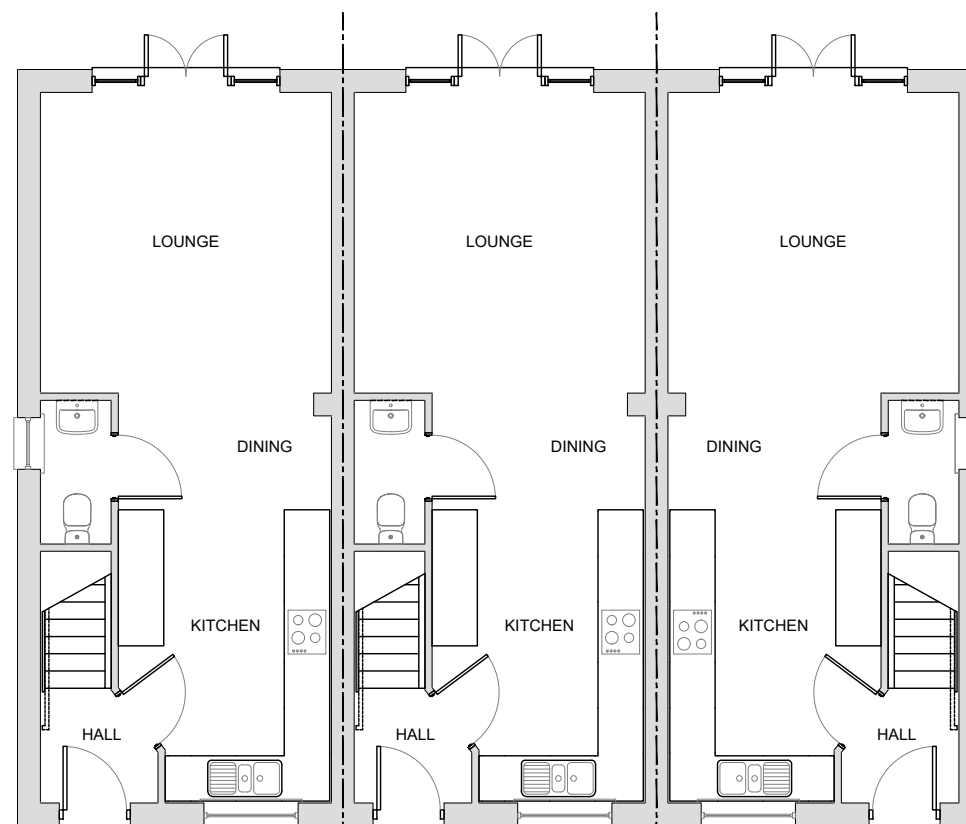

GROUND FLOOR

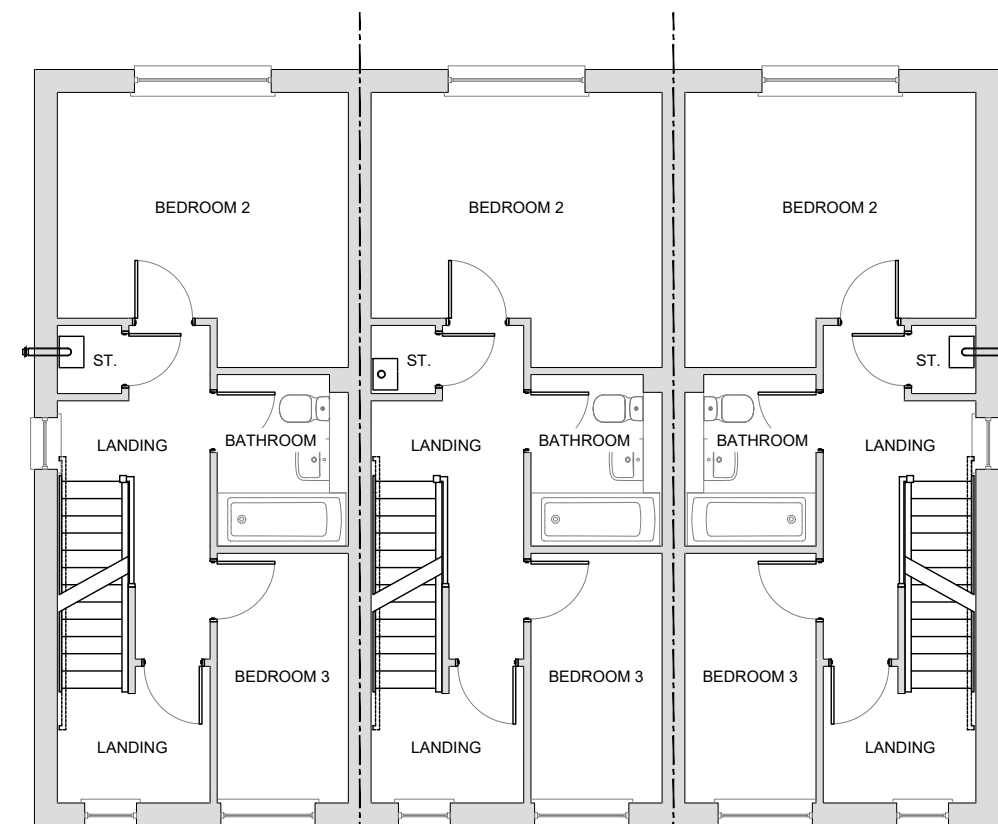

FIRST FLOOR

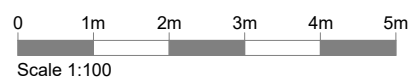

SNOWDON

2019 EDITION 303
3 TERRACE - PLANS

AREA: 1088 sqft
101.04 m²

JANUARY 2020

Drawing Scale 1:100 @A3 Room dimensions taken into recesses *Maximum Dimensions

ANWYL
thoughtful homes
Anwyl Group Ltd.
www.anwyl.co.uk


SNOW_303_G - 1




FRONT ELEVATION



REAR ELEVATION

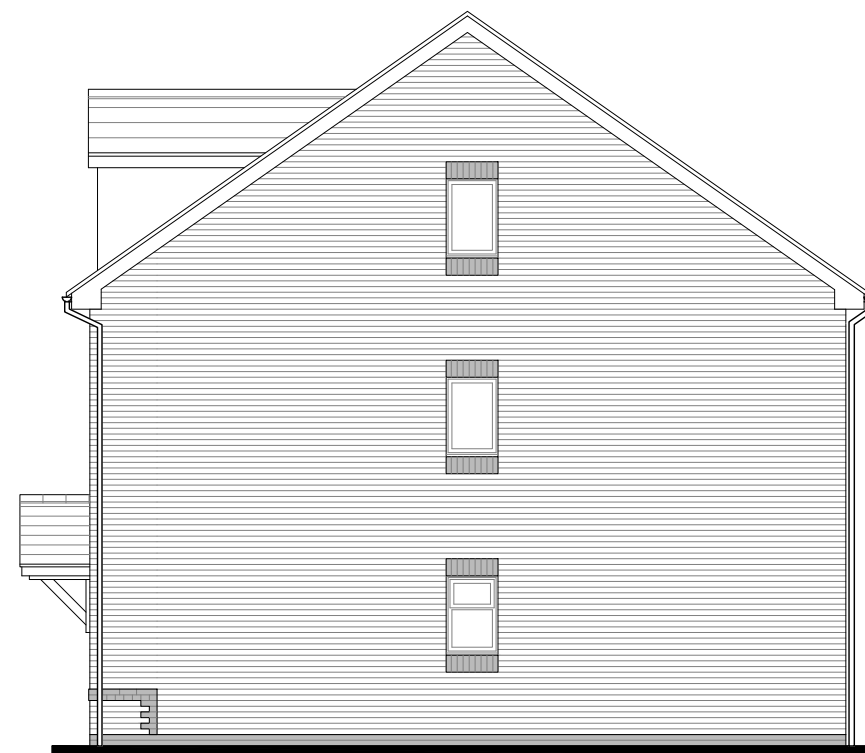

SIDE ELEVATION

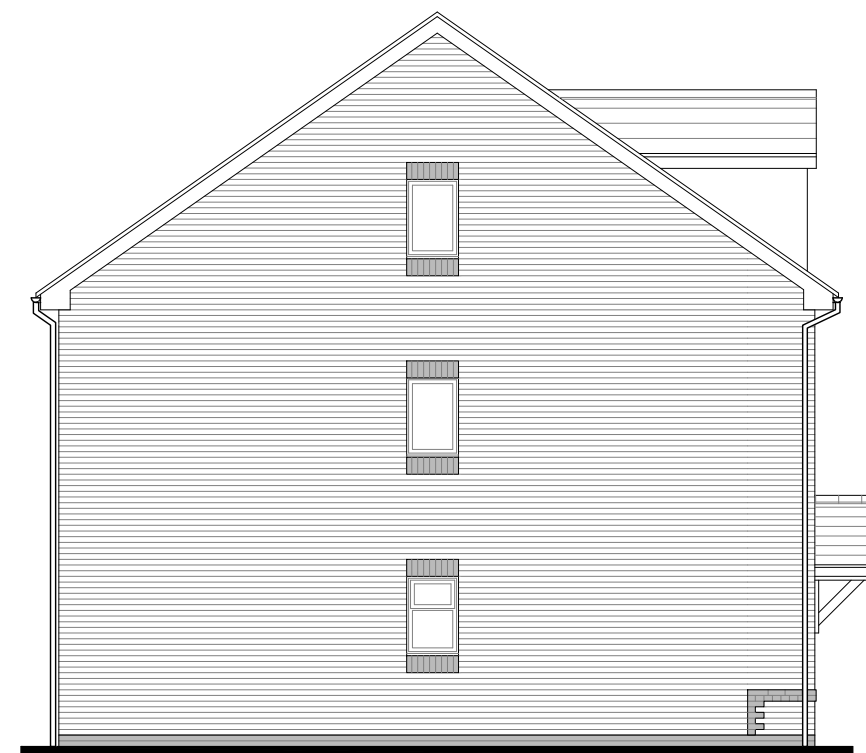

SIDE ELEVATION

SNOWDON

2019 EDITION 303

3 TERRACE - BRICK

AREA: 1088 sqft
101.04 m²

JANUARY 2020


Drawing Scale 1:100 @A3 Room dimensions taken into recesses *Maximum Dimensions

ANWYL

thoughtful homes

Anwyl Group Ltd.

www.anwyl.co.uk

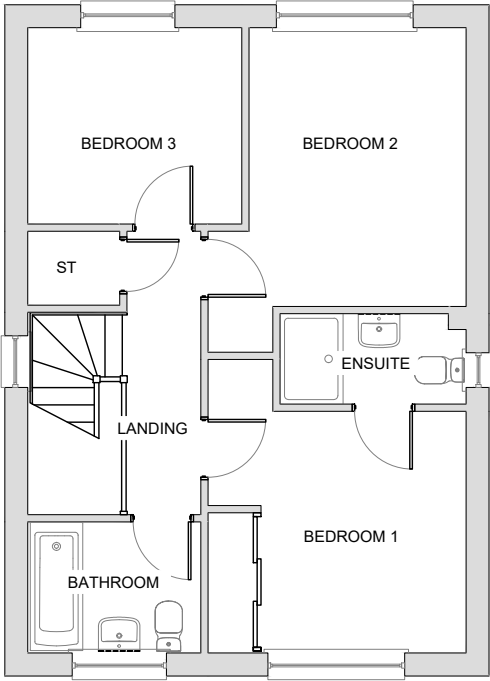


FIRST FLOOR



FRONT ELEVATION



SIDE ELEVATION

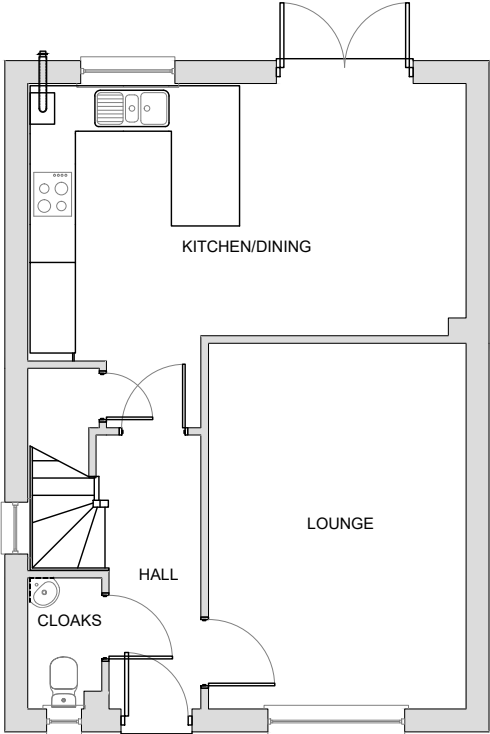


GROUND FLOOR



REAR ELEVATION



SIDE ELEVATION

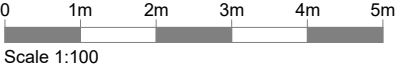

BUNBURY


2021 EDITION
BRICK (HIPPED) - AREA 1

AREA: 1032 sqft
95.89 m²


FEBRUARY 2021

Drawing Scale 1:100 @A3 Room dimensions taken into recesses *Maximum Dimensions


ANWYL
thoughtful homes
Anwyl Group Ltd.
www.anwyl.co.uk

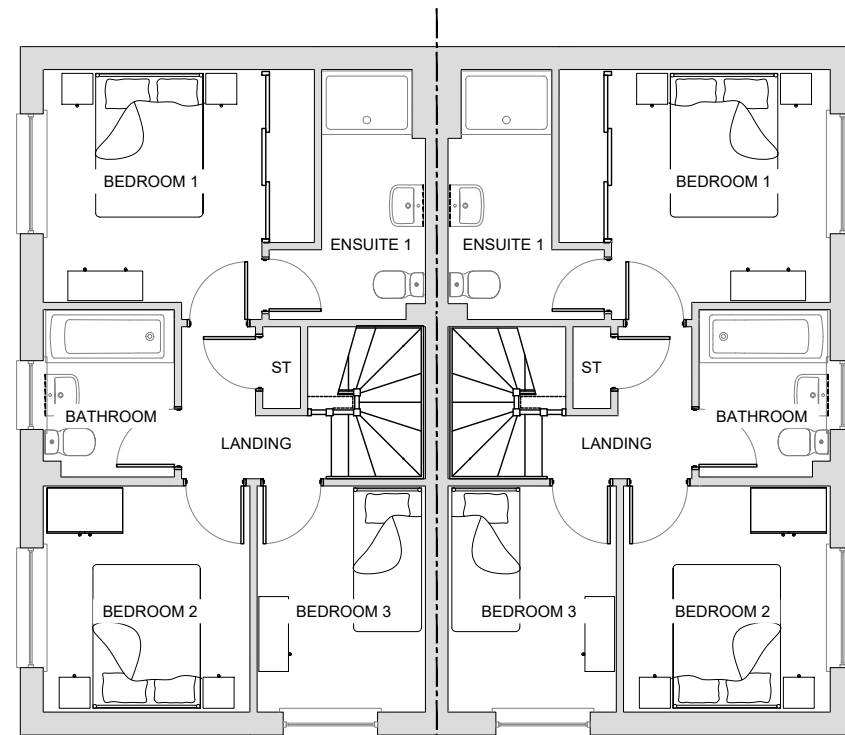

FIRST FLOOR

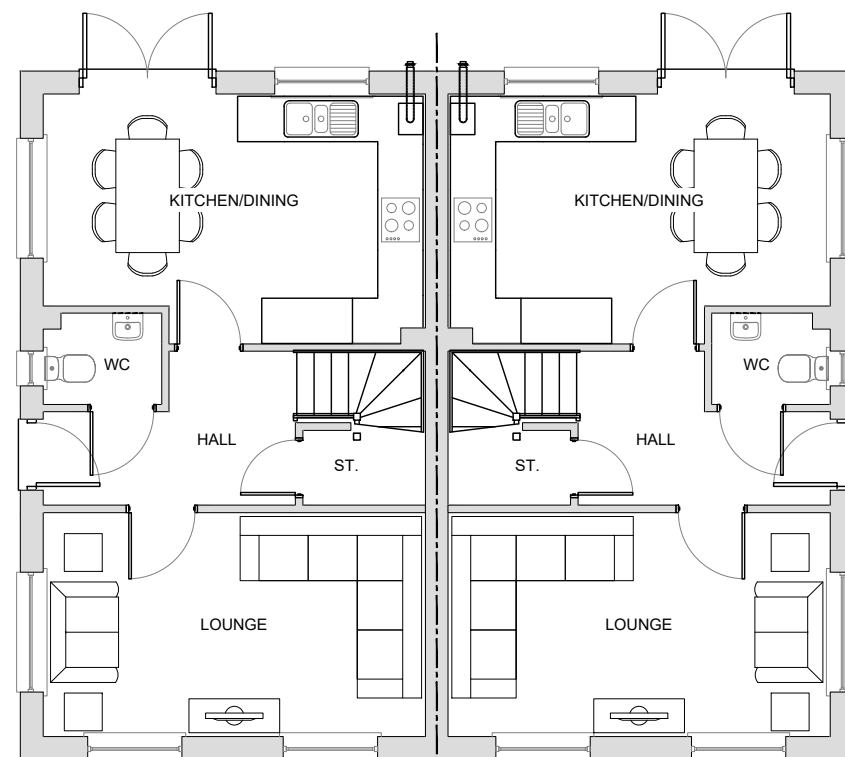

GROUND FLOOR

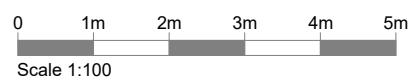

EPSOM

2021 EDITION
SEMI DETACHED

AREA: 920 sqft
85.47 m²

SEPTEMBER 2021

Drawing Scale 1:100 @A3 Room dimensions taken into recesses *Maximum Dimensions

ANWYL
thoughtful homes
Anwyl Group Ltd.
www.anwyl.co.uk



FRONT ELEVATION




SIDE ELEVATION



REAR ELEVATION



SIDE ELEVATION

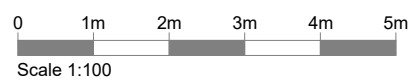

EPSOM

2021 EDITION


AREA 1 - BRICK - SEMI DETACHED

AREA: 920 sqft
85.47 m²


SEPTEMBER 2021

Drawing Scale 1:100 @A3 Room dimensions taken into recesses *Maximum Dimensions


ANWYL
thoughtful homes
Anwyl Group Ltd.
www.anwyl.co.uk

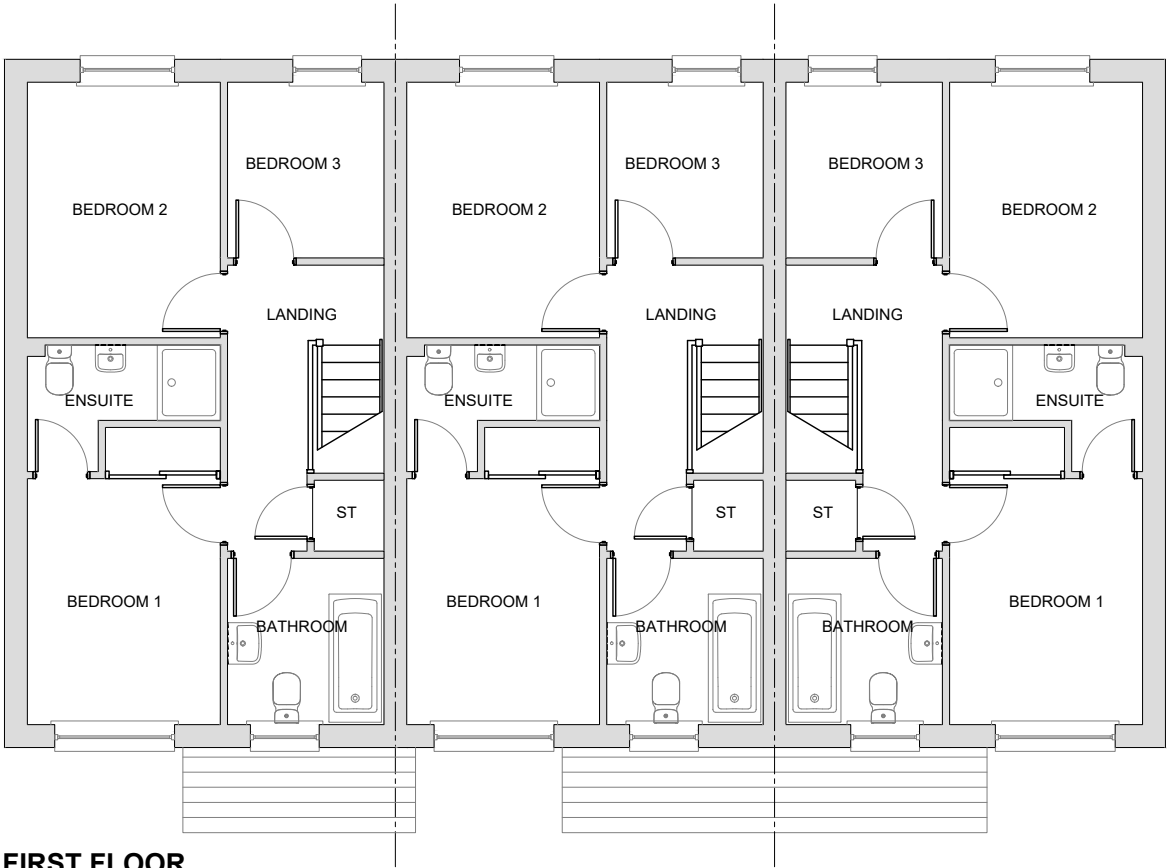

FIRST FLOOR

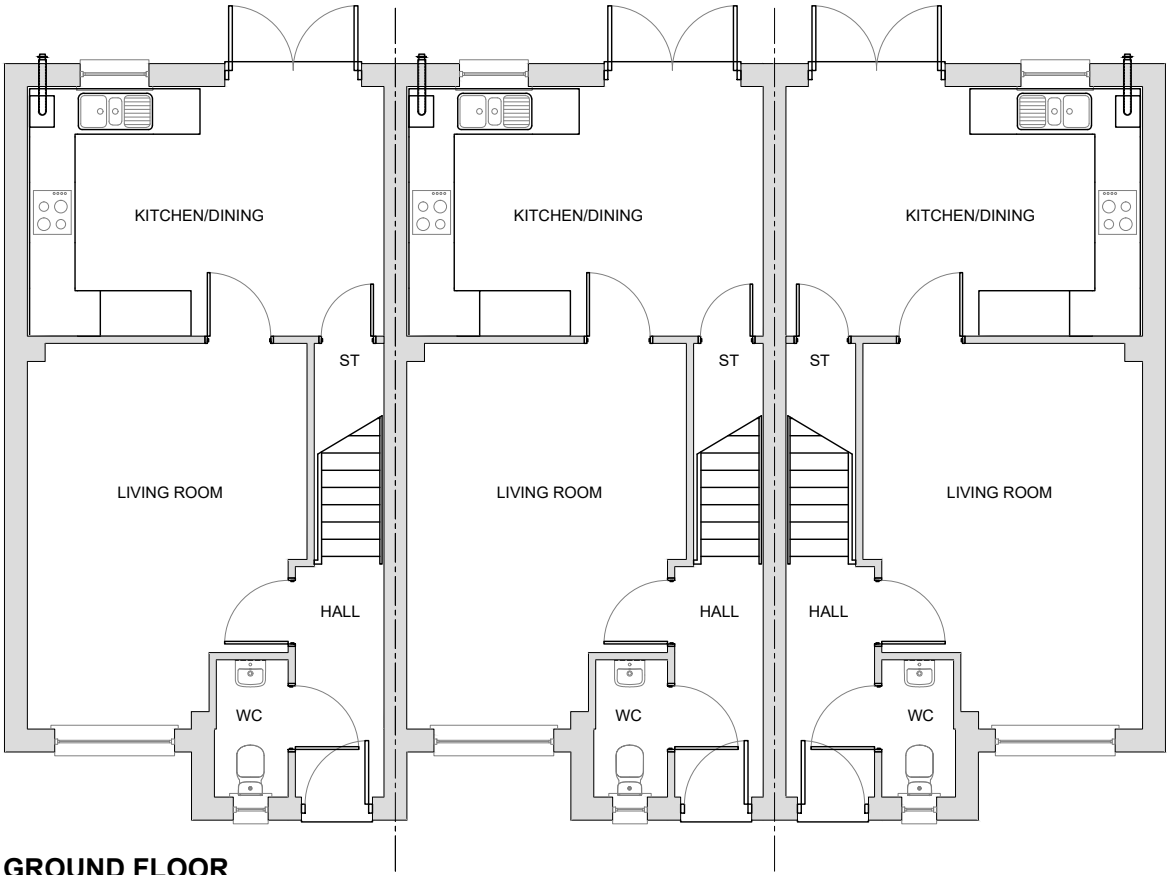

GROUND FLOOR

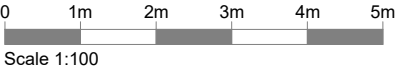

BRETTON

2021 EDITION
3 TERRACE

AREA: 885 sqft
82.17 m²

JULY 2020


Drawing Scale 1:100 @A3 Room dimensions taken into recesses *Maximum Dimensions

Anwyl Group Ltd.
www.anwyl.co.uk

BRET_G - 2




FRONT ELEVATION

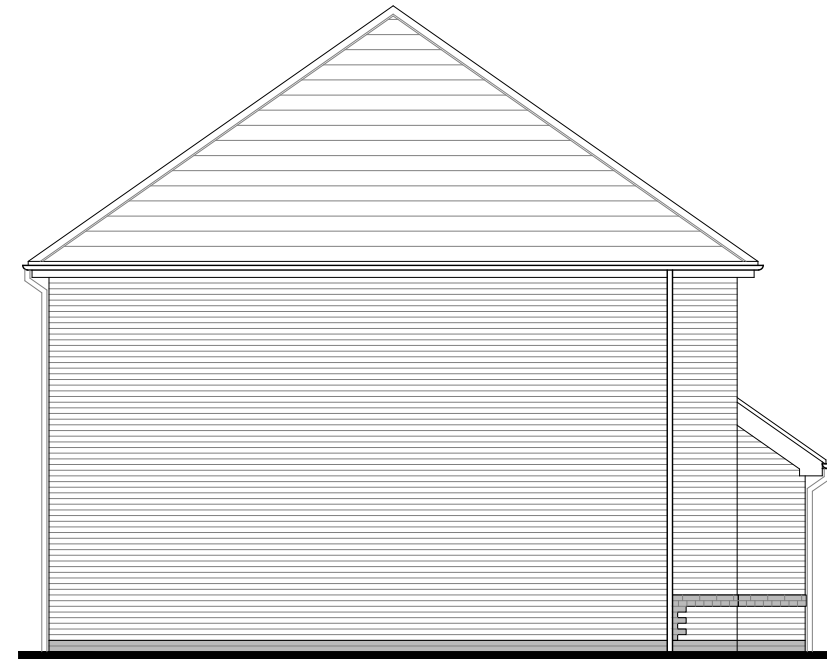


SIDE ELEVATION



REAR ELEVATION

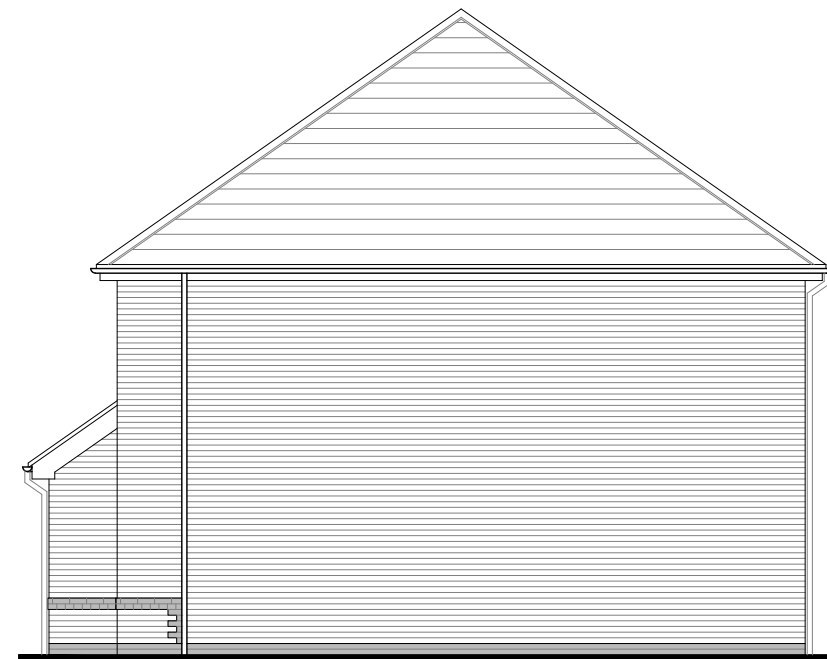

SIDE ELEVATION

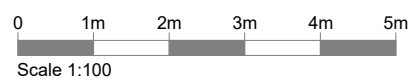

BRETTON

2021 EDITION

AREA 1 - BRICK - 3 TERRACE


AREA: 885 sqft
82.17 m²

JULY 2020


Drawing Scale 1:100 @A3 Room dimensions taken into recesses *Maximum Dimensions

ANWYL
thoughtful homes
Anwyl Group Ltd.
www.anwyl.co.uk

BRET_G - 2

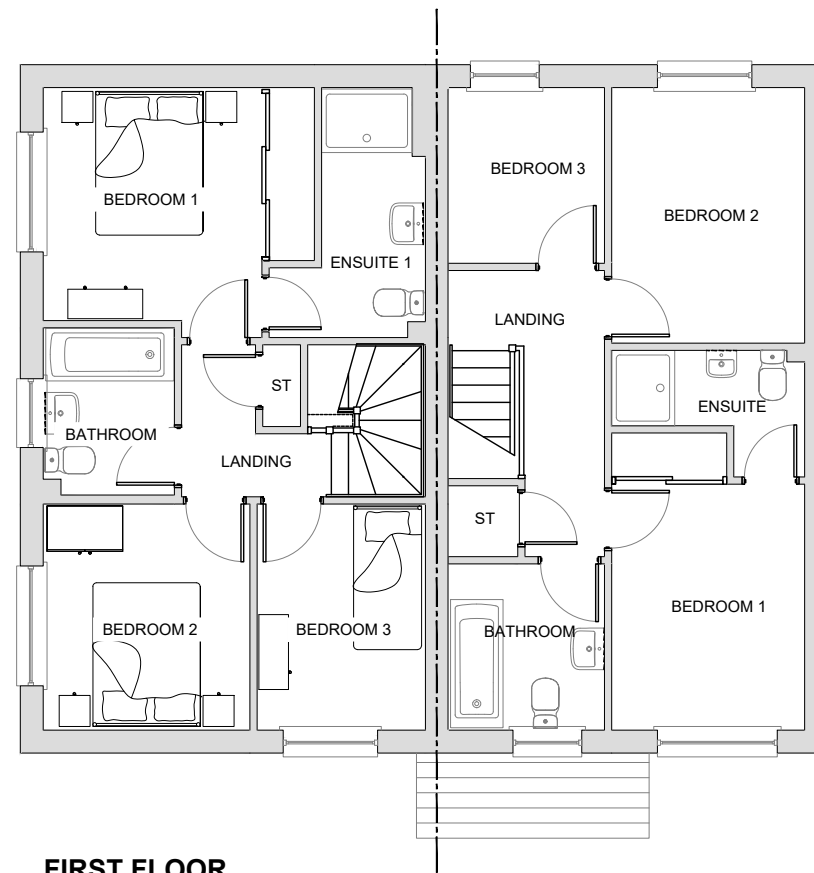

FIRST FLOOR

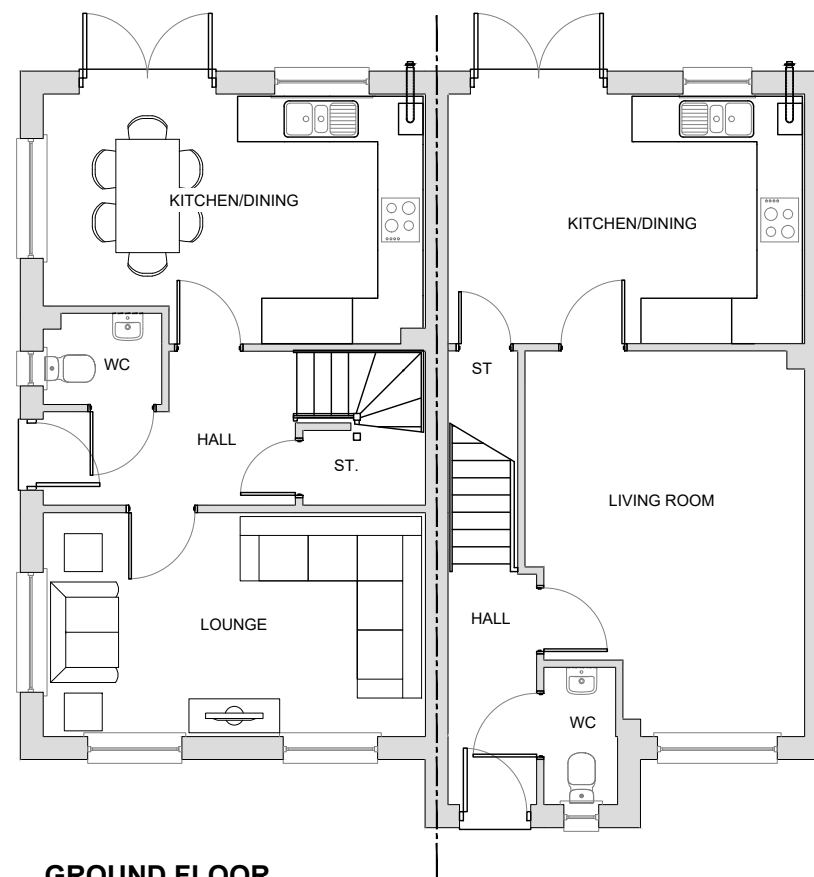

GROUND FLOOR

EPSOM / BRETTON

2021 EDITION
SEMI DETACHED


AREA: 885 sqft
82.17 m²

SEPTEMBER 2021

Drawing Scale 1:100 @A3 Room dimensions taken into recesses *Maximum Dimensions

ANWYL
thoughtful homes
Anwyl Group Ltd.
www.anwyl.co.uk

S-EP-BR_G - 2

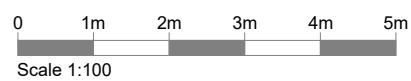




FRONT ELEVATION



SIDE ELEVATION



REAR ELEVATION

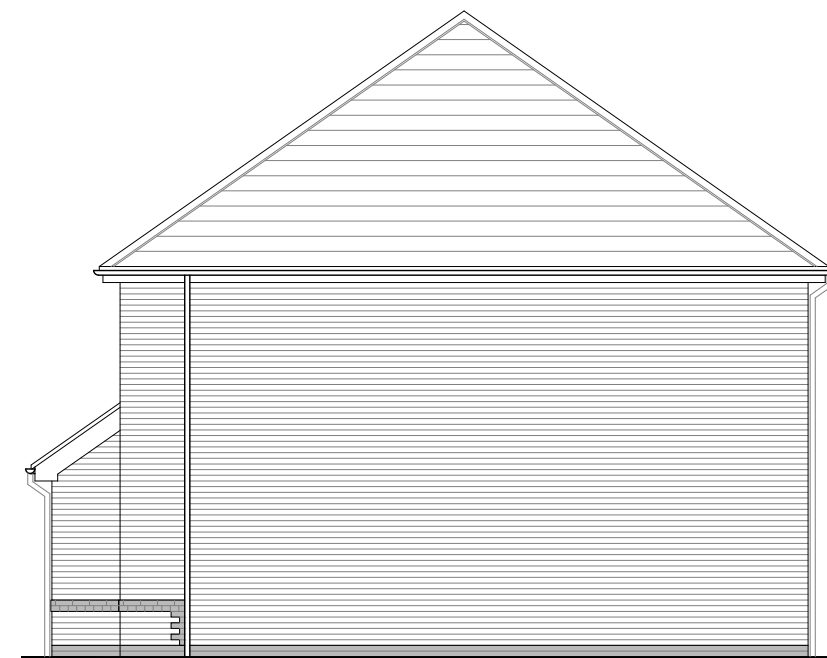

SIDE ELEVATION

0 1m 2m 3m 4m 5m
Scale 1:100

EPSOM / BRETTON

2021 EDITION

AREA 1 - BRICK - SEMI DETACHED


AREA: 885 sqft
82.17 m²

SEPTEMBER 2021

Drawing Scale 1:100 @A3 Room dimensions taken into recesses *Maximum Dimensions


ANWYL
thoughtful homes
Anwyl Group Ltd.
www.anwyl.co.uk

S-EP-BR_G - 2

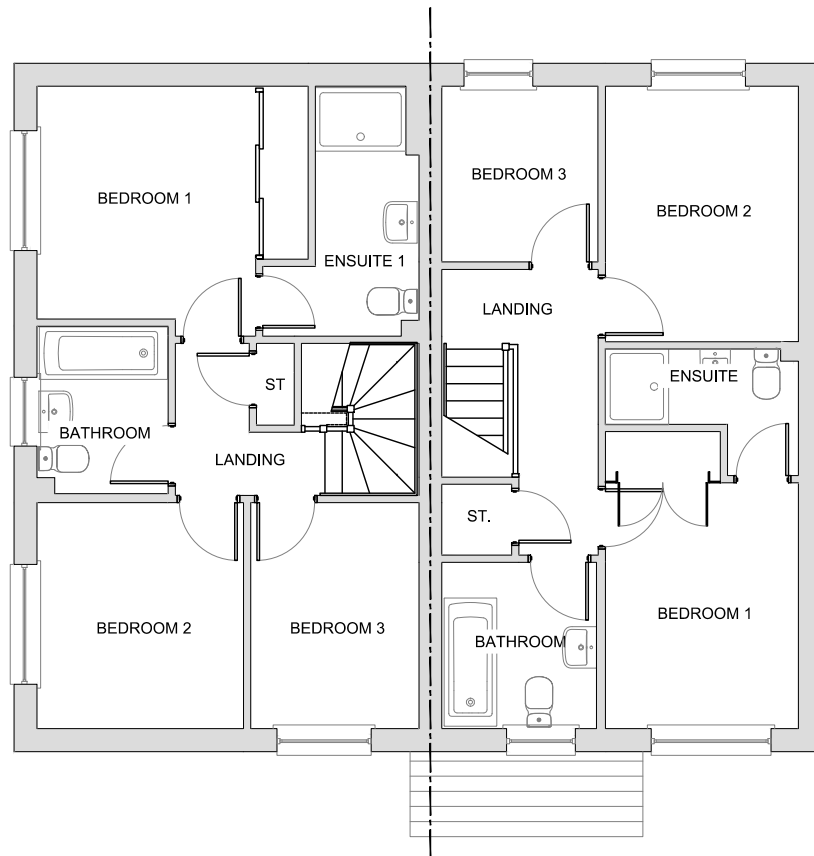

EPSOM (AS)
FIRST FLOOR

BRETTON (OPP)

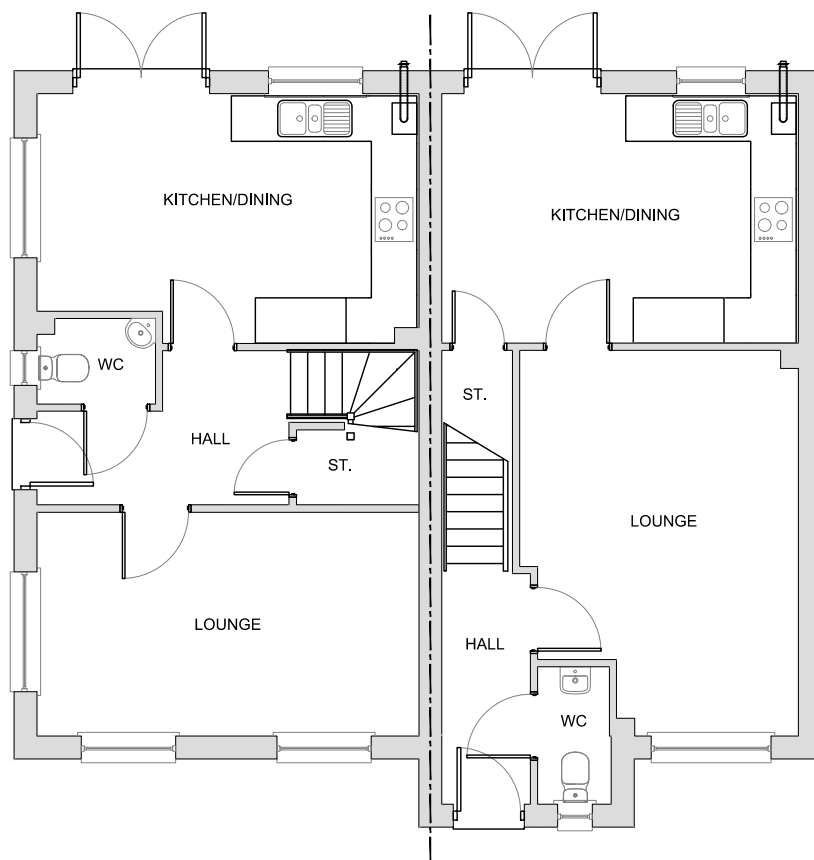

EPSOM (AS)
GROUND FLOOR

BRETTON (OPP)

0 1m 2m 3m 4m 5m
Scale 1:100



EPSOM (AS)
FRONT ELEVATION

BRETTON (OPP)




EPSOM (AS)
SIDE ELEVATION



BRETTON (OPP)
REAR ELEVATION

EPSOM (AS)

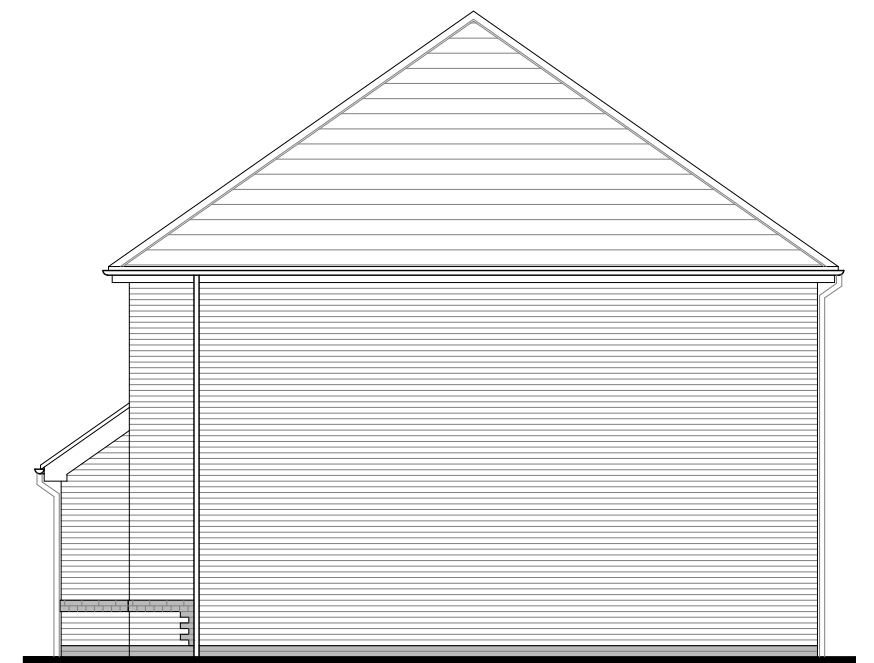

BRETTON (OPP)
SIDE ELEVATION

EPSOM / BRETTON

SEMI DETACHED
BRICK

EPSOM 920 sqft
85.47 m²



BRETTON 885 sqft
82.17 m²

MAY 2019

Drawing Scale 1:100 @A3 Room dimensions taken into recesses *Maximum Dimensions

ANWYL
thoughtful homes

Anwyl Group Ltd.
www.anwyl.co.uk

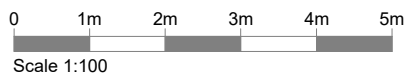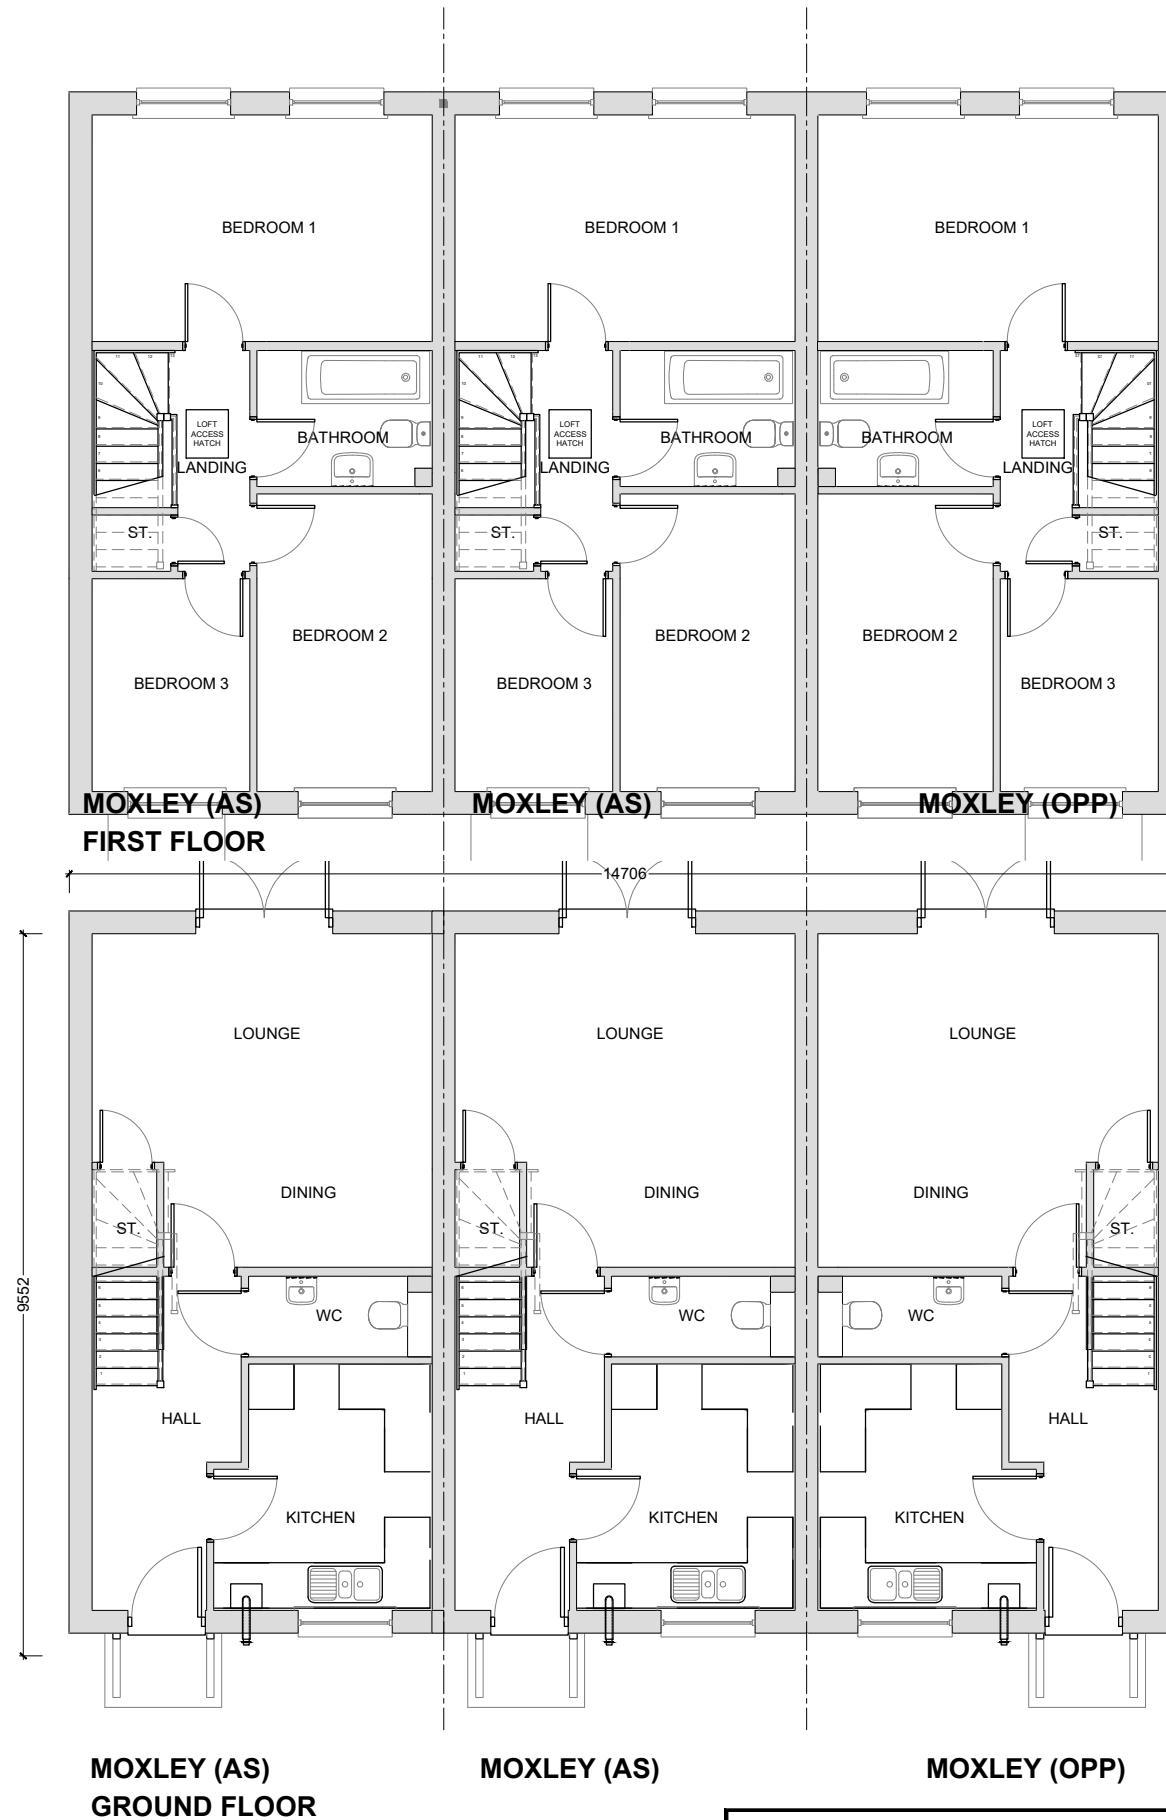

MOXLEY (S)

303
3 TERRACE - PLANS

AREA: 866 sqft
80.52 m²

AUGUST 2019


Drawing Scale 1:100 @A3 Room dimensions taken into recesses *Maximum Dimensions



MOXLEY (AS)
FRONT ELEVATION

MOXLEY (AS)

MOXLEY (OPP)

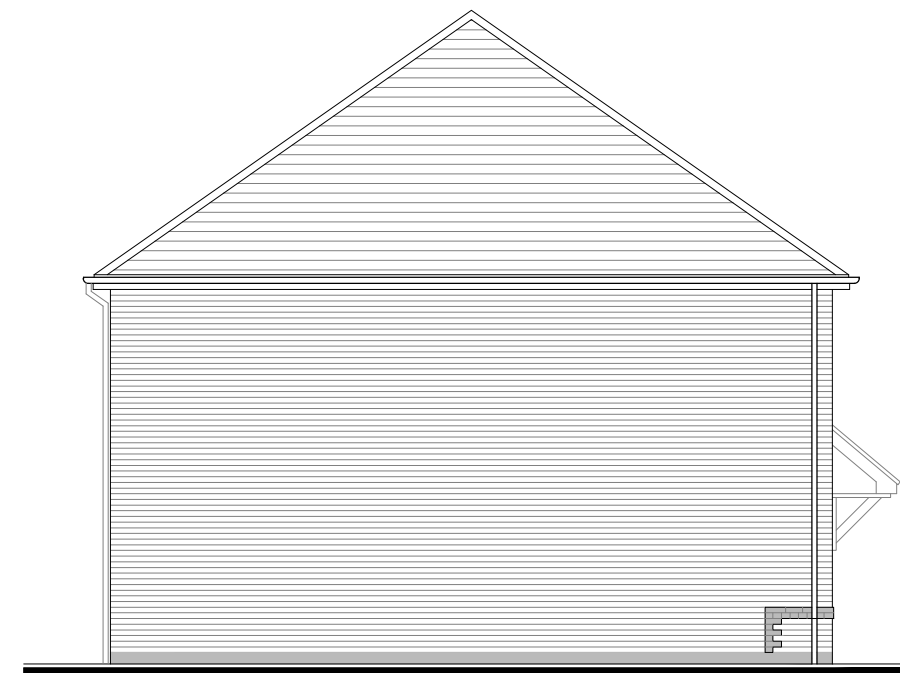


MOXLEY (AS)
SIDE ELEVATION



MOXLEY (OPP)
REAR ELEVATION

MOXLEY (AS)

MOXLEY (AS)

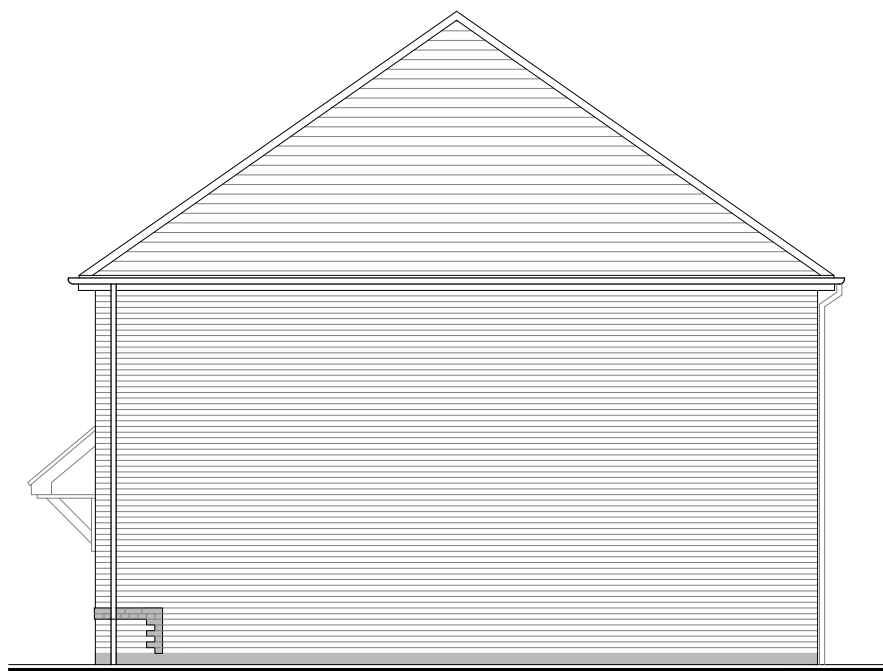

MOXLEY (OPP)
SIDE ELEVATION


MOXLEY (S)

303
3 TERRACE - BRICK


AREA: 866 sqft
80.52 m²

AUGUST 2019


Drawing Scale 1:100 @A3 Room dimensions taken into recesses *Maximum Dimensions

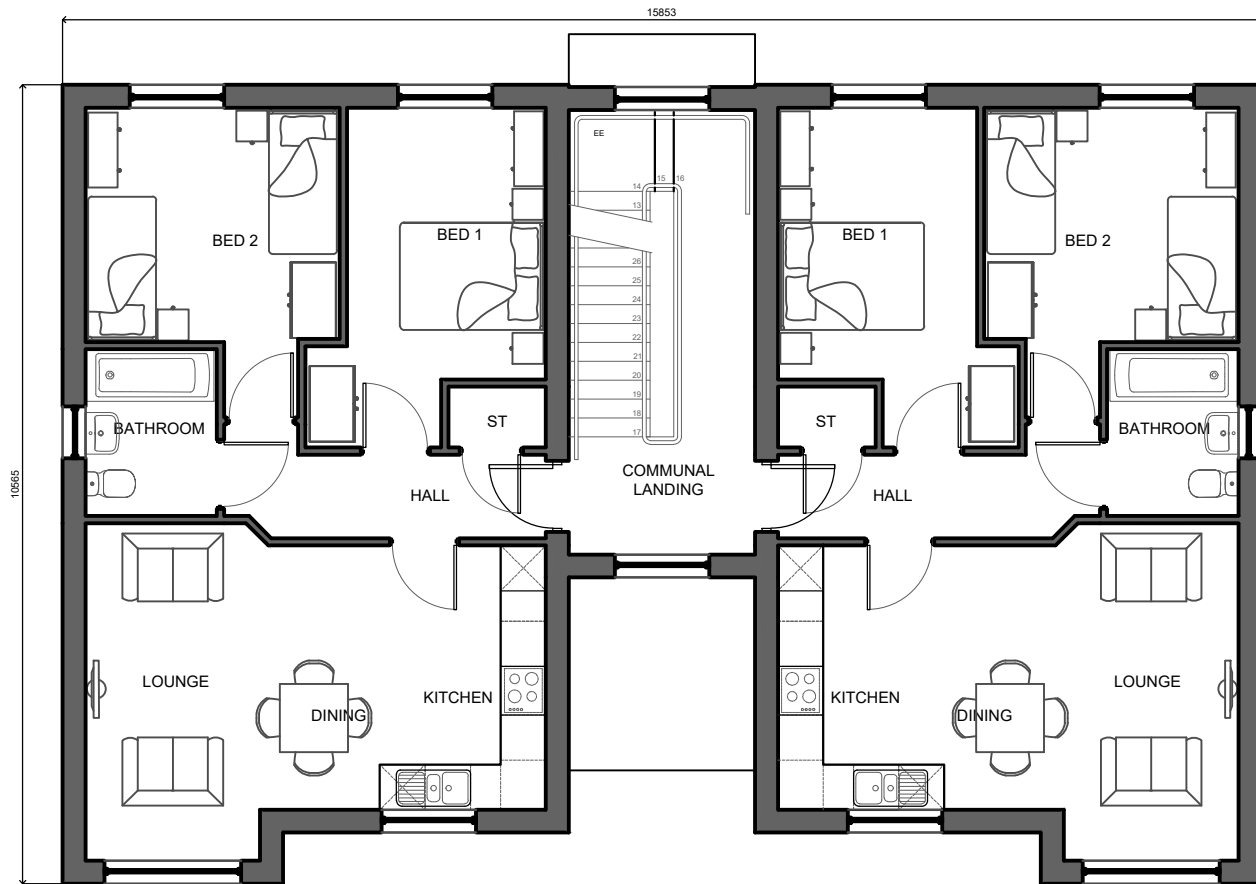


FIRST FLOOR

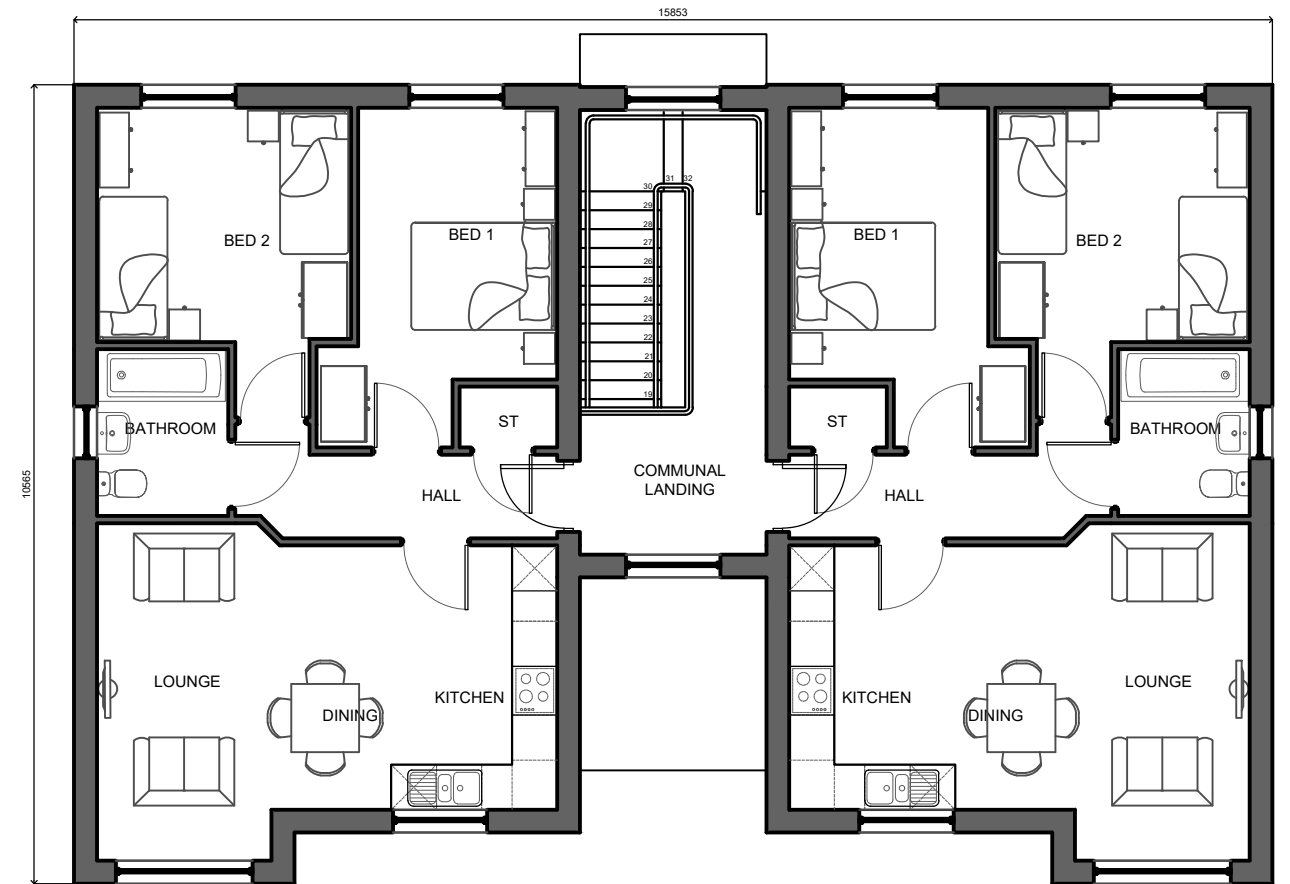

SECOND FLOOR

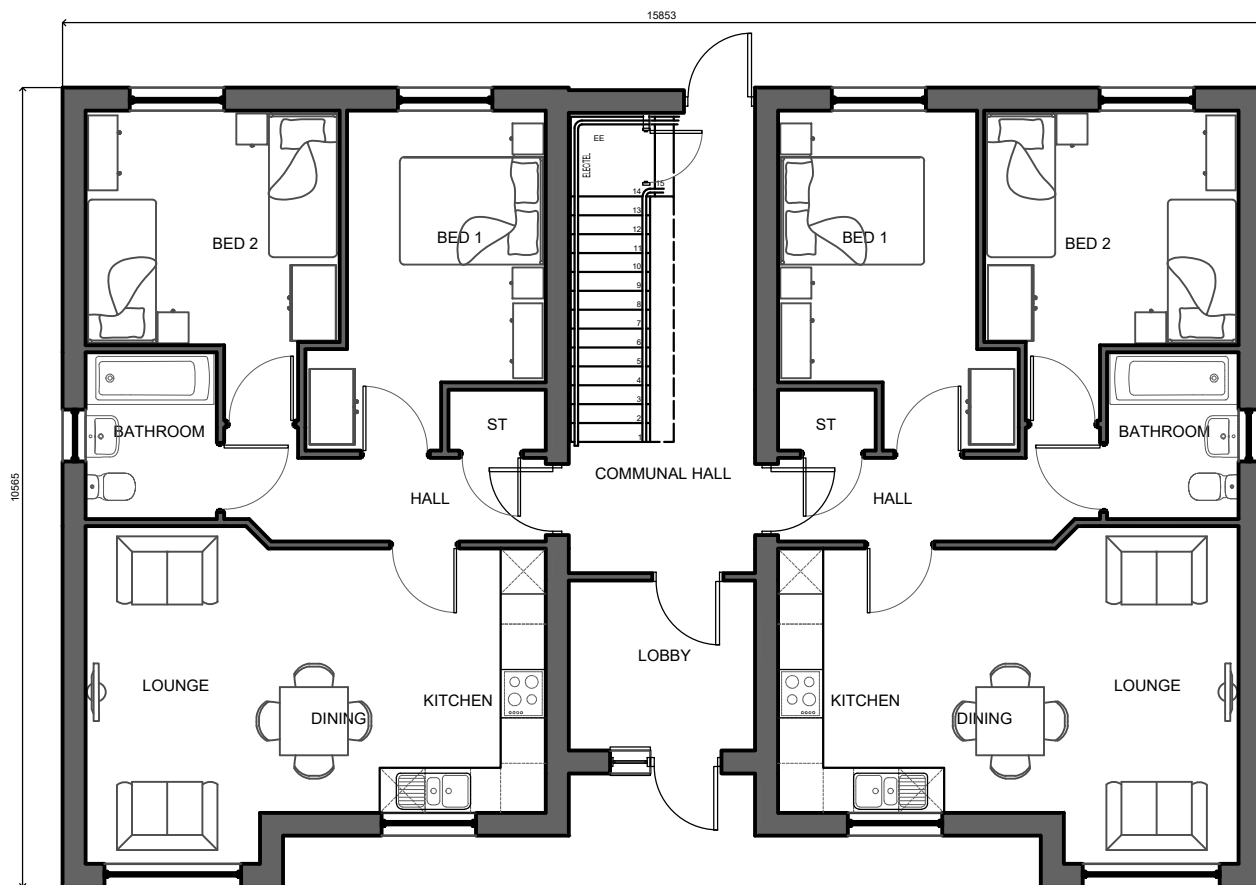

GROUND FLOOR

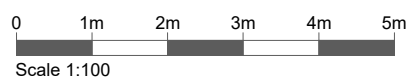

APARTMENTS

303
BRICK

JULY 2021


Drawing Scale 1:100 @A3 Room dimensions taken into recesses *Maximum Dimensions

ANWYL
thoughtful homes
Anwyl Group Ltd.
www.anwyl.co.uk

AND_303_LAN - 1




FRONT ELEVATION

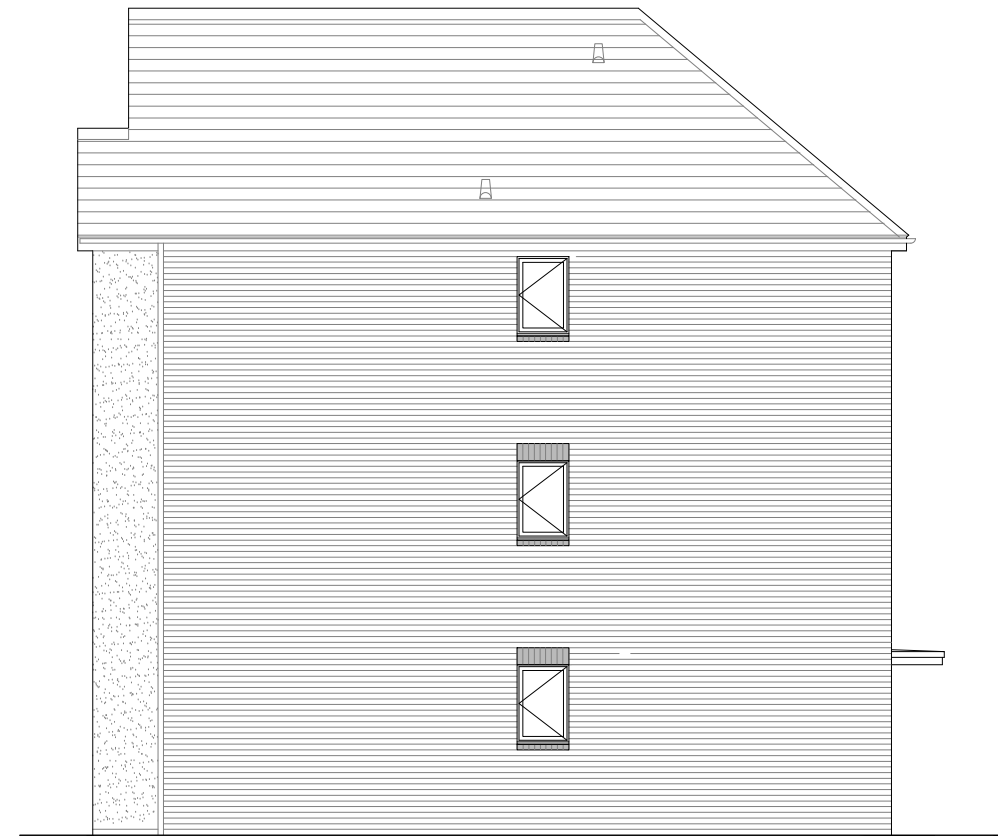

SIDE ELEVATION



REAR ELEVATION

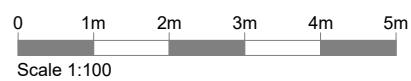

APARTMENTS


303
BRICK

JULY 2021


Drawing Scale 1:100 @A3 Room dimensions taken into recesses *Maximum Dimensions

ANWYL
thoughtful homes
Anwyl Group Ltd.
www.anwyl.co.uk

AND_303_LAN - 1

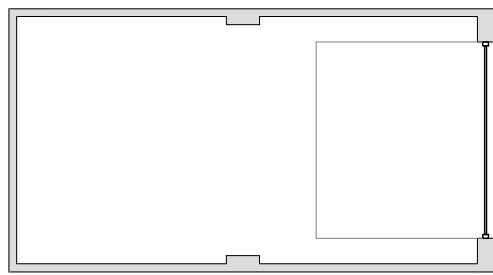


GROUND FLOOR

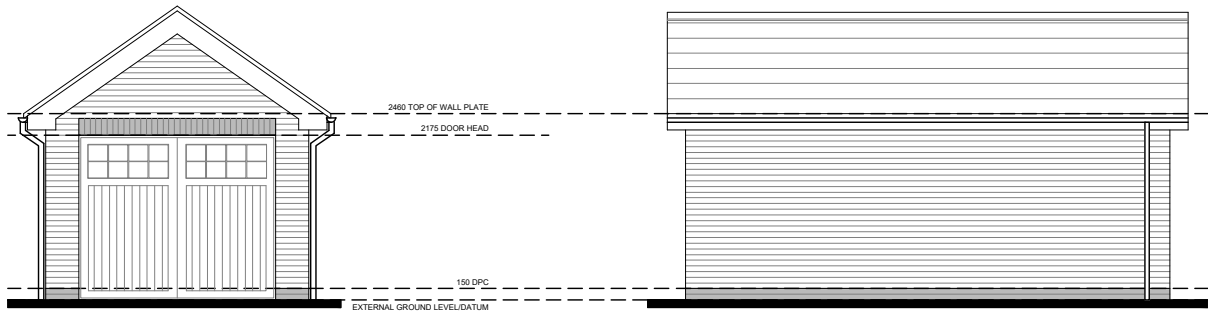


FRONT ELEVATION

SIDE ELEVATION

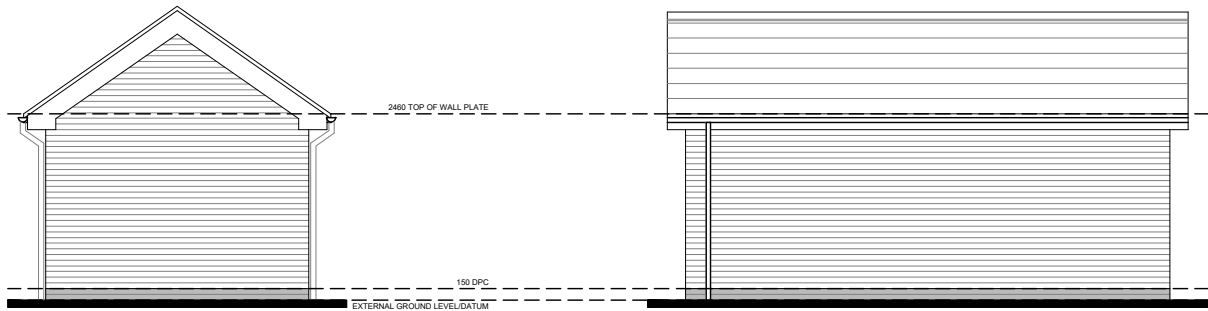

REAR ELEVATION

SIDE ELEVATION

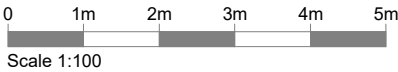

Scale 1:100

SINGLE GARAGE

SG-01

JUNE 2019

Drawing Scale 1:100 @A3 Room dimensions taken into recesses *Maximum Dimensions