


Housetype Planning Booklet - Affordable Types

Tetrosyl, Walmersley Old Road
Bury


LNP1040-HT(A)01
V2

Sept 2022




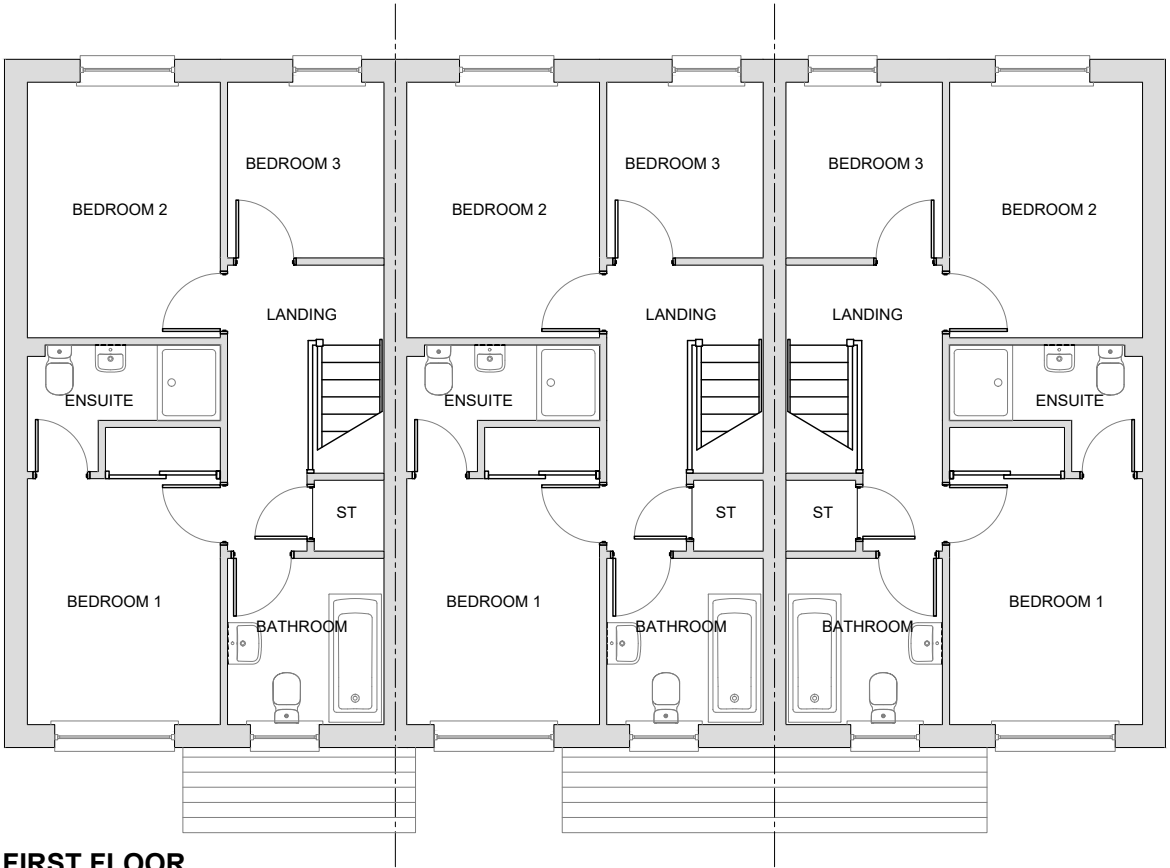

FIRST FLOOR

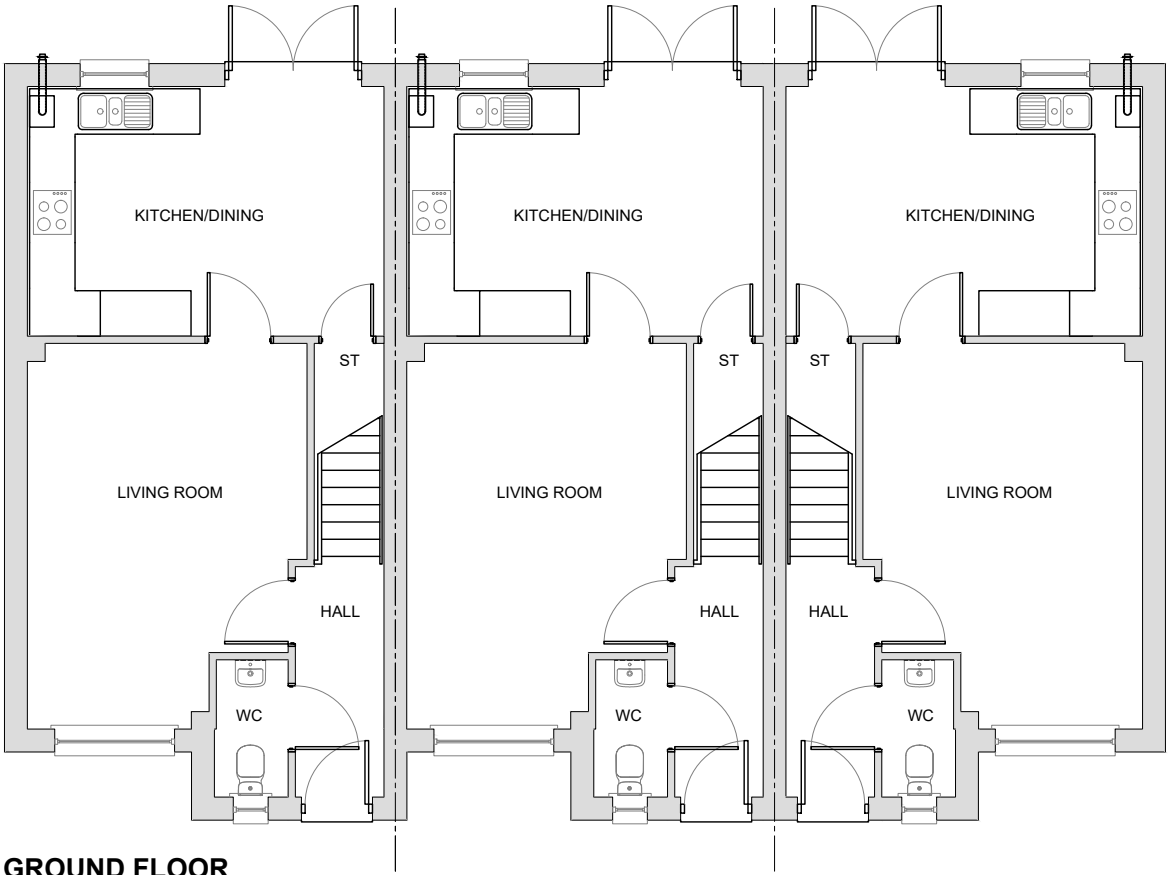

GROUND FLOOR

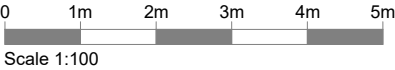

BRETTON

2021 EDITION
3 TERRACE

AREA: 885 sqft
82.17 m²

JULY 2020


Drawing Scale 1:100 @A3 Room dimensions taken into recesses *Maximum Dimensions

Anwyl Group Ltd.
www.anwyl.co.uk

BRET_G - 2




FRONT ELEVATION

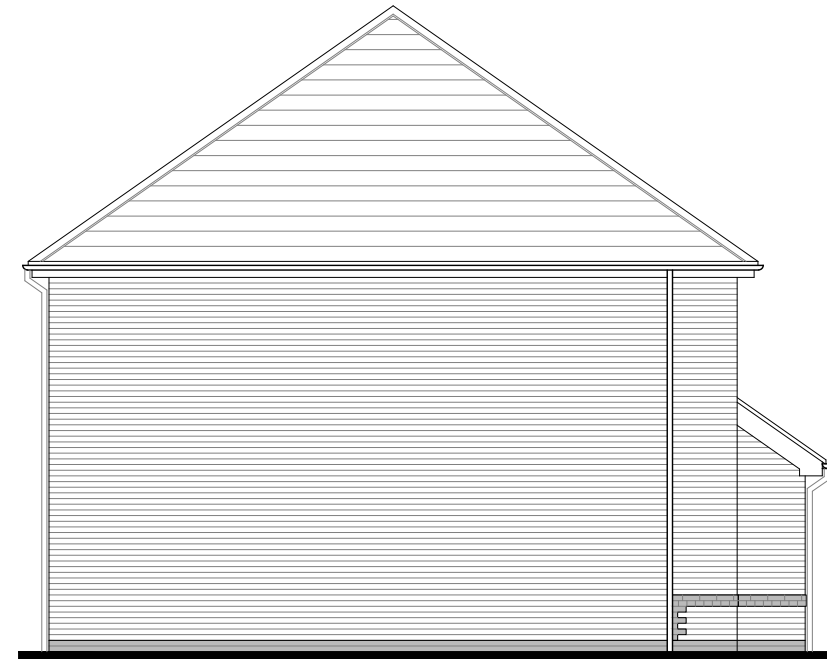


SIDE ELEVATION



REAR ELEVATION

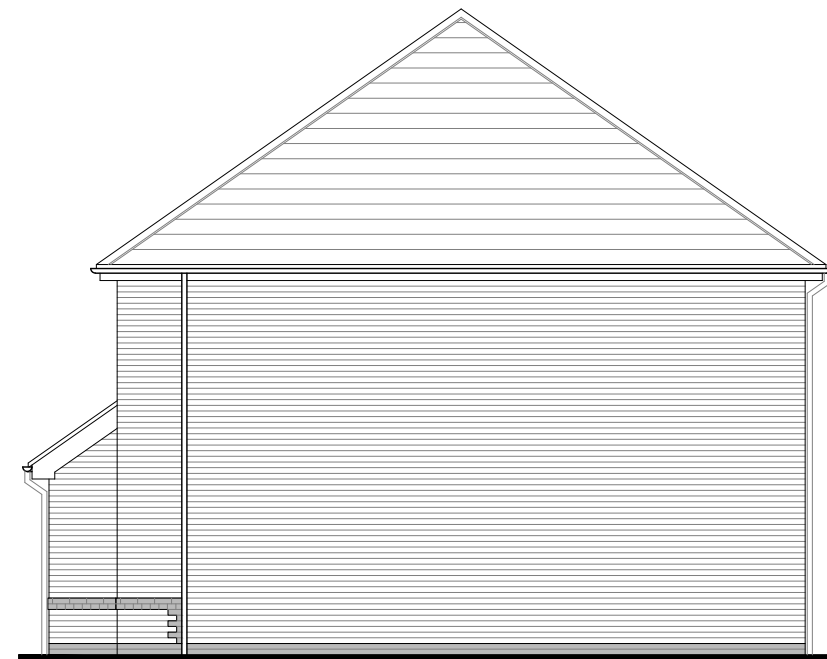

SIDE ELEVATION

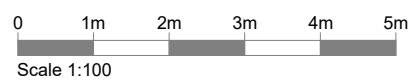

BRETTON

2021 EDITION

AREA 1 - BRICK - 3 TERRACE



AREA: 885 sqft
82.17 m²

JULY 2020

Drawing Scale 1:100 @A3 Room dimensions taken into recesses *Maximum Dimensions

ANWYL
thoughtful homes
Anwyl Group Ltd.
www.anwyl.co.uk

BRET_G - 2

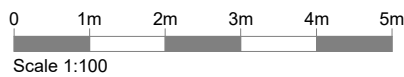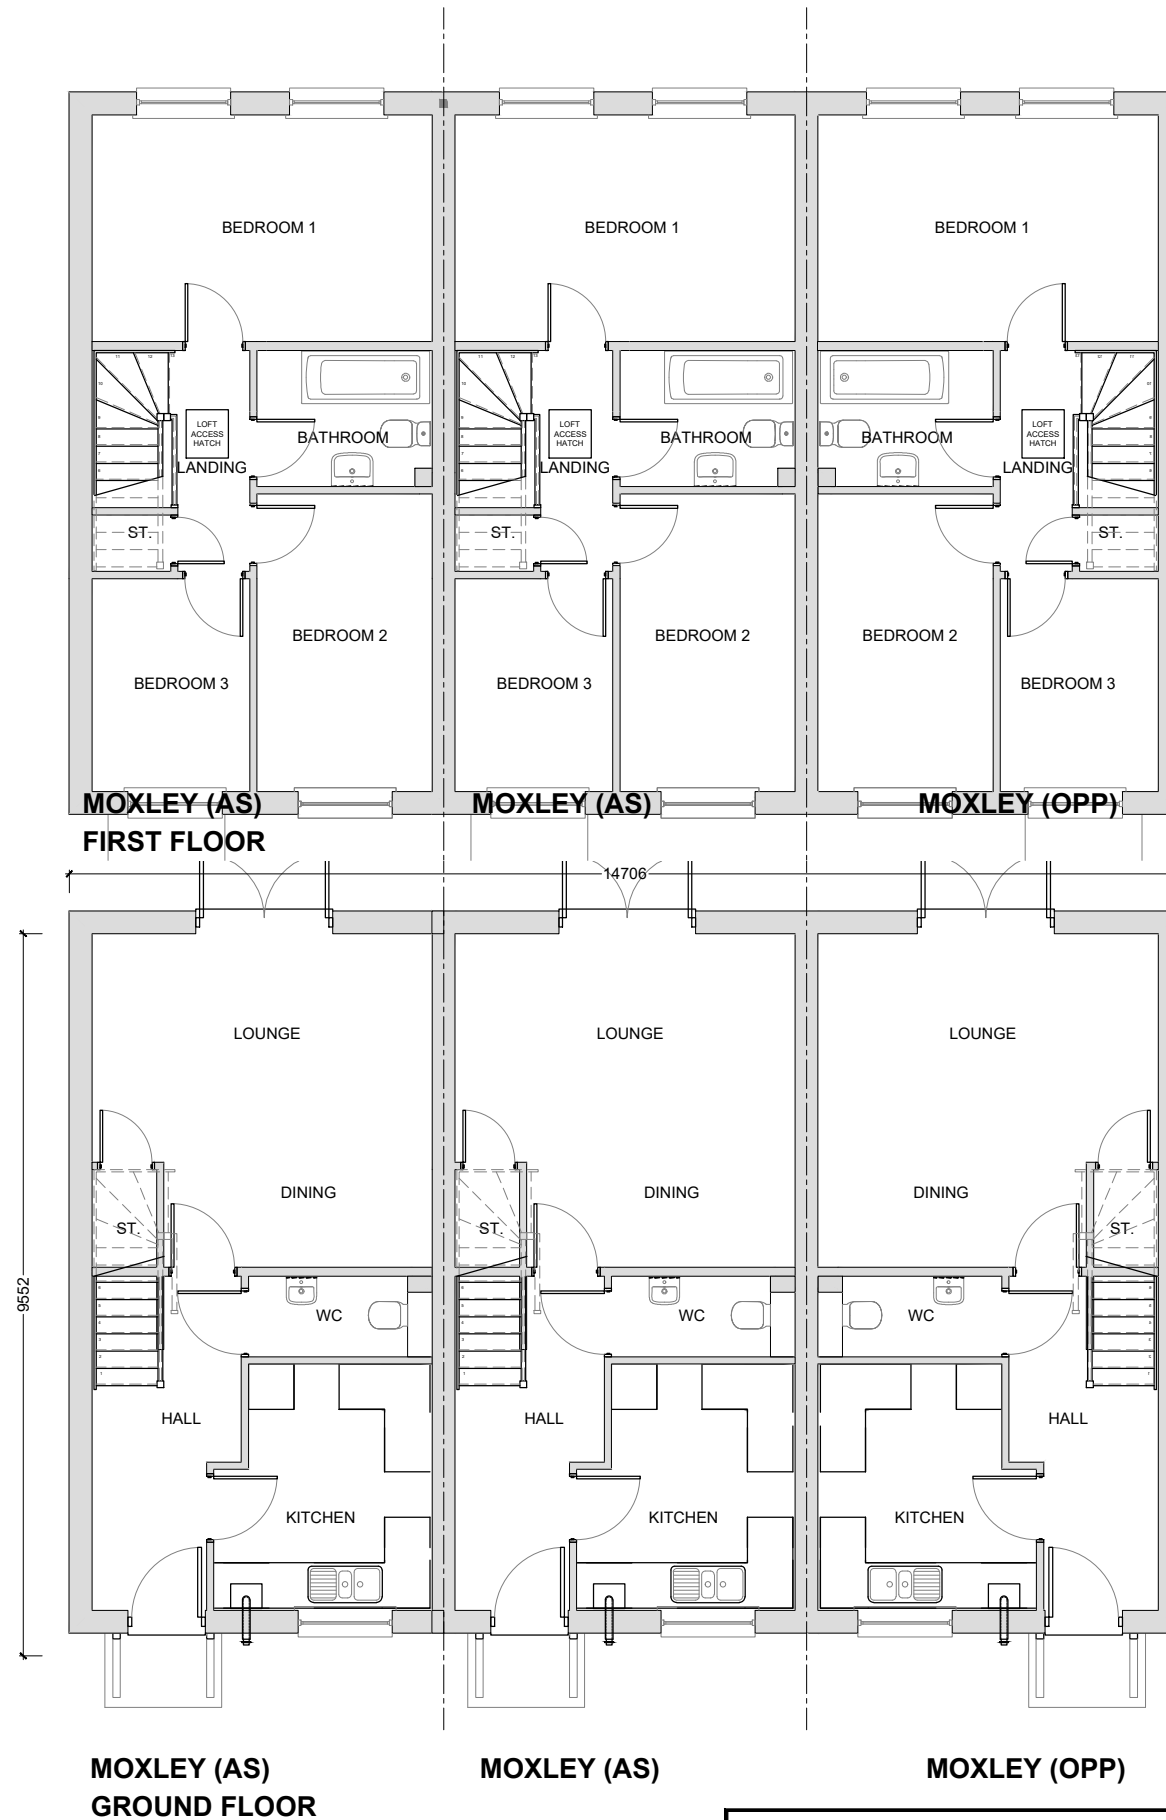

MOXLEY (S)

303
3 TERRACE - PLANS

AREA: 866 sqft
80.52 m²

AUGUST 2019


Drawing Scale 1:100 @A3 Room dimensions taken into recesses *Maximum Dimensions



MOXLEY (AS)
FRONT ELEVATION

MOXLEY (AS)

MOXLEY (OPP)

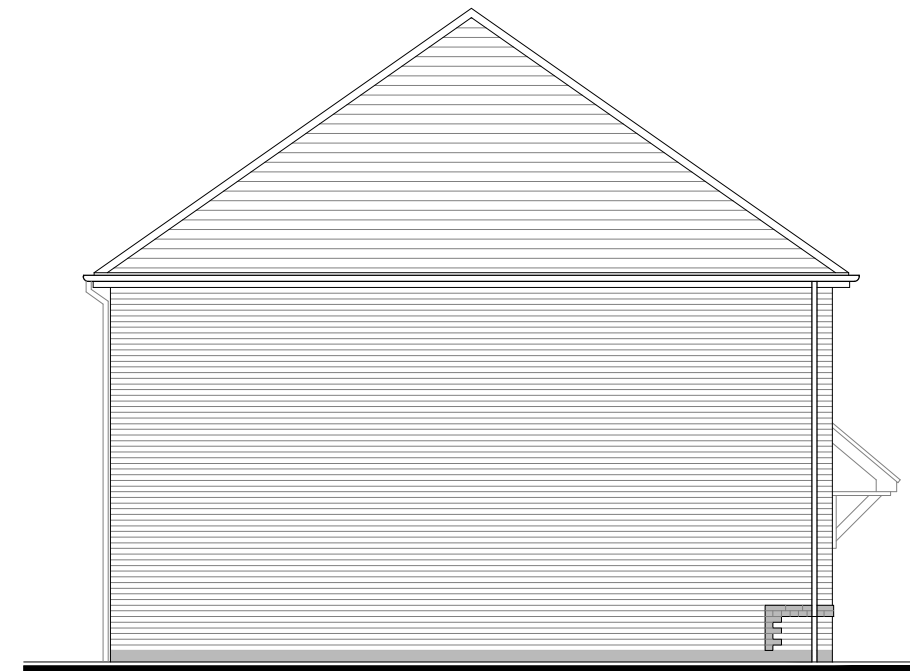


MOXLEY (AS)
SIDE ELEVATION



MOXLEY (OPP)
REAR ELEVATION

MOXLEY (AS)

MOXLEY (AS)

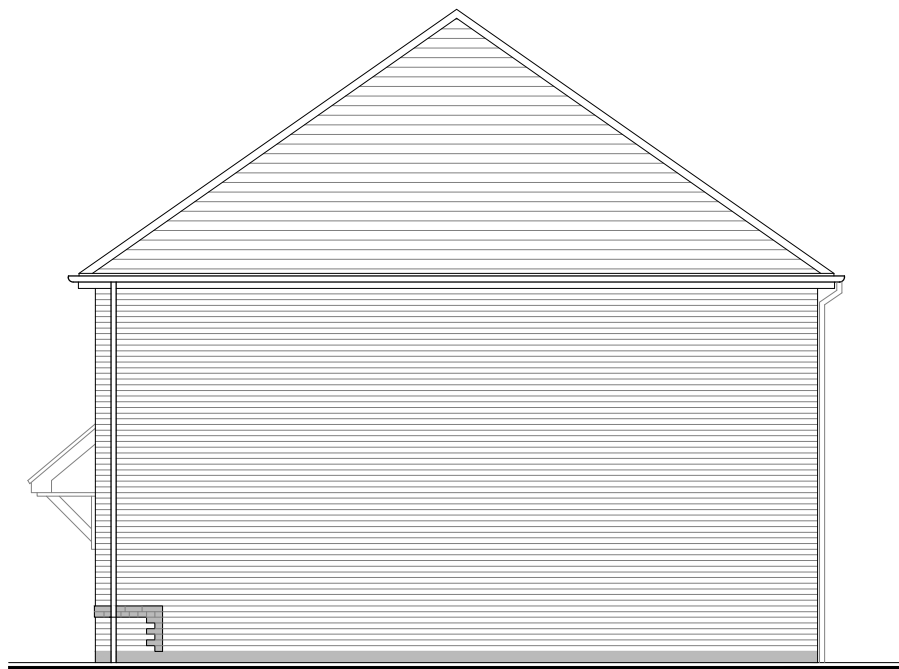

MOXLEY (OPP)
SIDE ELEVATION


MOXLEY (S)

303
3 TERRACE - BRICK


AREA: 866 sqft
80.52 m²

AUGUST 2019


Drawing Scale 1:100 @A3 Room dimensions taken into recesses *Maximum Dimensions

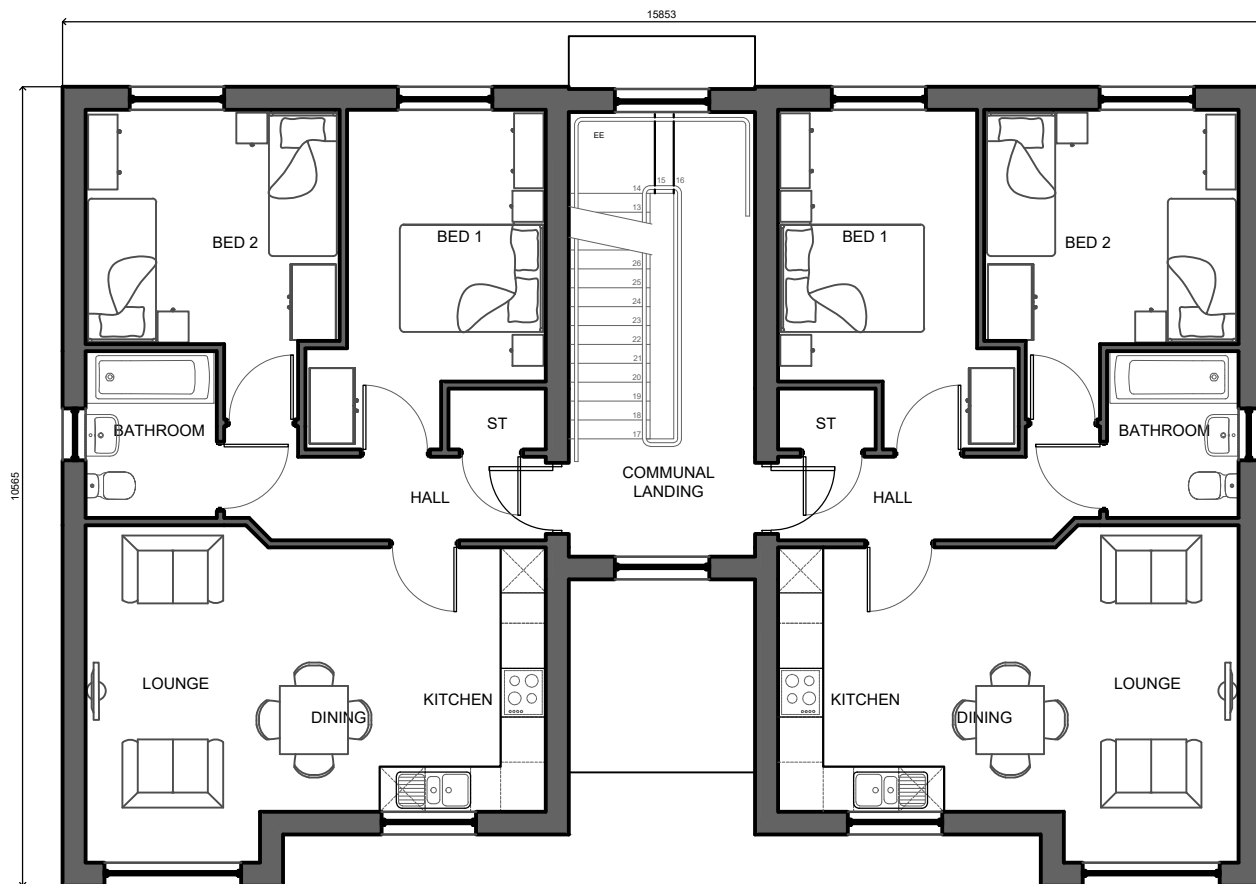


FIRST FLOOR

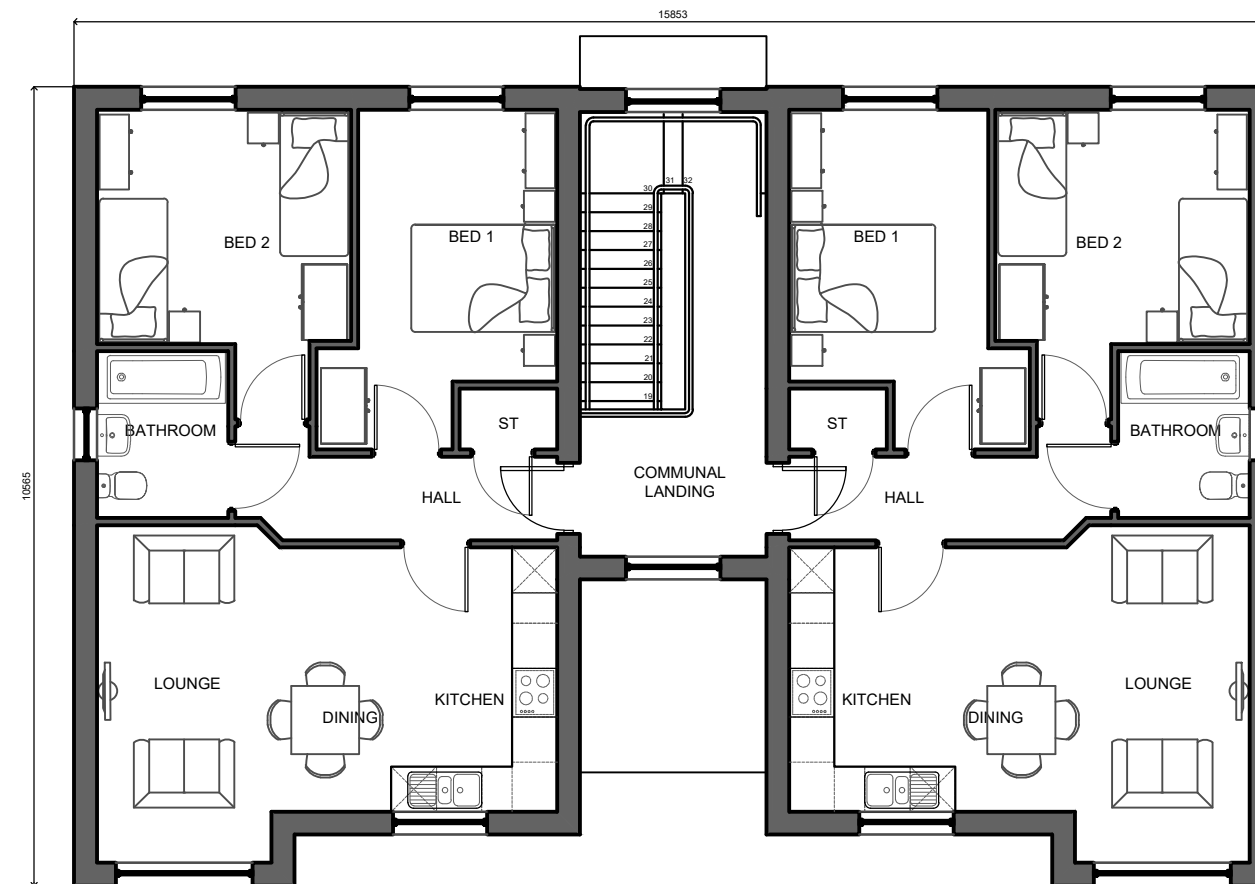

SECOND FLOOR

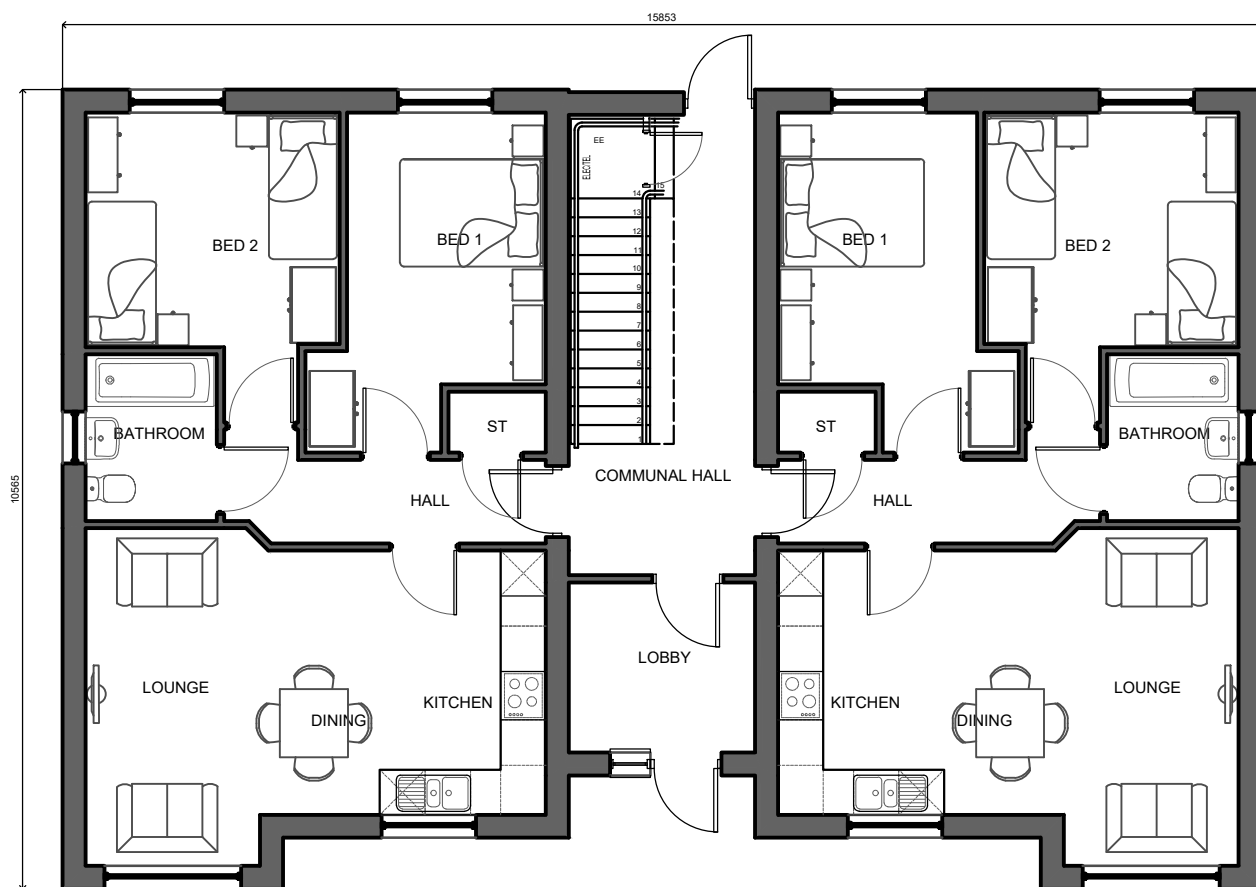

GROUND FLOOR

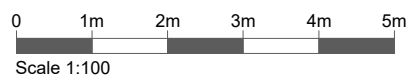

APARTMENTS

303
BRICK

JULY 2021


Drawing Scale 1:100 @A3 Room dimensions taken into recesses *Maximum Dimensions

ANWYL
thoughtful homes
Anwyl Group Ltd.
www.anwyl.co.uk

AND_303_LAN - 1




FRONT ELEVATION

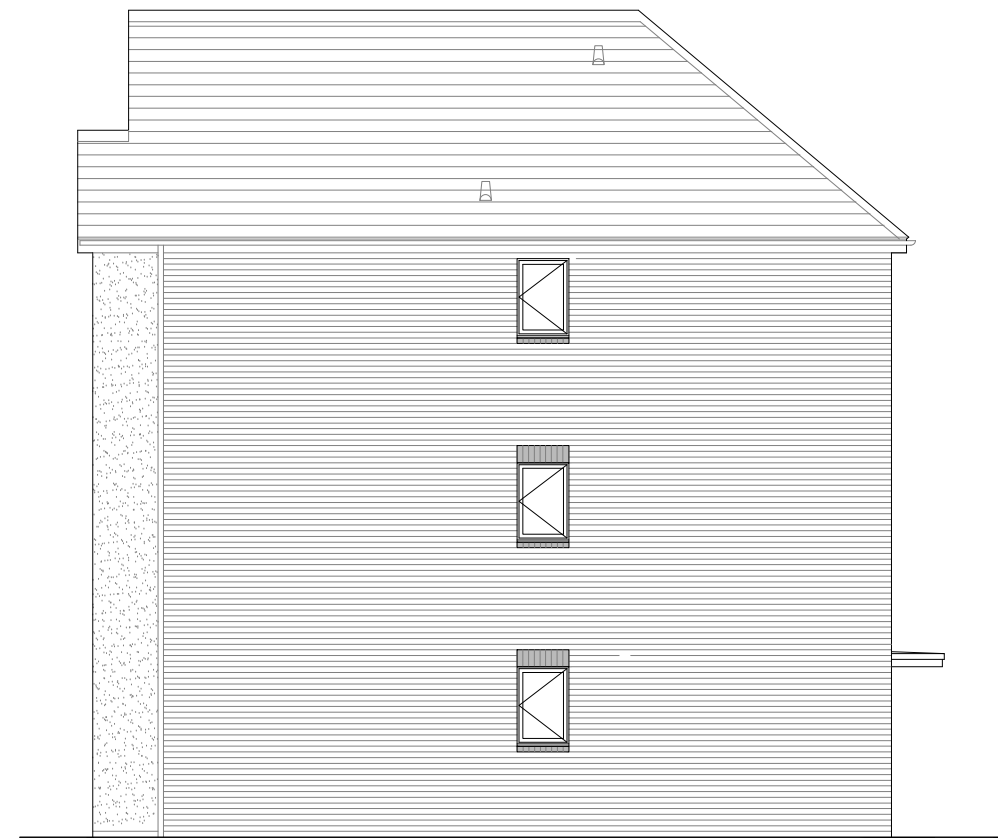

SIDE ELEVATION



REAR ELEVATION

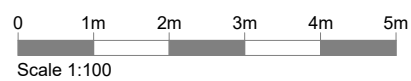

APARTMENTS

303
BRICK

JULY 2021

Drawing Scale 1:100 @A3 Room dimensions taken into recesses *Maximum Dimensions

ANWYL
thoughtful homes
Anwyl Group Ltd.
www.anwyl.co.uk

AND_303_LAN - 1