
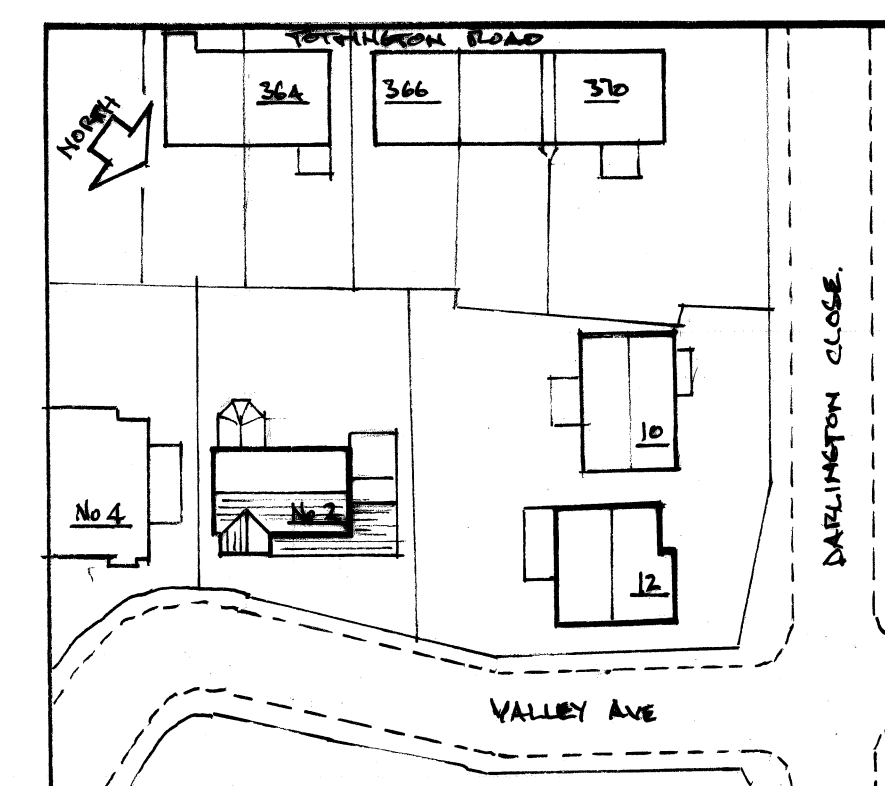
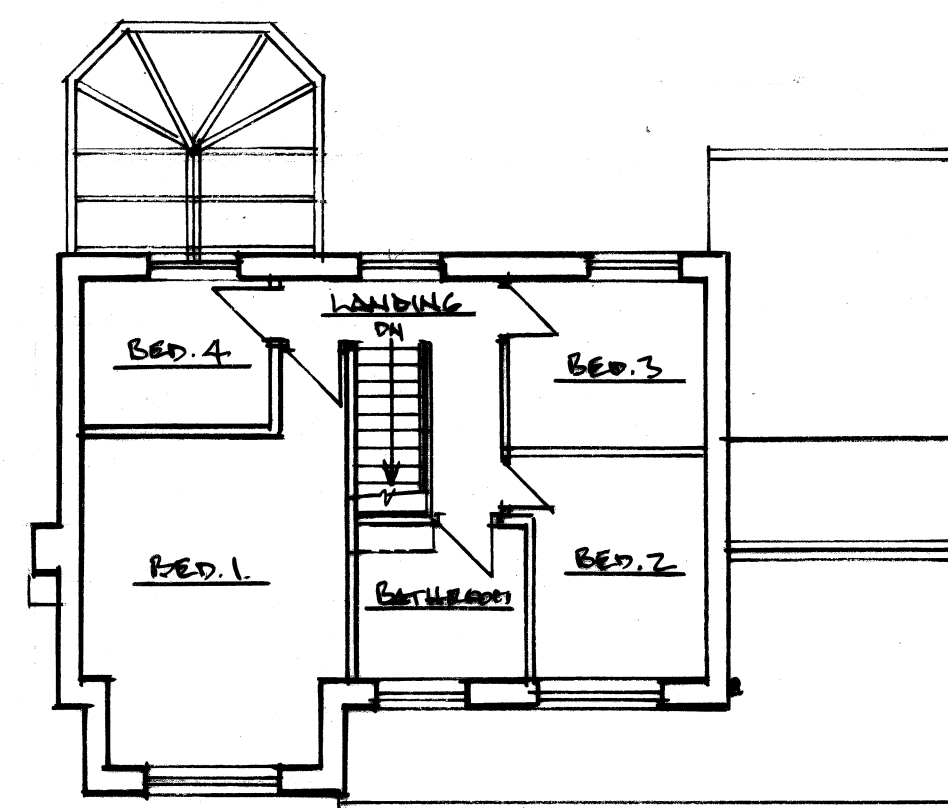
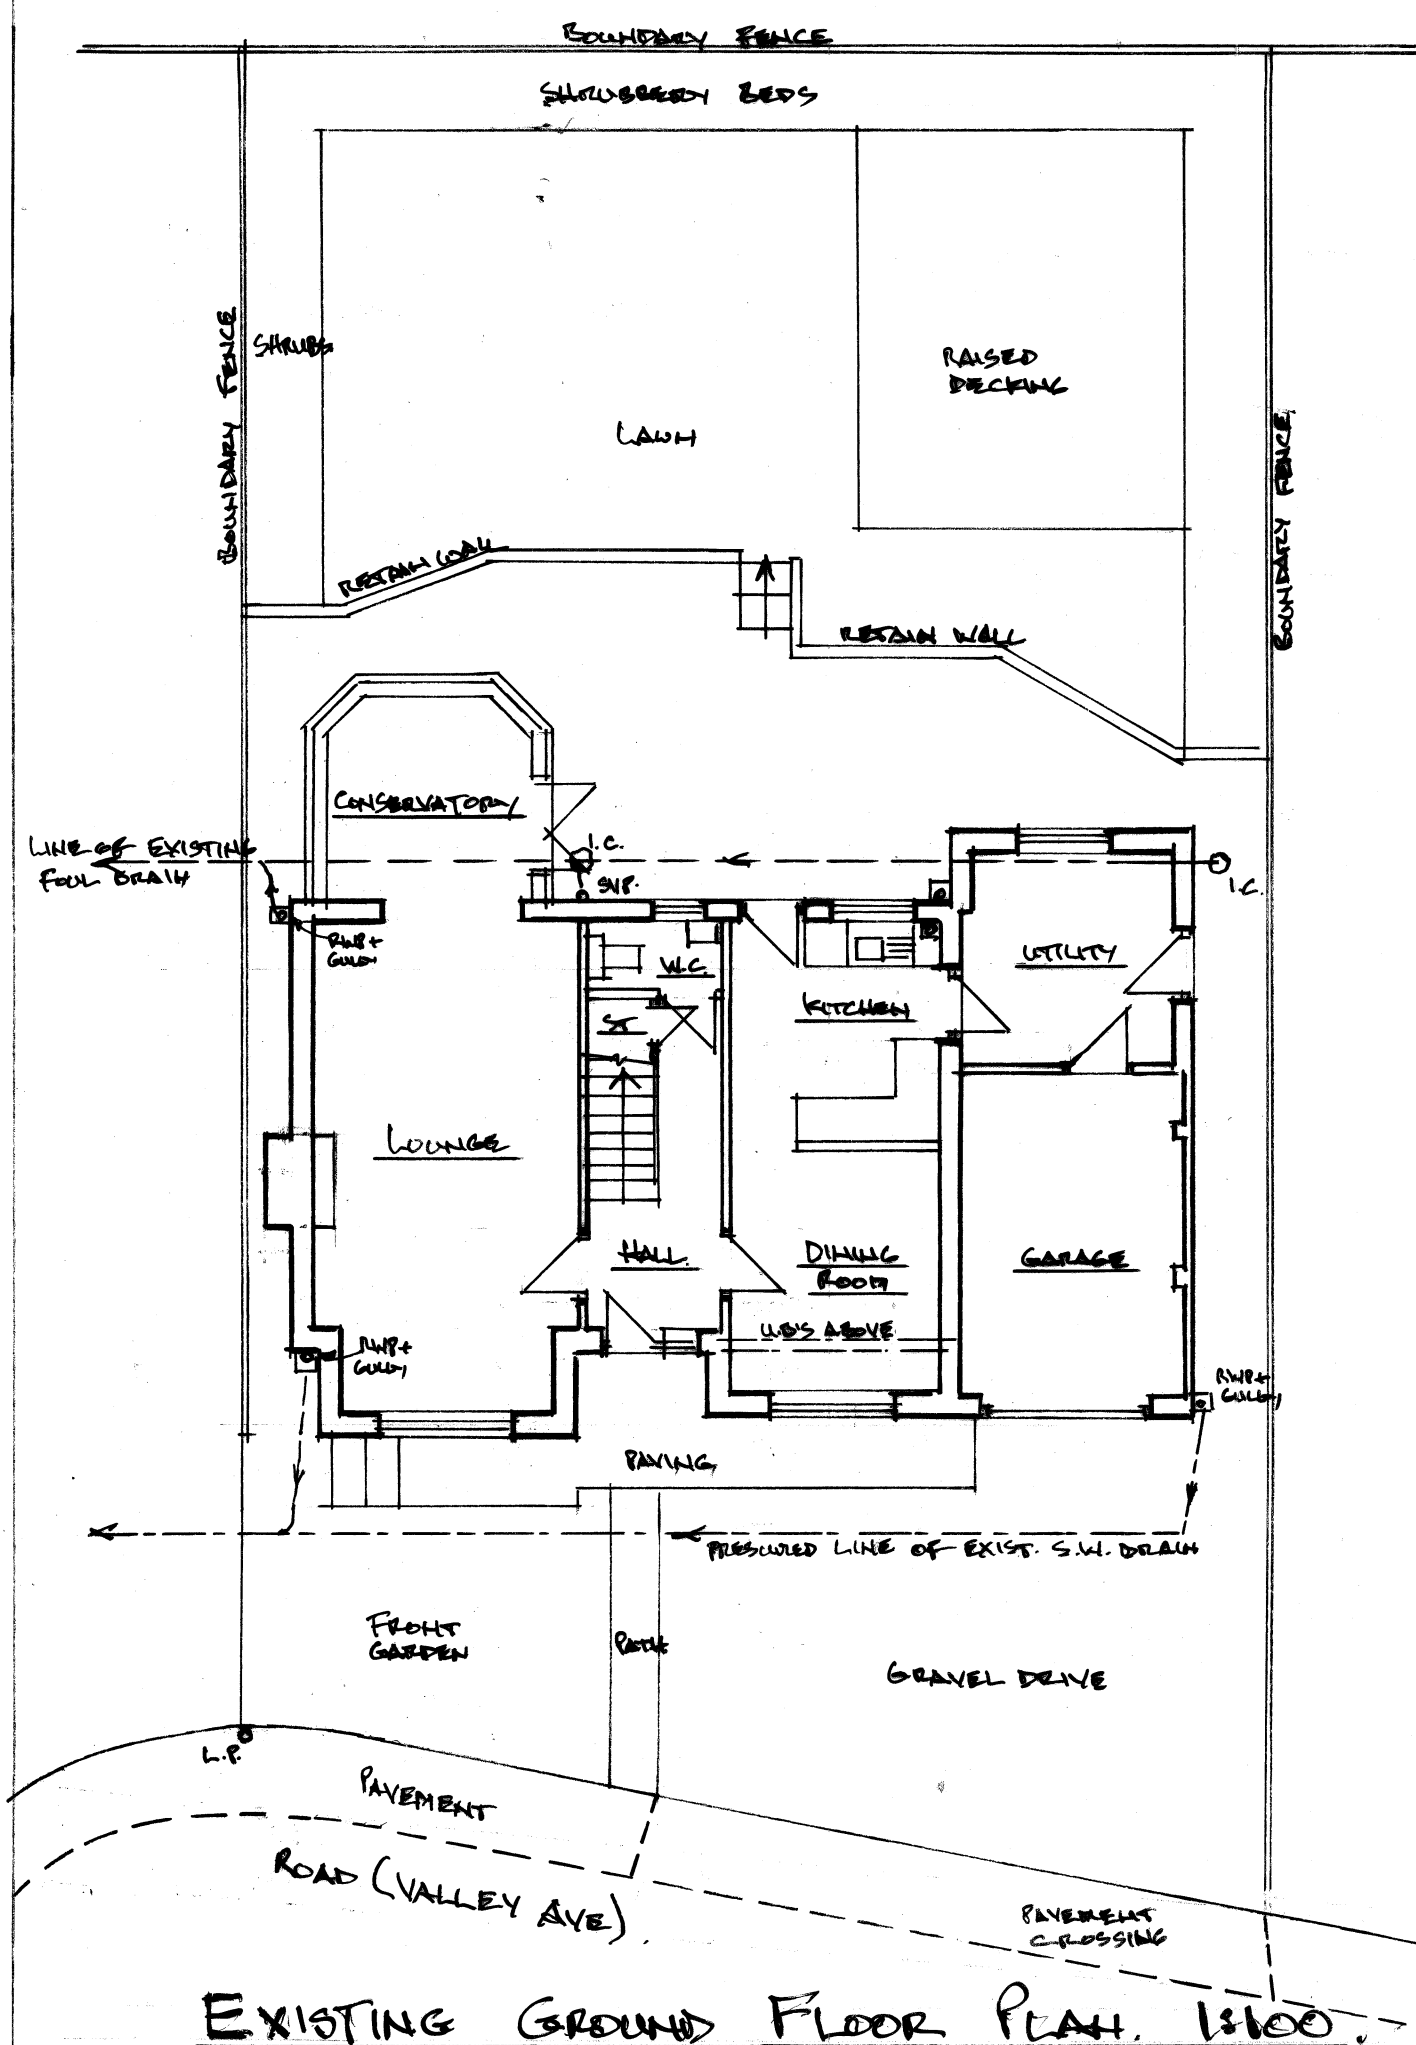
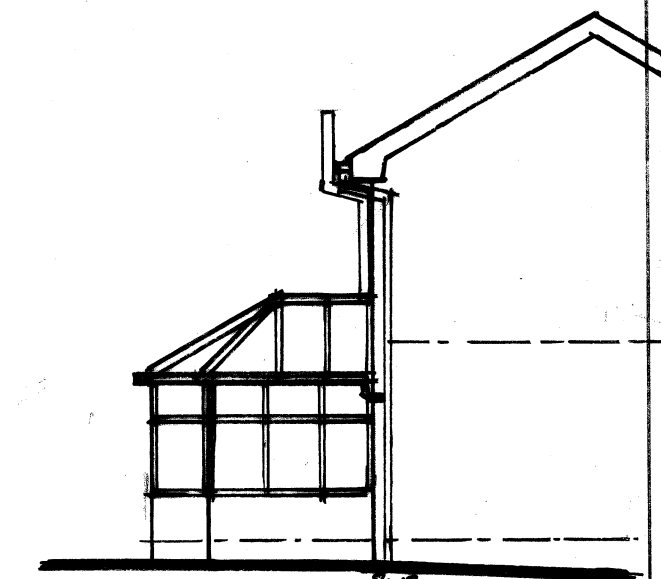
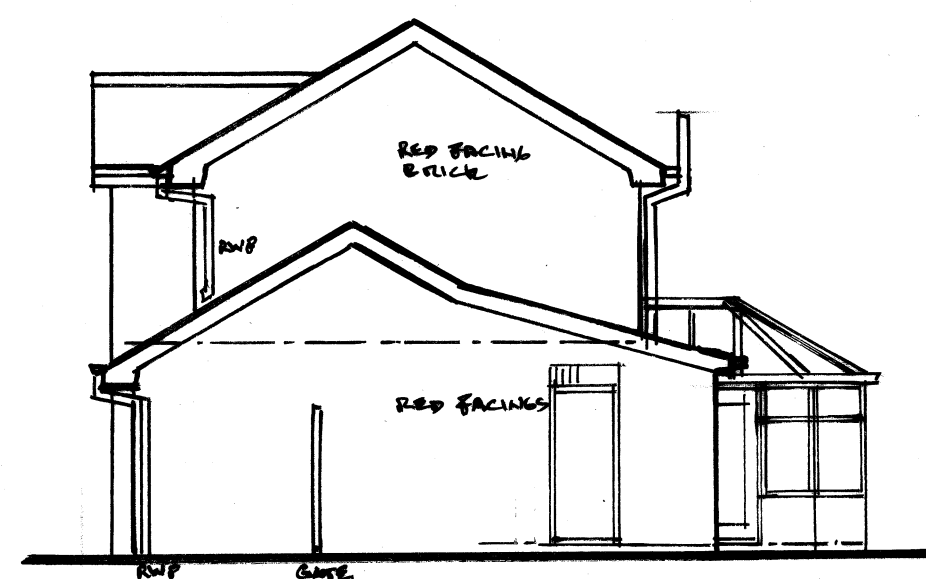
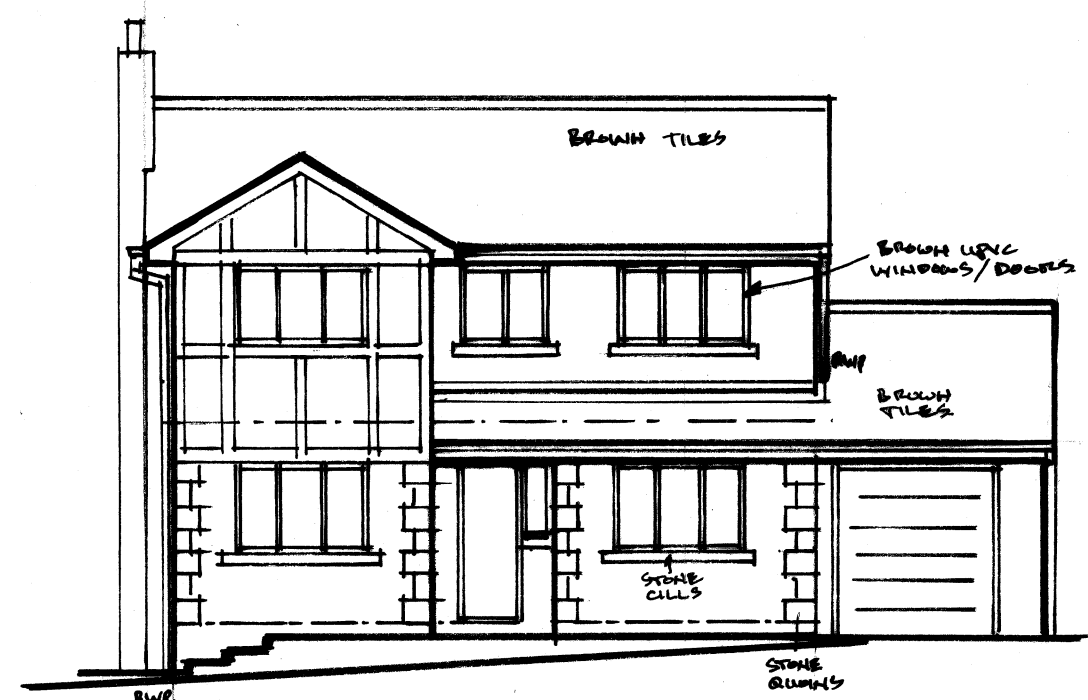


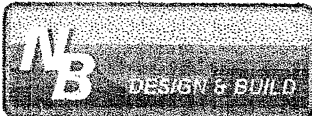

Architectural & Building Services  NEIL BUTTERWORTH Tel: Mobile: 07785/275483 89 Higher Ainsworth Road, Radcliffe, Manchester, M26 4JJ.			
Job Title <u>PROPOSED SINGLE STOREY REAR/FIRST FLOOR</u> <u>SIDE EXTENSIONS & INTERNAL ALTERATIONS,</u> <u>AT 2 VALLEY AVENUE, BURY.</u>			
Drawing Title <u>EXISTING PLANS & ELEVATIONS</u>			
Scale <u>1:100</u>	Date <u>NOV. 25</u>	Drawn by <u>N.B.</u>	Drawing No. <u>1</u>