


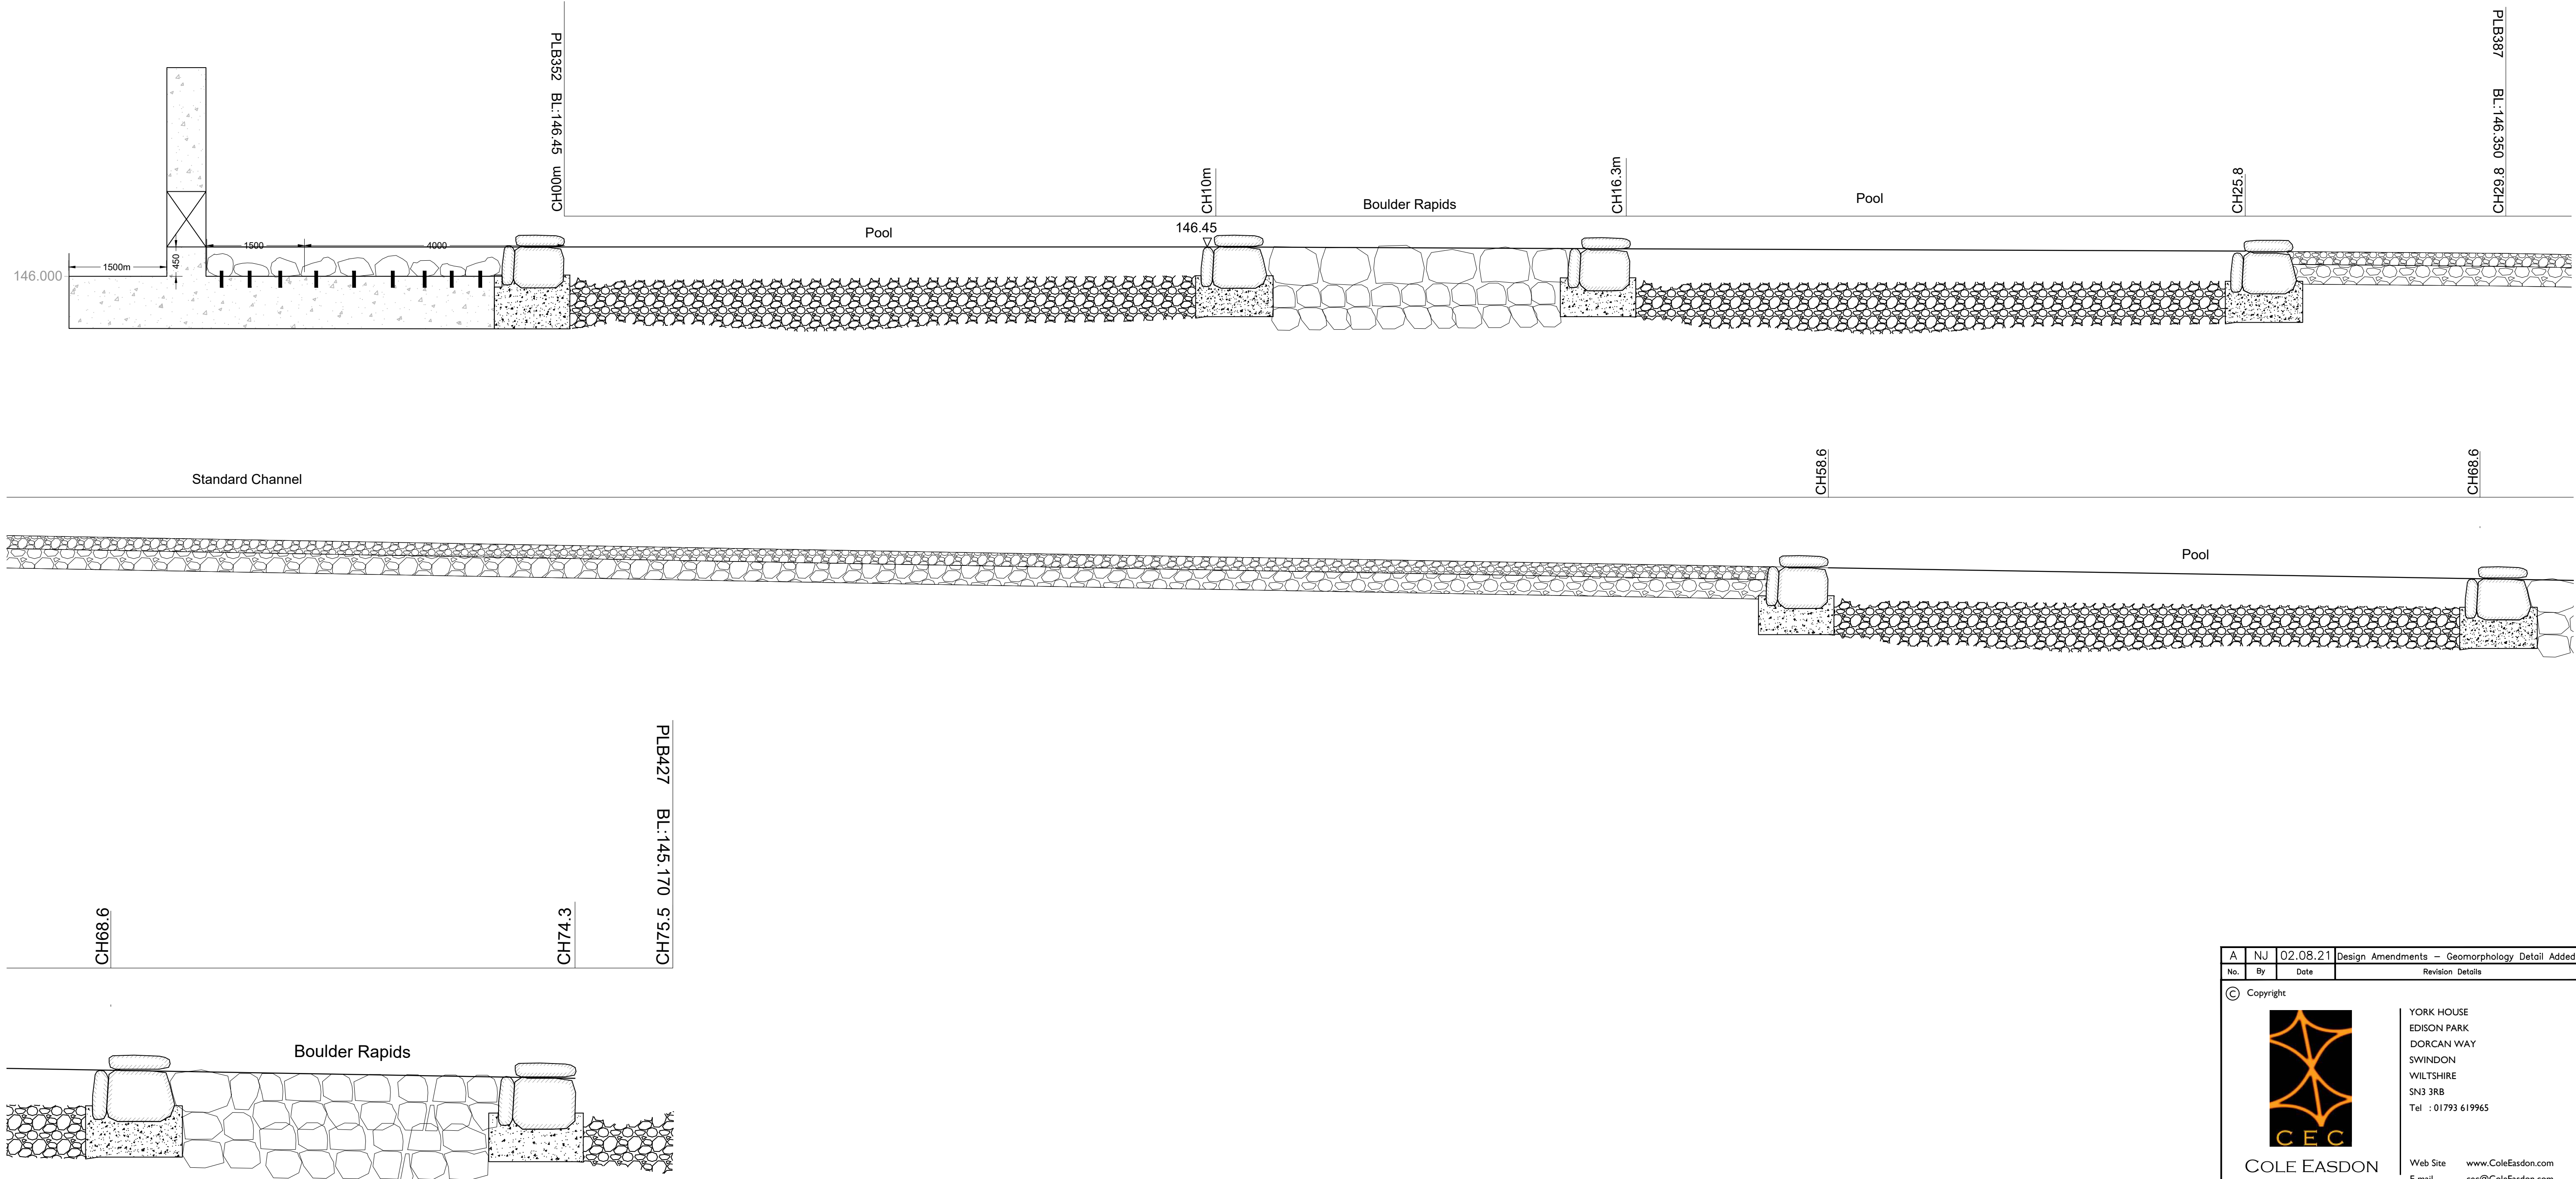

A		NJ		02.08.21		Design Amendments - Geomorphology Detail Added	
No.	By	Date		Revision Details			
©		Copyright					
				YORK HOUSE EDISON PARK DORCAN WAY SWINDON WILTSHIRE SN3 3RB Tel : 01793 619965			
COLE EASDON CONSULTANTS				Web Site www.ColeEasdon.com E-mail cec@ColeEasdon.com			
Client Barratt Homes (Manchester)							
Job Title Proposed Residential Development Former Tetrosyl Site Walmersley Old Road Bury							
Drawing Title Section View PLB352 - PLB427 Watercourse Diversion							
Drawing Status:							
FOR COMMENT	FOR PLANNING	FOR TENDER	FOR APPROVAL	FOR CONSTRUCTION	AS BUILT		
CONSTRUCTION AT CLIENT / CONTRACTOR RISK							
Designed by: NJ		Drawn by: NJ		Checked by: DF			
Date April 2021		Scale 1:50 @ A1					
Dwg. No. 6155/522					Rev. A		