


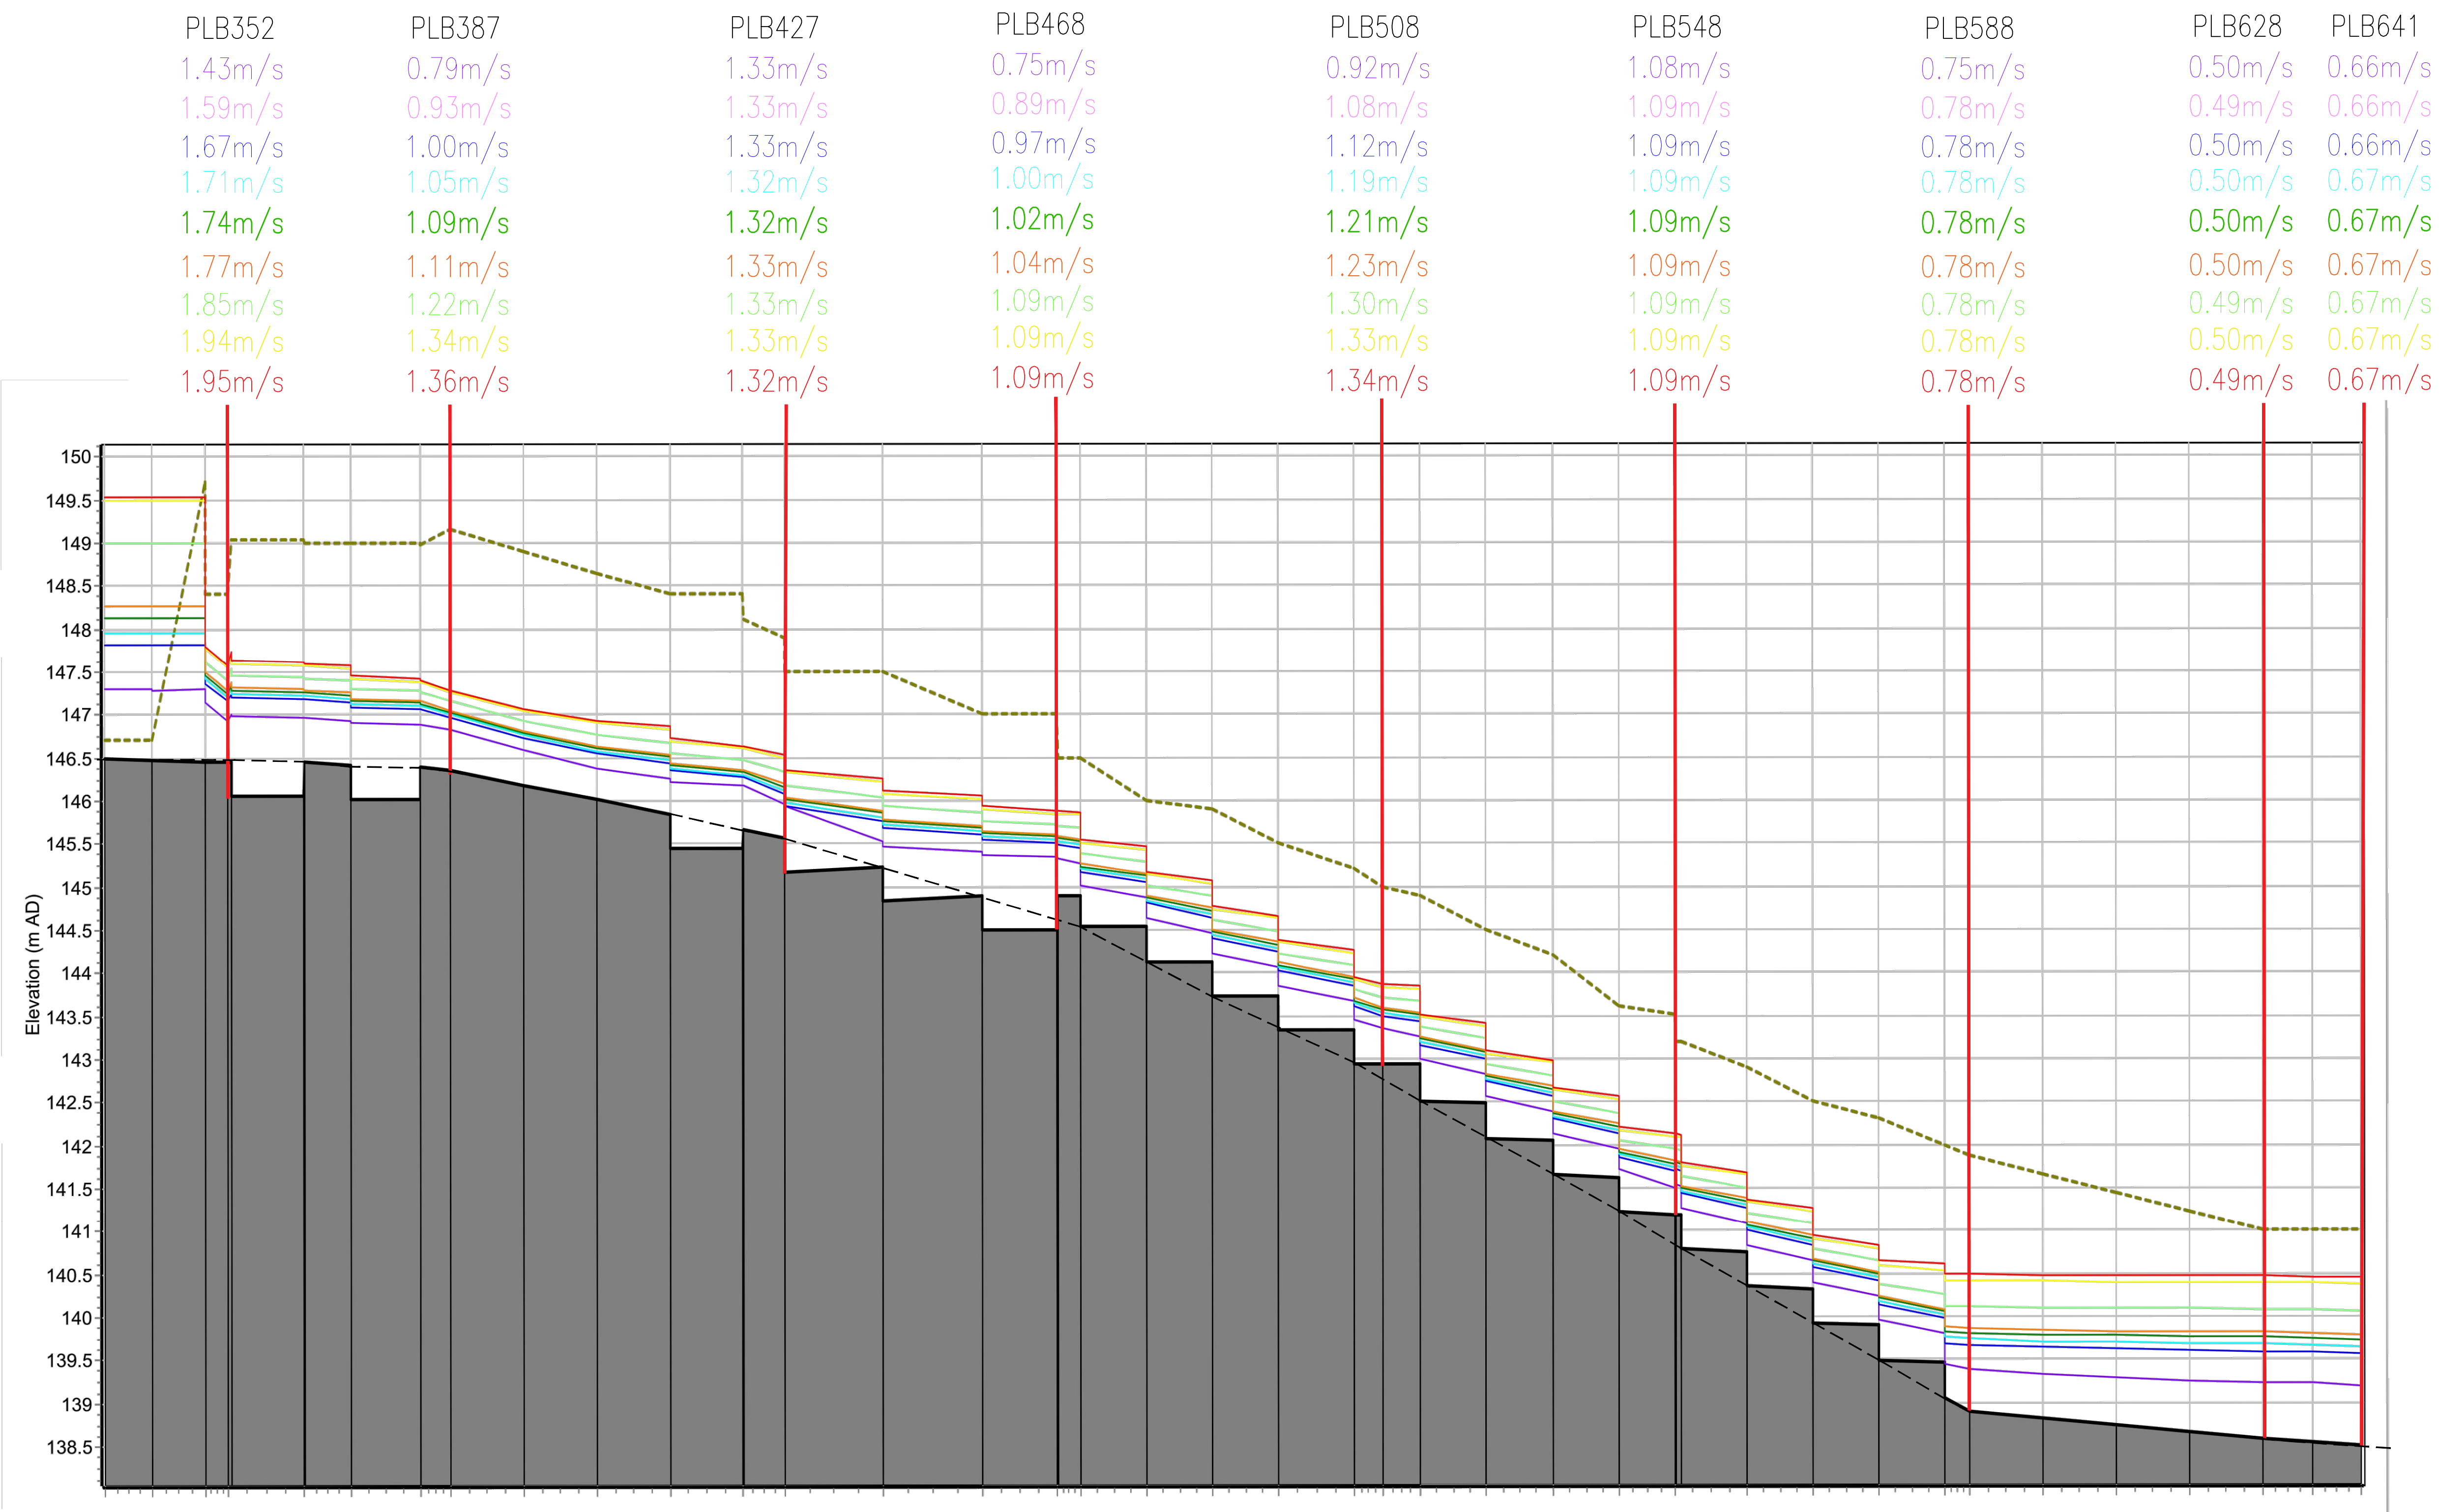

KEY

- 1 in 2 year
- 1 in 10 year
- 1 in 30 year
- 1 in 50 year
- 1 in 75 year
- 1 in 100 year
- 1 in 100 year + 35% CC
- 1 in 100 year + 70% CC
- 1 in 1000 year
- Bed Profile

A | NJ | 08.07.21 | Long Section Updated

© Copyright


COLE EASDON
CONSULTANTS

160 AZTEC
AZTEC WEST
ALMONDSBURY
BRISTOL
BS32 4TU
Tel : 01454 800474

Web Site : www.ColeEasdon.com
E-mail : br@ColeEasdon.com

Client
Barratt Homes (Manchester)

Job Title
Proposed Residential Development
Former tetrosyl Site
Walmersley Old Road
Bury

Drawing Title
Proposed Watercourse Long-section
Peak Velocity

Drawing Status

FOR COMMENT	FOR PLANNING	FOR TENDER	FOR APPROVAL	FOR CONSTRUCTION	AS BUILT

CONSTRUCTION AT CLIENT / CONTRACTOR RISK

Designed by: NJ
Date: July 2021

Drawn by: NJ
Scale: NTS @ A1

Checked by: DF

Dwg. No.: 6155/523
Rev. A