


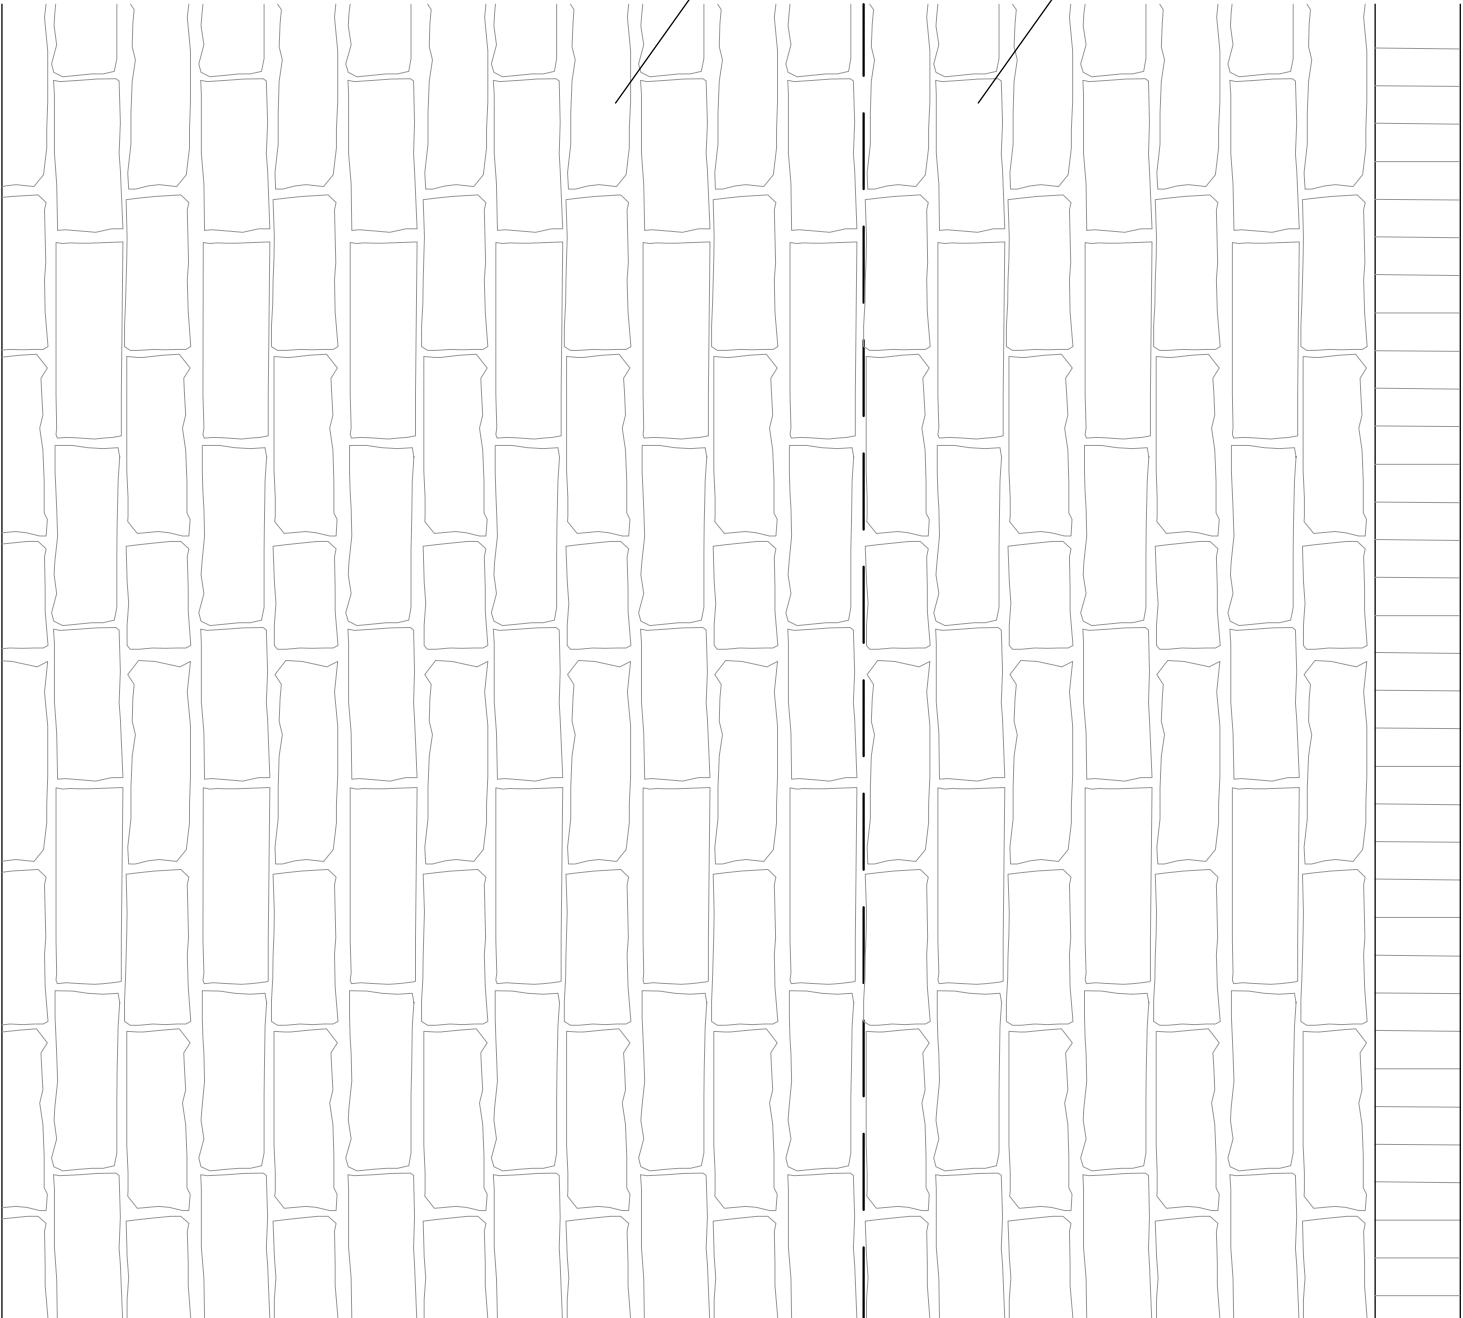


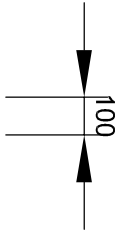

Elevation

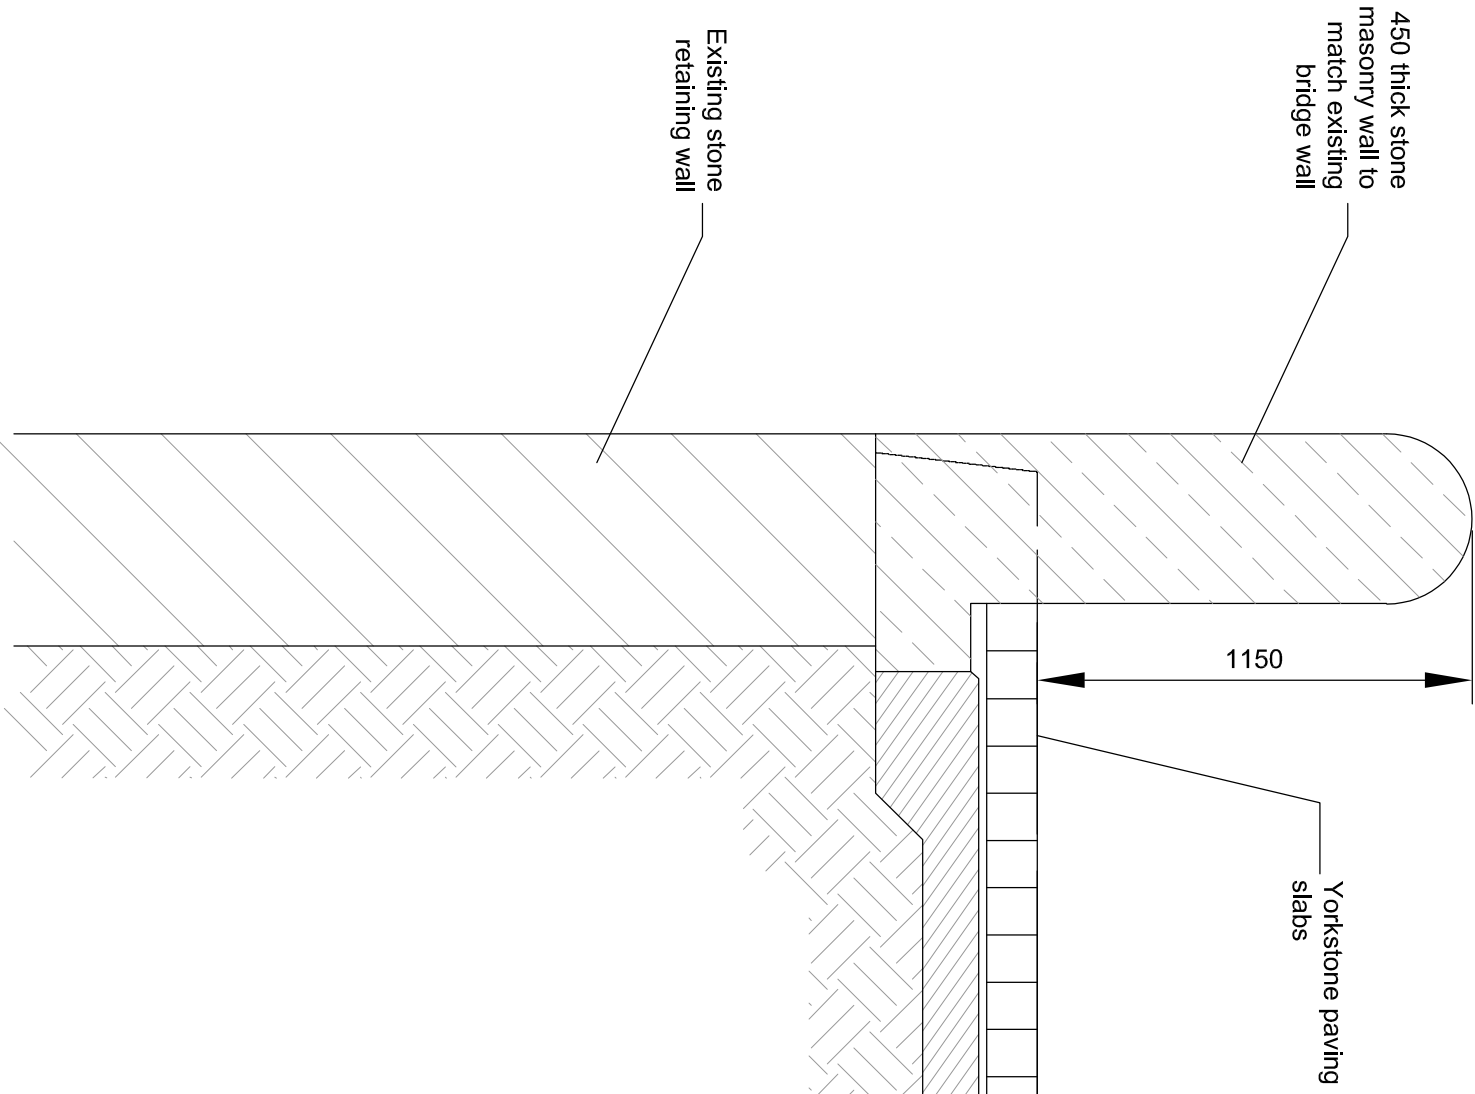

Section

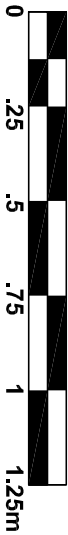

2492.2.22

Opulwood Developments

Proposed Boundary Wall

Waterside Apartment, Kay St, Summerseat

| REVISION | AMENDMENTS | DATE | CHKD |
|----------|------------|------|------|
| 1        |            |      |      |
| 2        |            |      |      |
| 3        |            |      |      |
| 4        |            |      |      |
| 5        |            |      |      |

1:20 @ A3