





1 First Floor - Existing

1 : 50

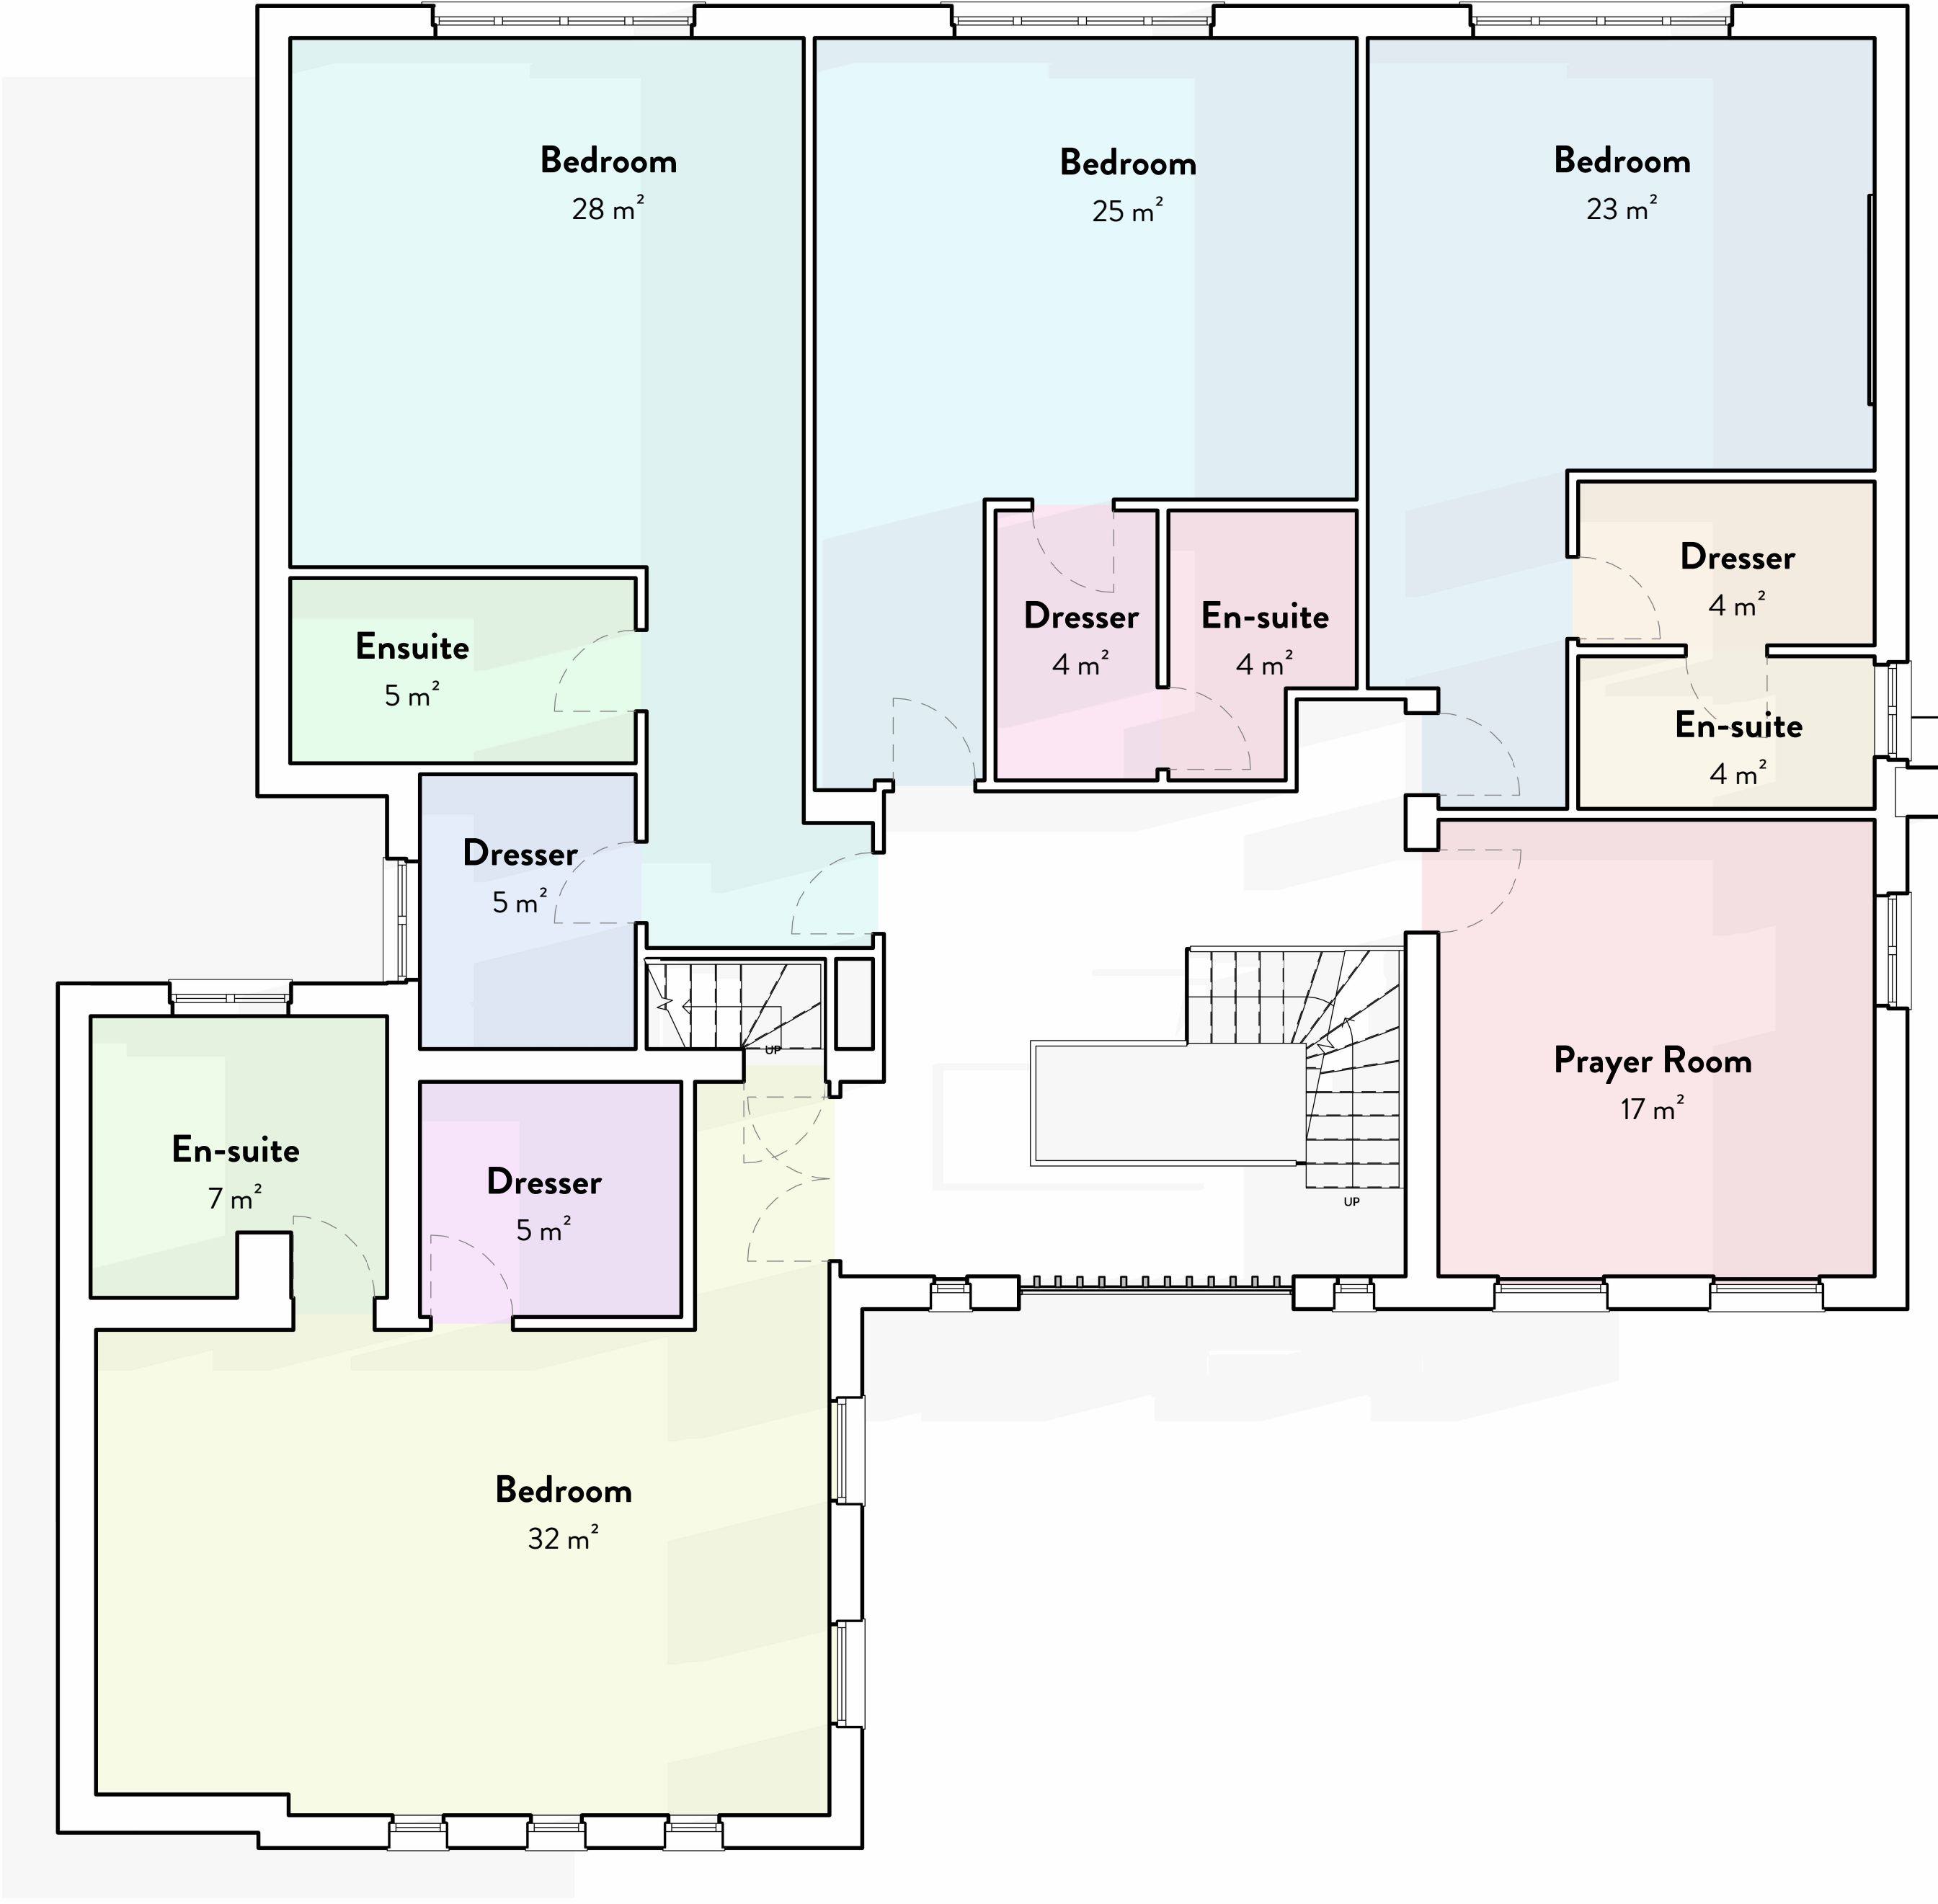

2 First Floor - Proposed

1 : 50

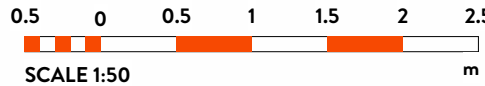

P1	Initial plans for client	MA	21 07 26
P2	Initial draft	JC	31 07 27
PL1	Planning application drawings	MA	09 09 26
REV	Details	By	Date
Stamp:			
ISSUED FOR PLANNING			
Project No:			
JC279			
Project:			
15 Oakdale Close			
Drawing No:		Revision:	
1001		PL1	
Title:			
FIRST FLOOR GA PLANS			
Project Address:			
15 Oakdale Close, Manchester, M45 7LU			
Scale on A1:		Drawn by:	Checked by:
1 : 50		MA	JC
To be read with JCD specification and all relevant documents. Check all dimensions on site, report discrepancies before starting work. No liability accepted for unauthorised changes or works. This drawing is confidential, do not copy or reuse without written permission. Property of JCD Design Group Ltd, return on request. © JCD Design Group Ltd			