



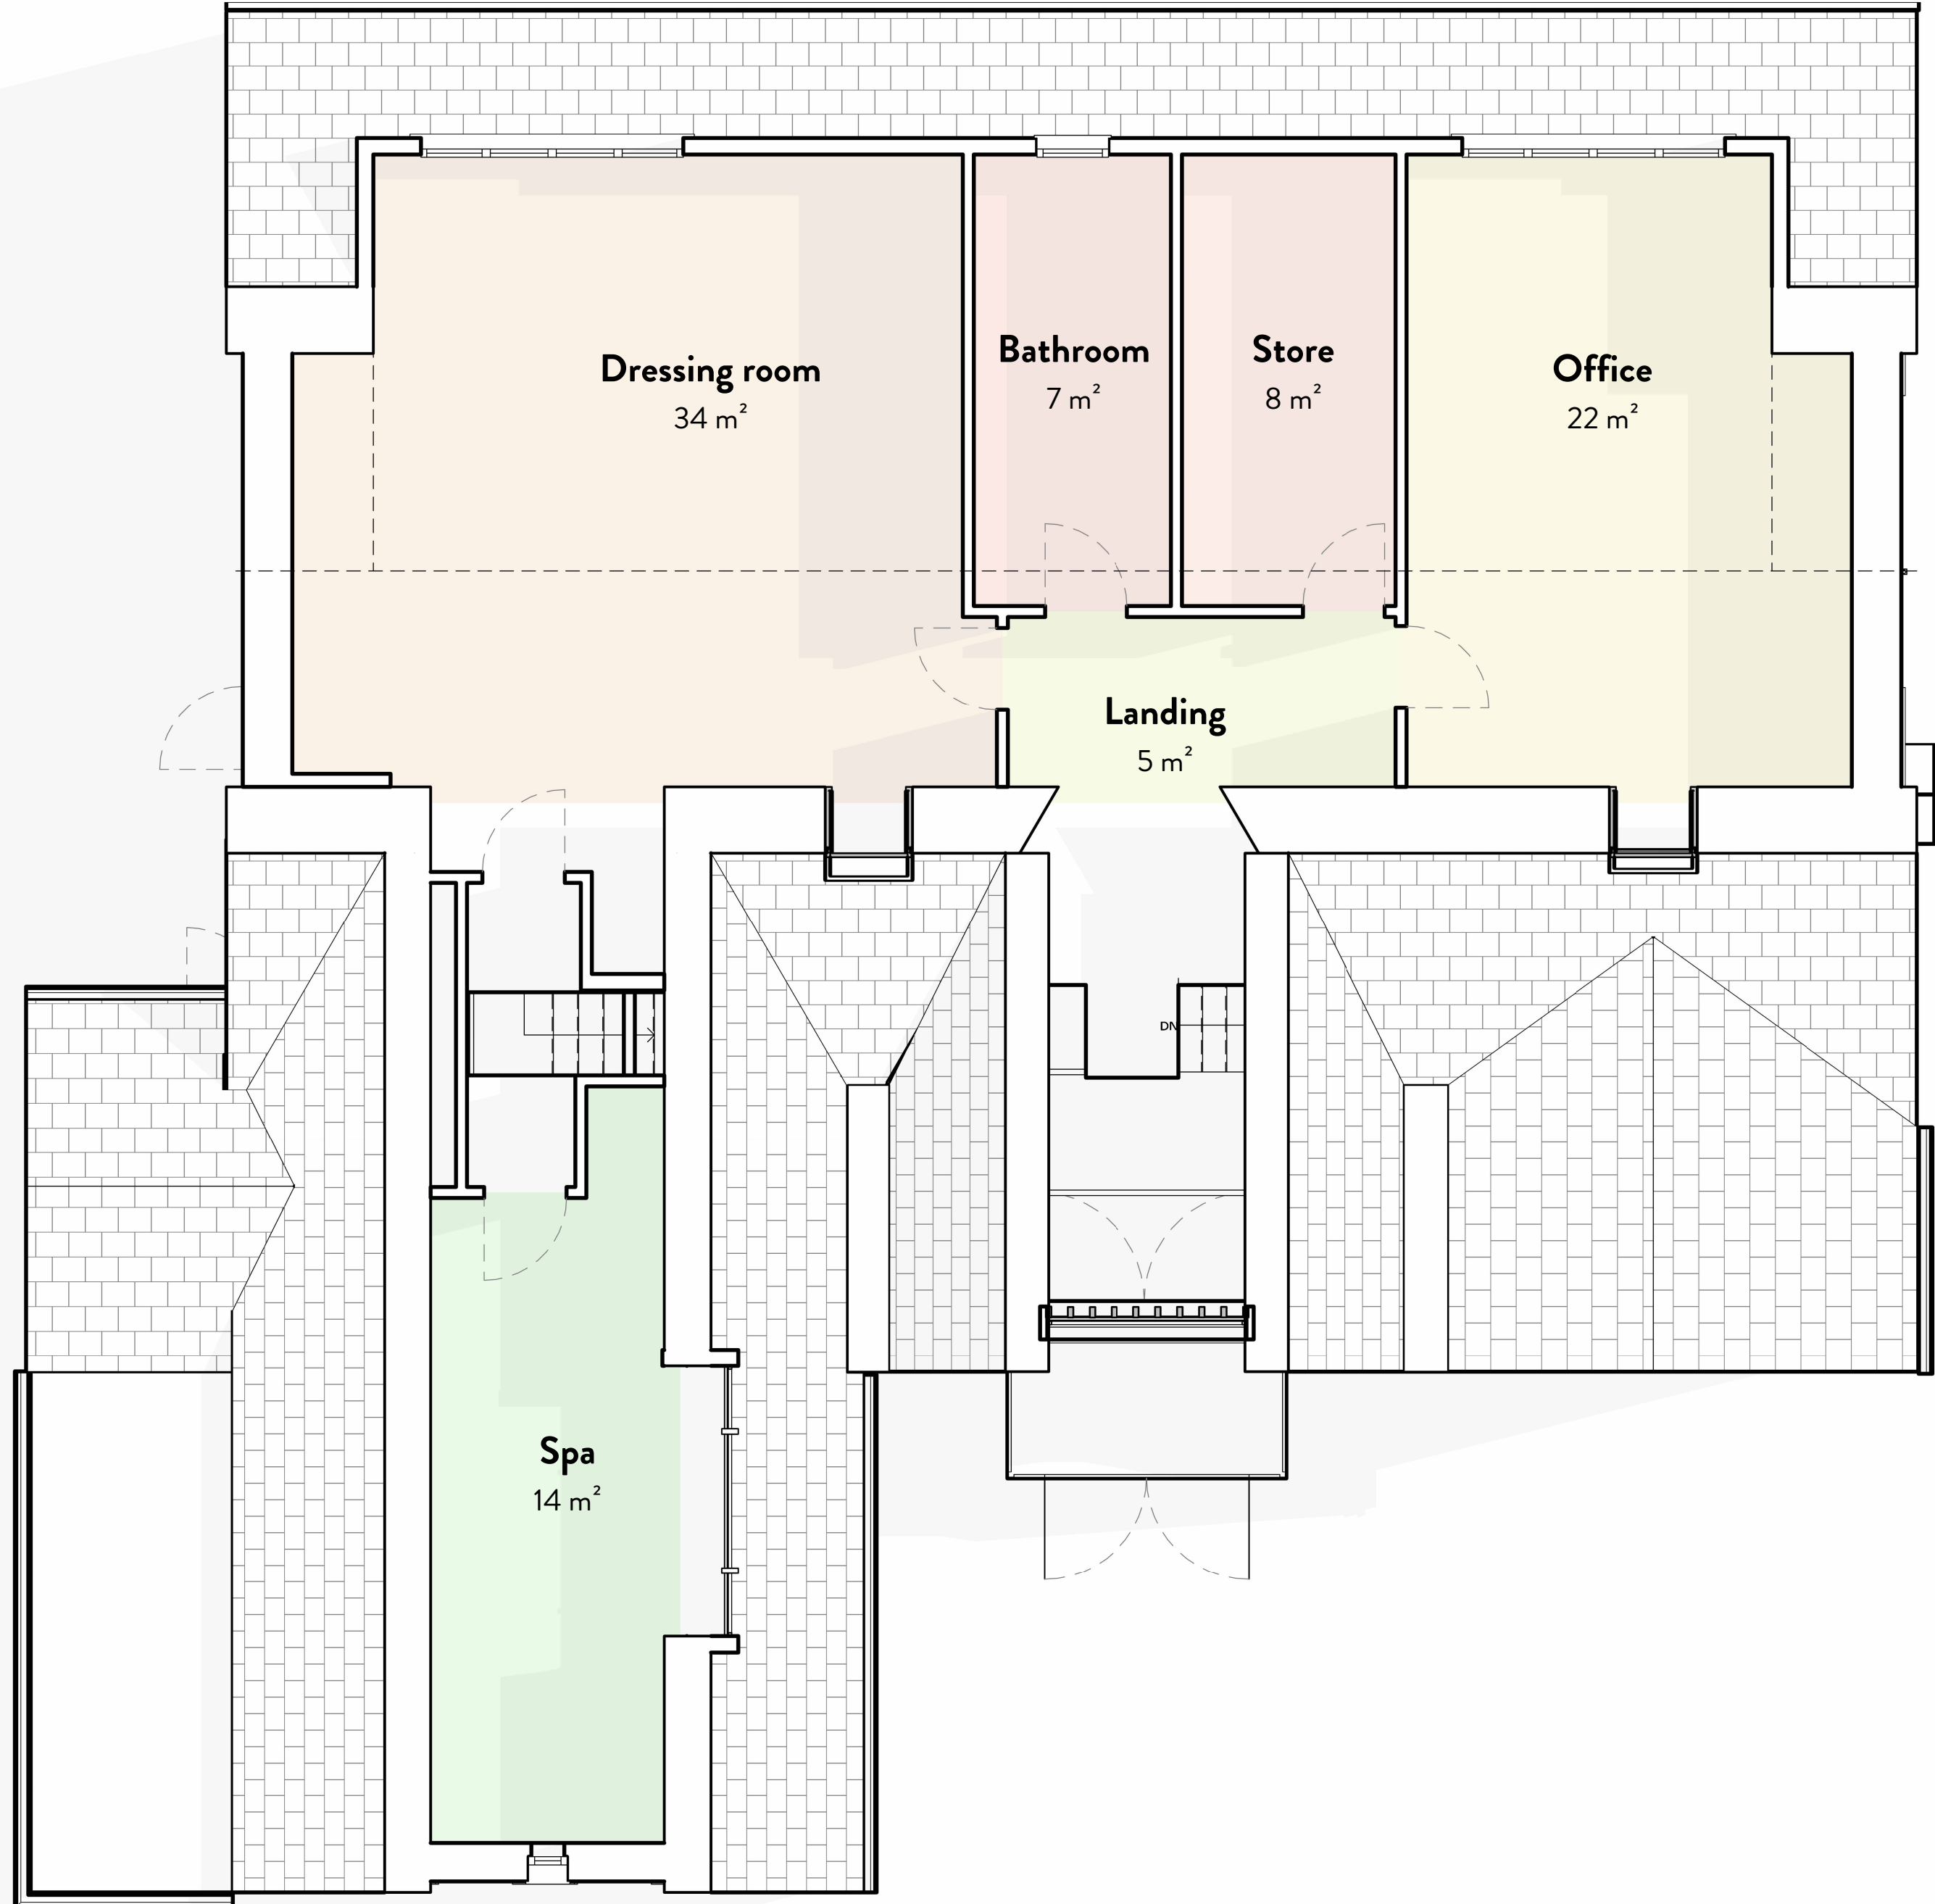

1 Loft - Proposed

1 : 50

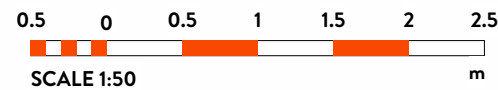

P1	Initial plans for client	MA	21 07 26
P2	Initial draft	JC	31 07 27
PL1	Planning application drawings	MA	09 09 26

REV	Details	By	Date
-----	---------	----	------

Stamp:
ISSUED FOR PLANNING

Project No:
JC279

Project:
15 Oakdale Close

Drawing No:
1002

Revision:
PL1

Title:
LOFT GA PLANS

Project Address:
15 Oakdale Close,
Manchester,
M45 7LU

Scale on A1: 1 : 50

Drawn by: JC

Checked by: JC



To be read with JCD specification and all relevant documents. Check all dimensions on site, report discrepancies before starting work. No liability accepted for unauthorised changes or works. This drawing is confidential, do not copy or share without written permission. Property of JCD Design Group Ltd, return on request. © JCD Design Group Ltd