


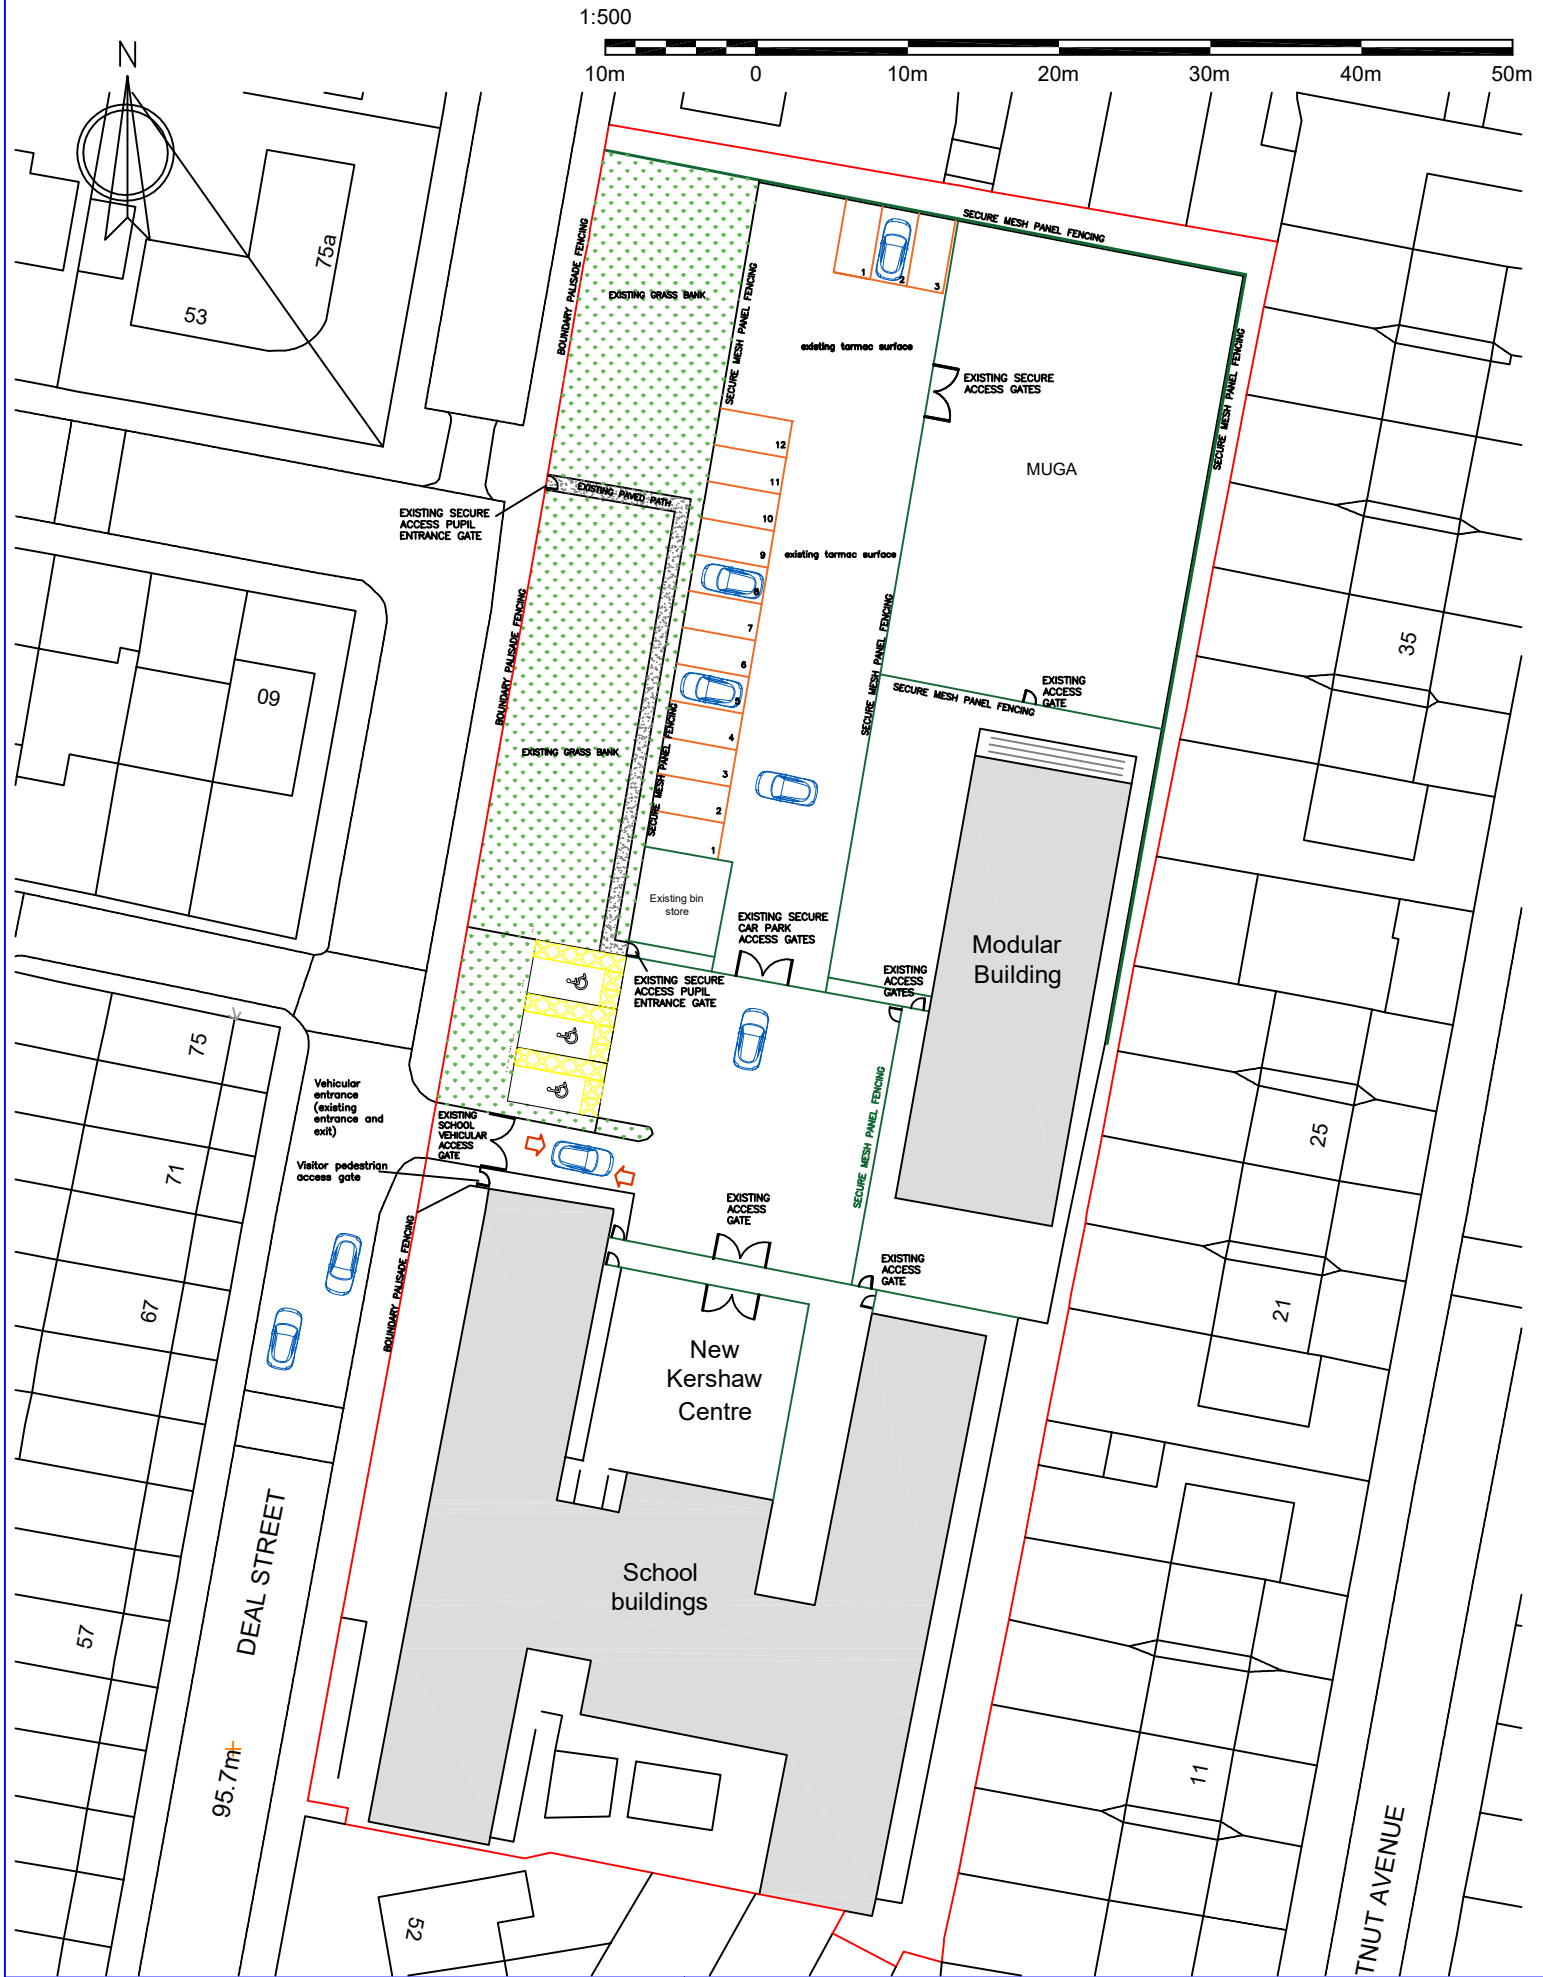

BLOCK PLAN

New Kershaw Centre, 54 Deal street, BL9 7PZ

SCALE – 1:500