


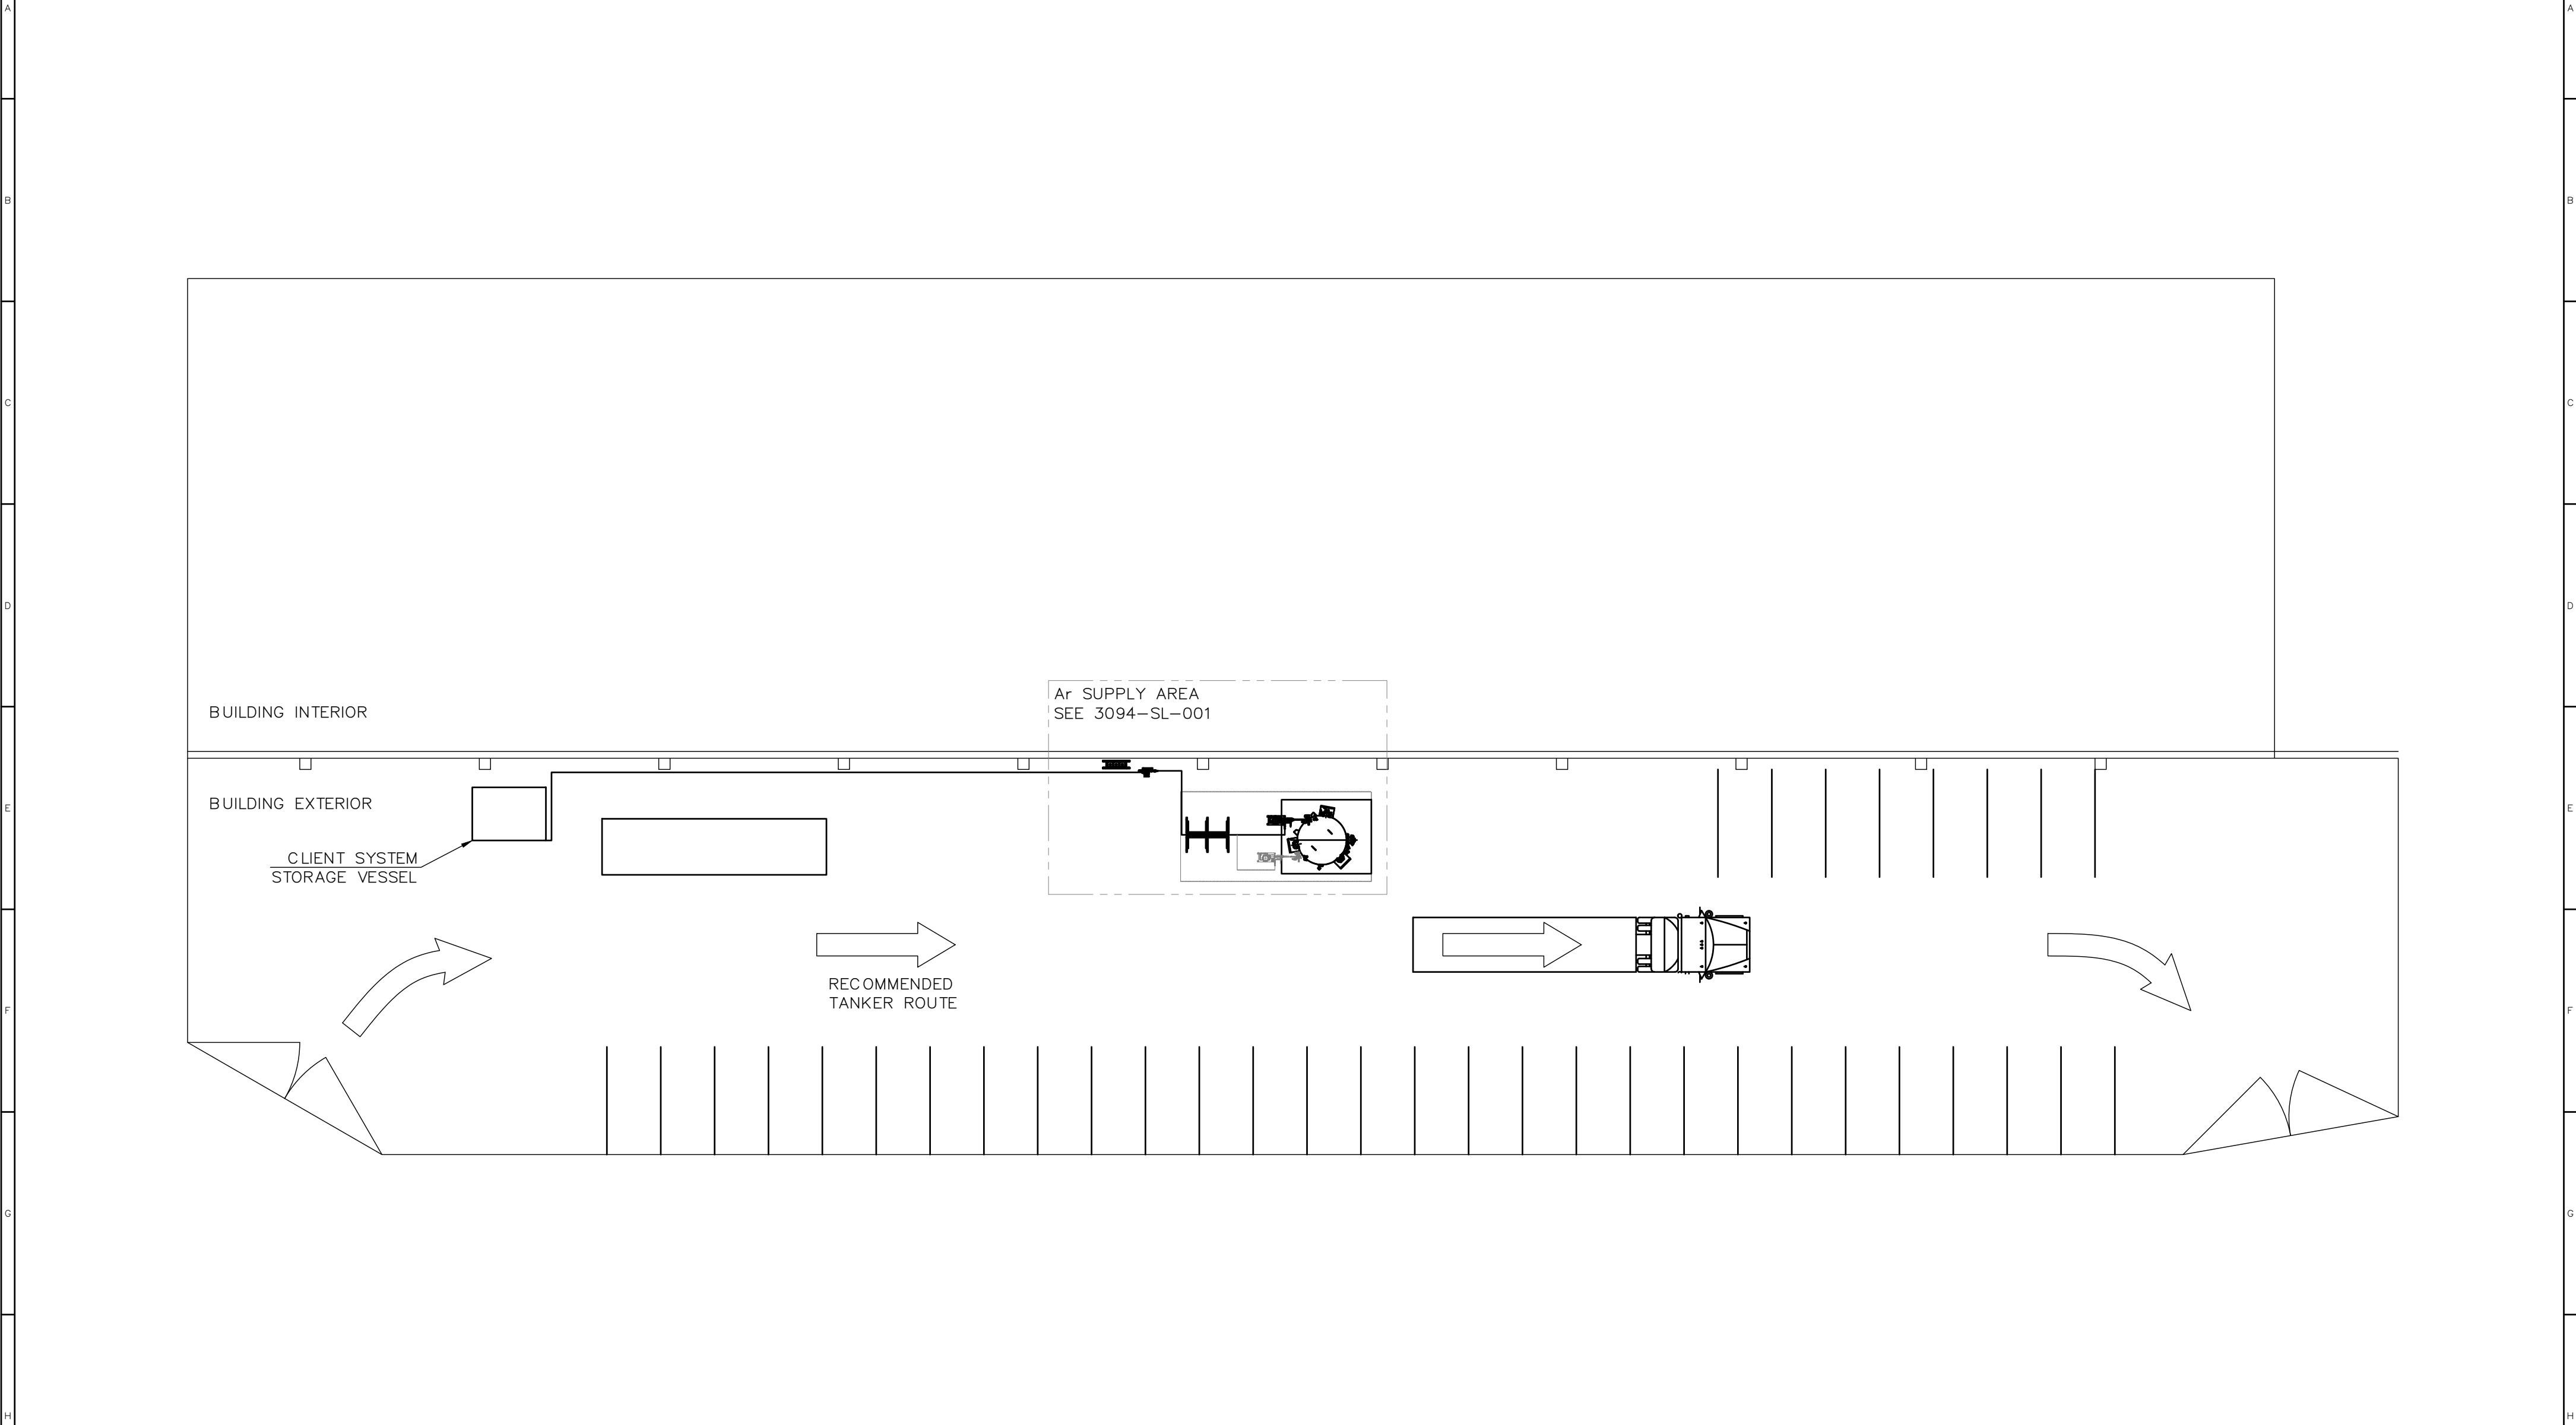

CLIENT
AIR LIQUIDE UK Ltd.
BIRMINGHAM
WALLWORK

This drawing is copyright and the property of iGAS group. It should not be reproduced, or copies in part or in whole without the permission in writing of iGAS group. This document is confidential and shall only be used for the purpose in which it is issued. The intellectual copyright is likewise restricted.

1A	JD	RL	26/09/22	INITIAL ISSUE	
VER	DRN	CHKD	DATE	INITIAL ISSUE	AMENDMENTS

UNSPECIFIED
FABRICATION
TOLERANCES

30-120 = +- 1.0
120-1000 = +- 2.0
1000-2400 = +- 6.0
2400-4000 = +- 8.0
ANGLES = +- 1°

iGAS

TECHNOLOGY SOLUTIONS

Unit TC Douglas Drive
Cotteshall Lane, Godalming
Surrey, GU7 1JX
Tel: +44 (0)1483 268269
Fax: +44 (0)1483 268368
Email: enquiries@igas-ts.com

PROJECT
Ar SUPPLY SYSTEM

TITLE
MECHANICAL DESIGN
SITE LAYOUT

SCALE
1:200


PAPER
SIZE
A2

PROJECT No.
3094

TYPE
SL

DRAWING No.
001

No. OF SHEETS
1 OF 1

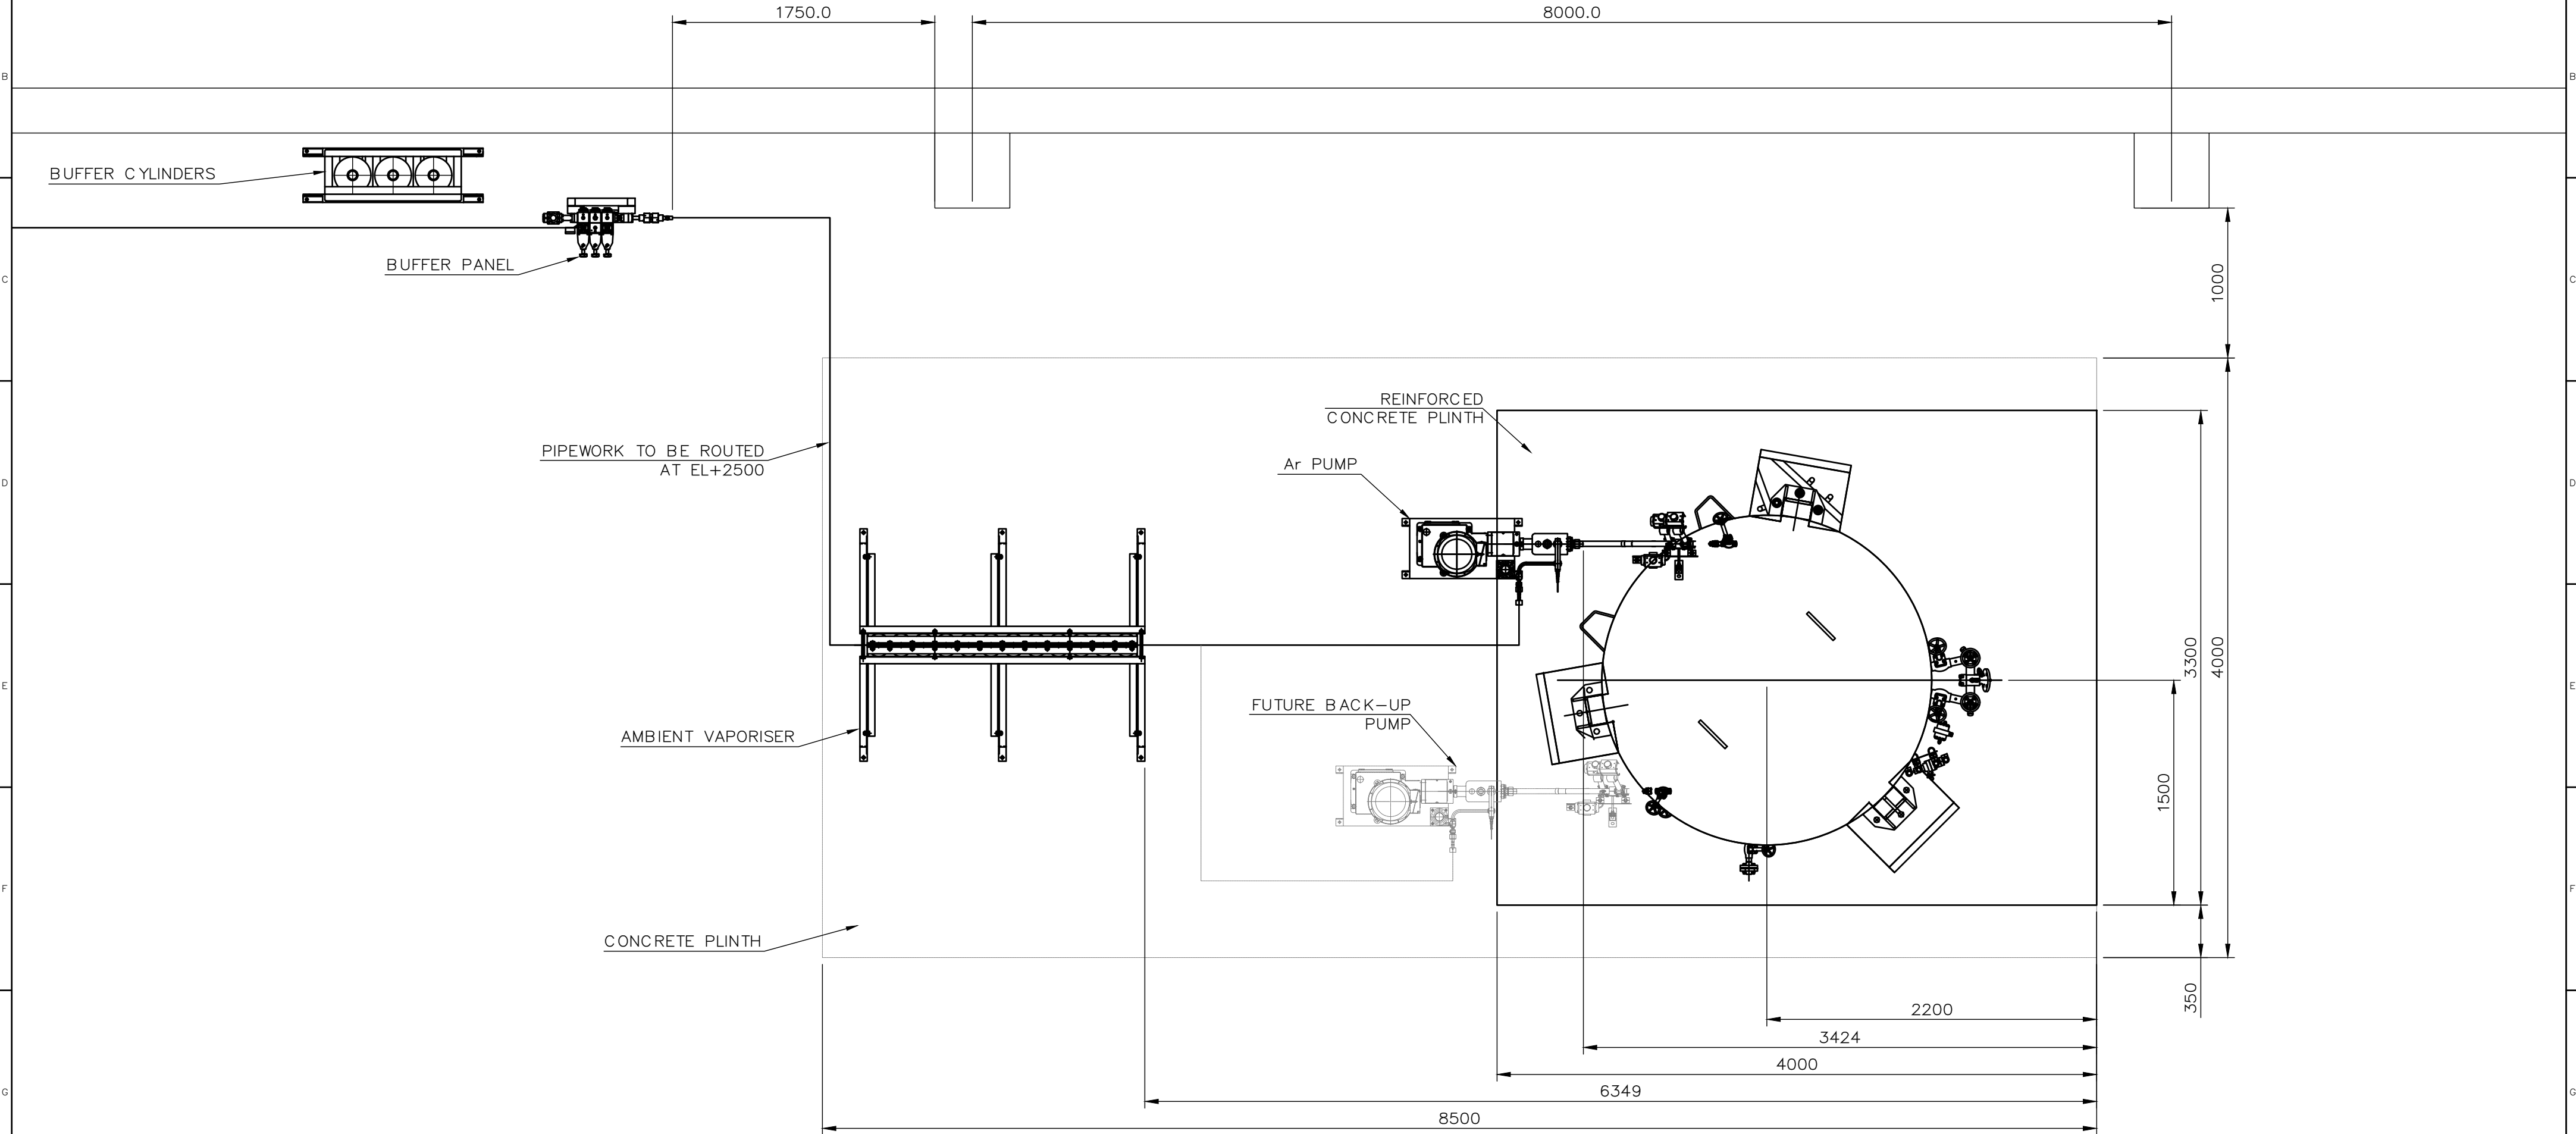

CLIENT
AIR LIQUIDE UK Ltd.
BIRMINGHAM
WALLWORK

This drawing is copyright and the property of IGAS group. It should not be reproduced, or copies in part or in whole without the permission in writing of IGAS group. This document is confidential and shall only be used for the purpose in which it is issued. The intellectual copyright is likewise restricted.

1A	JD	RL	26/09/22	INITIAL ISSUE	
VER	DRN	CHKD	DATE	INITIAL ISSUE	AMENDMENTS

UNSPECIFIED
FABRICATION
TOLERANCES
30-120 = +- 1.0
120-1000 = +- 2.0
1000-2400 = +- 6.0
2400-4000 = +- 8.0
ANGLES = +- 1°

IGAS

TECHNOLOGY SOLUTIONS

Unit TC Douglas Drive
Cotteshall Lane, Goddington
Surrey, GU17 1JX
Tel: +44 (0)1483 268269
Fax: +44 (0)1483 268368
Email: enquiries@igas-ts.com

PROJECT	Ar SUPPLY SYSTEM				
TITLE	MECHANICAL DESIGN Ar SUPPLY AREA				
SCALE	1: 30	PROJECT No.	3094	TYPE	SL
PAPER SIZE	A2	DRAWING No.	002	No. OF SHEETS	1 OF 1