





1. Front - Existing
1:100

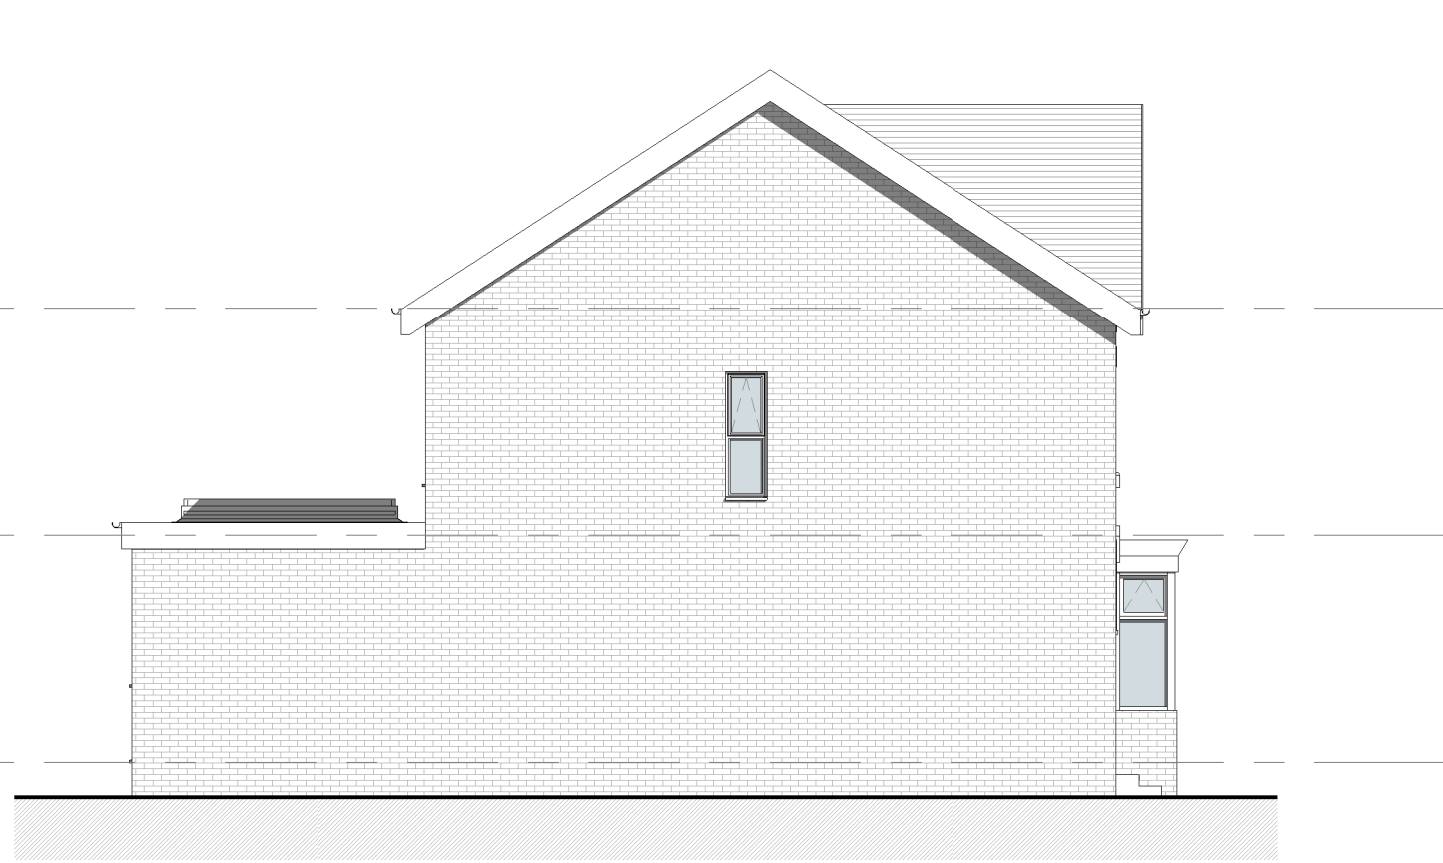


2. Left Side - Existing
1:100




3. Rear - Existing
1:100

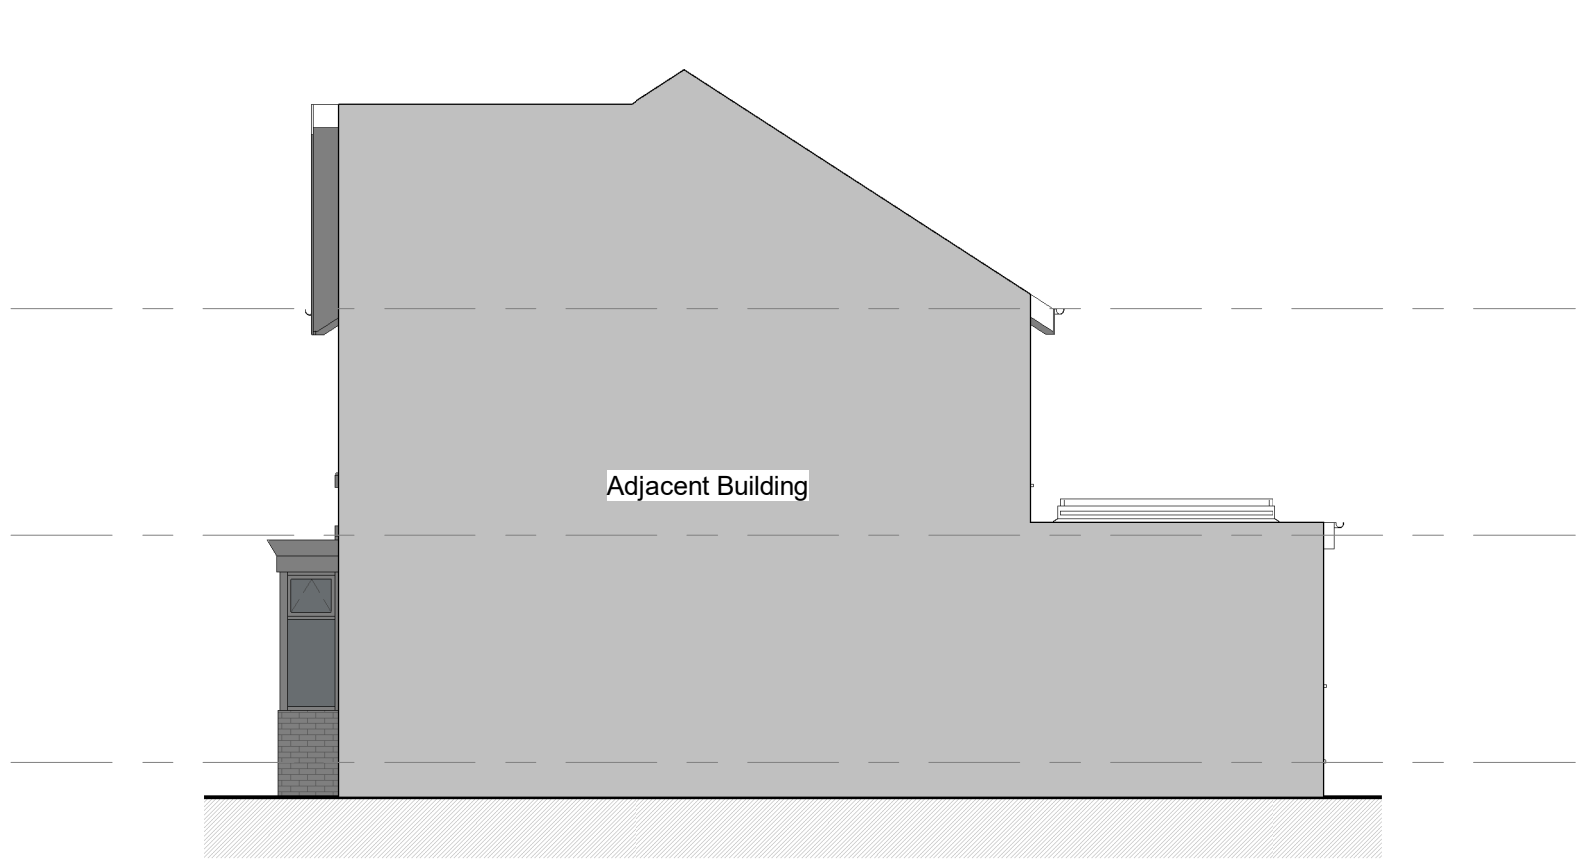


4. Right Side - Existing
1:100

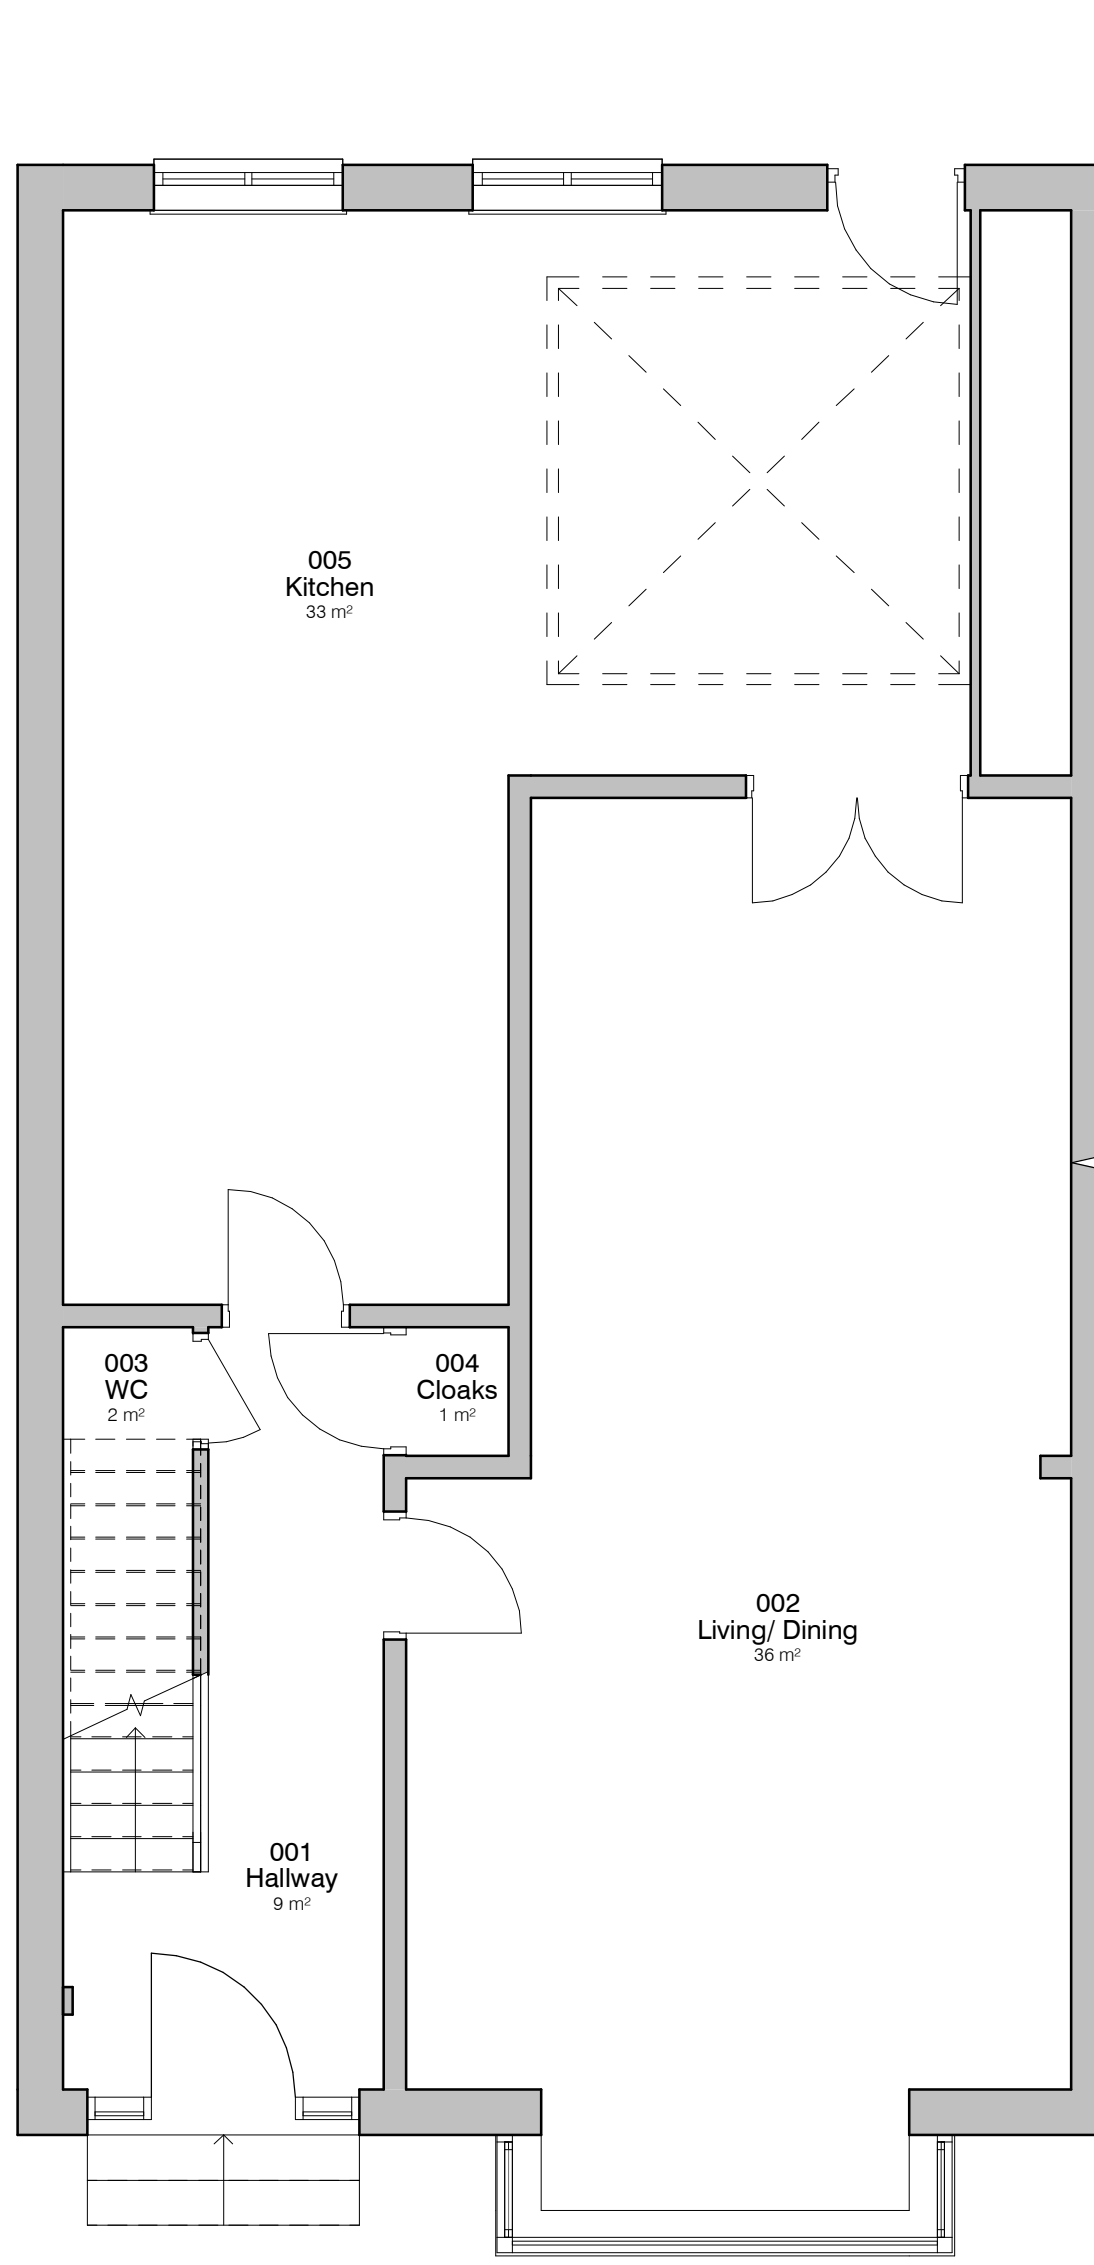

5. Level 0 - GA Existing
1:50

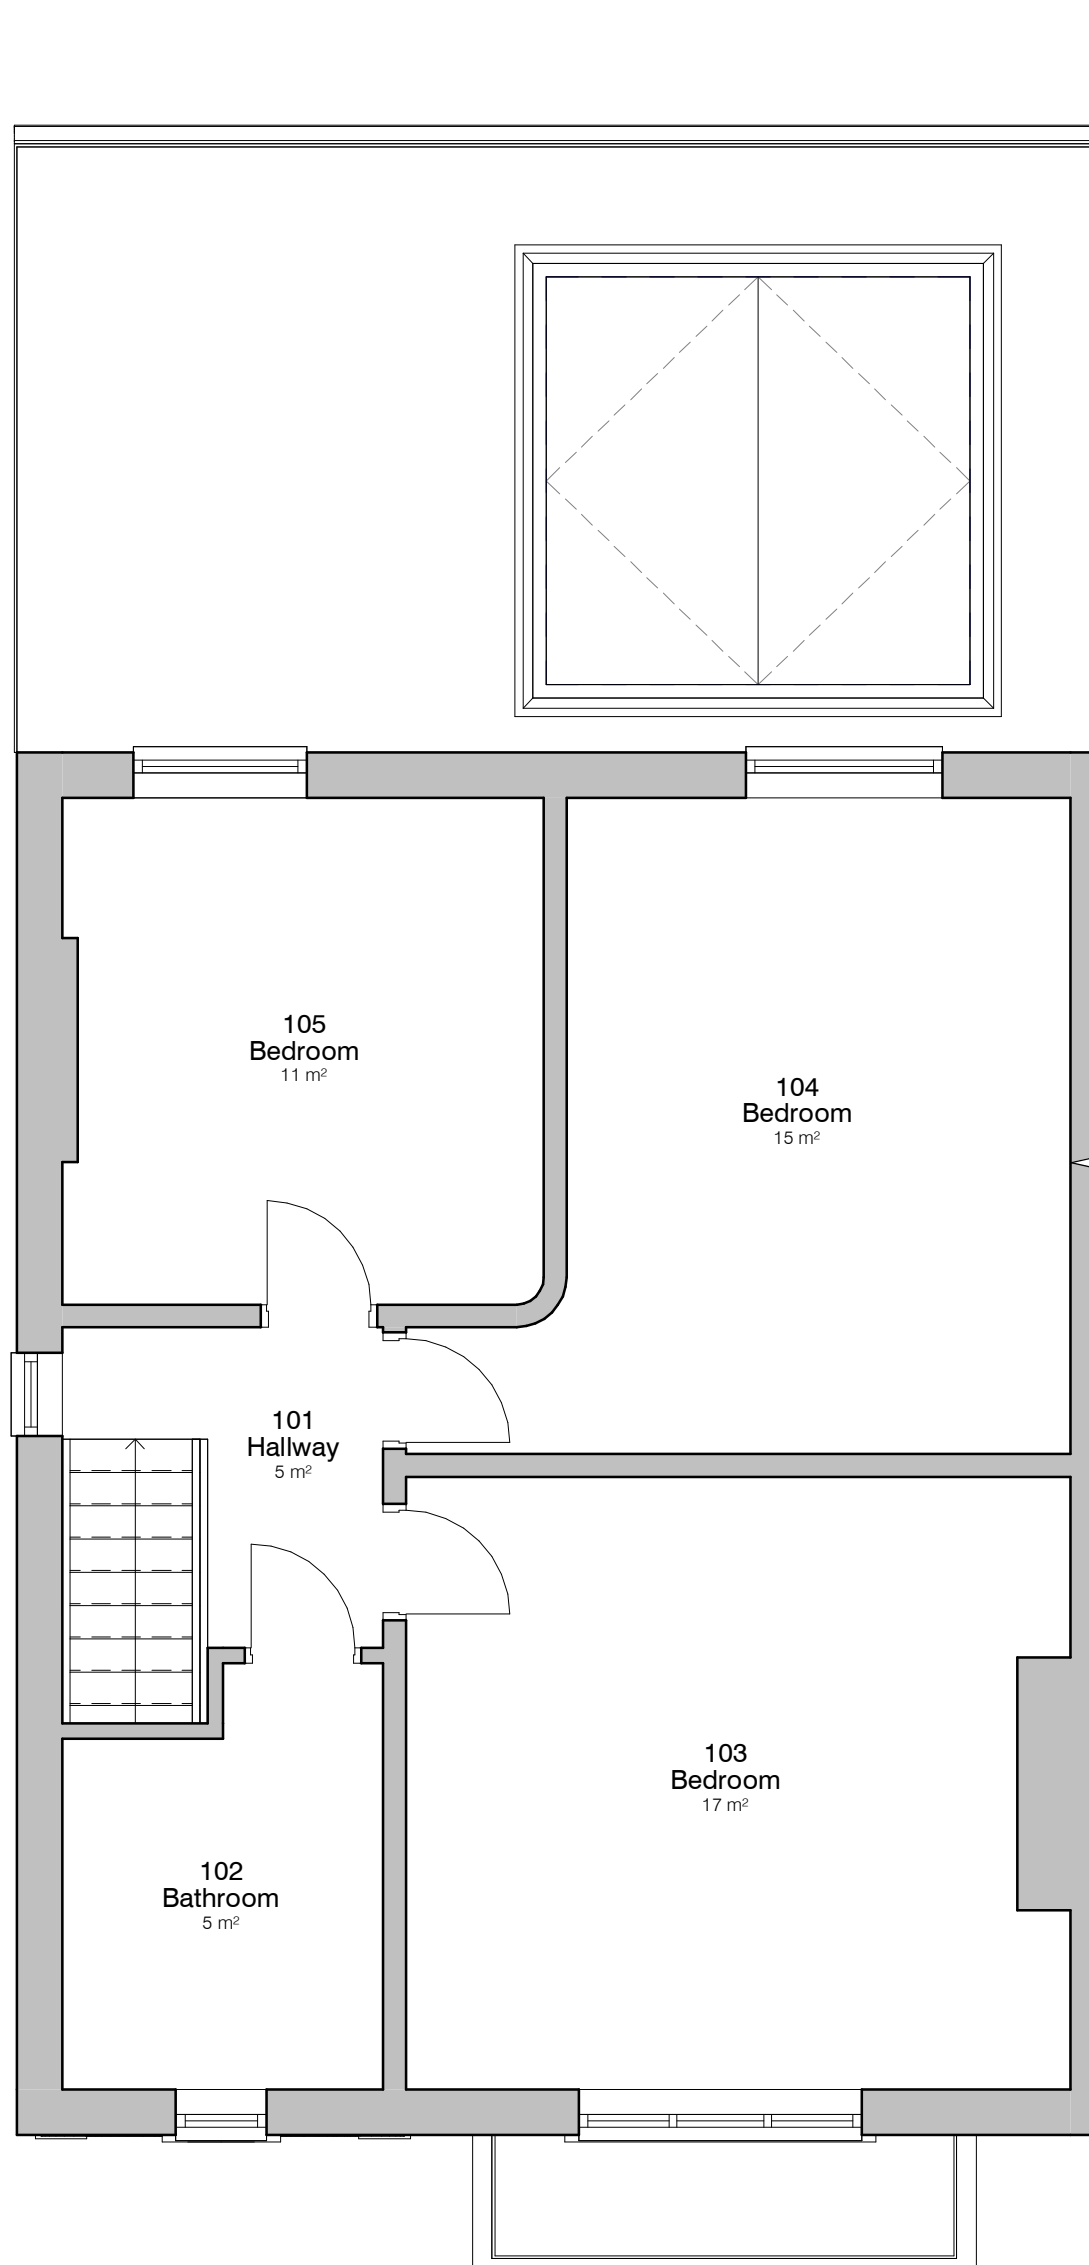

6. Level 1 - GA Existing
1:50

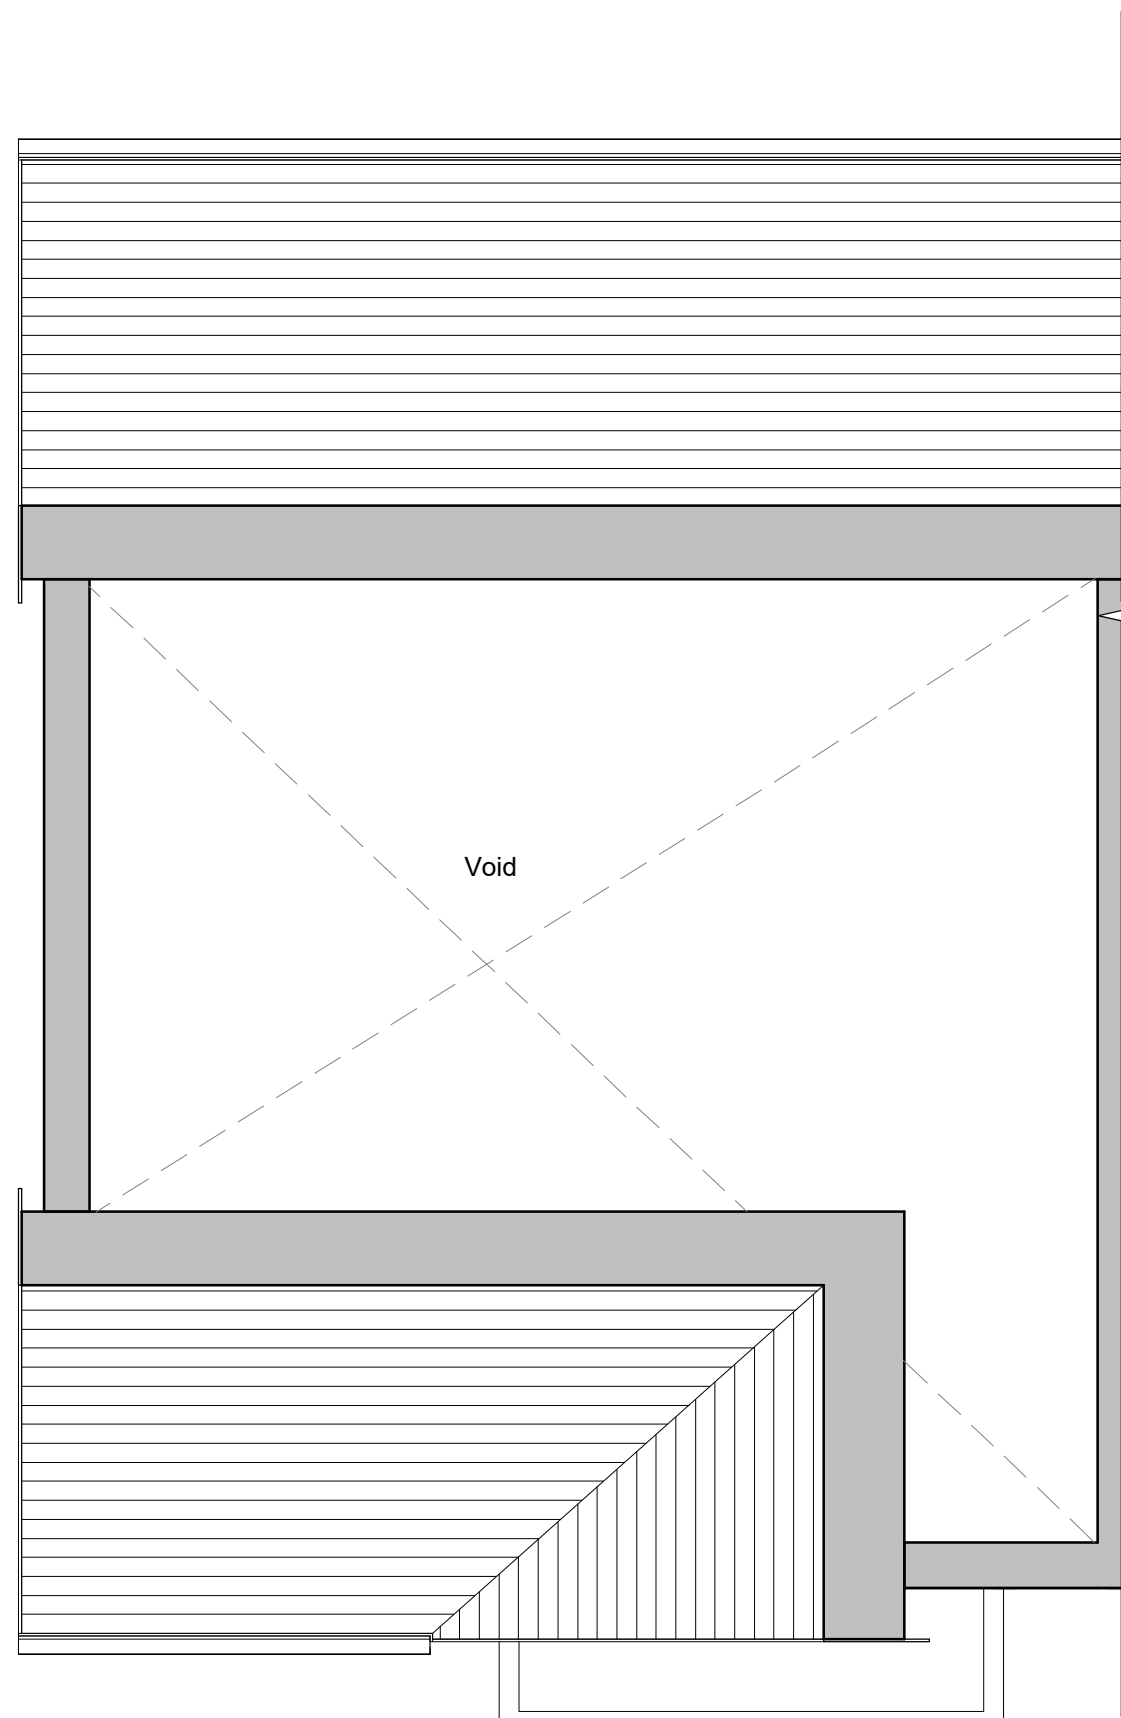

7. Level 2 - GA Existing
1:50



1		Planning Amendments	DN 21/08/25
REV	DESCRIPTION	DATE	BY DATE
PROJECT	SCALE @ A1	DATE	DRAWN BY
6 Fort Road	As indicated	14 MAY 25	CW
CLIENT	STATUS		
Sholom Cohen	PLANNING		
TITLE	PROJECT NO.	DRAWING NO.	REV.
Existing GA Plans and Elevations	DA25020.	002.	1
NOTES		©COPYRIGHT. ALL RIGHTS RESERVED. THIS DRAWING MUST NOT BE REPRODUCED OR TRANSMITTED IN ANY FORM OR BY ANY MEANS, ELECTRONIC OR MECHANICAL, INCLUDING PHOTOCOPYING, RECORDING, OR BY ANY INFORMATION STORAGE AND RETRIEVAL SYSTEM, WITHOUT PERMISSION IN WRITING FROM THE ARCHITECT. THIS DRAWING IS THE PROPERTY OF THE ARCHITECT AND IS LOANED TO THE CLIENT FOR THE CLIENT'S USE ONLY. IT IS TO BE USED FOR THE PROJECT AND SITE SPECIFICALLY IDENTIFIED HEREON. IT IS NOT TO BE USED FOR ANY OTHER PROJECT OR SITE WITHOUT THE WRITTEN PERMISSION OF THE ARCHITECT. THE ARCHITECT'S LIABILITY IS LIMITED TO THE DESIGN AND CONSTRUCTION OF THE PROJECT SPECIFICALLY IDENTIFIED HEREON. THE ARCHITECT DOES NOT WARRANT THE ACCURACY OR COMPLETENESS OF THE INFORMATION PROVIDED HEREON, NOR DOES THE ARCHITECT WARRANT THAT THE INFORMATION PROVIDED HEREON IS FREE FROM ERRORS OR OMISSIONS. 
 DEBTAL ARCHITECTURE www.debtal.co.uk			