


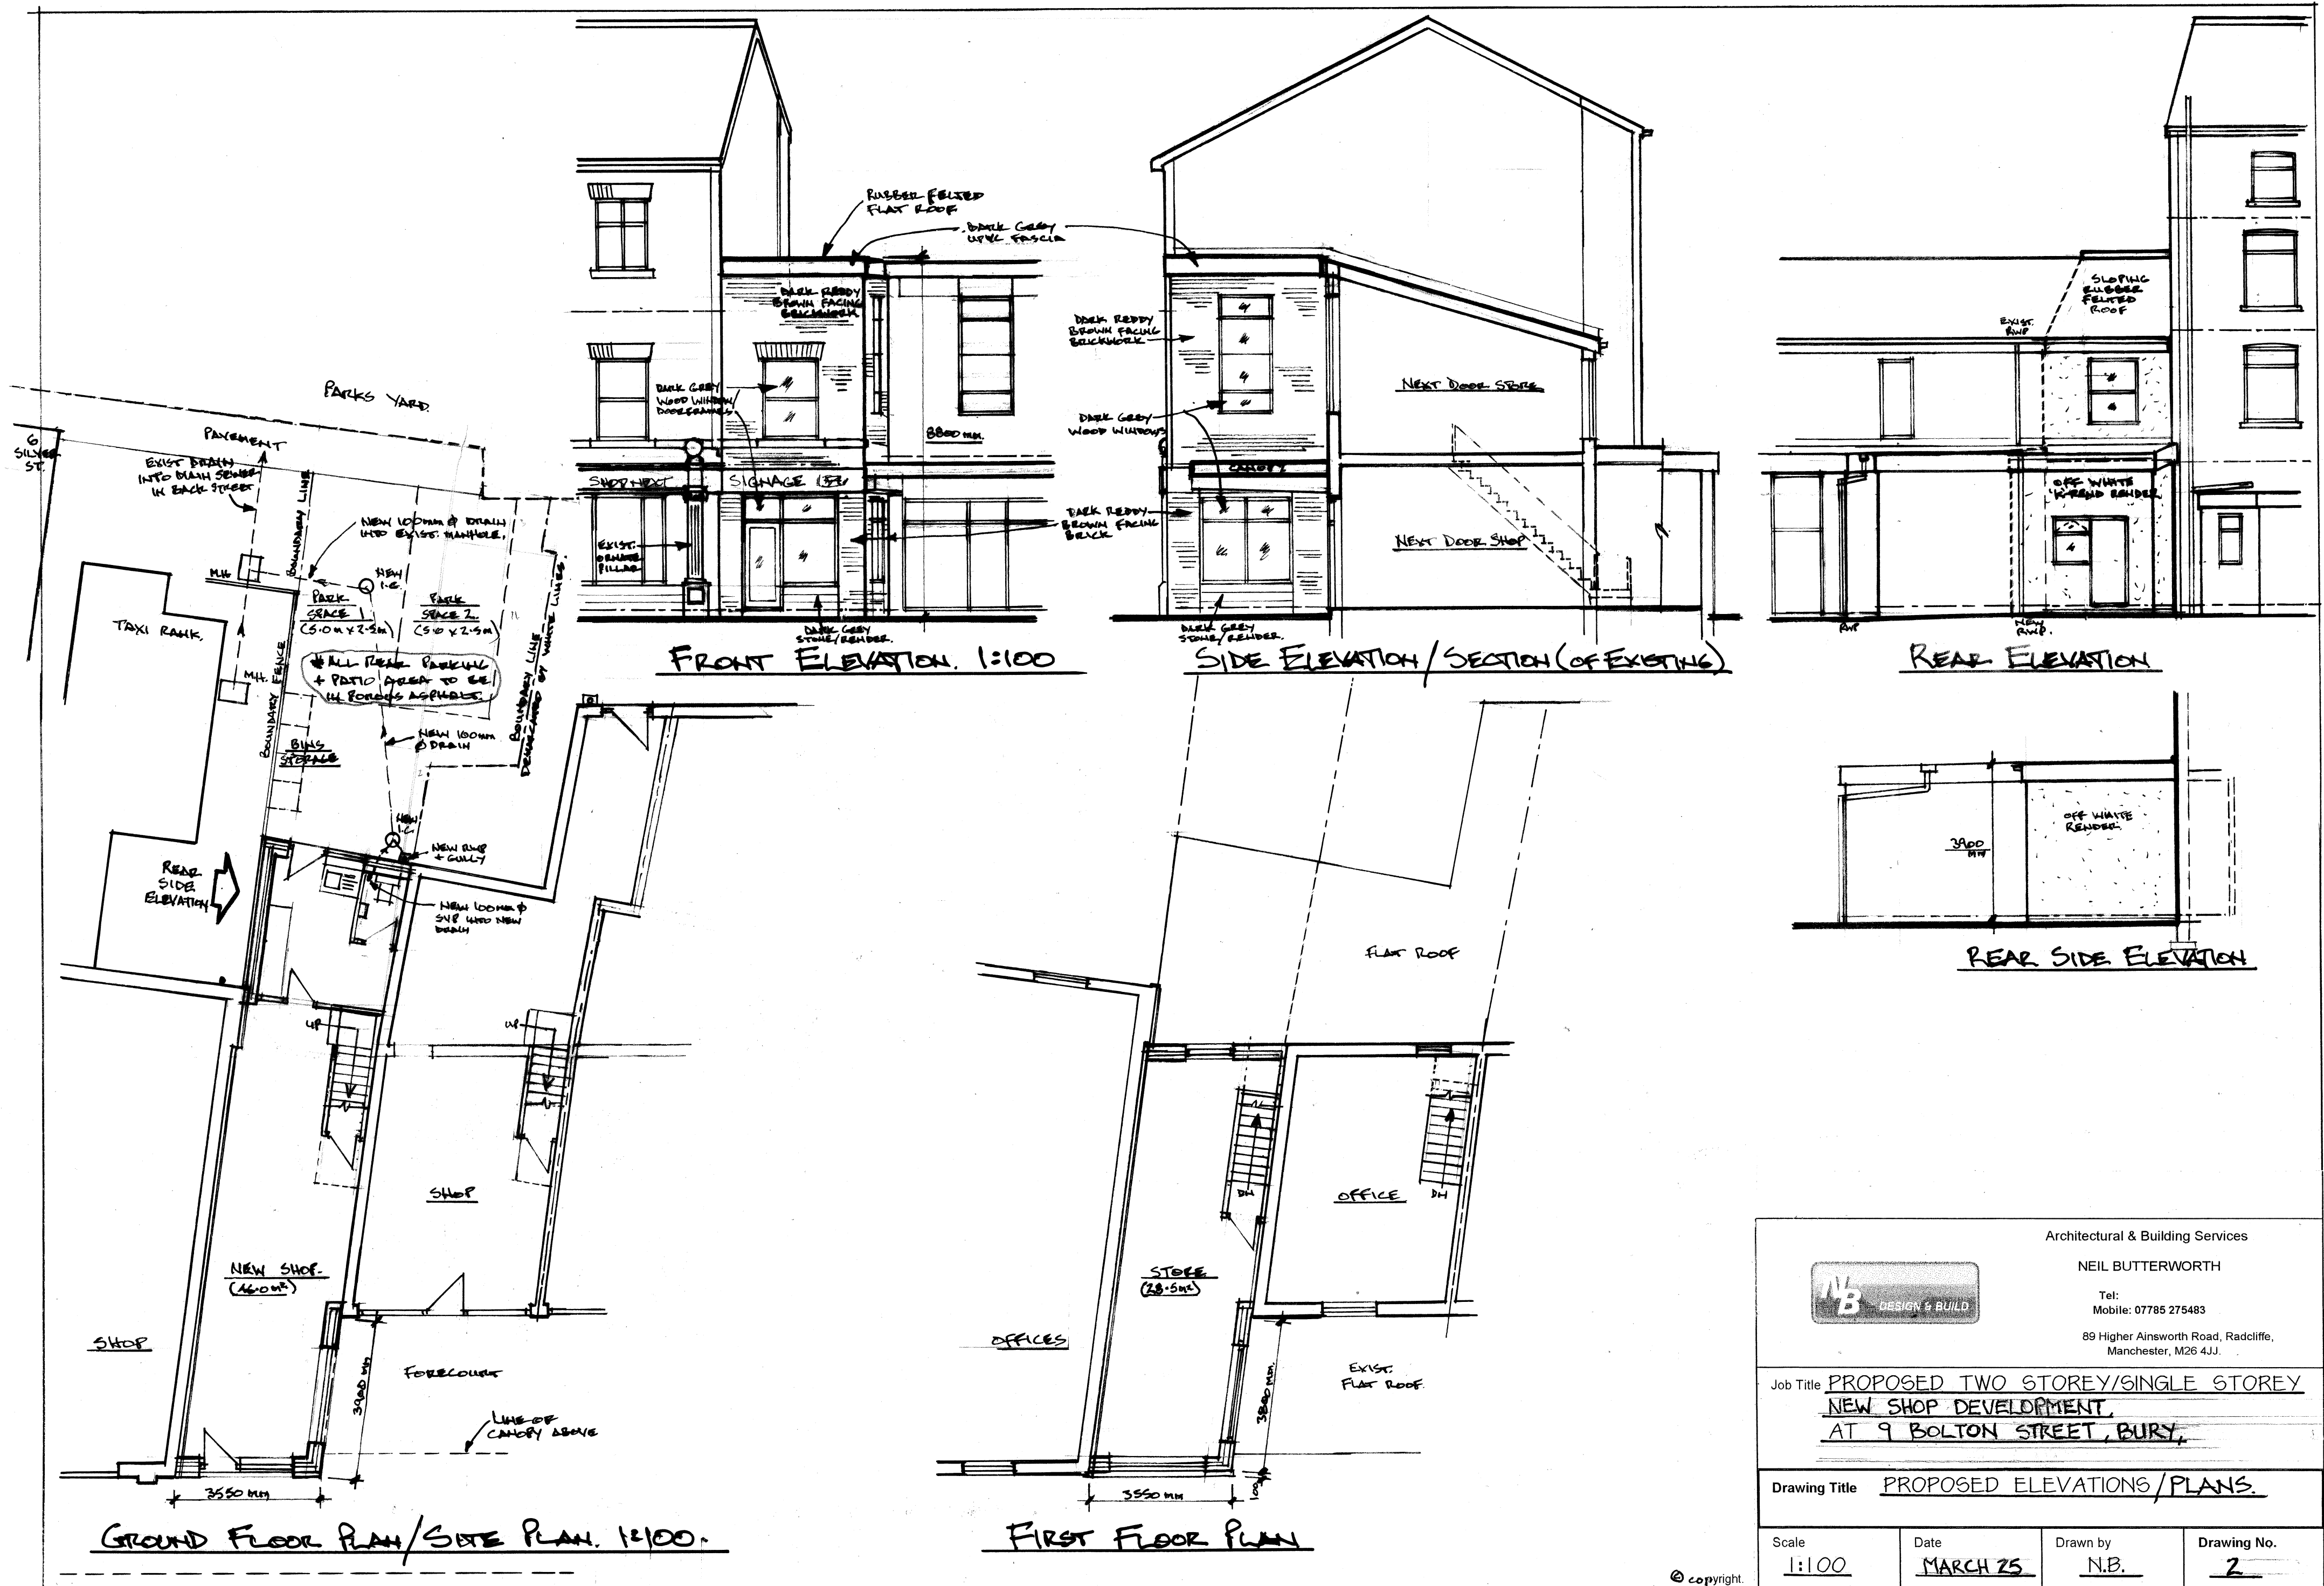

Architectural & Building Services			
NEIL BUTTERWORTH			
Tel: 07785 275483			
89 Higher Ainsworth Road, Radcliffe, Manchester, M26 4JJ.			
Job Title PROPOSED TWO STOREY/SINGLE STOREY NEW SHOP DEVELOPMENT, AT 9 BOLTON STREET, BURY.			
Drawing Title PROPOSED ELEVATIONS / PLANS.			
Scale 1:100	Date MARCH 25	Drawn by N.B.	Drawing No. 2