



LAND OFF DUMERS LANE, RADCLIFFE

general notes:
do not scale the drawing.
all dimensions to be checked on site prior to commencement of work and any
discrepancy shall be immediately reported and resolved prior to work commencing.
this drawing is to be read in conjunction with all relevant drawings and
specifications relating to the job whether or not indicated on the drawing.
copyright reserved to mck associates ltd. and this drawing may not be used or
reproduced without prior written consent.

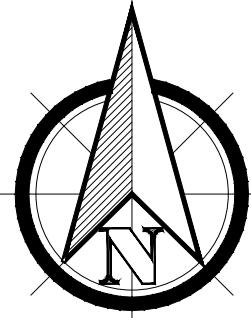

- KEY**
- 1.8m Concrete post timber fence with concrete board (S.D 12.2.14)
 - 1.8m Brick wall with brick piers and timber infill (S.D 12.1.03)
 - 3m Acoustic Fence
 - Timber Access Gate (S.D 12.2.08)

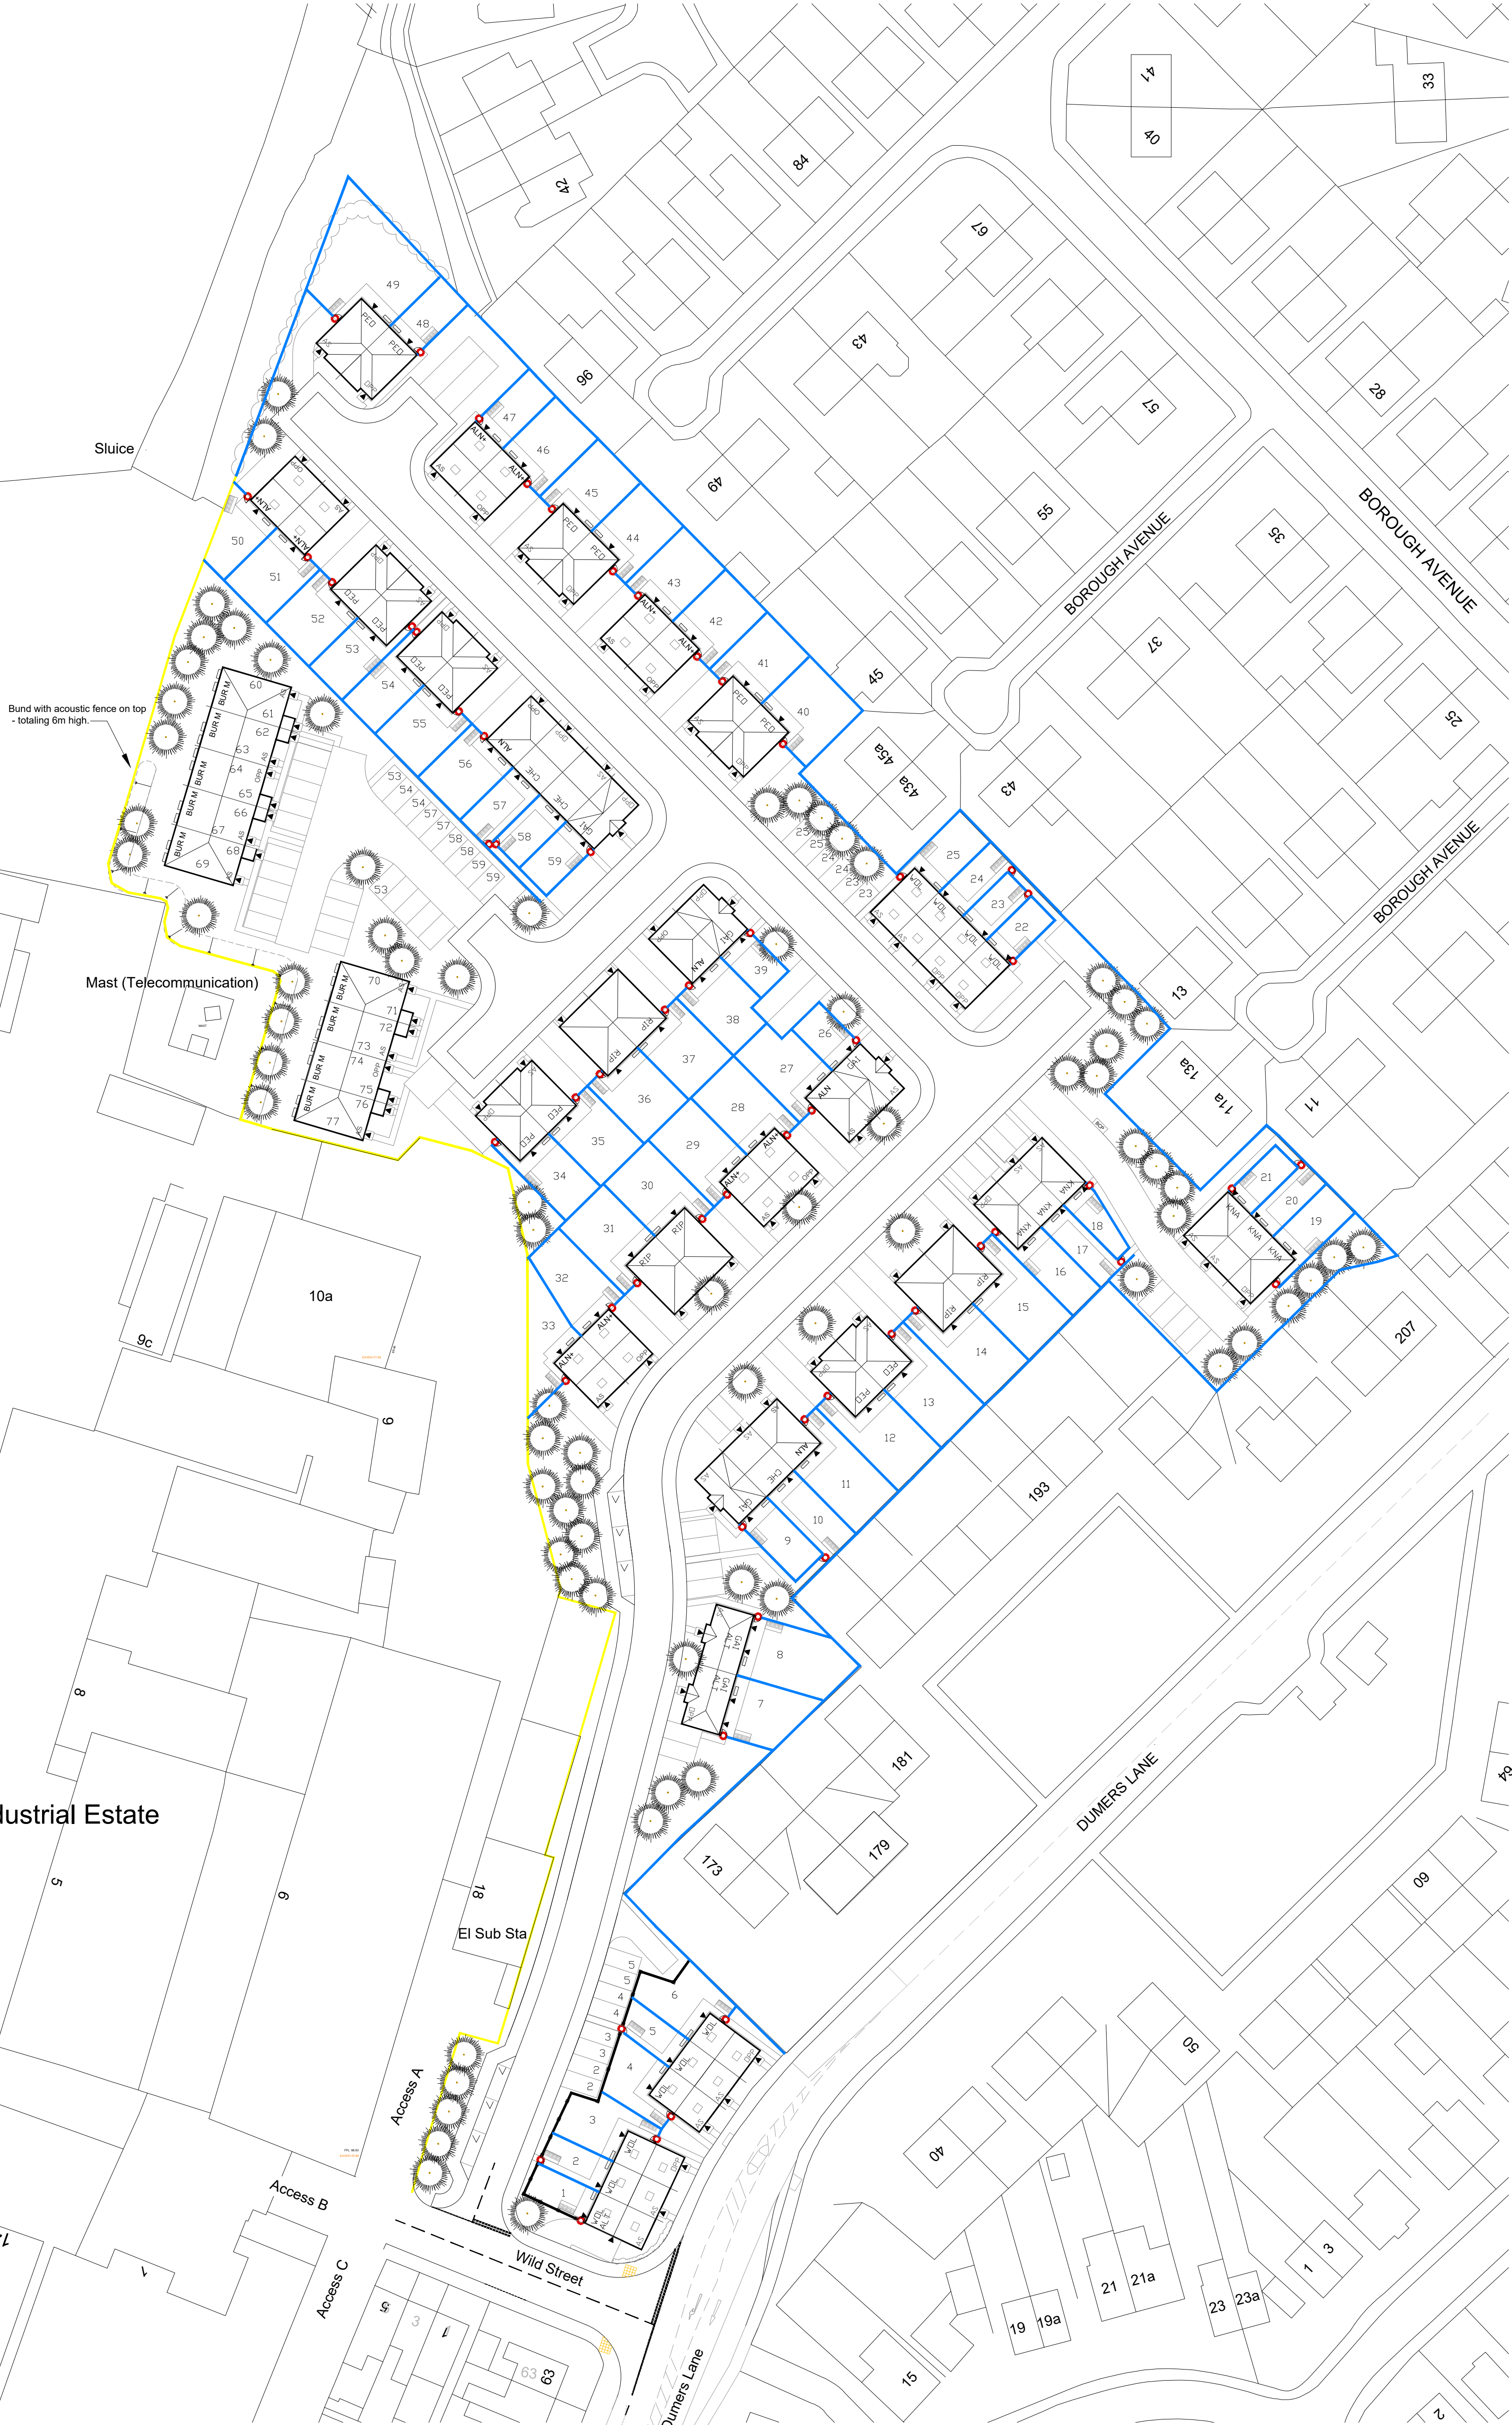

I	09.10.25	KLW	Amended in line with LPA comments.
H	29.9.25	KLW	Amended in line with LPA comments.
G	16.06.25	KLW	Number of plots reduced, access relocated and all associated amendments.
F	28.11.24	KLW	Red edge amended to exclude substation.
E	26.11.24	KLW	Bin stores shown for apartments.
D	24.10.24	KLW	Hedge shown to North Western boundary.
C	21.10.24	KLW	Updated inline with latest layout amendments.
B	03.10.24	KLW	Acoustic fence and bund added.
A	13.09.24	KLW	Access road relocated and plots 1-8 adjusted to suit.
Rev.	Date	By	Description



Project:
**BEALEY IND EST
RADCLIFFE**

Drawing Title:
BOUNDARY TREATMENTS LAYOUT

Drawn: KW	Checked:	Scale: 1:500	Date: AUG 2024
Job No: 1025	Drawing No: BT01	Rev: I	