


LAND OFF DUMERS LANE, RADCLIFFE

general notes:
do not scale the drawing.
all dimensions to be checked on site prior to commencement of work and any
discrepancy shall be immediately reported and resolved prior to work commencing.
this drawing is to be read in conjunction with all relevant drawings and
specifications relating to the job whether or not indicated on the drawing.
copyright reserved to mck associates ltd. and this drawing may not be used or
reproduced without prior written consent.

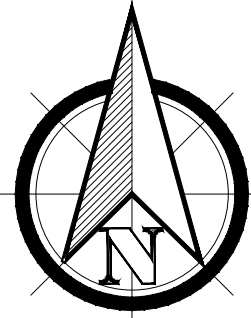

KEY

Bin route

Bin collection point


BSGP Provision

Position of EVCP wall mounted unit

Position of outlet point for EVCP

Position of 4 x 8.5 port outlet App or Card Payment
charging points and 4 x 5m space from each
column, to be used for other

Position of Freeder Piller: call to Manufacturers

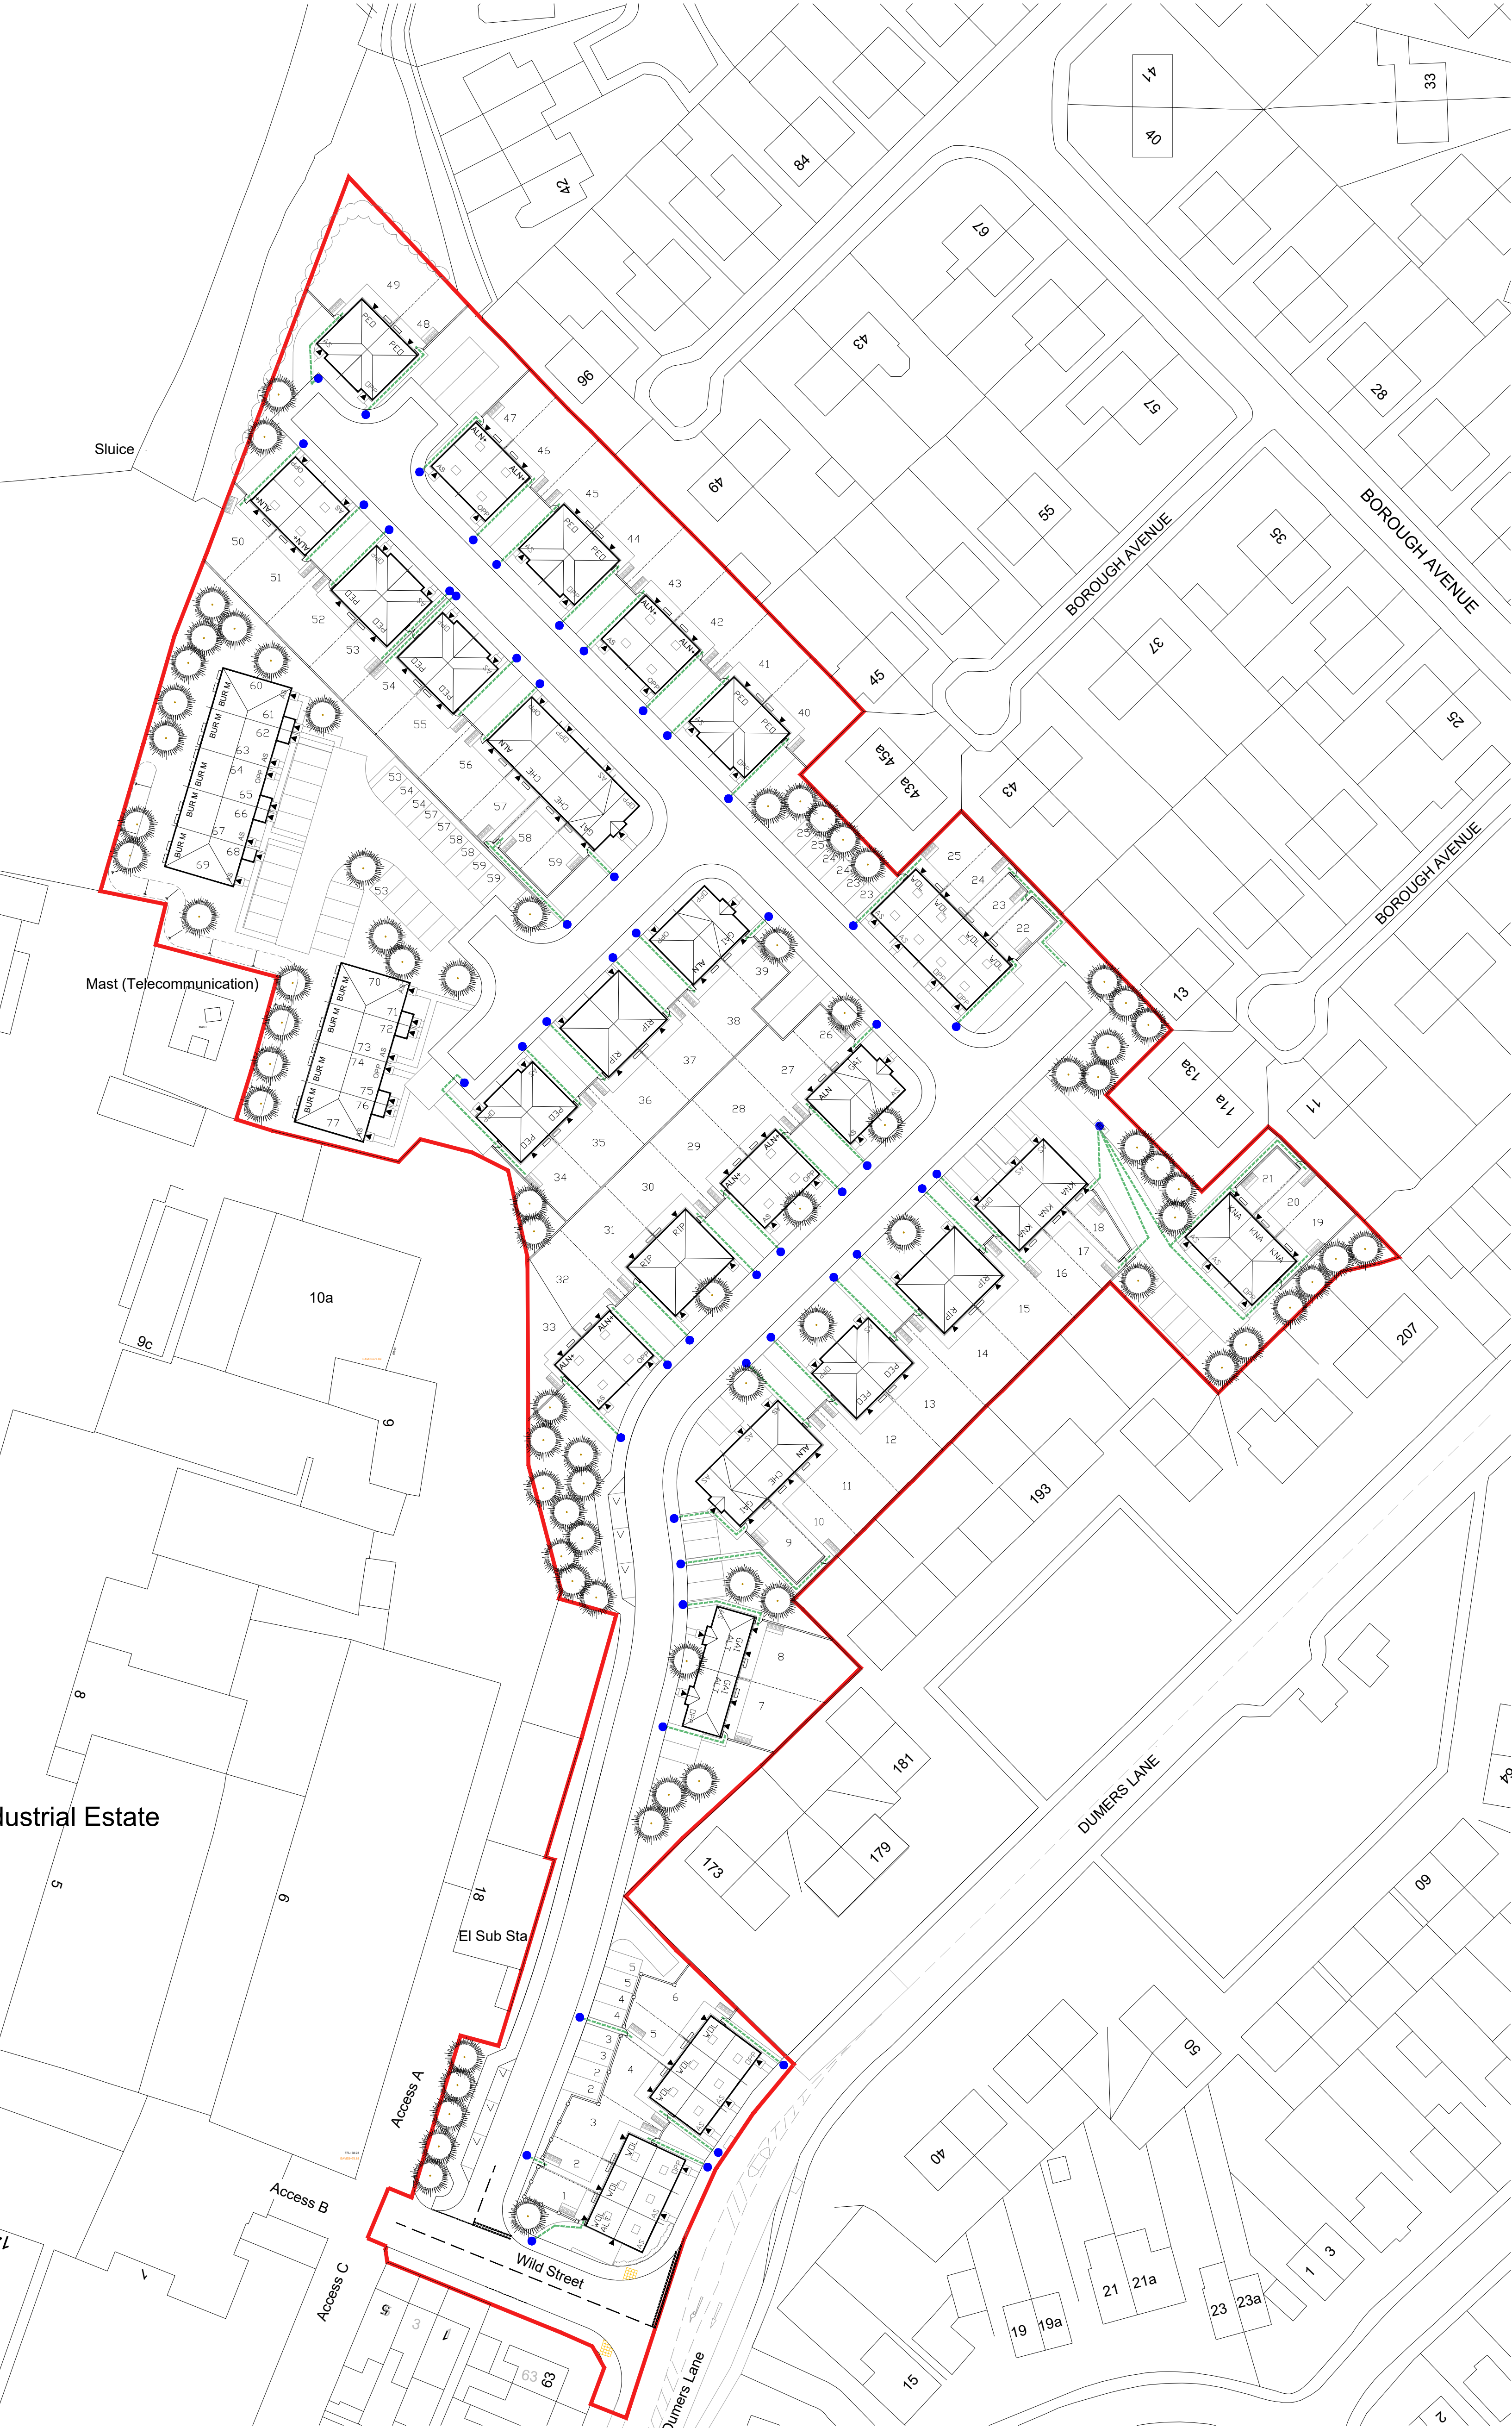

H	09.10.25	KLW	Amended in line with latest layout changes.
G	29.9.25	KLW	Amended in line with latest layout changes.
F	4.9.25	PS	Red edge amended to Wild Street
E	28.11.24	KLW	Red edge amended to exclude substation.
D	28.11.24	KLW	Bin stores shown for apartments.
C	21.10.24	KLW	Updated inline with latest layout amendments.
B	03.10.24	KLW	Updated inline with latest layout amendments.
A	13.09.24	KLW	Access road relocated and plots 1-8 adjusted to suit.
Rev	Date	By	Description

Client:



Project:
BEALEY IND EST
RADCLIFFE

Drawing Title:
WASTE MANAGEMENT PLAN

Drawn: KW	Checked:	Scale: 1:500	Date: AUG 2024
Job No: 1025	Drawing No: WMP01	Rev: H	