


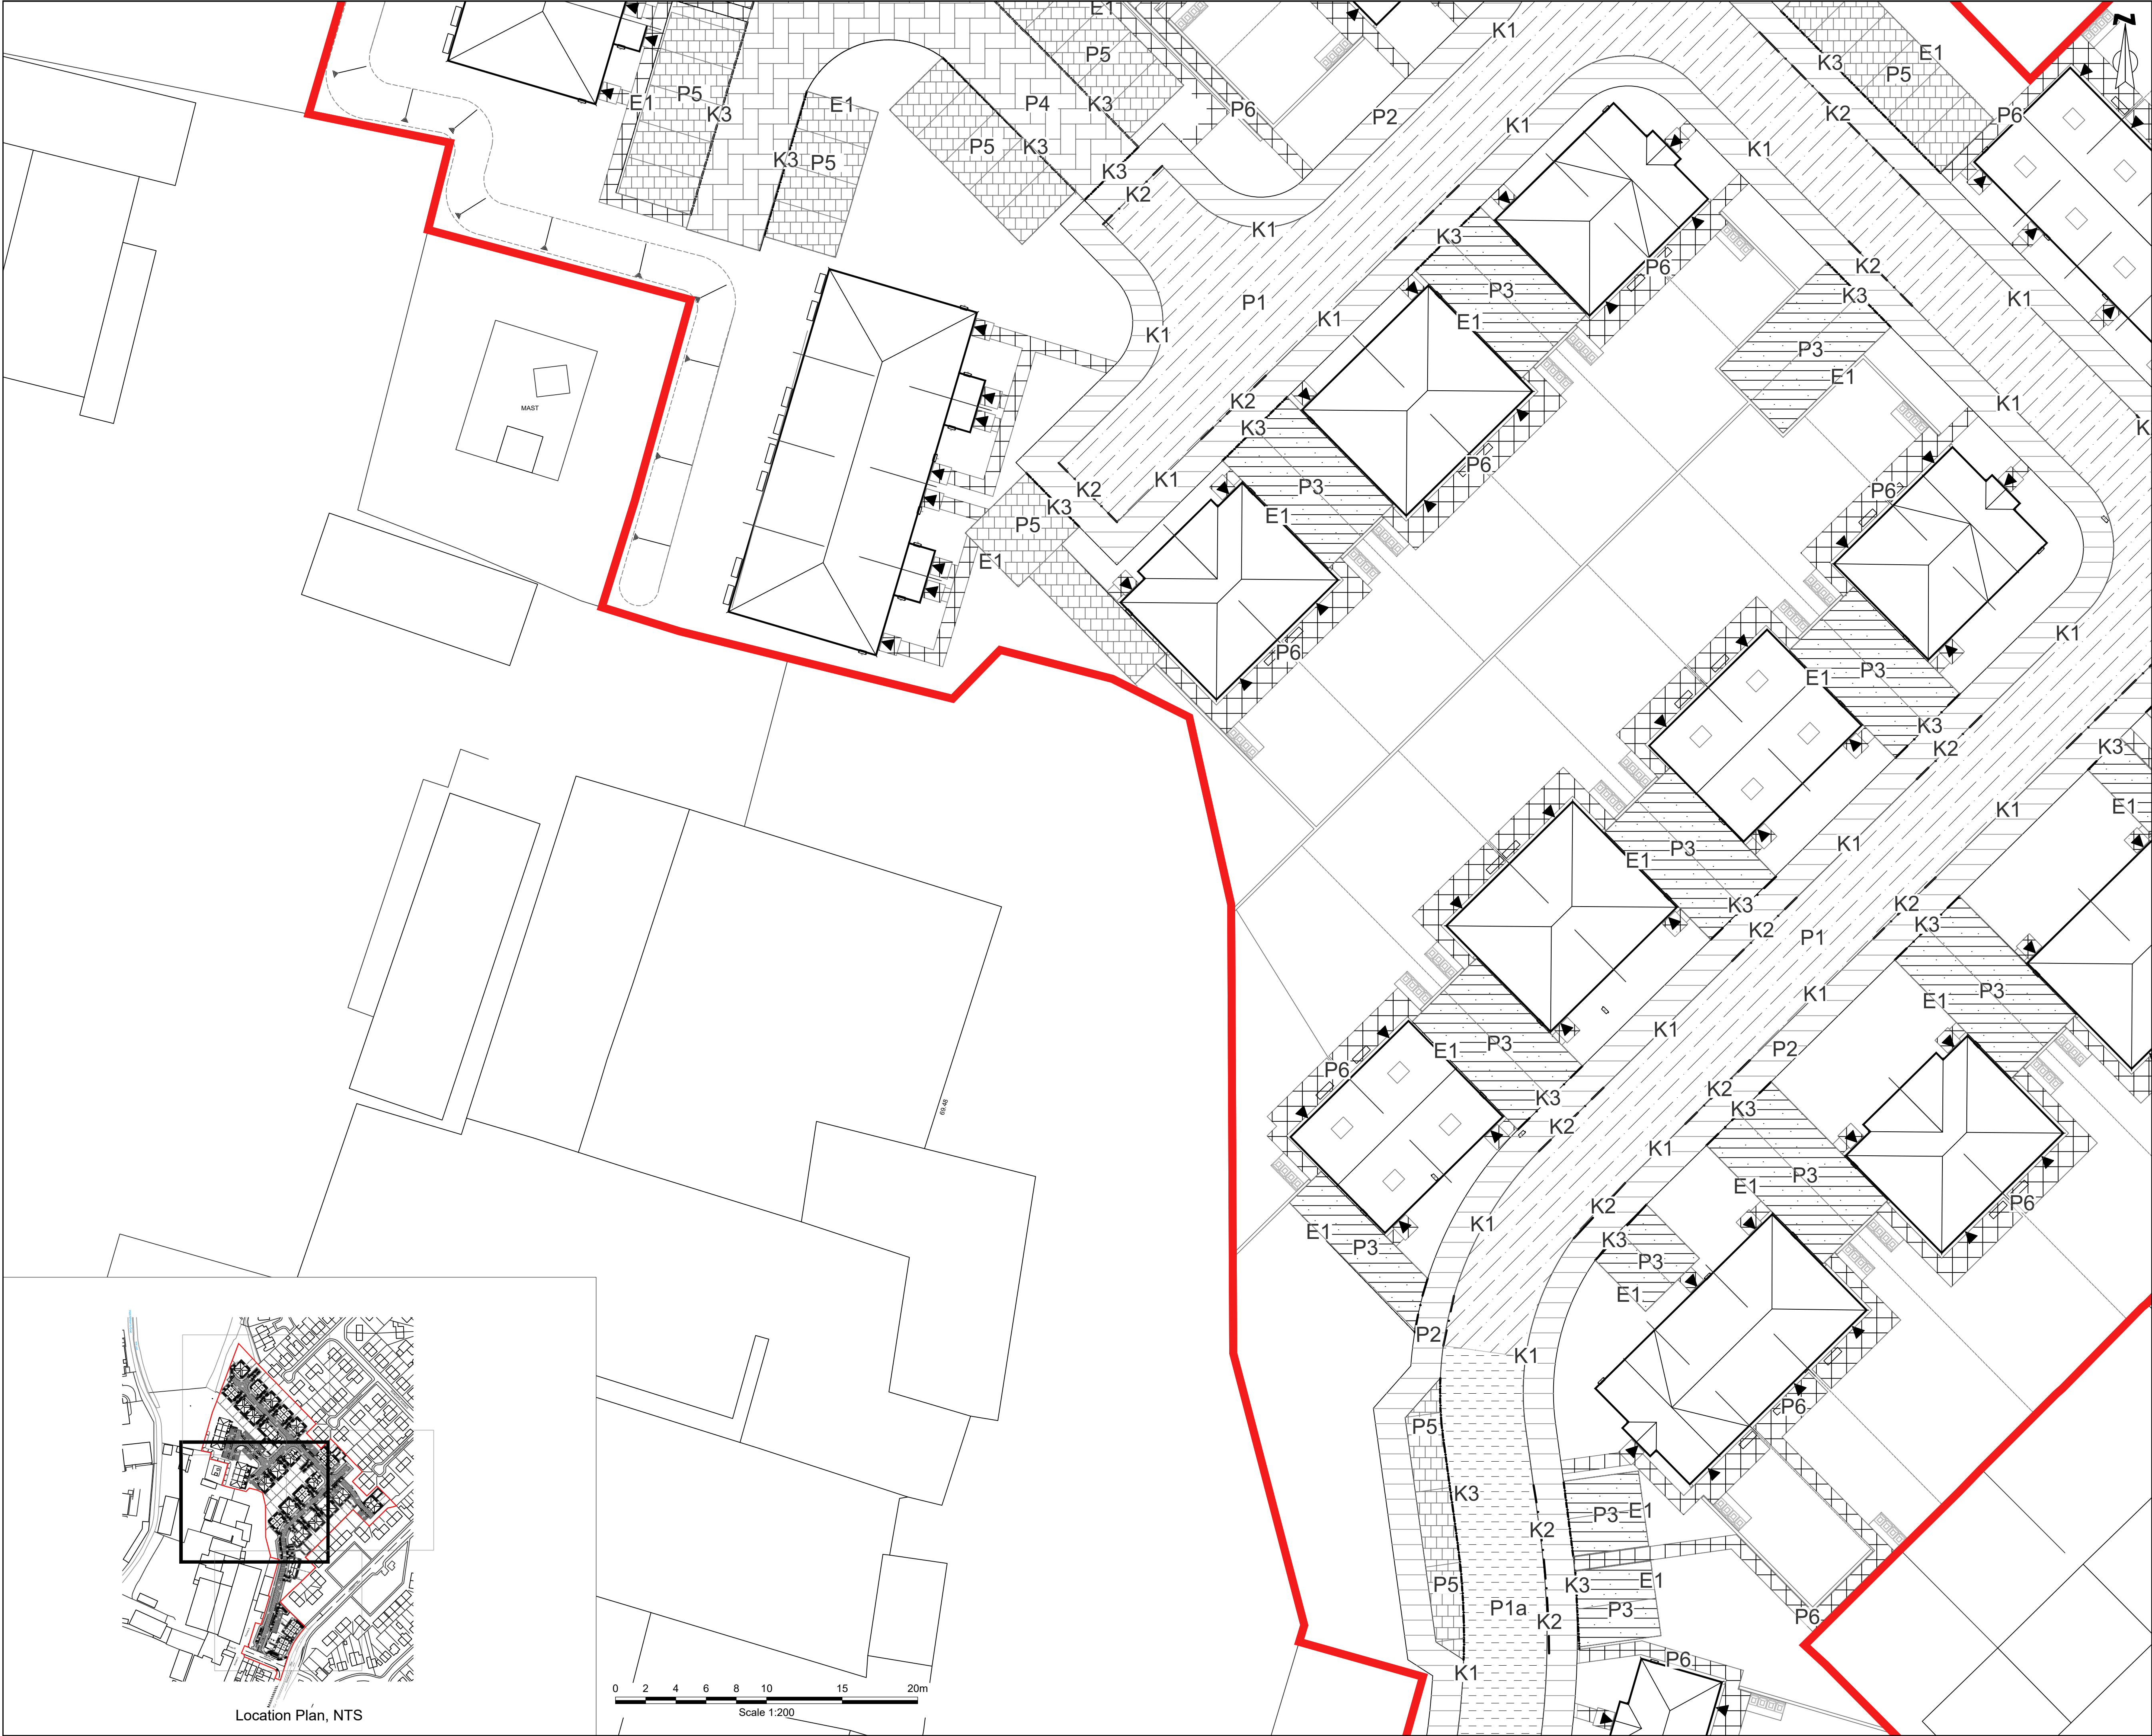

KEY:

Application Boundary

P1

Adopted Road - Vehicle grade macadam with BS Bullnosed concrete kerbs to engineer's detail.

P1a

Adopted Road - Vehicle grade asphalt, with buff gravel chippings to engineer's detail.

P2

Adopted Pavement - Pedestrian grade macadam to engineer's detail.

P3

Macadam Drives & Paths - Bitmac pedestrian or vehicle grade macadam according to location, with 150 x 150mm pin kerb edge

P4

Block Paved Shared Surface - Concrete block paving Tobermore; Bracken 100 x 200 x 80mm, Pedesta concrete block paving (or similar approved)

P5

Permeable Surface Parking - Tobermore; Tegula Duo; colour: Cedar 65% Slate 35% mix with Charcoal inlay to delineate parking bays; 173x173x60mm, 208x173x60mm (or similar approved)

P6

Private Paths & Patios - Tobermore; 450 x 450 x 50mm buff paving flags or similar approved

P7

Gravel Trim - 10-35mm Ø Loose natural gravel, 50mm depth over permeable geotextile

K1

Road Way Kerbs - British standard; PCC Concrete half batter kerb 255x125mm

K2

Centre drop kerb Kerbs - Dropped kerbs British Standard PCC bullnose 150x125mm

K3

Surface Change Edging - British Standard PCC square channel 150x150mm laid flush

E1

Edging Type 1 - British Standard PCC Flat Top Edging 150x50mm

PL03	10/10/25	Updated to new layout	RW	GB	GB
PL02	14/08/25	Updated to new layout	EF	GB	GB
PL01	20/12/24	For Planning	RW	GB	GB
Rev	Date	Description	DRA	CHK	APP

Project
Dumers Lane

Client
Westchurch Homes Ltd

Drawing Title
Hard Landscape Plan - Page 2 of 4

Scale 1:200 @A1	Date 20/12/24	Status For Planning
---------------------------	-------------------------	-------------------------------

DWG No. SHF893002-ENZ-XX-XX-DR-L-0003	Revision PL03
---	-------------------------

Bristol

01454 269 237

Manchester

0161 413 6444

Sheffield

0114 321 5151

Cardiff

02920 023 700

Cambridge

01799 542 473

Belfast

07377673948

enzygo

@enzygo

enzygo.com

hello@enzygo.com