

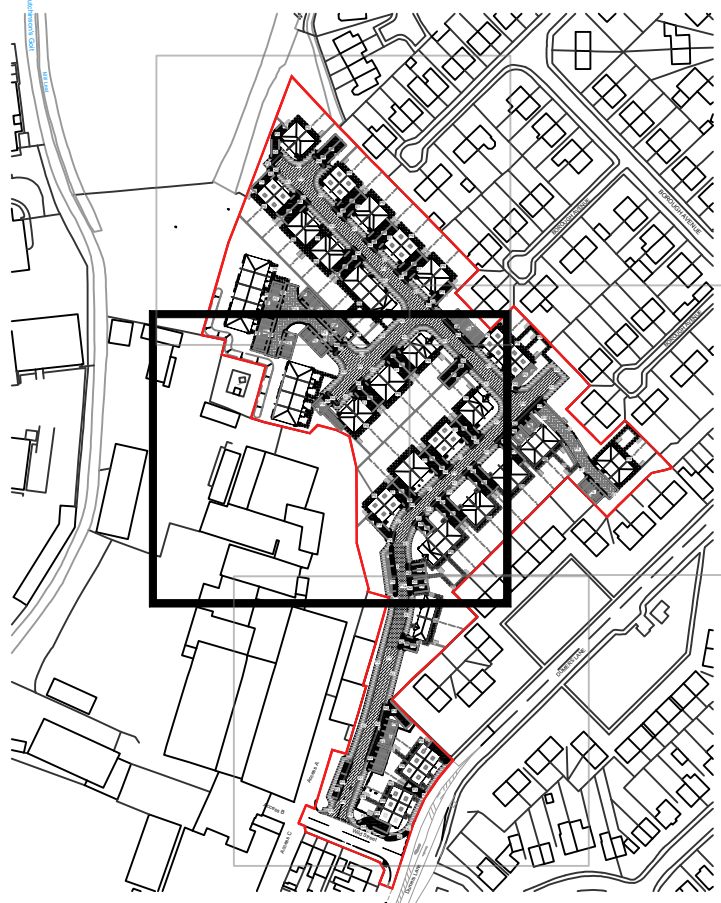


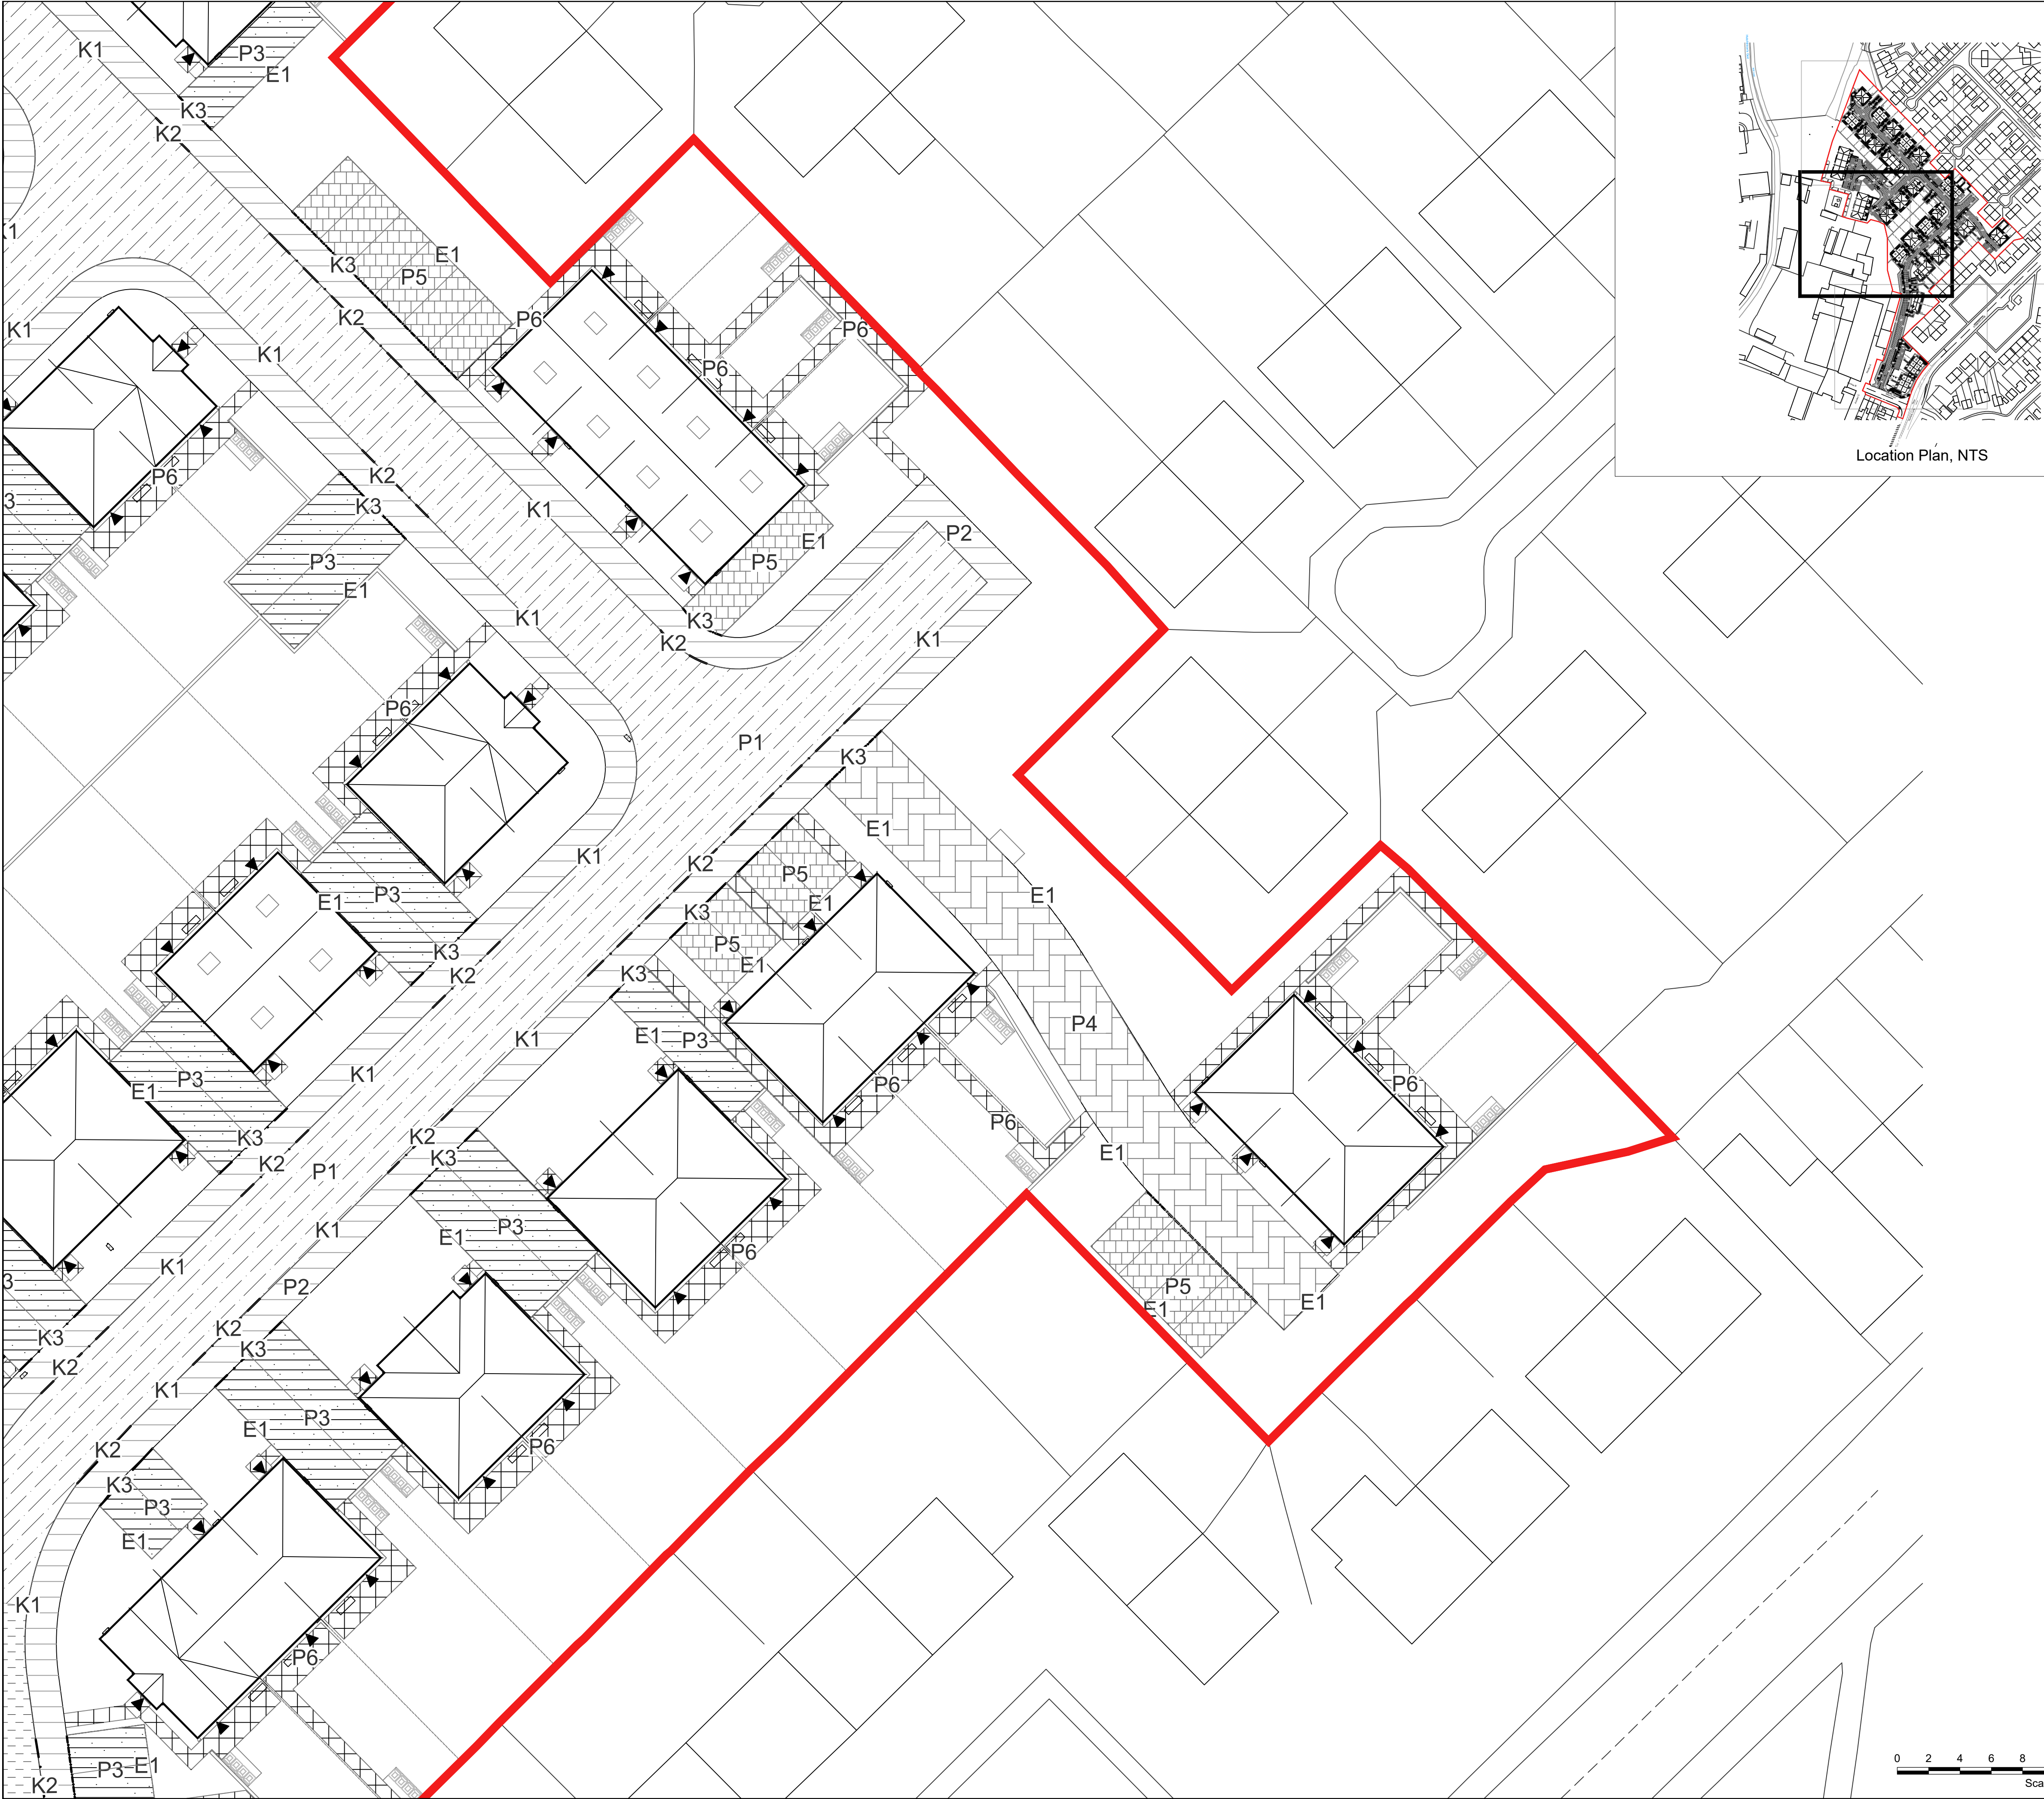

Location Plan, NTS

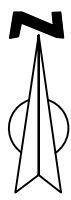

- KEY:**
- Application Boundary**
 - P1** **Adopted Road - Vehicle**
grade macadam with BS
Bullnosed concrete kerbs to
engineer's detail.
 - P1a** **Adopted Road - Vehicle**
grade asphalt, with buff gravel
chippings to engineer's detail.
 - P2** **Adopted Pavement -**
Pedestrian grade macadam to
engineer's detail.
 - P3** **Macadam Drives & Paths -**
Bitmac pedestrian or vehicle
grade macadam according to
location, with 150 x 150mm
pin kerb edge
 - P4** **Block Paved Shared Surface**
- Concrete block paving
Tobermore; Bracken 100 x 200
x 80mm, Pedesta concrete
block paving (or similar
approved)
 - P5** **Permeable Surface Parking -**
Tobermore; Tegula Duo;
colour: Cedar 65% Slate 35%
mix with Charcoal inlay to
delineate parking bays;
173x173x60mm,
208x173x60mm (or similar
approved)
 - P6** **Private Paths & Patios -**
Tobermore; 450 x 450 x 50mm
buff paving flags or similar
approved
 - P7** **Gravel Trim - 10-35mm Ø**
Loose natural gravel, 50mm
depth over permeable
geotextile
 - K1** **Road Way Kerbs - British**
standard; PCC Concrete half
batter kerb 255x125mm
 - K2** **Centre drop kerb Kerbs -**
Dropped kerbs British
Standard PCC bullnose
150x125mm
 - K3** **Surface Change Edging-**
British Standard PCC square
channel 150x150mm laid flush
 - E1** **Edging Type 1 -**
British Standard PCC Flat Top
Edging 150x50mm

PL03	10/10/25	Updated to new layout	RW	GB	GB
PL02	14/08/25	Updated to new layout	EF	GB	GB
PL01	20/12/24	For Planning	RW	GB	GB
Rev	Date	Description	DRA	CHK	APP

Project
Dumers Lane

Client
Westchurch Homes Ltd

Drawing Title
Hard Landscape Plan - Page 3 of 4

Scale 1:200 @A1	Date 20/12/24	Status For Planning
---------------------------	-------------------------	-------------------------------

DWG No. SHF893002-ENZ-XX-XX-DR-L-0004	Revision PL03
---	-------------------------

Bristol

01454 269 237

Manchester

0161 413 6444

Sheffield

0114 321 5151

Cardiff

02920 023 700

Cambridge

01799 542 473

Belfast

07377673948



@enzygo
enzygo.com
hello@enzygo.com

