



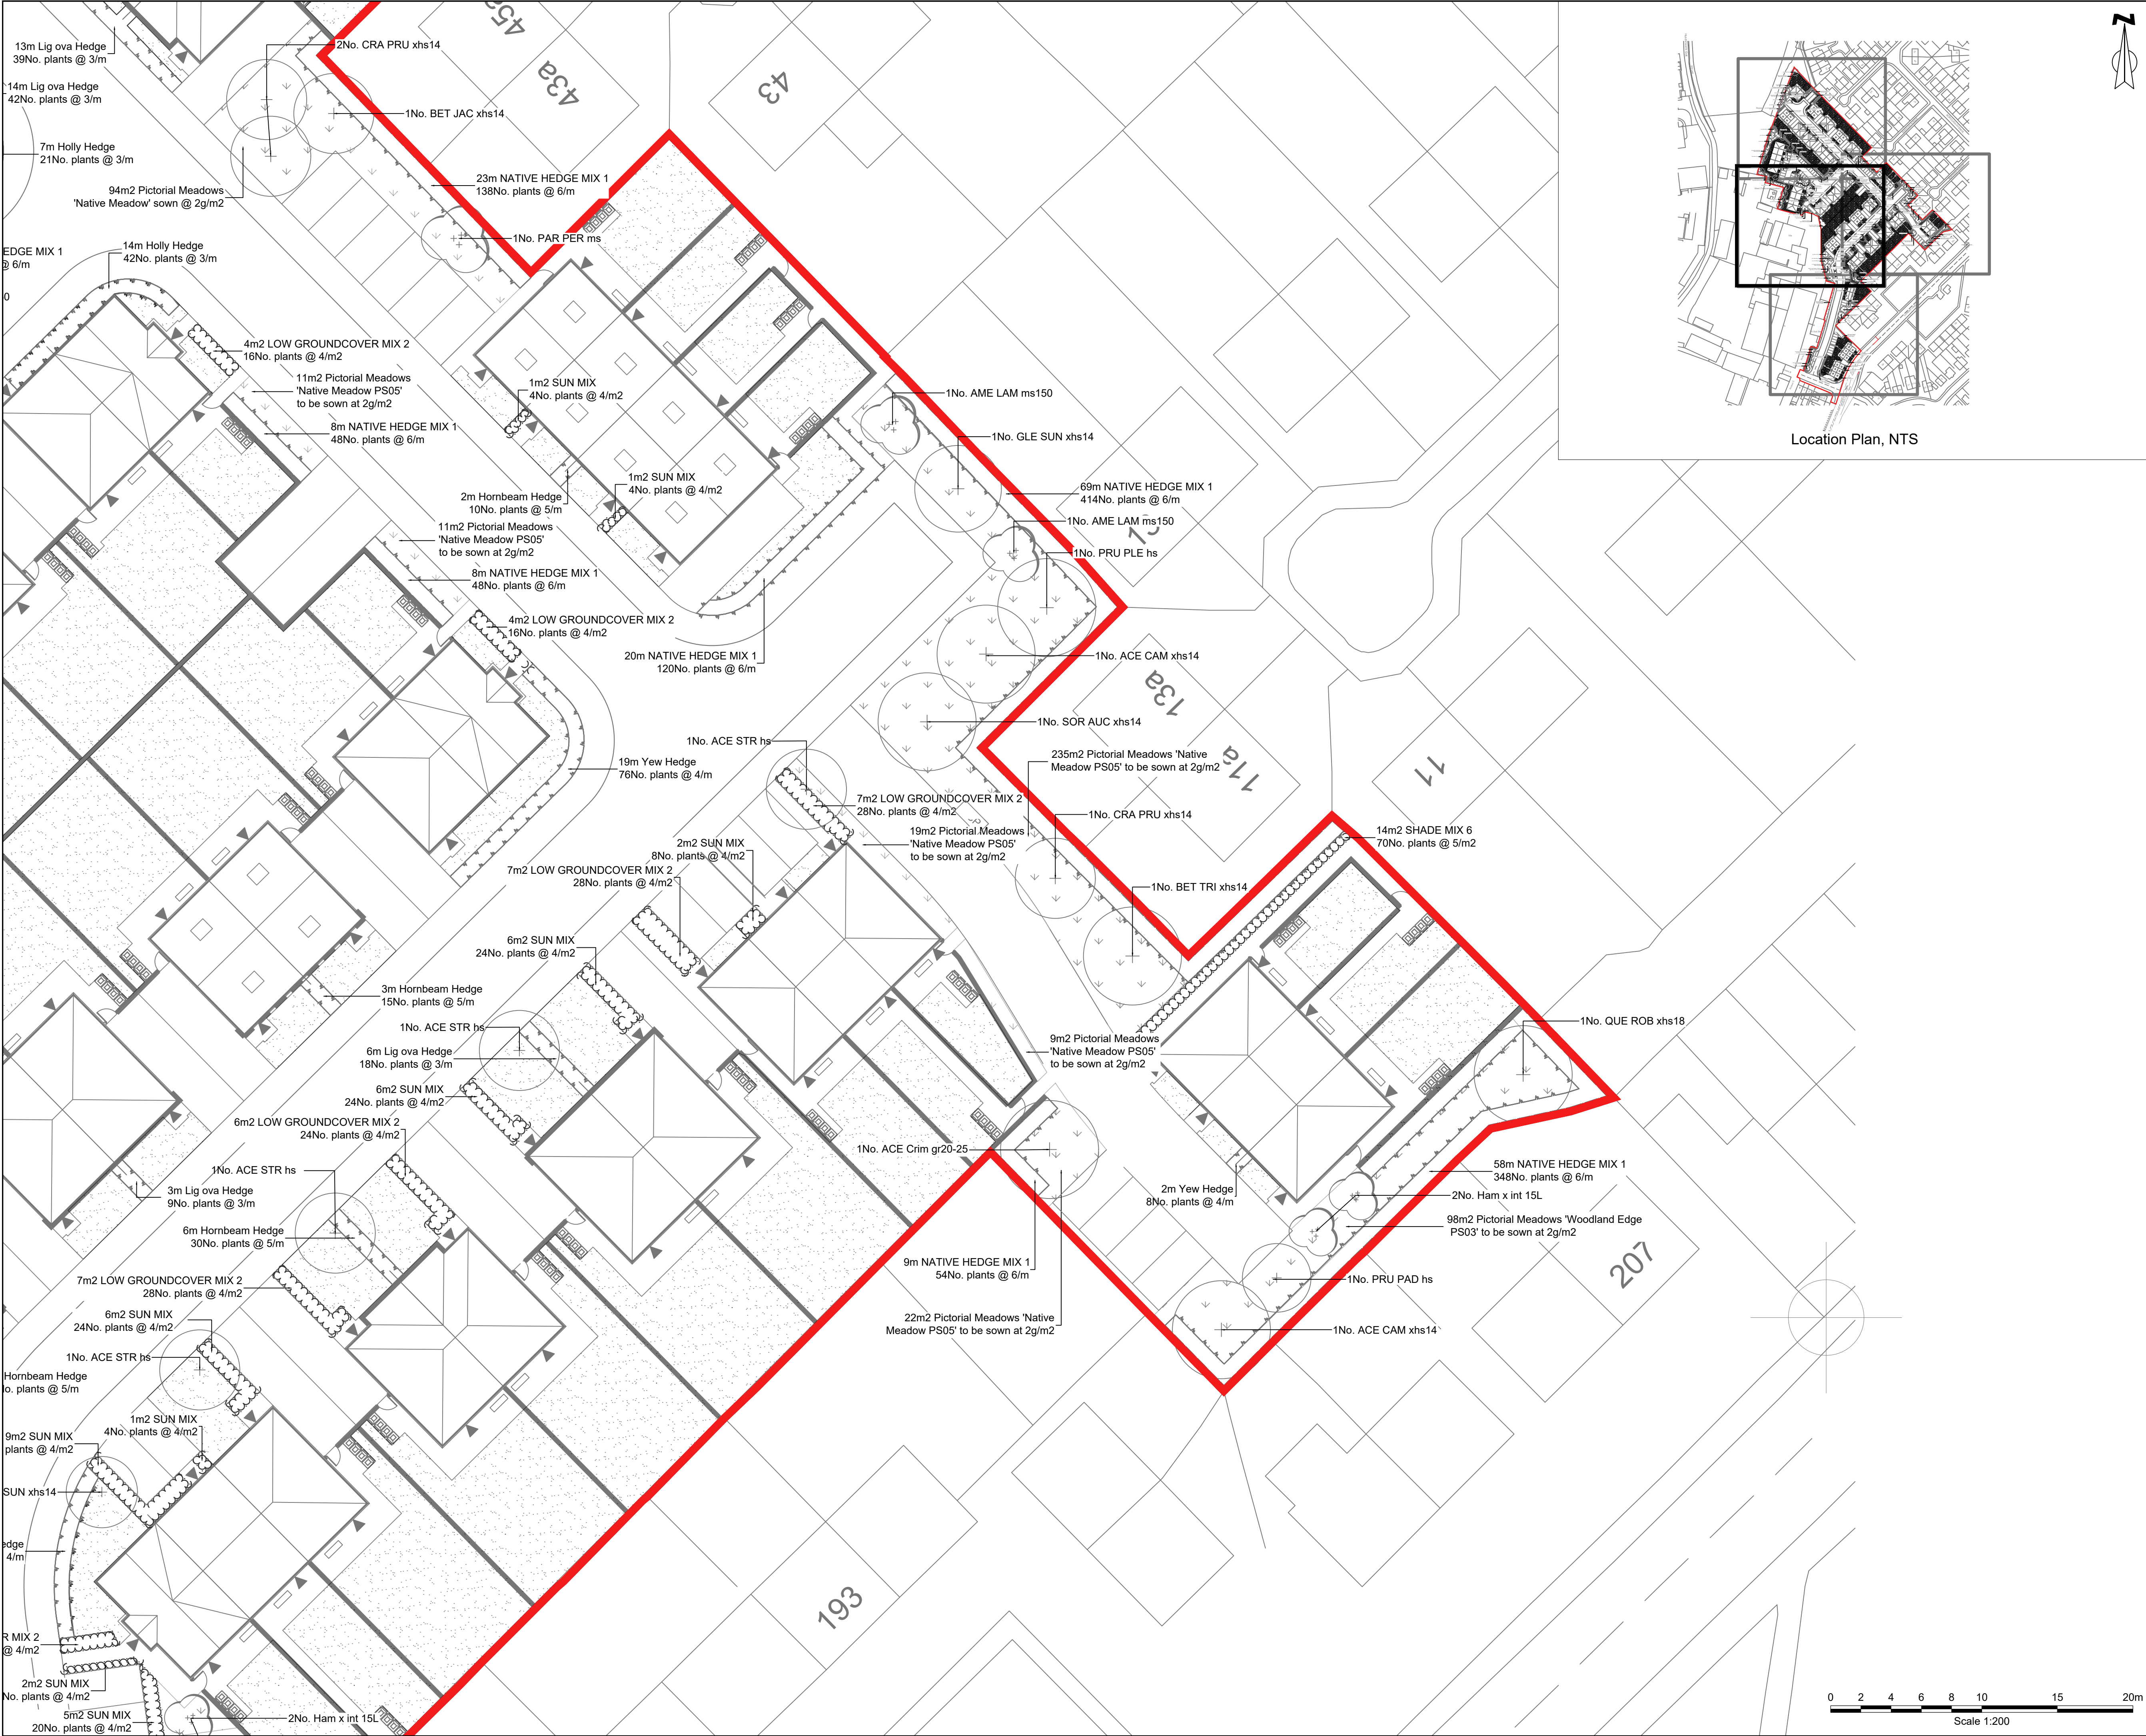

Location Plan, NTS

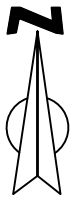

- KEY:**
- Application Boundary
 - Proposed Tree
Species as indicated on the plan
 - Proposed Multistem Tree
Species as indicated on the plan
 - Proposed Hedge
Species as indicated on the plan
 - Proposed Native Hedge Mix
Species as indicated on the schedule
 - Proposed Groundcover Mix
Species as indicated on the schedule
 - Proposed Native Shrub Mix
Species as indicated on the schedule
 - Proposed Amenity Lawn
Emorsgate EL1 Flowering Lawn Mixture
 - Proposed Wildflower Meadow
Species as indicated on the schedule

PL03	10/10/25	Updated to new layout and amended planting	RW	GB	GB
PL02	15/08/24	Updated to new layout	EF	GB	GB
PL01	20/12/24	For Planning	RW	GB	GB
Rev	Date	Description	DRA	CHK	APP

Project
Dumers Lane

Client
Westchurch Homes Ltd

Drawing Title
Soft Landscape Plan - Page 3 of 4

Scale 1:200@A1	Date 20/12/24	Status For Planning
--------------------------	-------------------------	-------------------------------

DWG No. SHF893002-ENZ-XX-XX-DR-L-45004	Revision PL03
--	-------------------------

Bristol
01454 269 237
Manchester
0161 413 6444
Sheffield
0114 321 5151

Cardiff
02920 023 700
Cambridge
01799 542 473
Belfast
07377673948

@enzygo
enzygo.com
hello@enzygo.com