


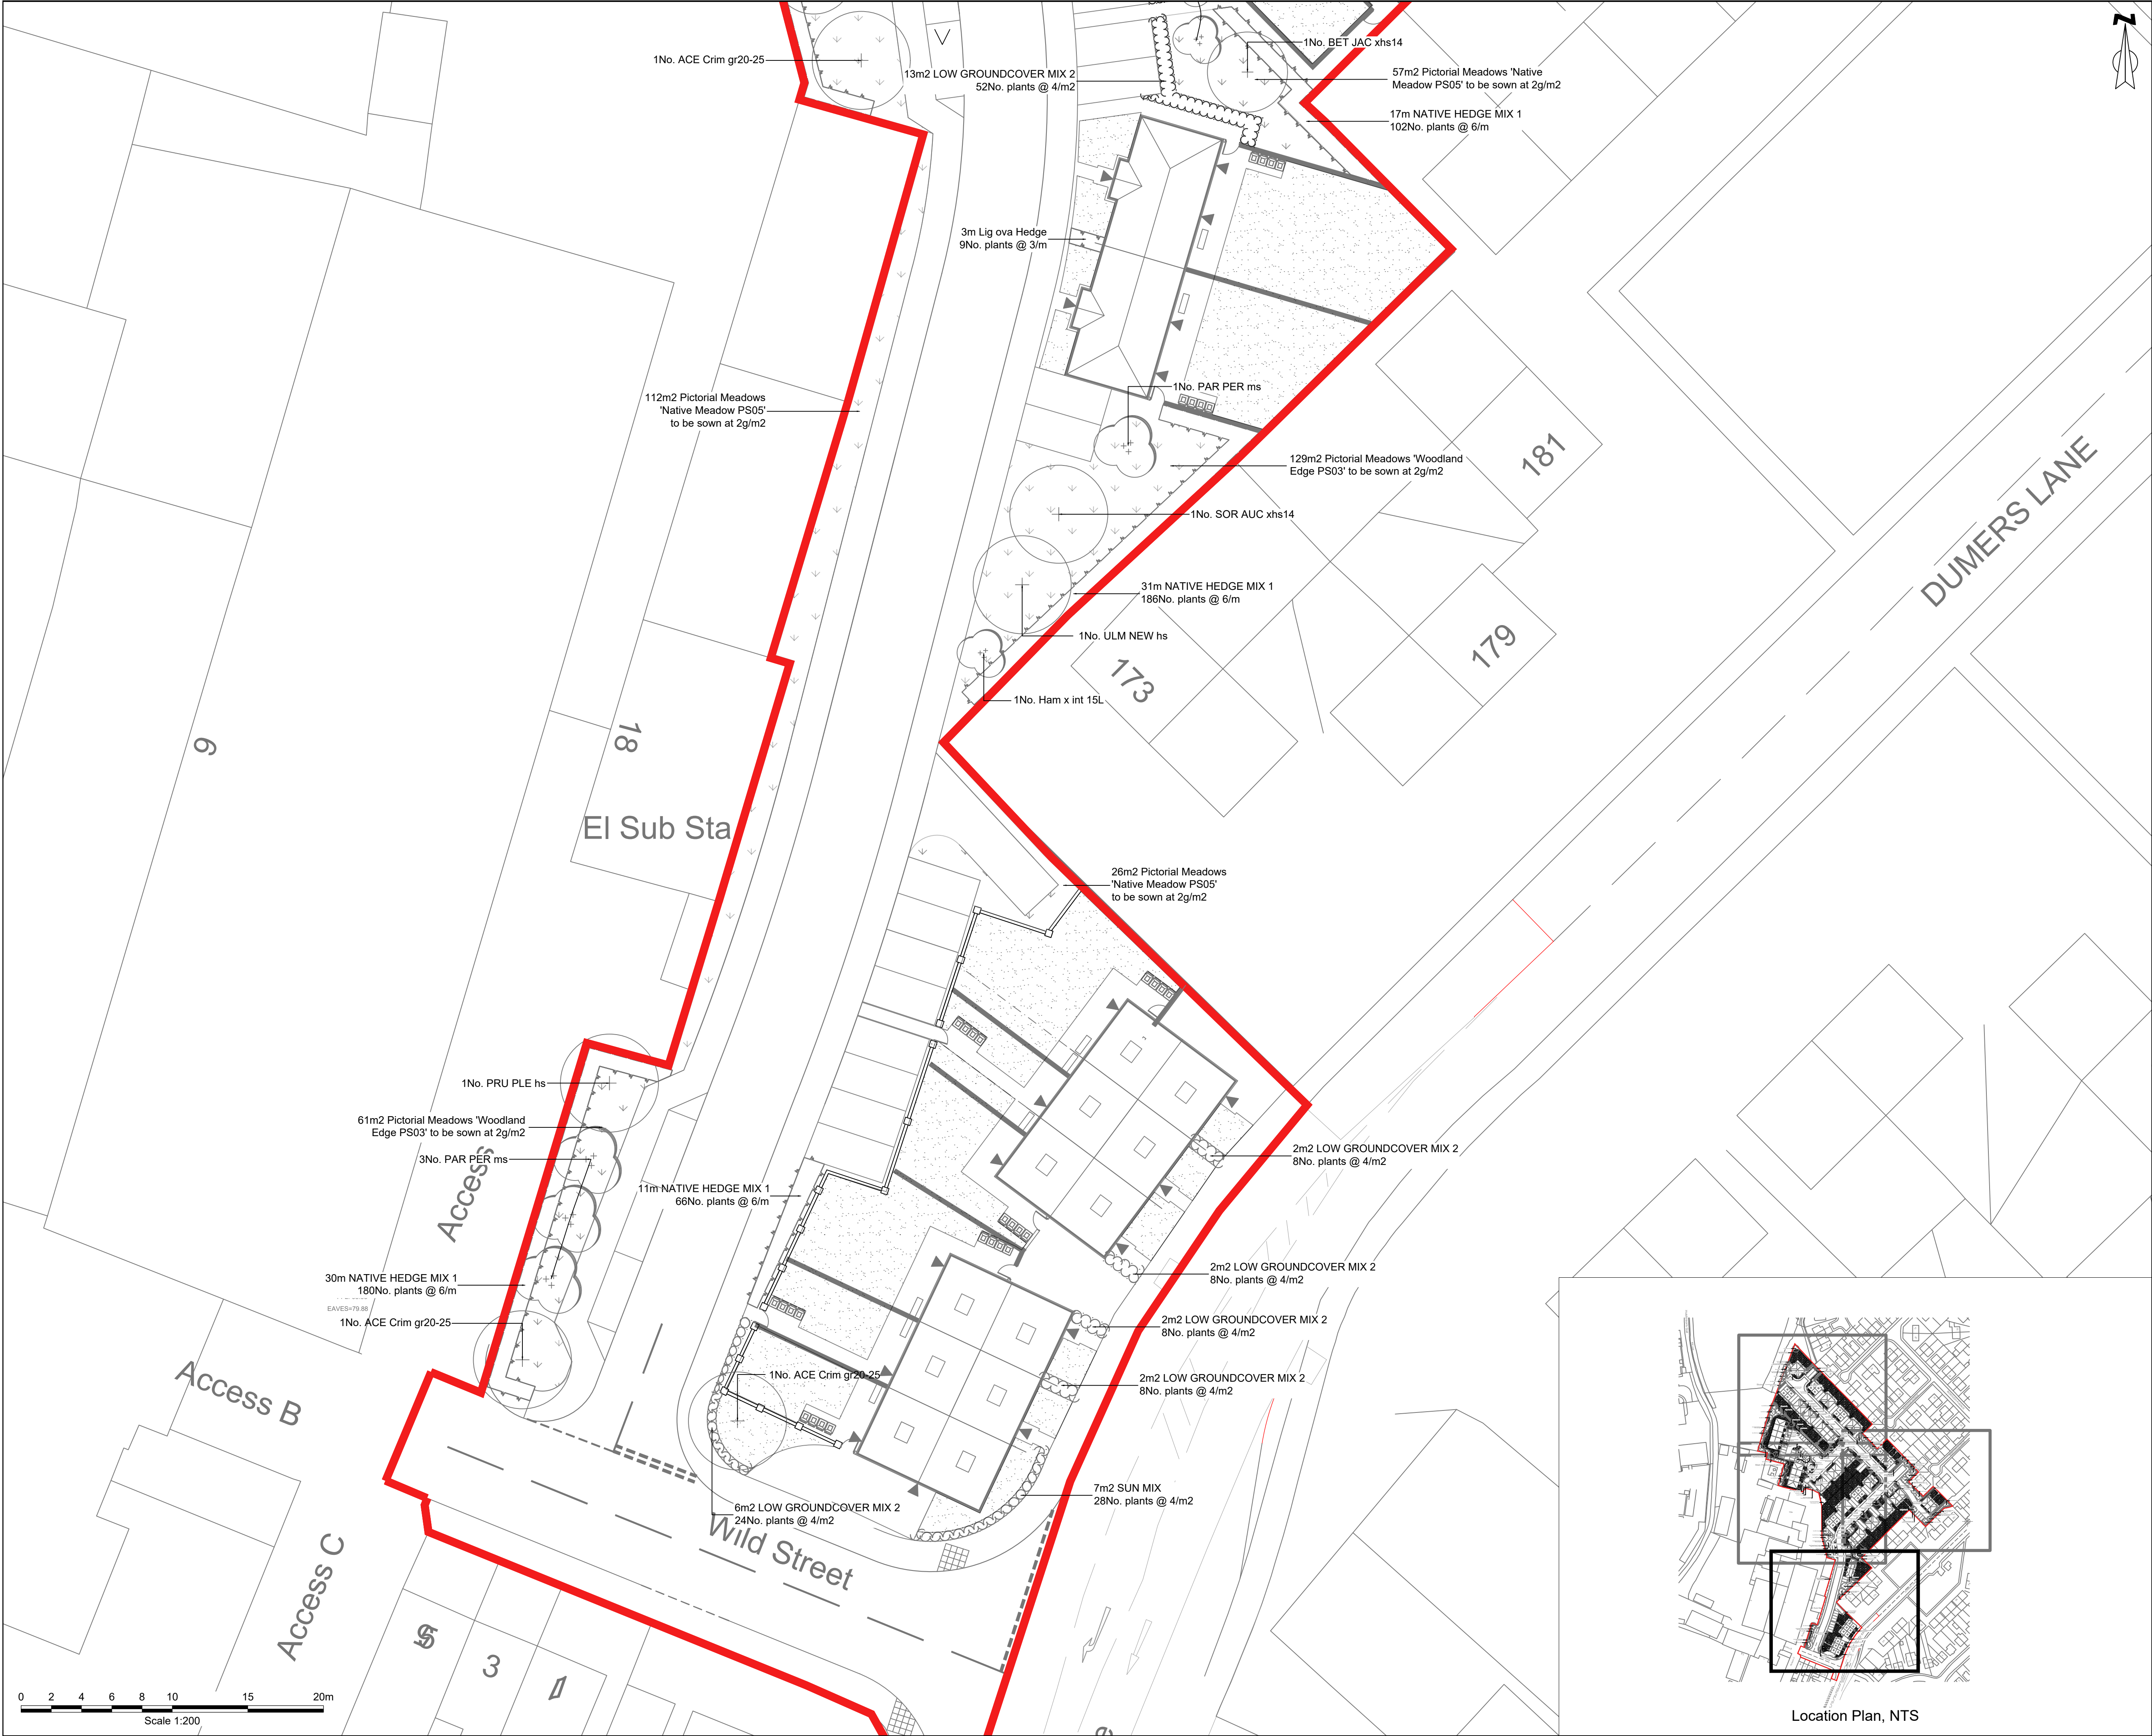

KEY:

Application Boundary

Proposed Tree
Species as indicated on the plan

Proposed Multistem Tree
Species as indicated on the plan

Proposed Hedge
Species as indicated on the plan

Proposed Native Hedge Mix
Species as indicated on the schedule

Proposed Groundcover Mix
Species as indicated on the schedule

Proposed Native Shrub Mix
Species as indicated on the schedule

Proposed Amenity Lawn
Emorsgate EL1 Flowering Lawn Mixture

Proposed Wildflower Meadow
Species as indicated on the schedule

PL03	10/10/25	Updated to new layout and amended planting	RW	GB	GB
PL02	15/08/24	Updated to new layout	EF	GB	GB
PL01	20/12/24	For Planning	RW	GB	GB
Rev	Date	Description	DRA	CHK	APP

Project
Dumers Lane

Client
Westchurch Homes Ltd

Drawing Title
Soft Landscape Plan - Page 4 of 4

Scale 1:200@A1	Date 20/12/24	Status For Planning
--------------------------	-------------------------	-------------------------------

DWG No. SHF893002-ENZ-XX-XX-DR-L-45005	Revision PL03
--	-------------------------

Bristol
01454 269 237
Manchester
0161 413 6444
Sheffield
0114 321 5151

Cardiff
02920 023 700
Cambridge
01799 542 473
Belfast
07377673948

@enzygo
enzygo.com
hello@enzygo.com