


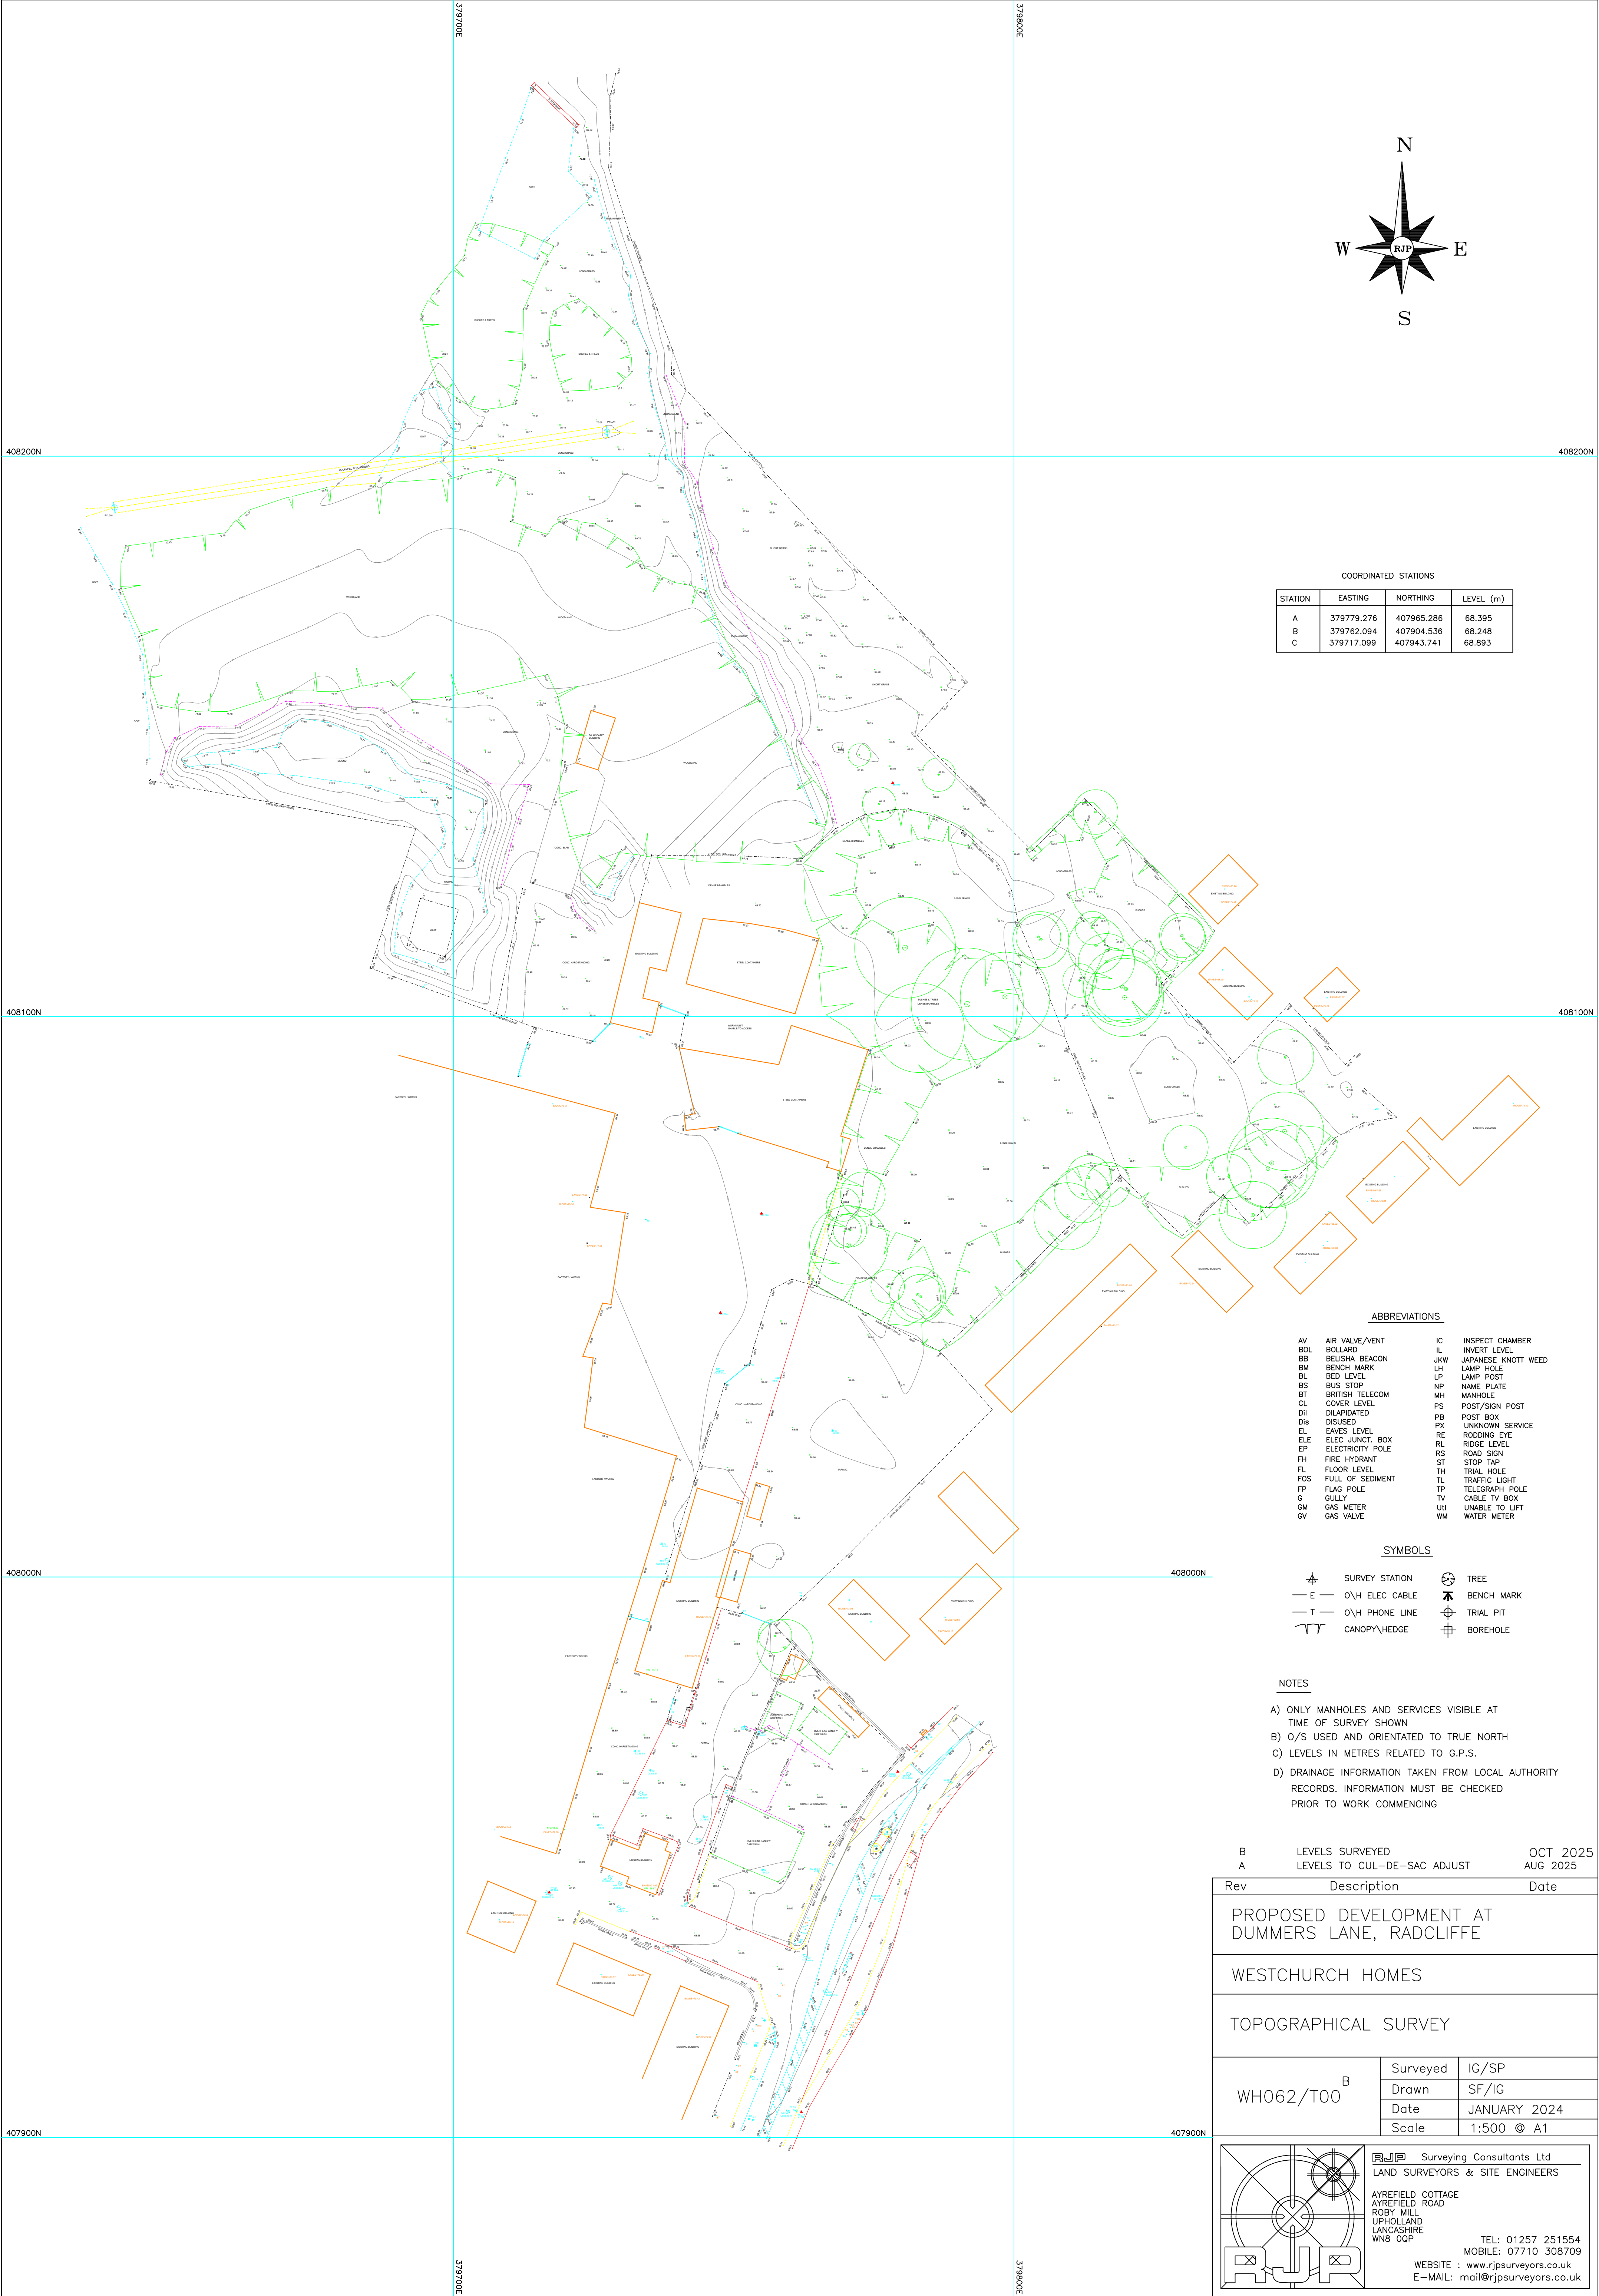

COORDINATED STATIONS			
STATION	EASTING	NORTHING	LEVEL (m)
A	379779.276	407965.286	68.395
B	379762.094	407904.536	68.248
C	379717.099	407943.741	68.893

ABBREVIATIONS

AV	AIR VALVE/VENT	IC	INSPECT CHAMBER
BOL	BOLLARD	IL	INVERT LEVEL
BB	BELISHA BEACON	JKW	JAPANESE KNOTT WEED
BM	BENCH MARK	LH	LAMP HOLE
BL	BED LEVEL	LP	LAMP POST
BS	BUS STOP	NP	NAME PLATE
BT	BRITISH TELECOM	MH	MANHOLE
CL	COVER LEVEL	PS	POST/SIGN POST
DJ	DILAPIDATED	PB	POST BOX
Dis	DISUSED	PX	UNKNOWN SERVICE
EL	EAVES LEVEL	RE	RODDING EYE
ELE	ELEC JUNCT. BOX	RL	RIDGE LEVEL
EP	ELECTRICITY POLE	RS	ROAD SIGN
FH	FIRE HYDRANT	ST	STOP TAP
FL	FLOOR LEVEL	TH	TRIAL HOLE
FOS	FULL OF SEDIMENT	TL	TRAFFIC LIGHT
FP	FLAG POLE	TP	TELEGRAPH POLE
G	GULLY	TV	CABLE TV BOX
GM	GAS METER	UN	UNABLE TO LIFT
GV	GAS VALVE	WM	WATER METER

SYMBOLS


	SURVEY STATION		TREE
	O/H ELEC CABLE		BENCH MARK
	O/H PHONE LINE		TRIAL PIT
	CANOPY/HEDGE		BOREHOLE

NOTES

- A) ONLY MANHOLES AND SERVICES VISIBLE AT TIME OF SURVEY SHOWN
B) O/S USED AND ORIENTATED TO TRUE NORTH
C) LEVELS IN METRES RELATED TO G.P.S.
D) DRAINAGE INFORMATION TAKEN FROM LOCAL AUTHORITY RECORDS. INFORMATION MUST BE CHECKED PRIOR TO WORK COMMENCING

B	LEVELS SURVEYED	OCT 2025
A	LEVELS TO CUL-DE-SAC ADJUST	AUG 2025

Rev	Description	Date
PROPOSED DEVELOPMENT AT DUMMERS LANE, RADCLIFFE		
WESTCHURCH HOMES		
TOPOGRAPHICAL SURVEY		
WH062/T00 ^B	Surveyed	IG/SP
	Drawn	SF/IG
	Date	JANUARY 2024
	Scale	1:500 @ A1

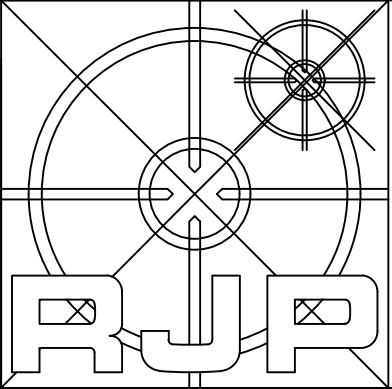

Surveying Consultants Ltd
LAND SURVEYORS & SITE ENGINEERS
AYREFIELD COTTAGE
AYREFIELD ROAD
ROBY MILL
UPHOLLAND
LANCASHIRE
WN8 0QP
TEL: 01257 251554
MOBILE: 07710 308709
WEBSITE : www.rjpsurveyors.co.uk
E-MAIL: mail@rjpsurveyors.co.uk