

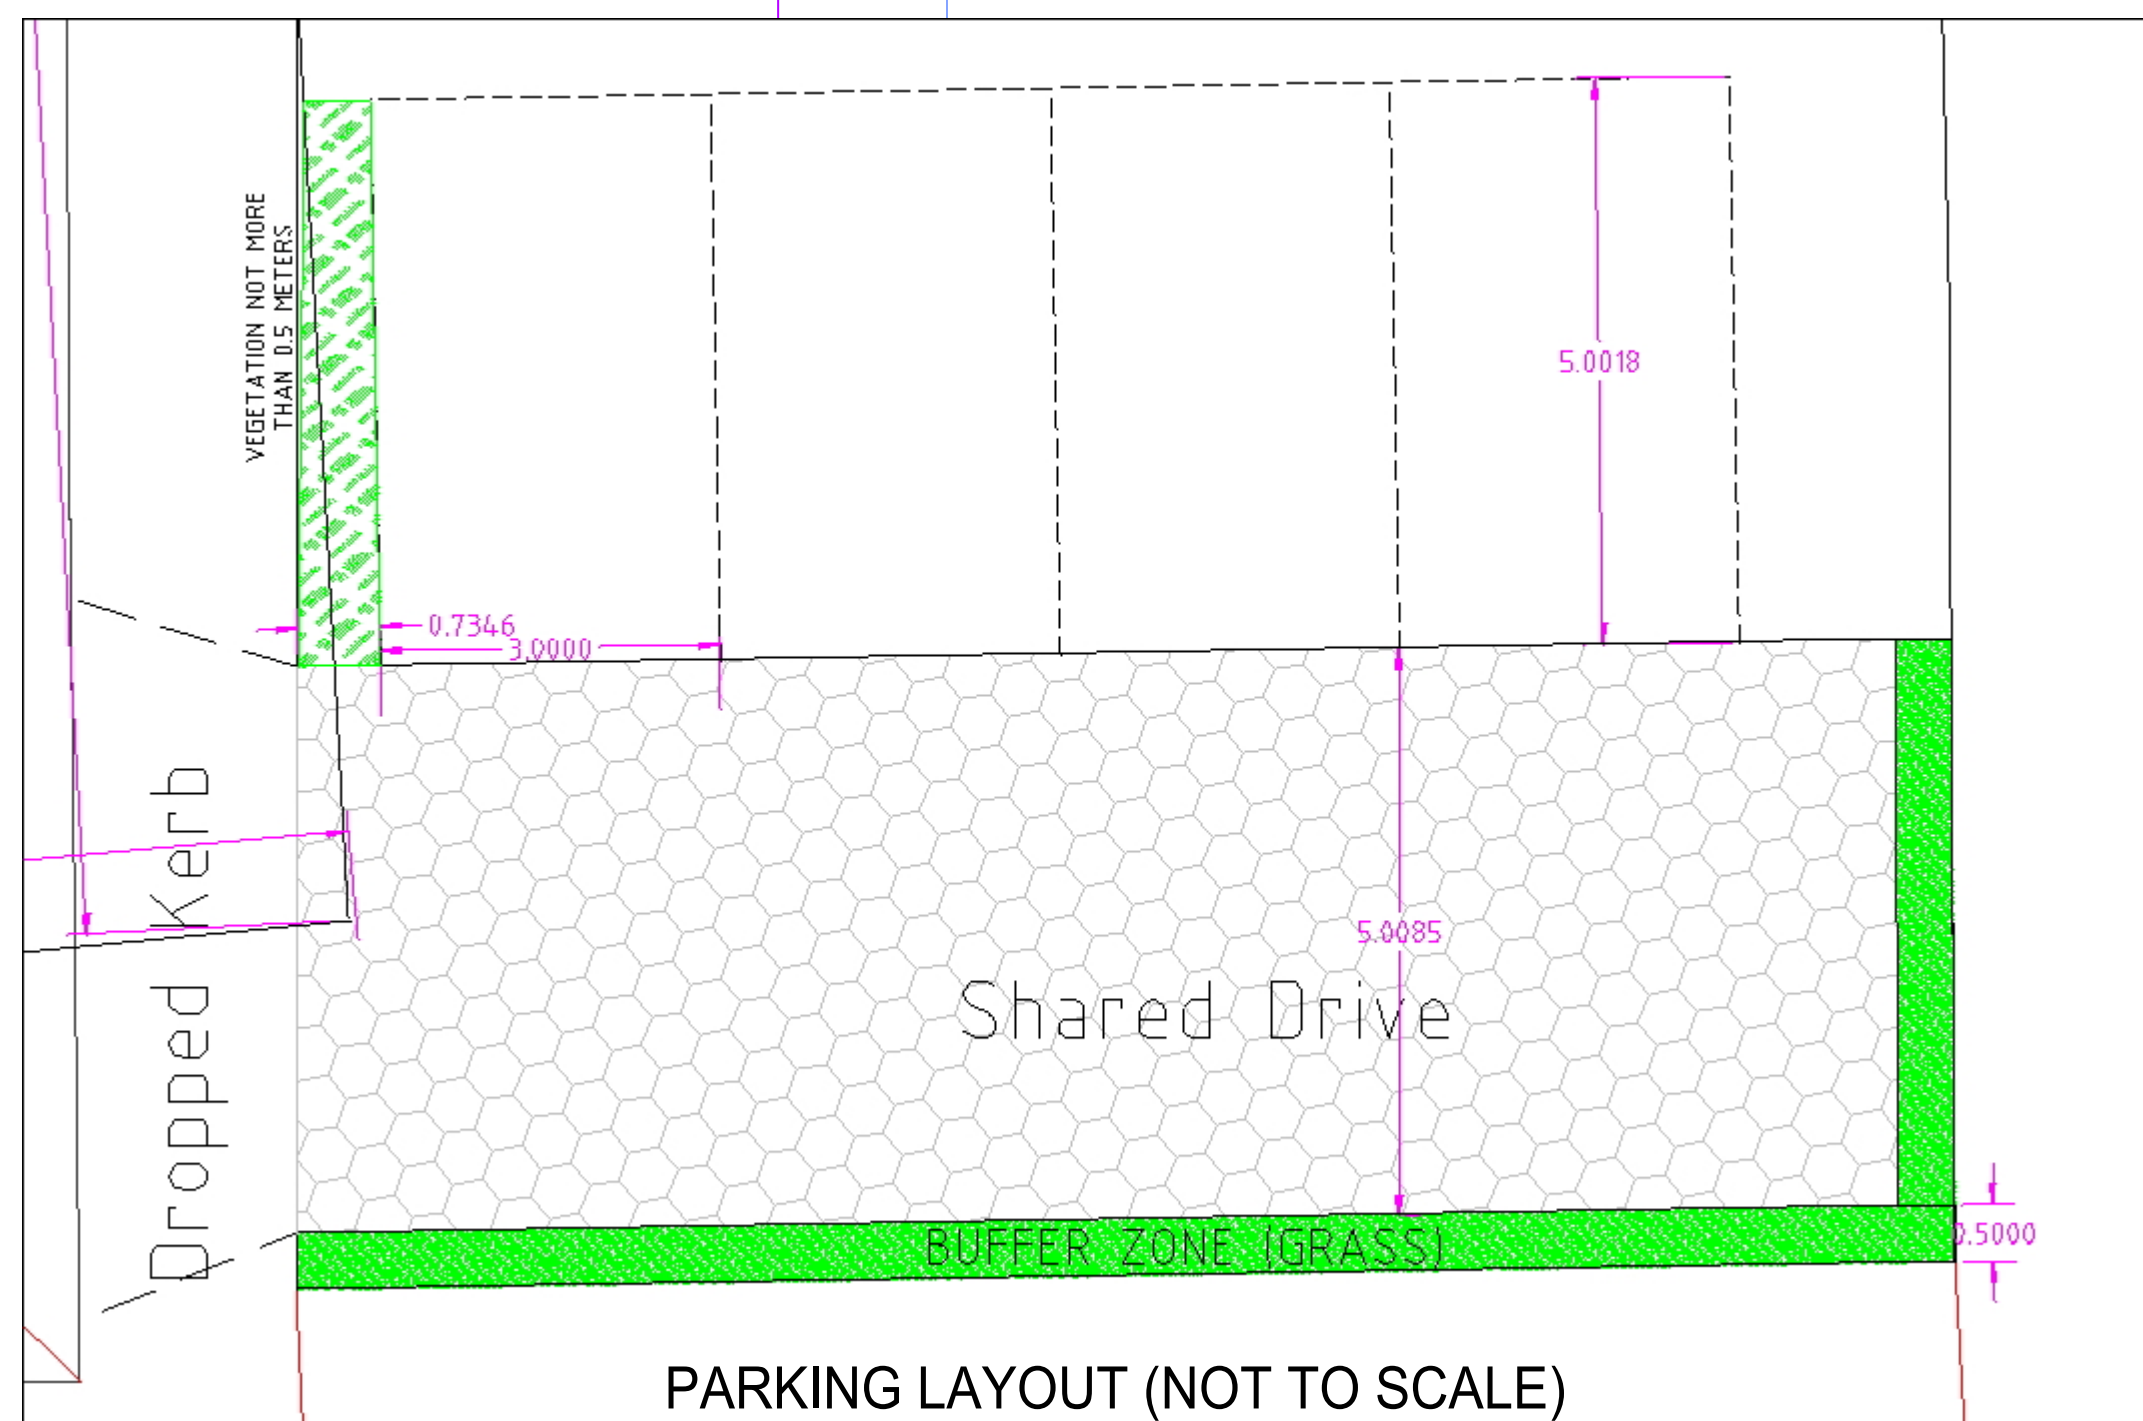


HIGHER DEAN STREET ACCESS ARRANGEMENTS

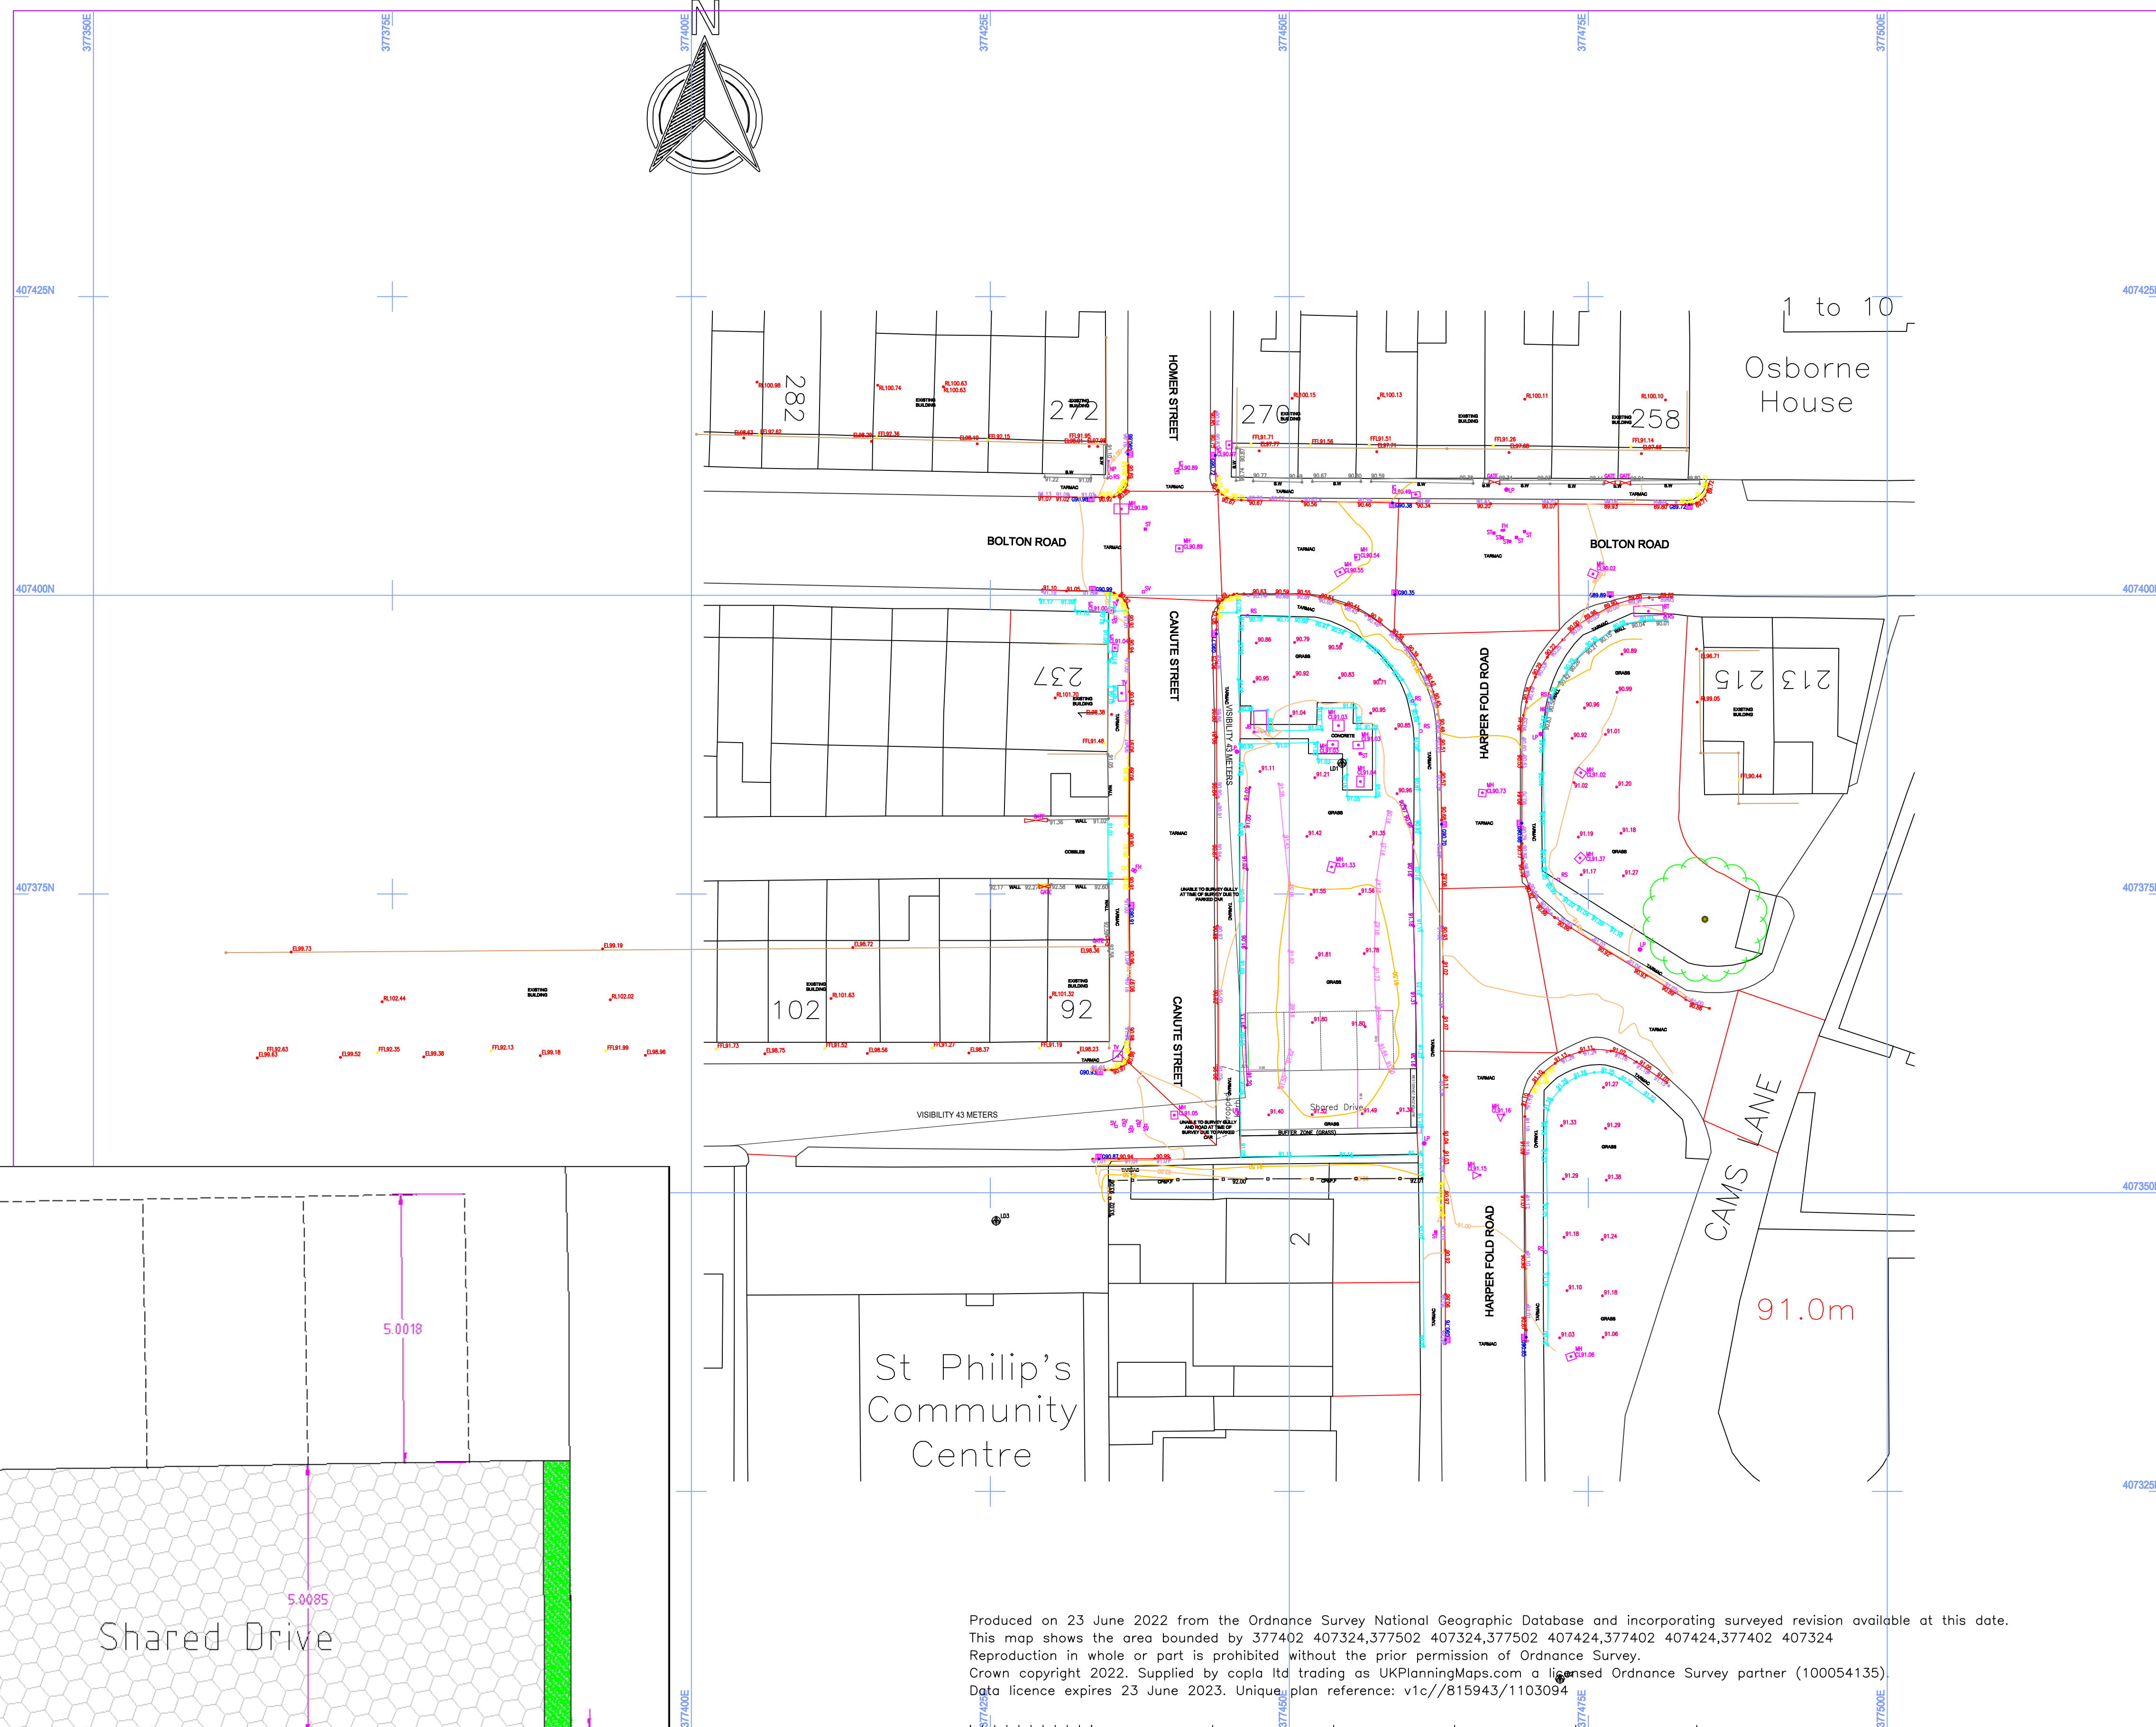

Produced on 23 June 2022 from the Ordnance Survey National Geographic Database and incorporating surveyed revision available at this date.
This map shows the area bounded by 377402 407324,377502 407324,377502 407424,377402 407424,377402 407324
Reproduction in whole or part is prohibited without the prior permission of Ordnance Survey.
Crown copyright 2022. Supplied by copla ltd trading as UKPlanningMaps.com a licensed Ordnance Survey partner (100054135).
Data licence expires 23 June 2023. Unique plan reference: v1c/815943/1103094

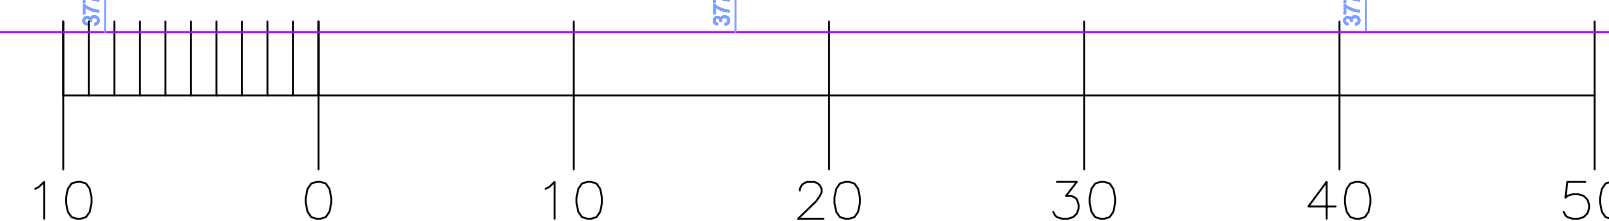

SCALE 1 : 300 @ A1