


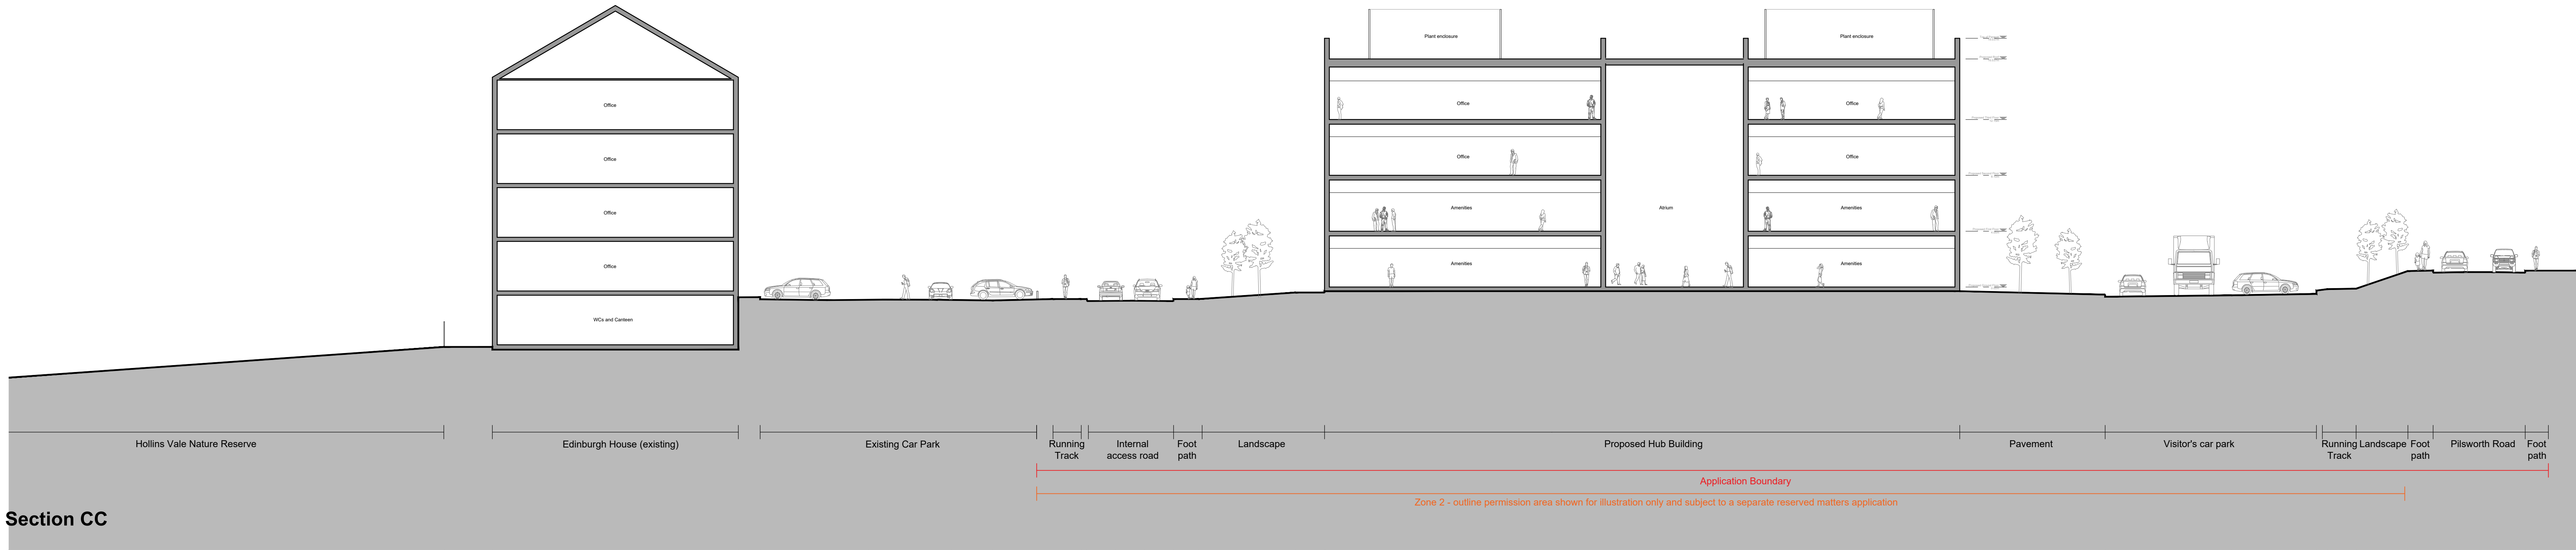


Section CC

- NOTES**
- All dimensions and levels are to be checked on site.
 - Any discrepancies are to be reported to the architect before any work commences.
 - This drawing shall not be scaled to ascertain any dimensions. Work to figured dimensions only.
 - This drawing shall not be reproduced without express written permission from AEW.
 - This drawing and ownership boundaries are produced using all reasonable endeavours. AEW cannot be responsible for the accuracy or scale discrepancy of base data supplied to them.
 - All works are to be undertaken in accordance with Building Regulations and the latest British Standards.
 - All proprietary materials and products are to be used strictly in accordance with the manufacturers recommendations.


CDM 2015
Client notified of duties: 19/01/22
Principal Designer: David M. Eagle Ltd.
Unless noted below, all known hazards have been highlighted on the drawing:




FOR ILLUSTRATION ONLY

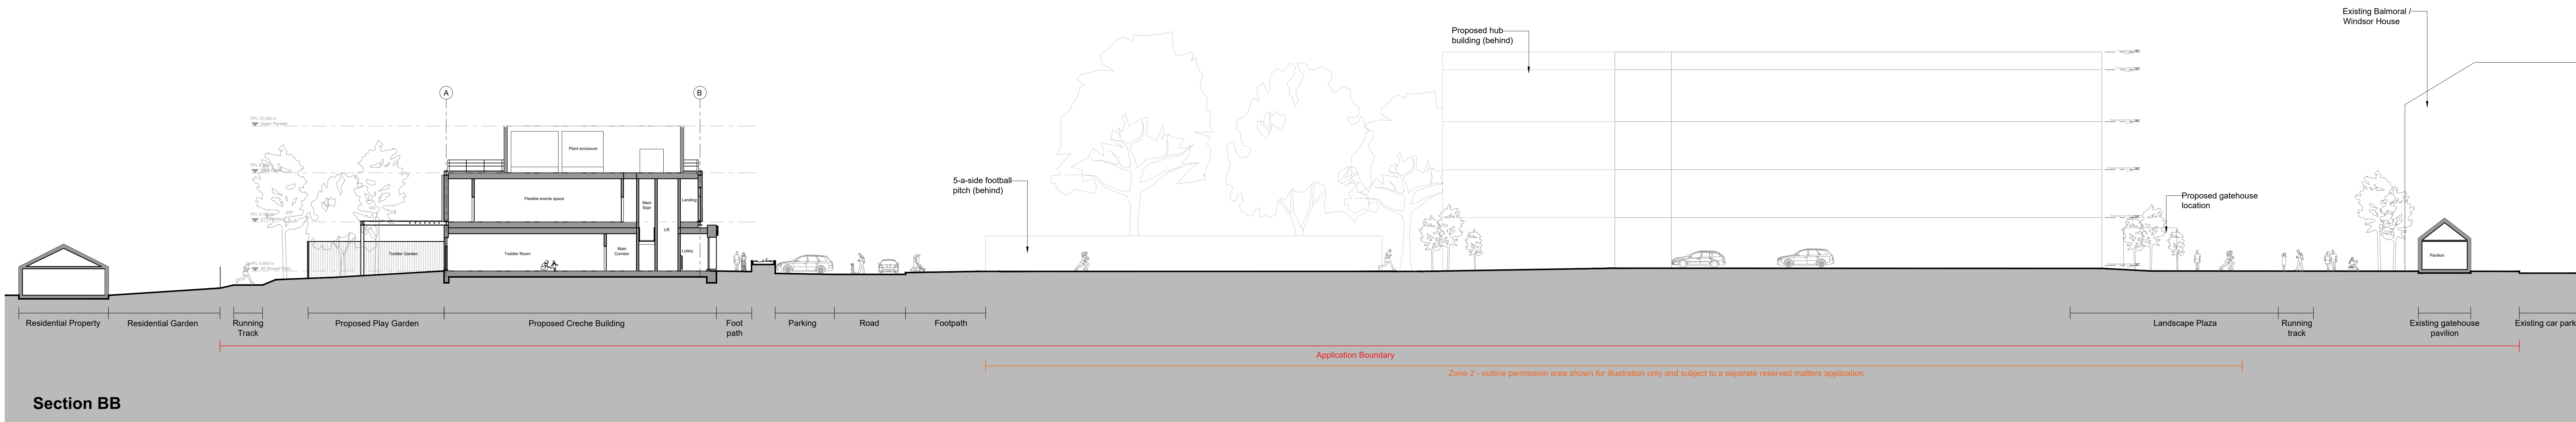

Section BB

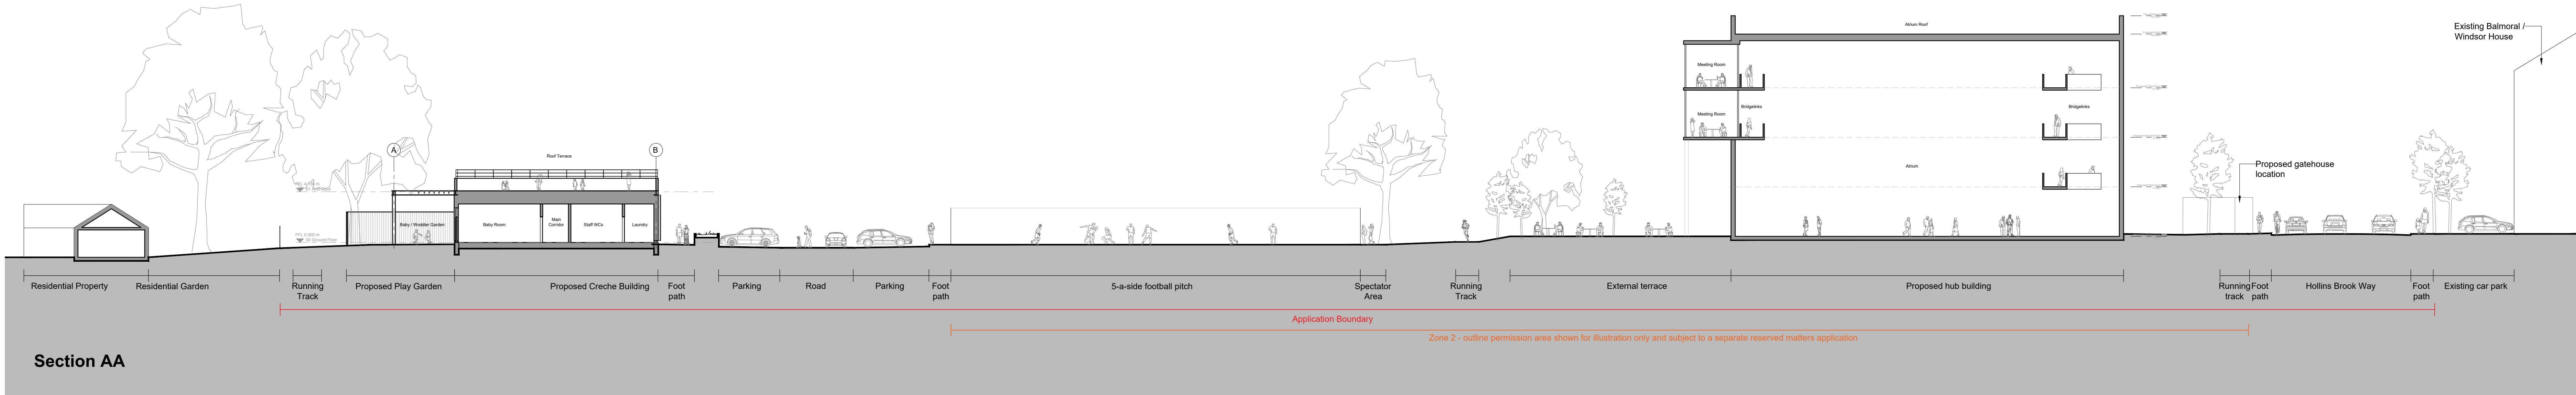

Section AA

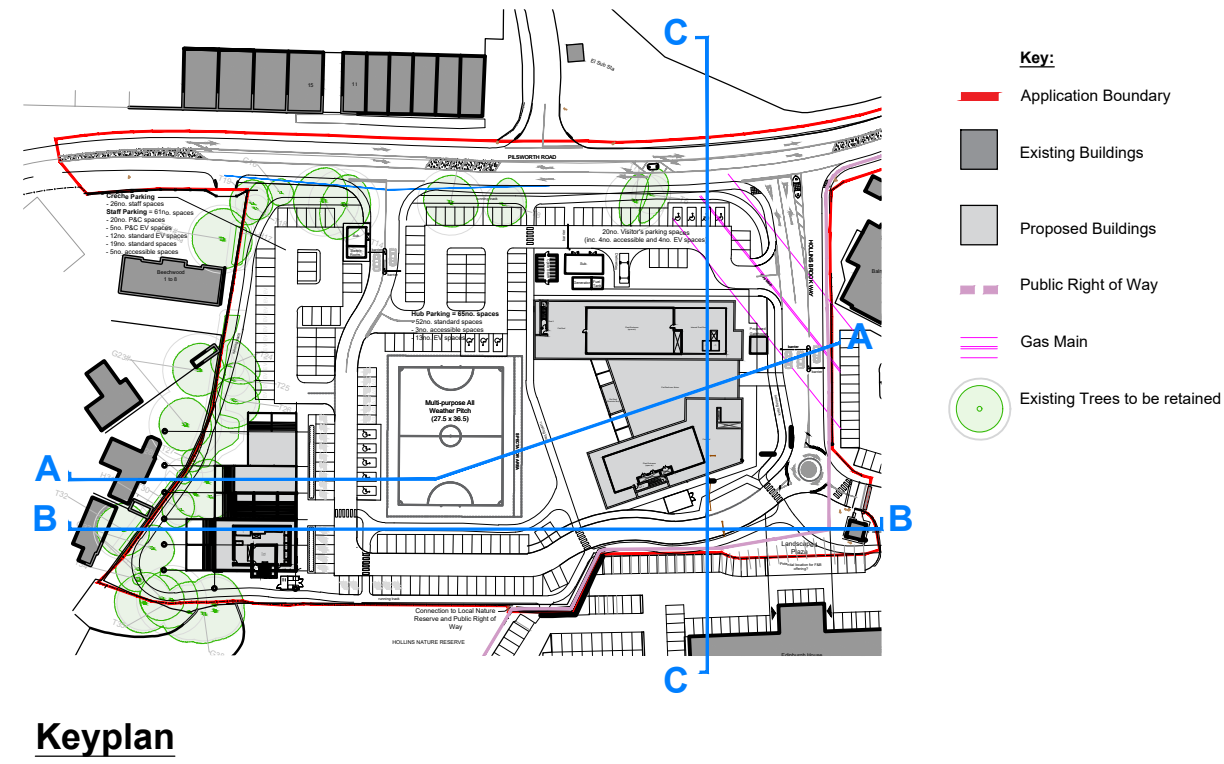

Keyplan

P01	26/05/2022	RP	PBH
Initial Issue			
REV	Date	Drawn by -	Checked by -
S2			
drawing stage			
client			
project			
drawing title			
date	24/04/2022	drawn	RP
scale@A0	1:500	checked	PBH