



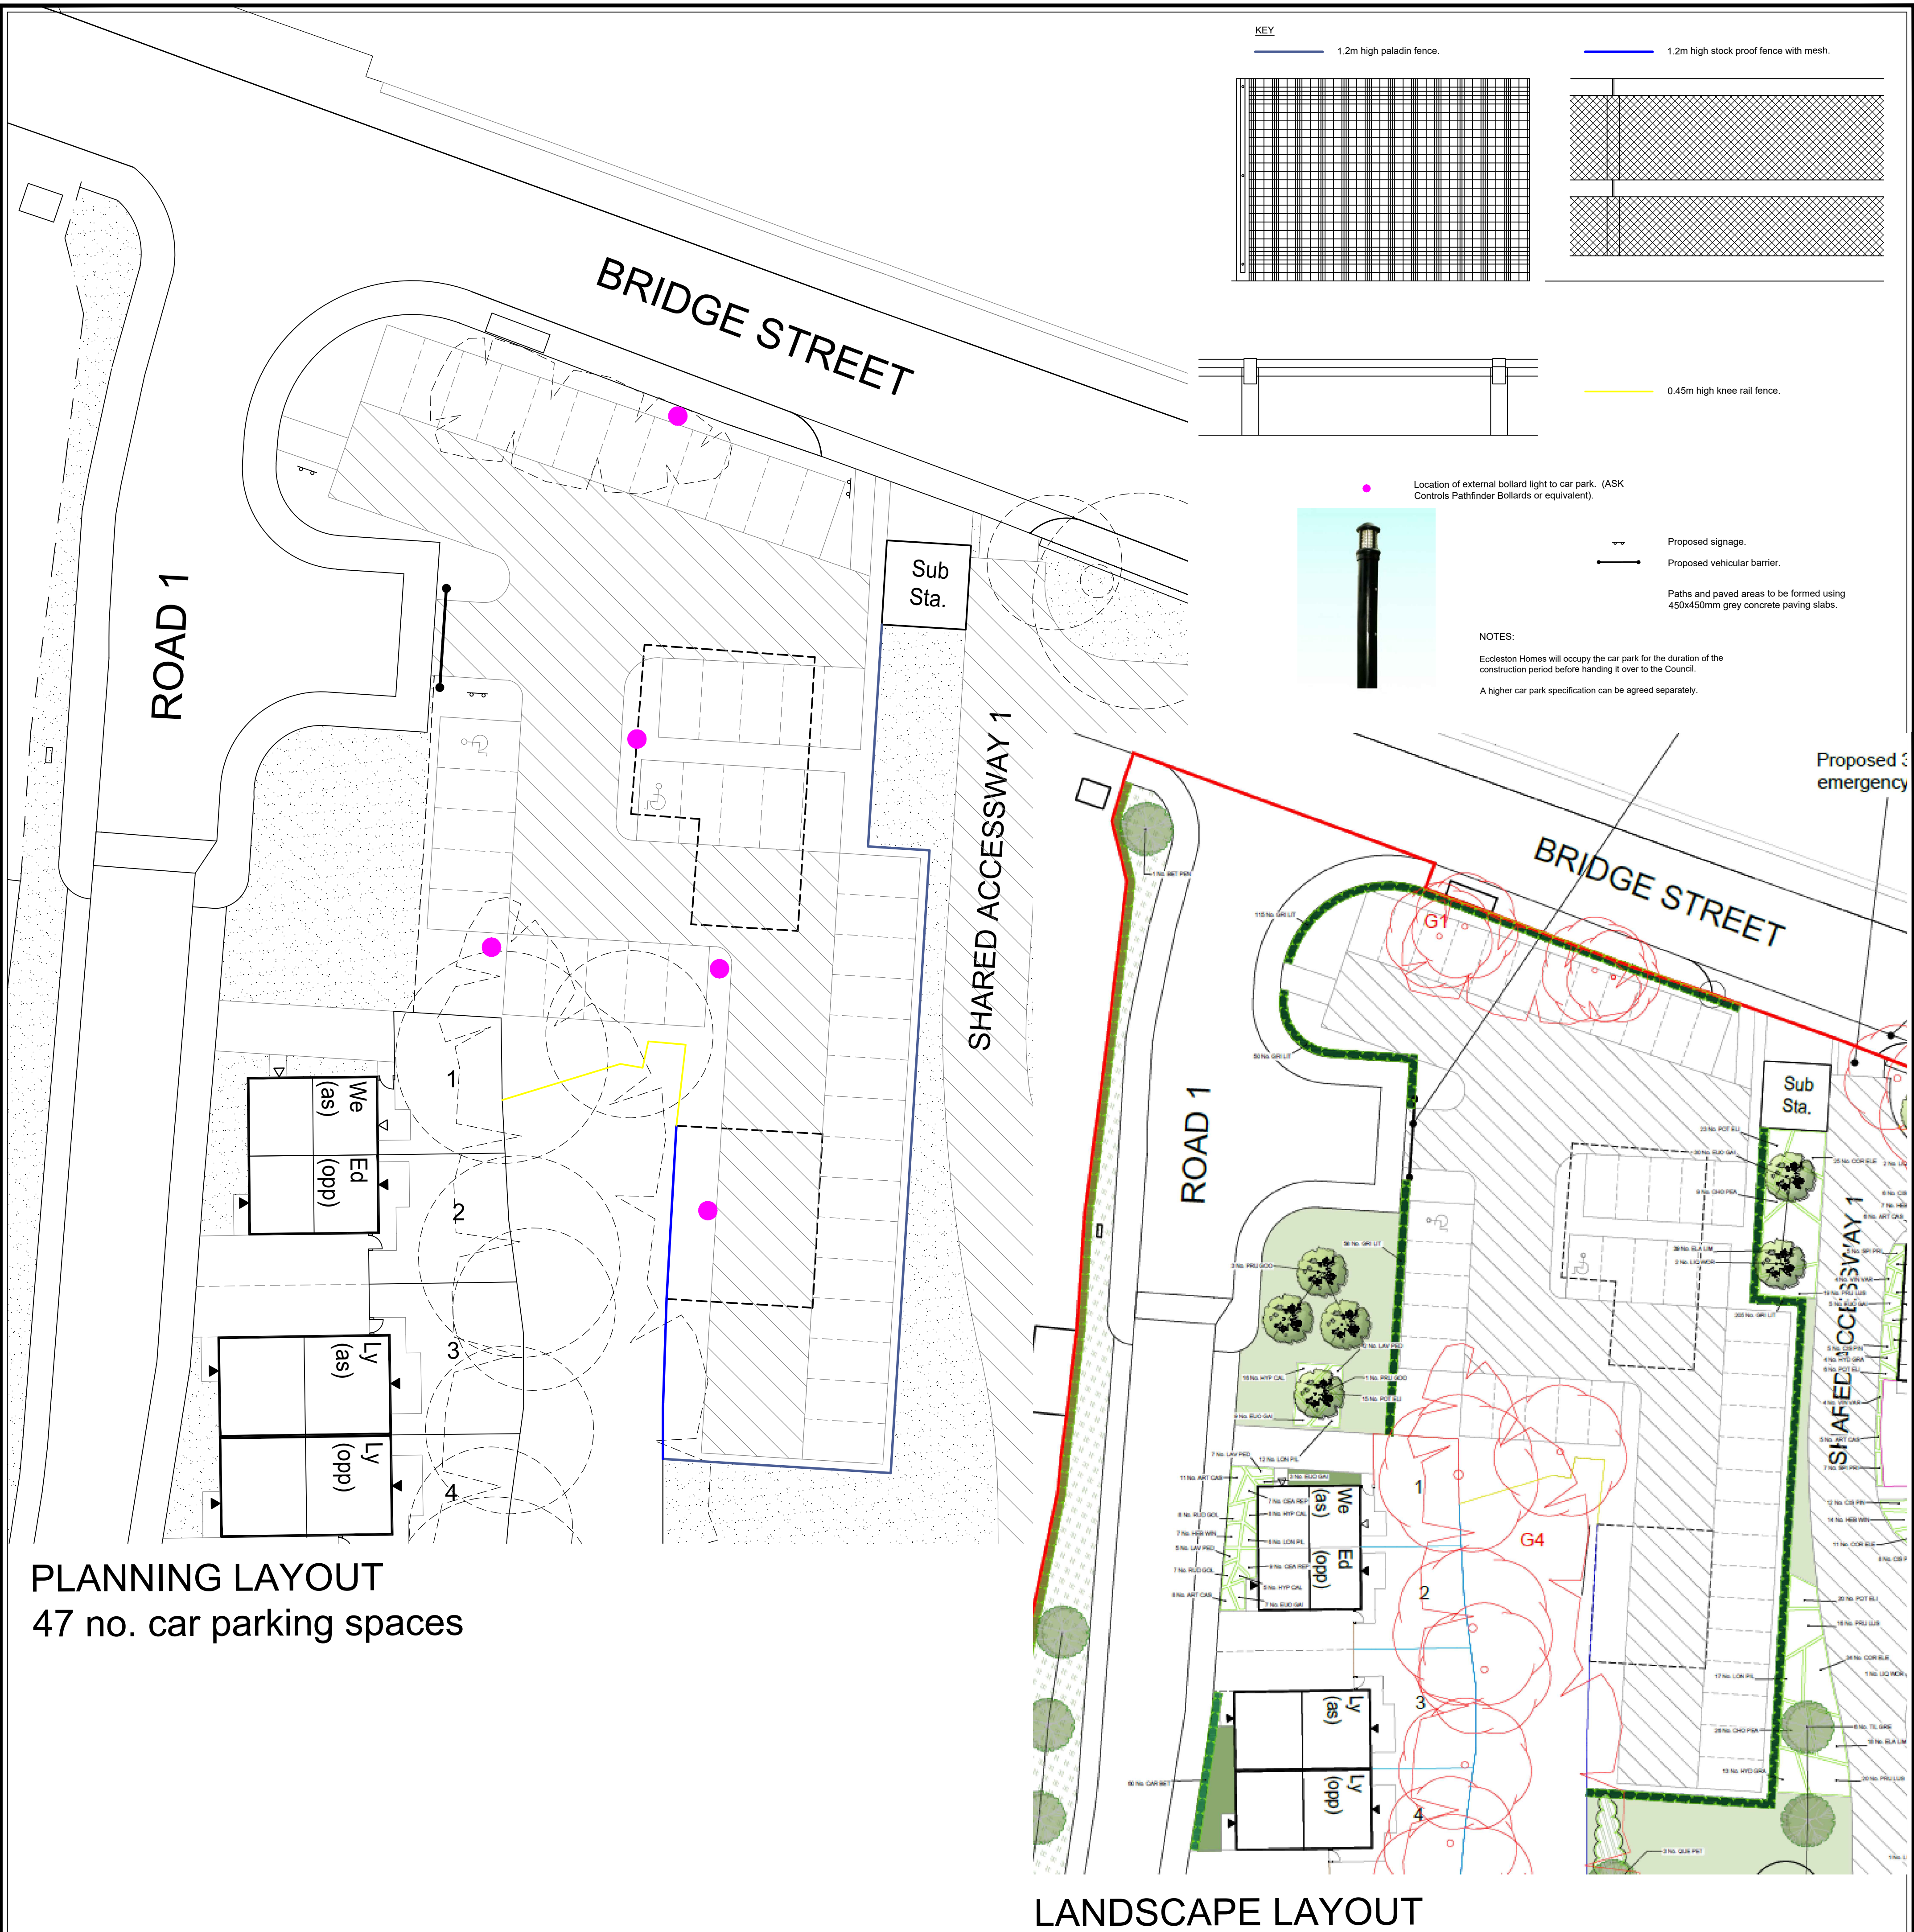

PLANNING LAYOUT
47 no. car parking spaces

LANDSCAPE LAYOUT

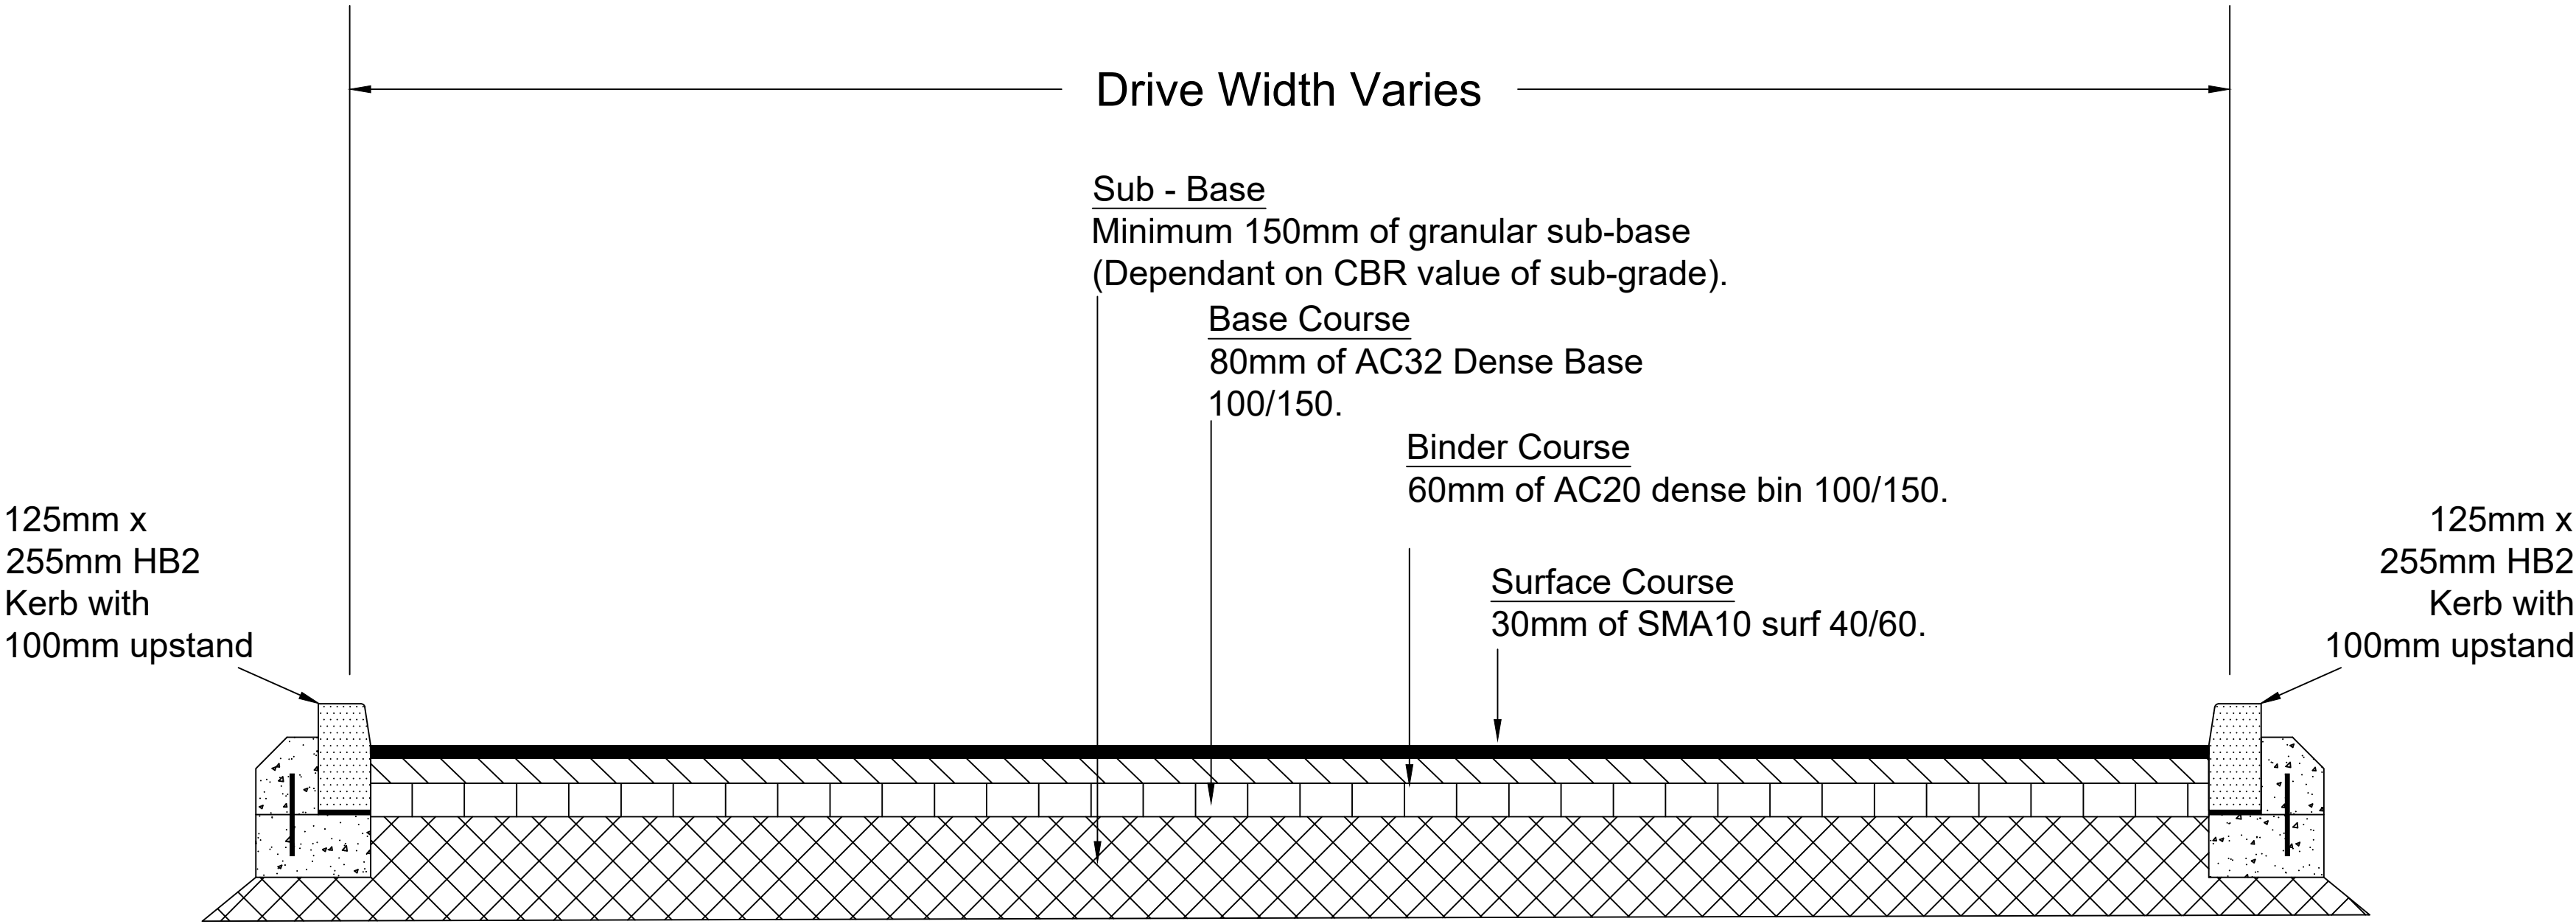

CAR PARK SPECIFICATION

REV.	DESCRIPTION	INT.	DATE
1			

Eccleston
HOMES

PROJECT
HOLCOMBE MILL,
BRIDGE STREET,
RAMSBOTTOM

DRAWING TITLE
PROPOSED
CAR PARK DETAILS

JOB NUMBER	SD-CP-01	REV
DRAWING NUMBER		
DRAWN	JSM	30.11.23
CHECKED		

SCALE	A1
NTS	