


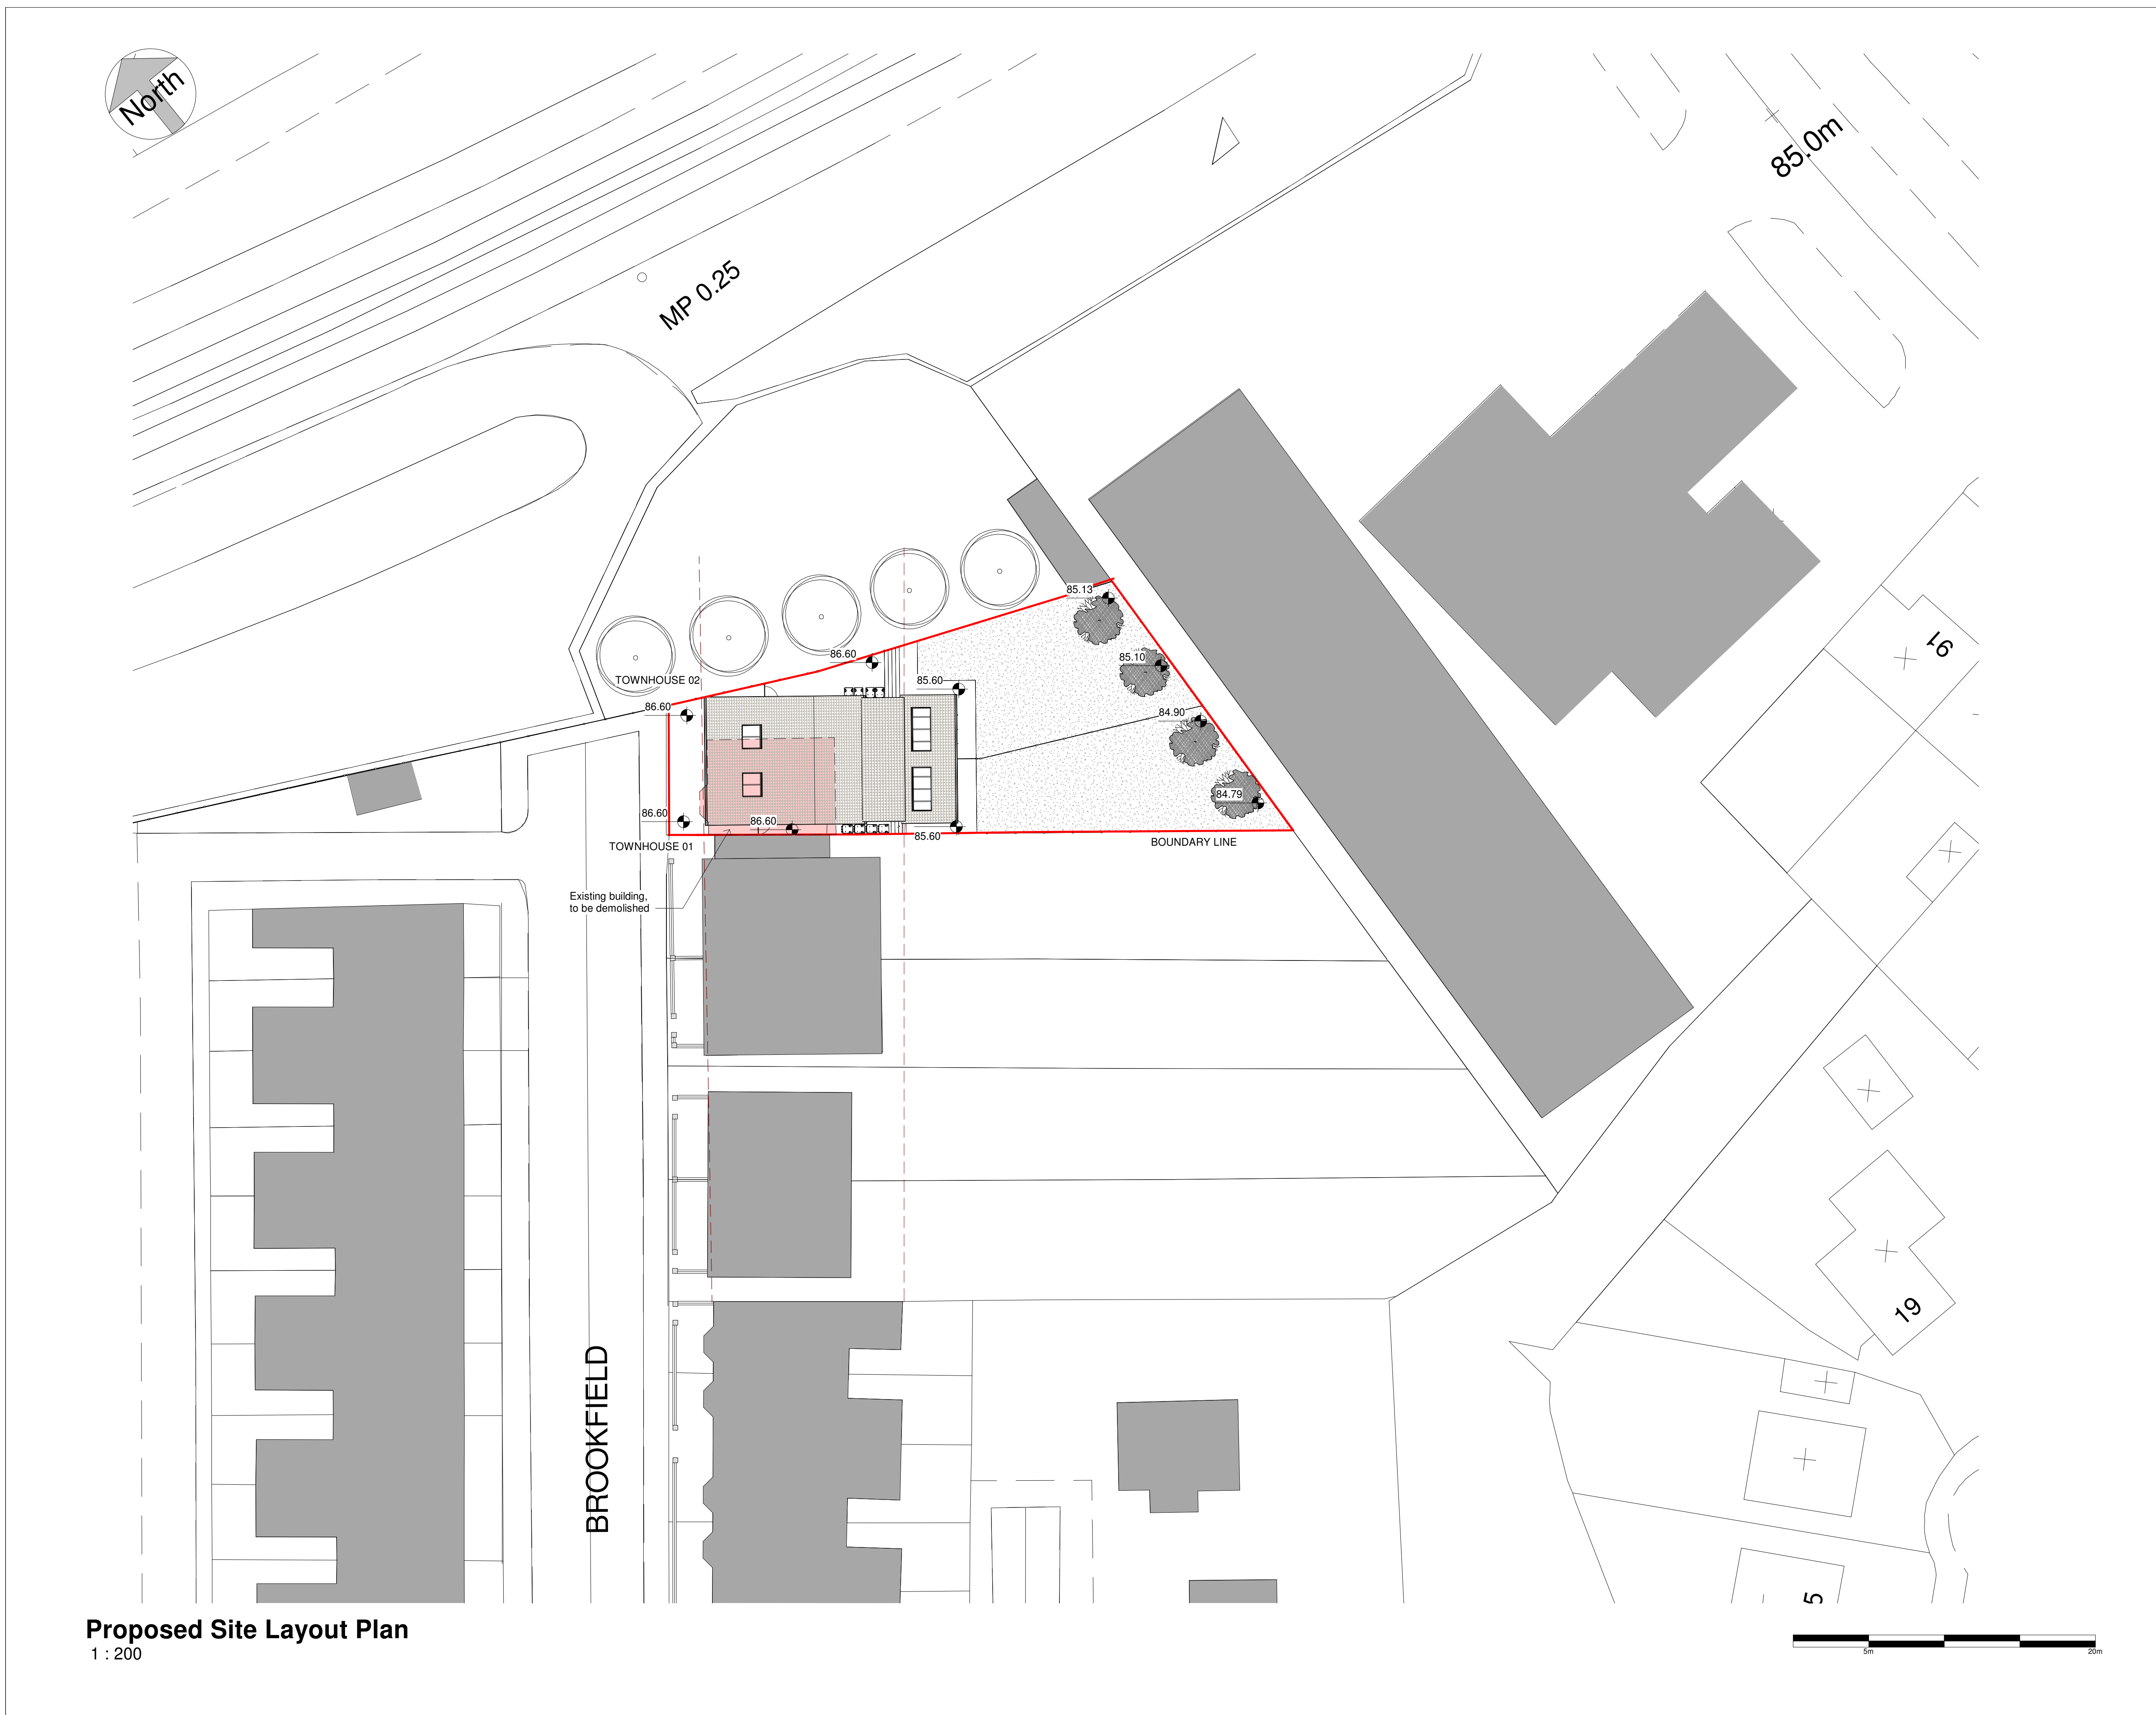

DO NOT SCALE. Use figured dimensions only. Contractor is to check all dimensions before commencement of works. This drawing is copyright. This data to be used as x-ref file only - not as live data. This drawing must only be used for the purpose for which it is supplied.

SEED Architects
Parsonage Chambers
3 Parsonage
Manchester
M3 2HW
● Tel: 0161 832 5750 ● E: office@seedarchitects.co.uk ●

Date	Time	Location	Description

Location	
----------	--

author AS	date 08/02/2022
checker MD	date 08/02/2022
scale 1 : 200	paper size A1

Project no. 3268	Type	Seed drawing no. 01_000_B	Rev. A
---------------------	------	------------------------------	-----------