


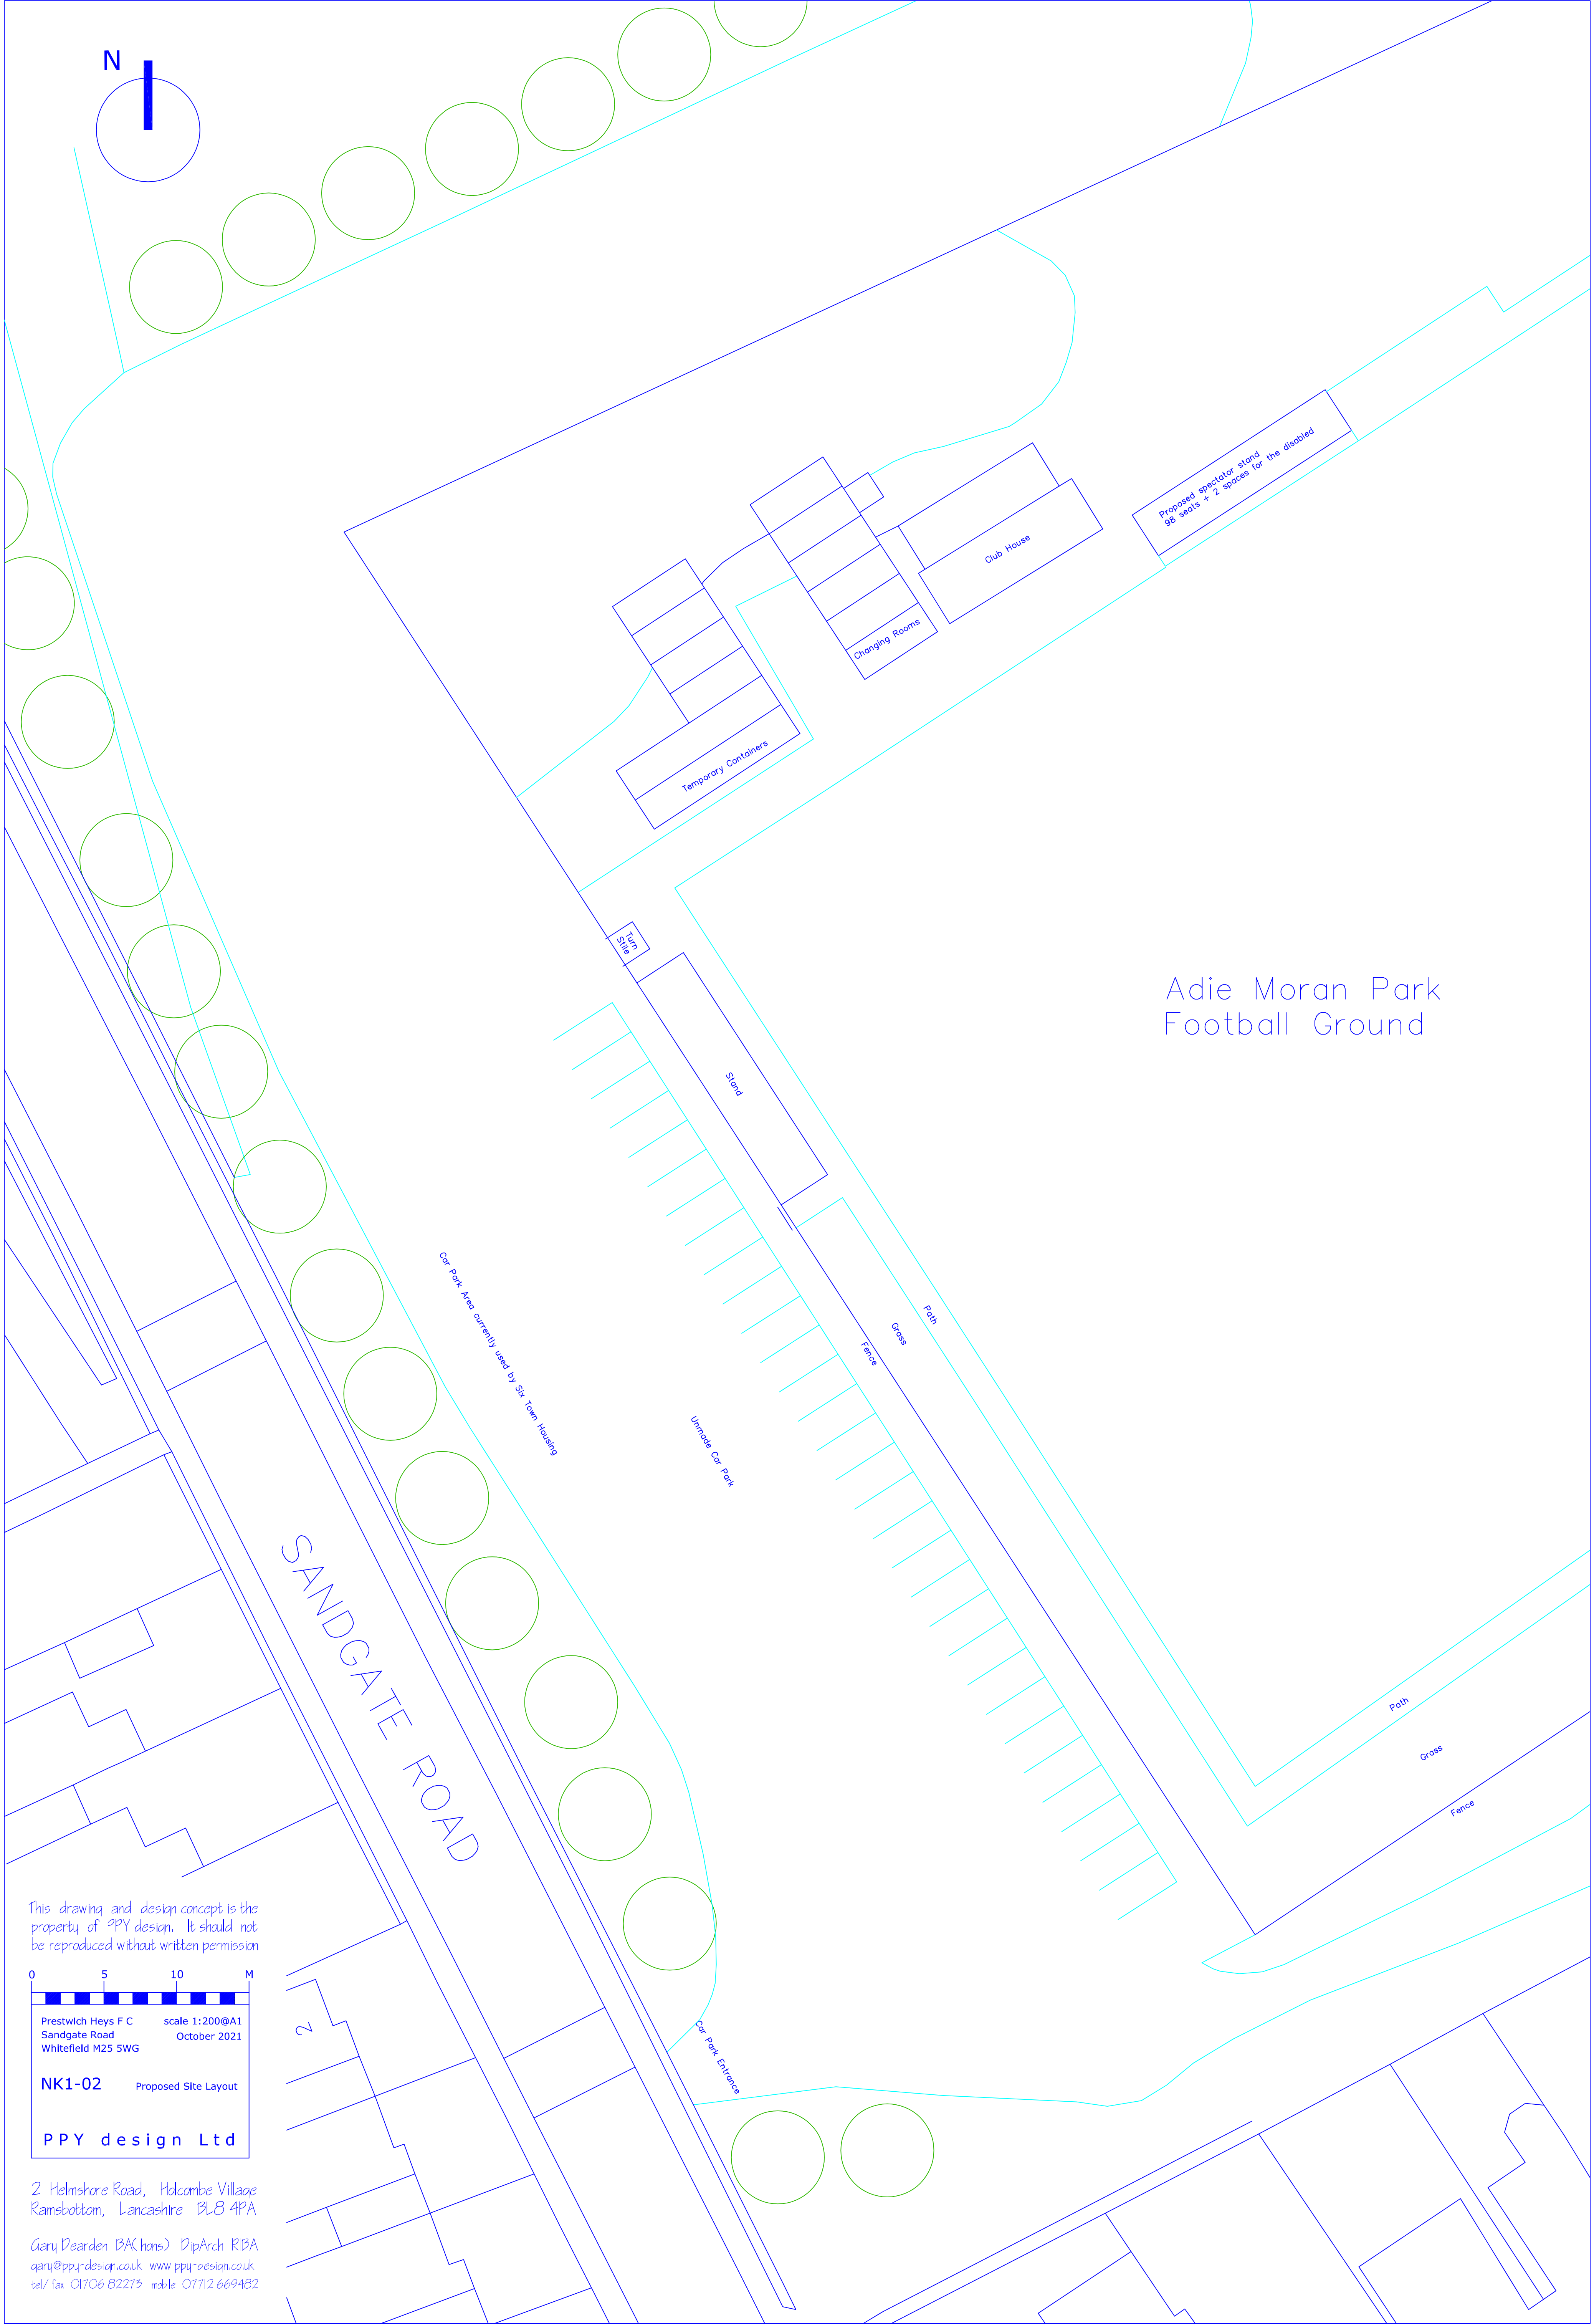

This drawing and design concept is the property of PPy design. It should not be reproduced without written permission

0 5 10 M

Prestwich Heys F C scale 1:200@A1
Sandgate Road October 2021
Whitefield M25 SWG

NK1-02 Proposed Site Layout

PPY design Ltd

2 Helmsford Road, Holcombe Village
Ramsbottom, Lancashire BL8 4PA

Gary Dearden BA(hons) DipArch RIBA
gary@ppy-design.co.uk www.ppy-design.co.uk
tel/fax 01706 822731 mobile 07712 669482