


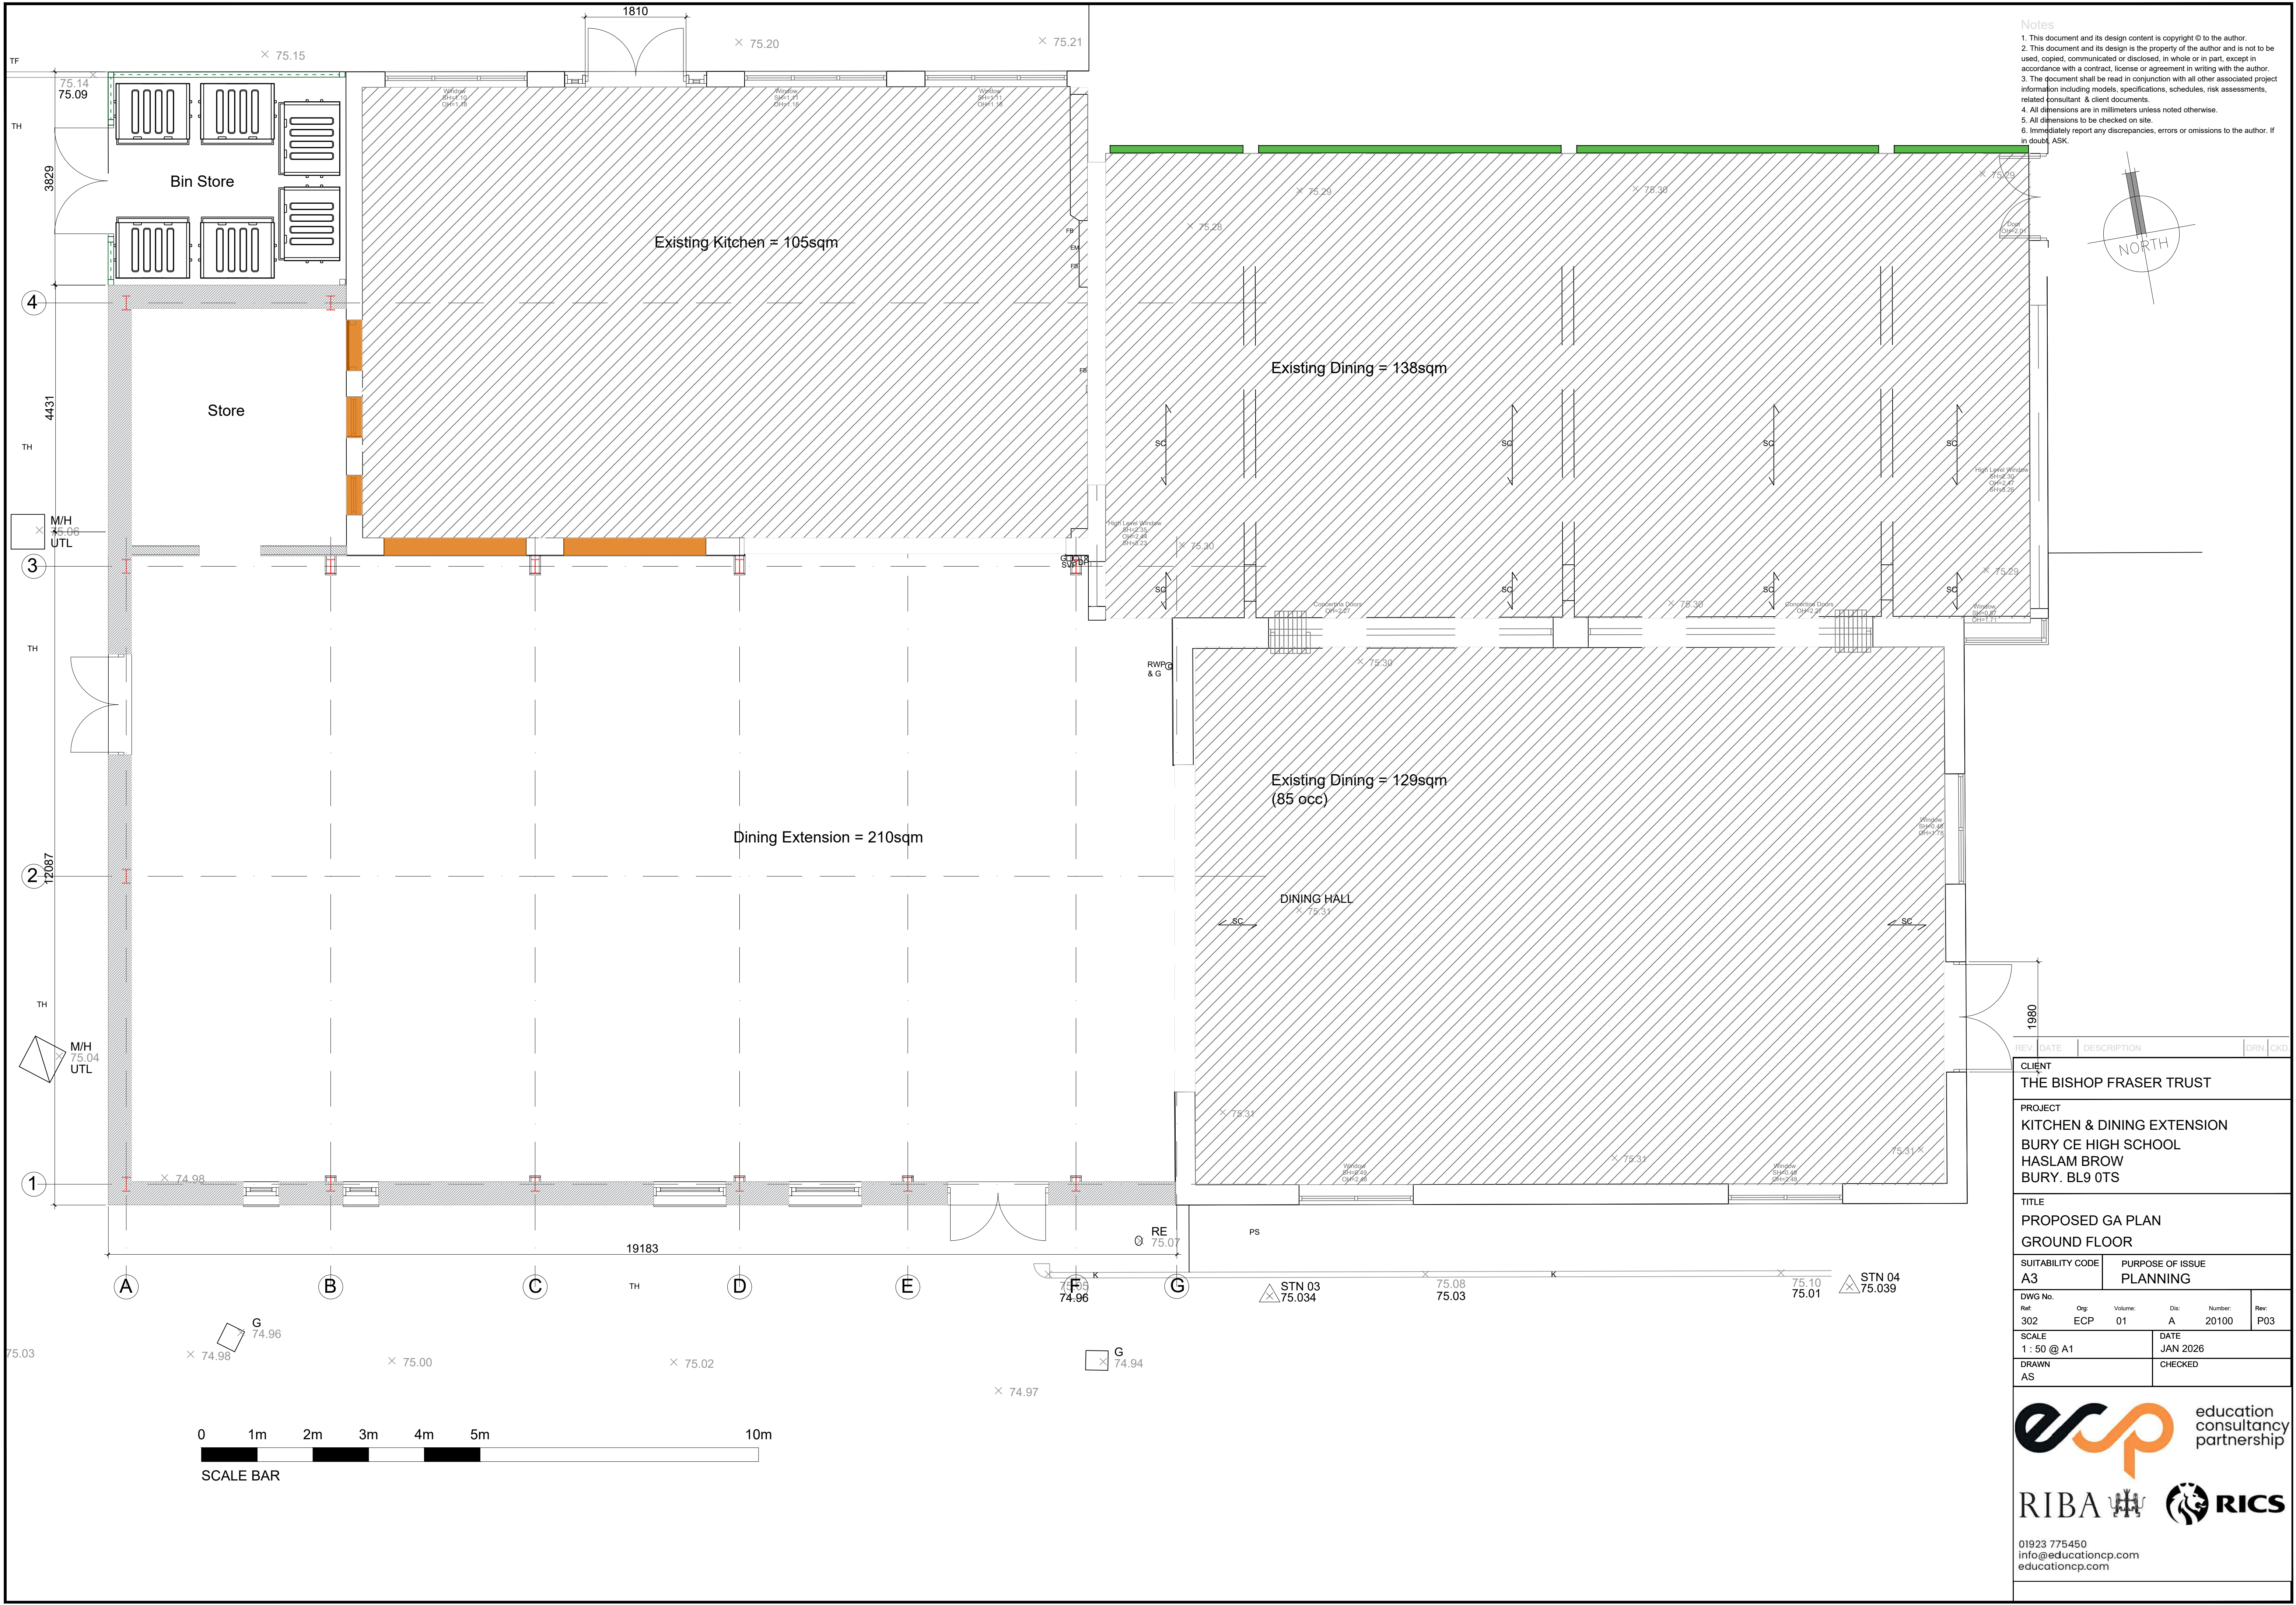

Notes

1. This document and its design content is copyright © to the author.
2. This document and its design is the property of the author and is not to be used, copied, communicated or disclosed, in whole or in part, except in accordance with a contract, license or agreement in writing with the author.
3. The document shall be read in conjunction with all other associated project information including models, specifications, schedules, risk assessments, related consultant & client documents.
4. All dimensions are in millimeters unless noted otherwise.
5. All dimensions to be checked on site.
6. Immediately report any discrepancies, errors or omissions to the author. If in doubt ASK.

REV	DATE	DESCRIPTION	DRN	CHK
CLIENT				
THE BISHOP FRASER TRUST				
PROJECT				
KITCHEN & DINING EXTENSION				
BURY CE HIGH SCHOOL				
HASLAM BROW				
BURY. BL9 0TS				
TITLE				
PROPOSED GA PLAN				
GROUND FLOOR				
SUITABILITY CODE		PURPOSE OF ISSUE		
A3		PLANNING		
DWG No.				
Ref	Org	Volume	Dis	Number
302	ECP	01	A	20100
Rev				P03
SCALE			DATE	
1 : 50 @ A1			JAN 2026	
DRAWN			CHECKED	
AS				
 education consultancy partnership   RICS 01923 775450 info@educationcp.com educationcp.com				