


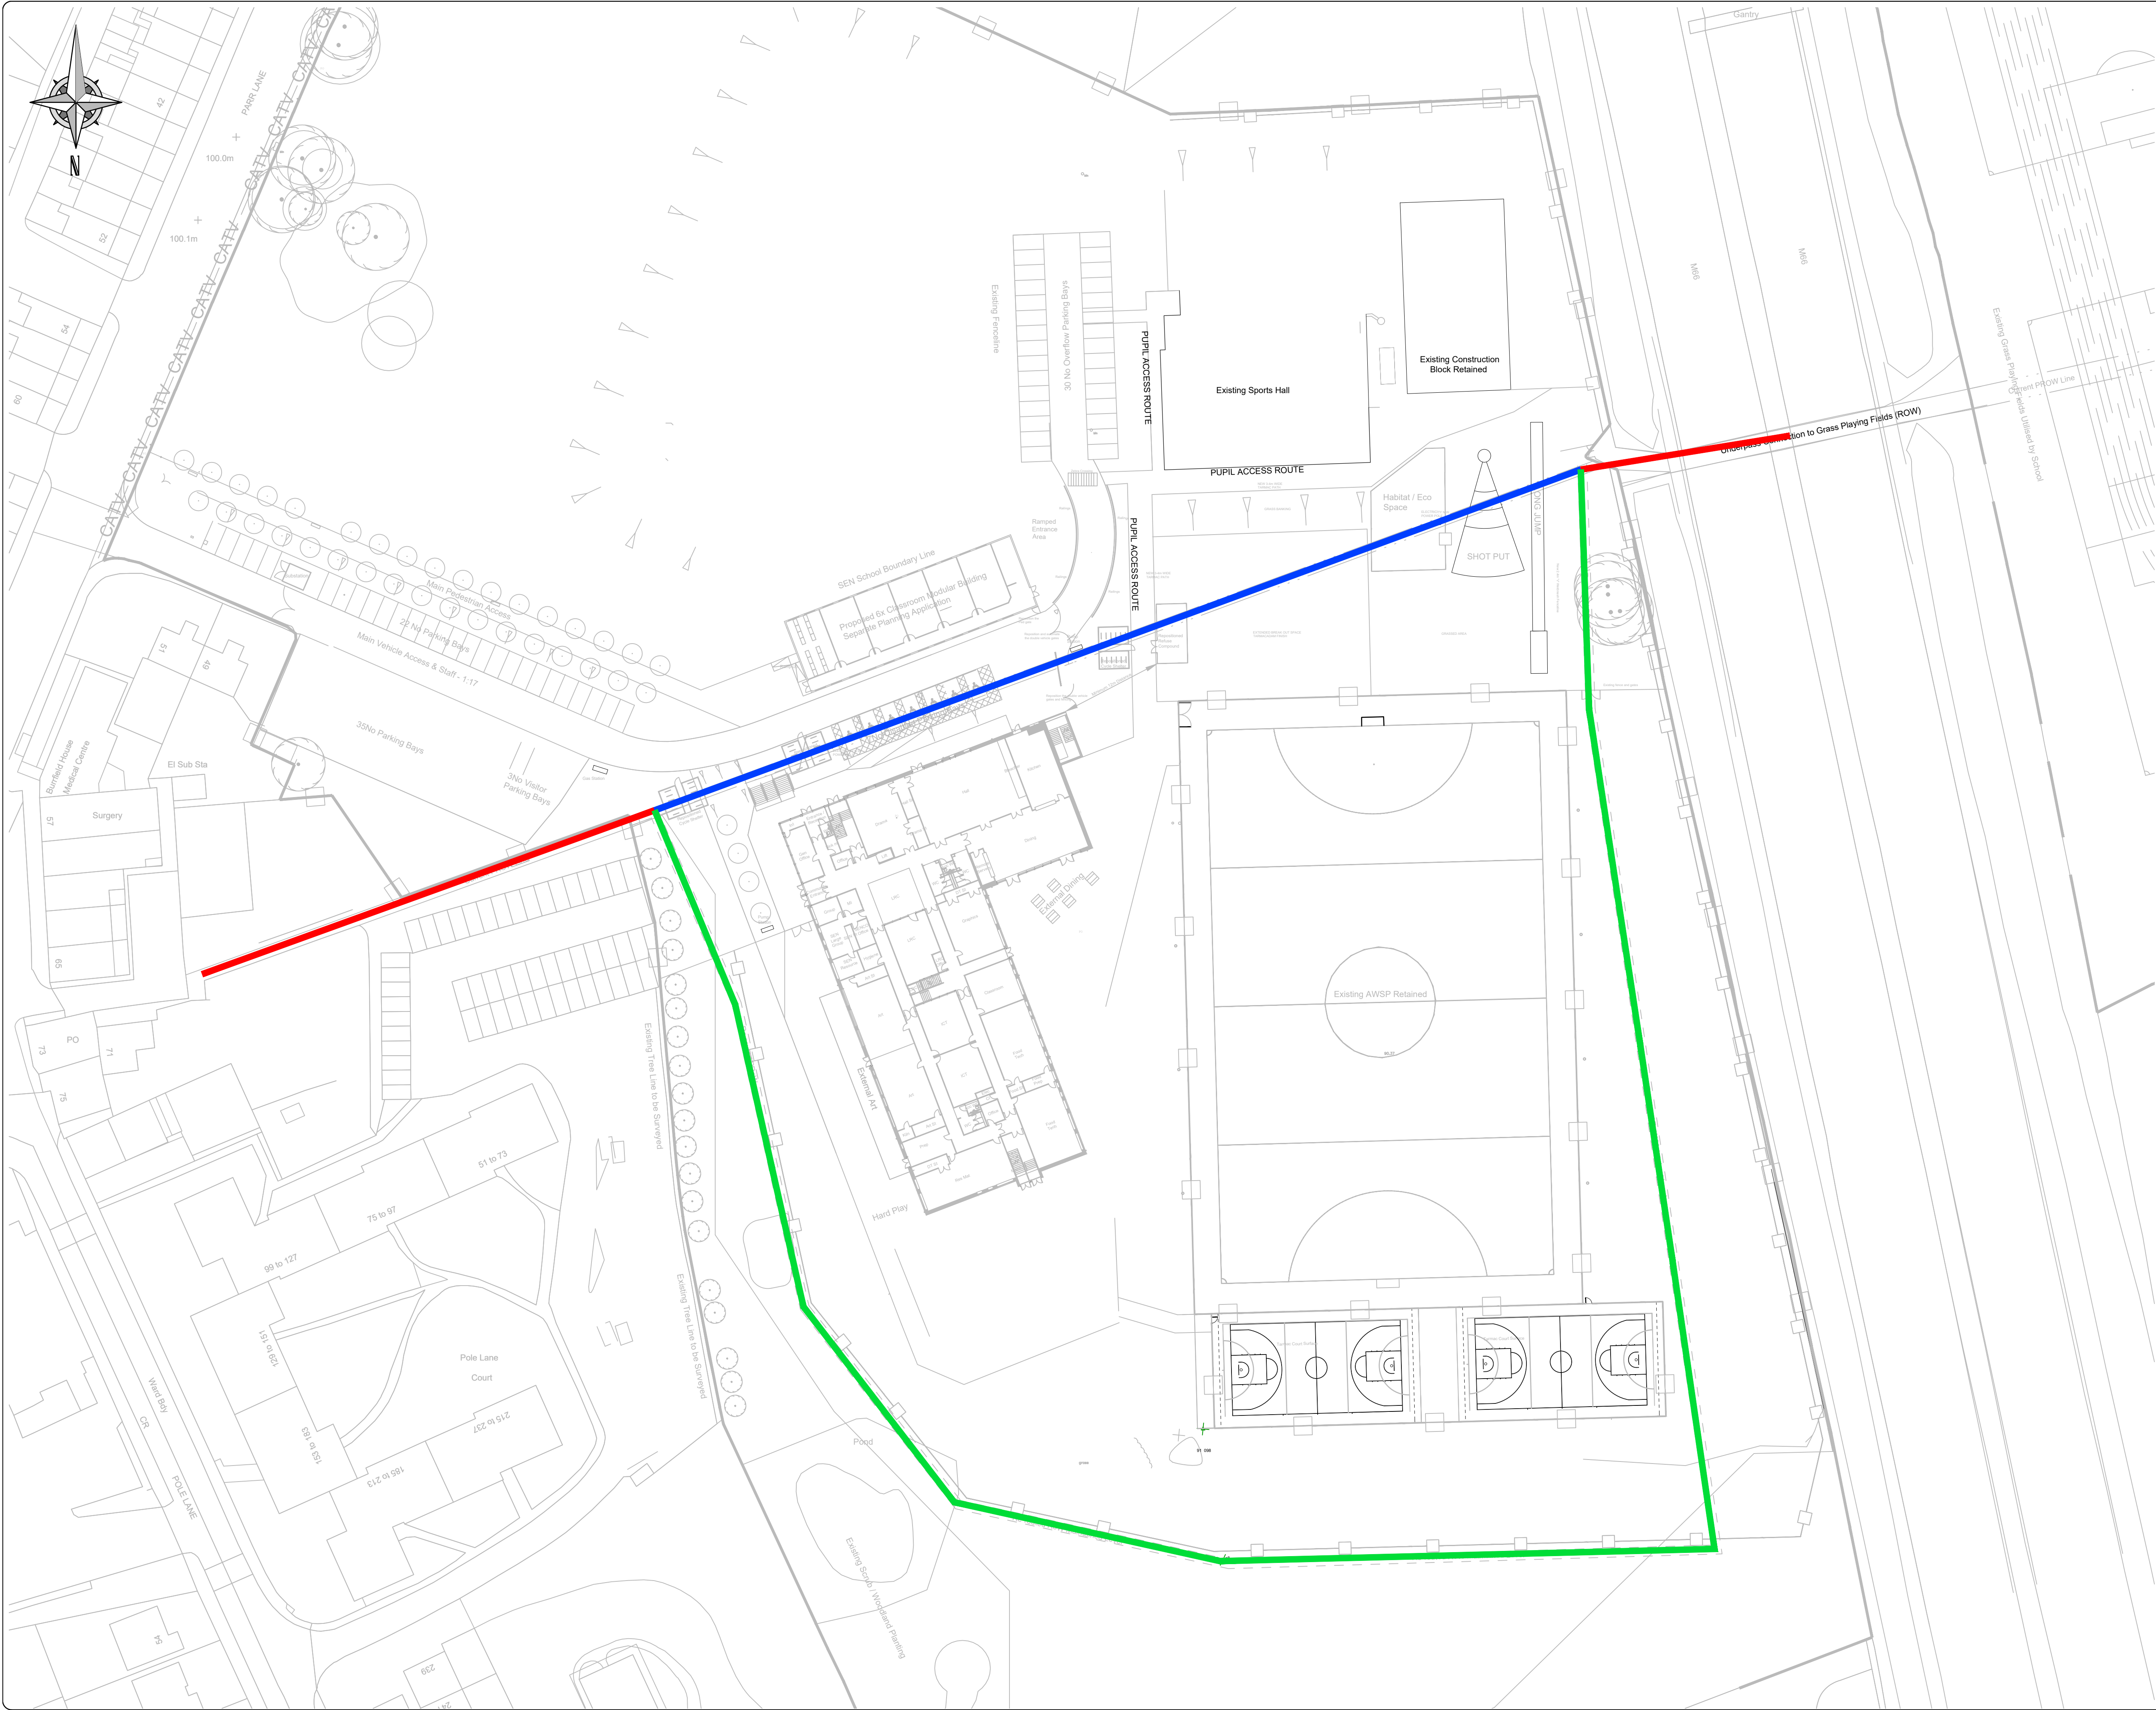

Notes:

- This drawing is subject to copyright and is not to be reproduced in part or whole without approval.
- Do not scale this drawing - check all dimensions on site.

KEY:

- PRow Unaffected
- PRow to be Diverted
- PRow Diversion Route

Rev:	13.12.21	INITIAL ISSUE	KG
Date:		Status/Amendments:	By

mosodi

mobility solutions through design and innovation

Manchester 0161 413 5168

Leeds 0113 323 0854

Client:

ENABL

Project:

UNSWORTH ACADEMY, BURY

Drawing Title:

INDICATIVE PROW DIVERSION PROPOSALS

Drawn By:	KG	Checked By:	RAM	Approved By:	RAM
Scale:	1:500	Paper Size:	A1	Date Created:	13.12.21
Drawing Number:	21058.IN.01	Drawing Revision:	-		