



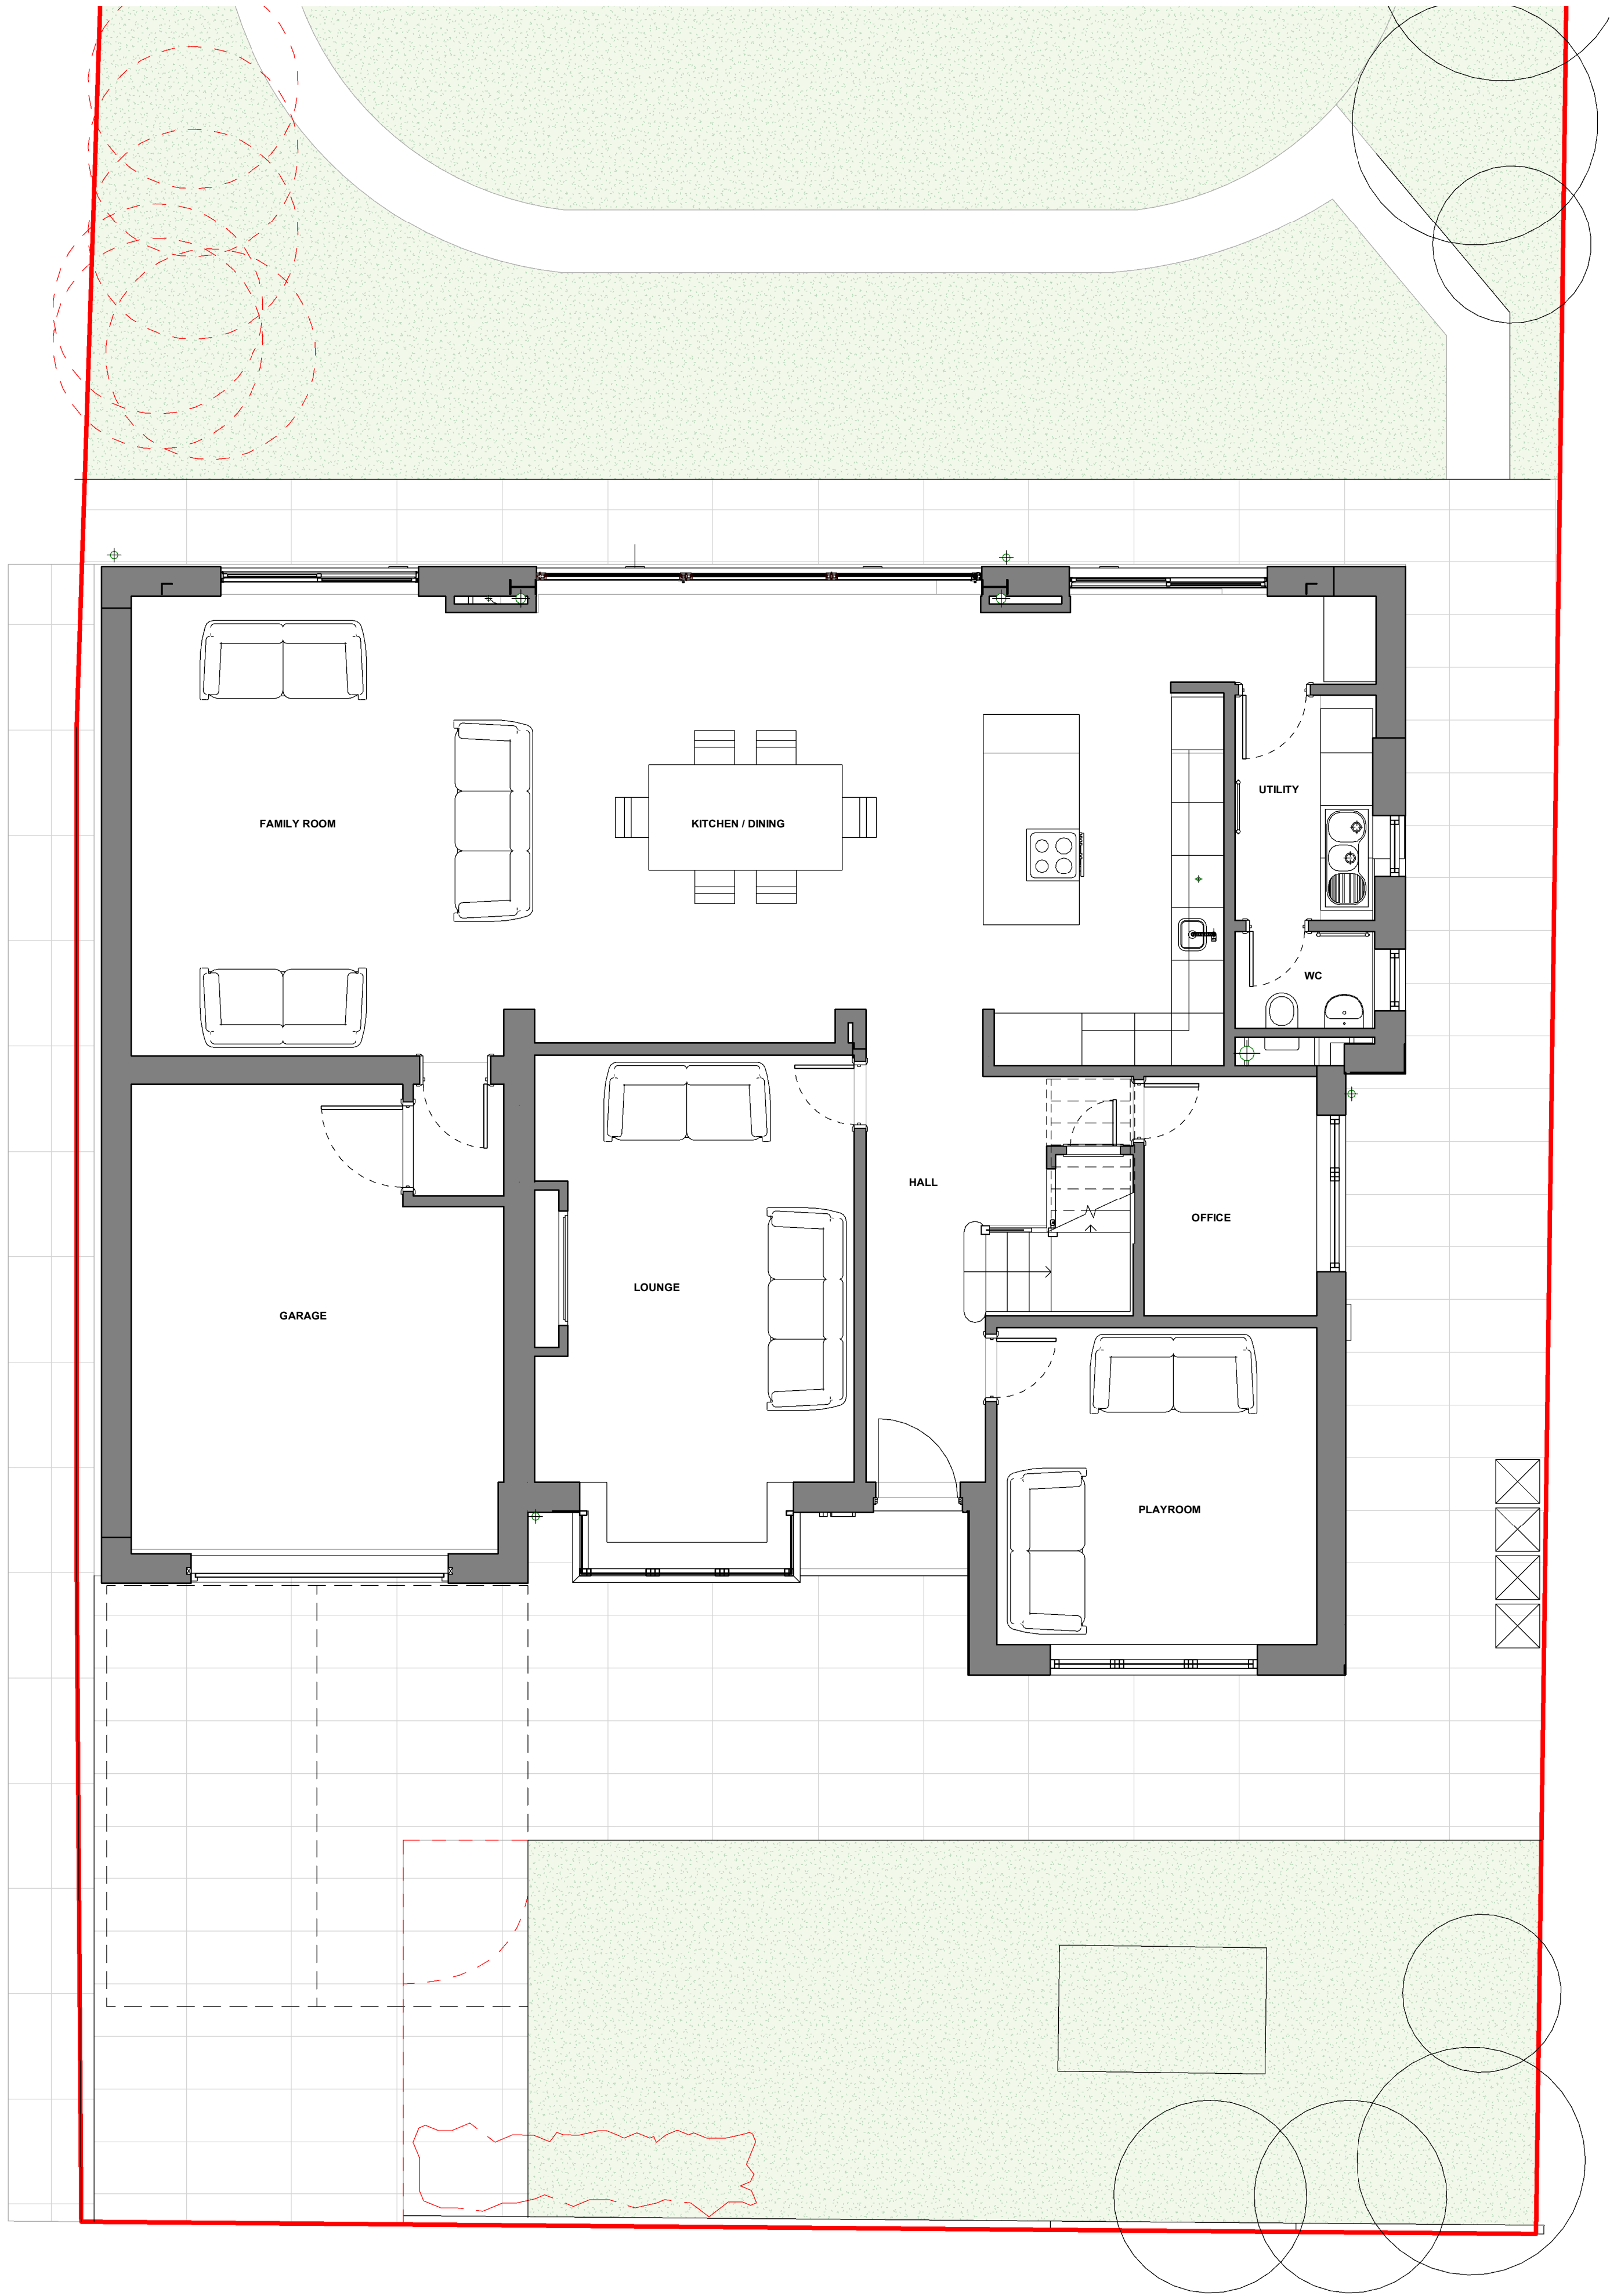

1 Level 0 - Proposed GA Plan
1 : 50

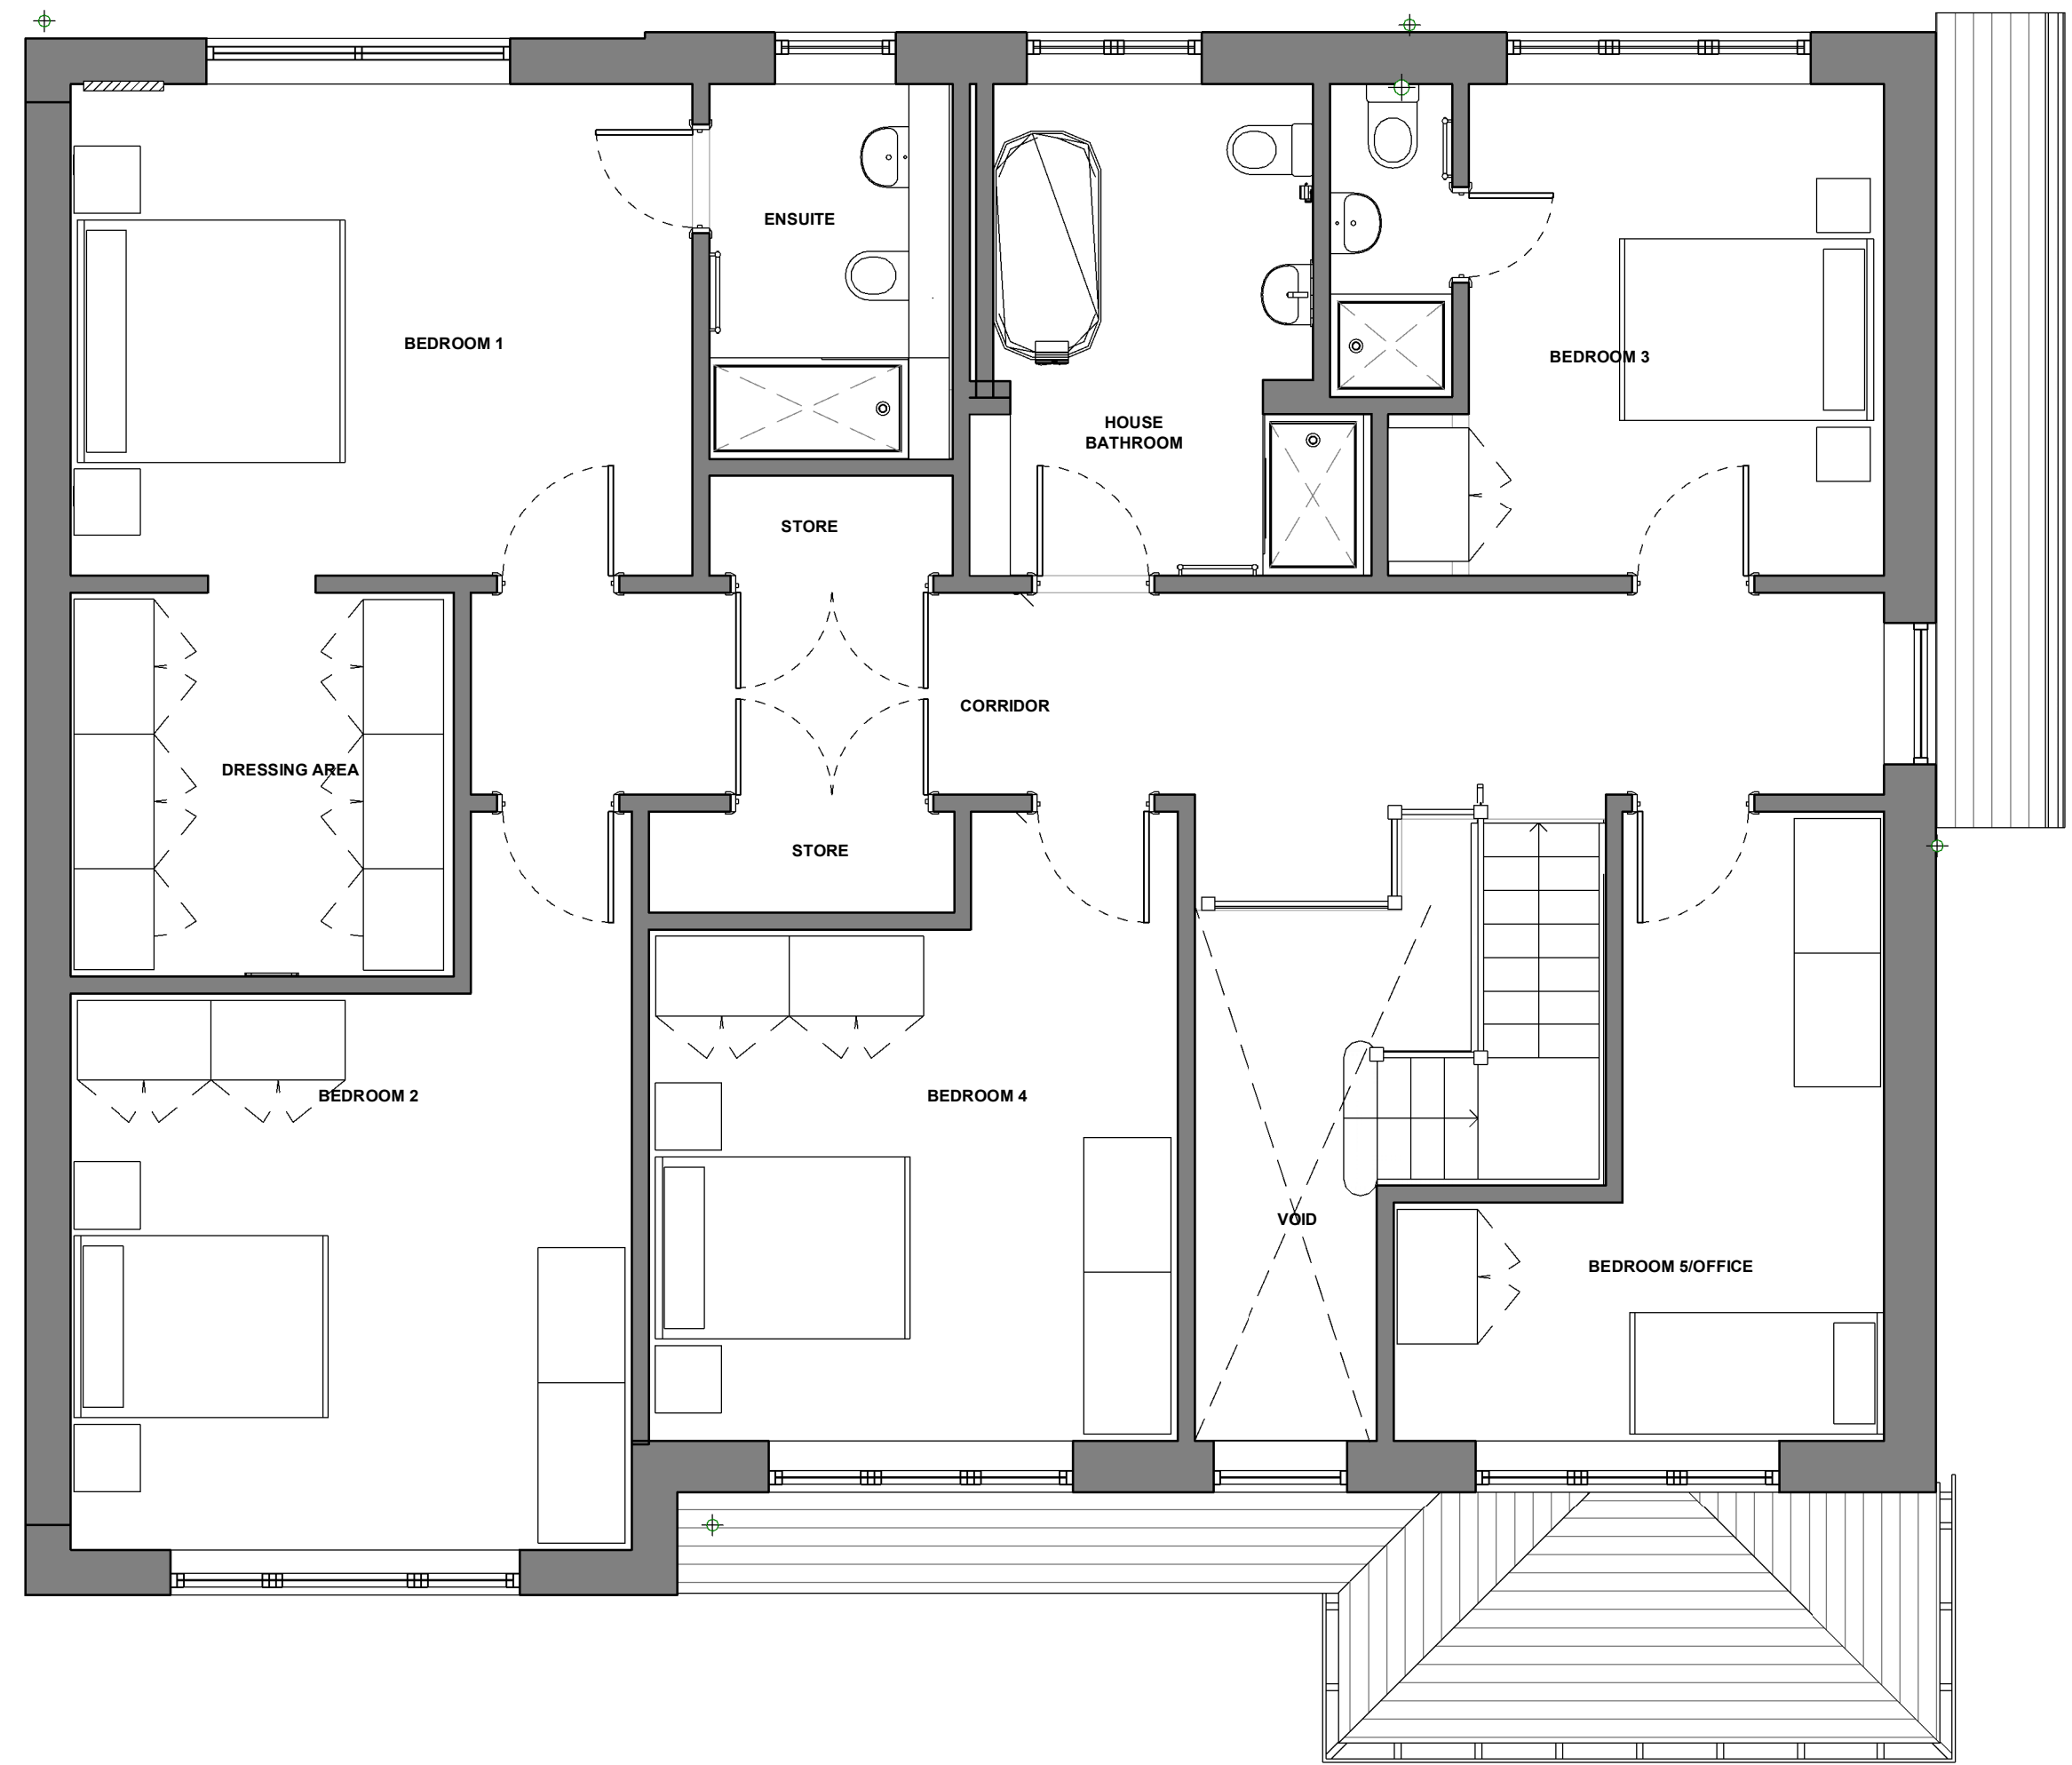

2 Level 01 - Proposed GA Plan
1 : 50

Rev	Description	Date	Dr by	App by
original by	date created	03/01/25	approved by	SH
CRH				

drawing			
Planning - Proposed Plans			
		plot date	
		scale	@A1
drawing number		1 : 50	
SK1100		rev	issue status