

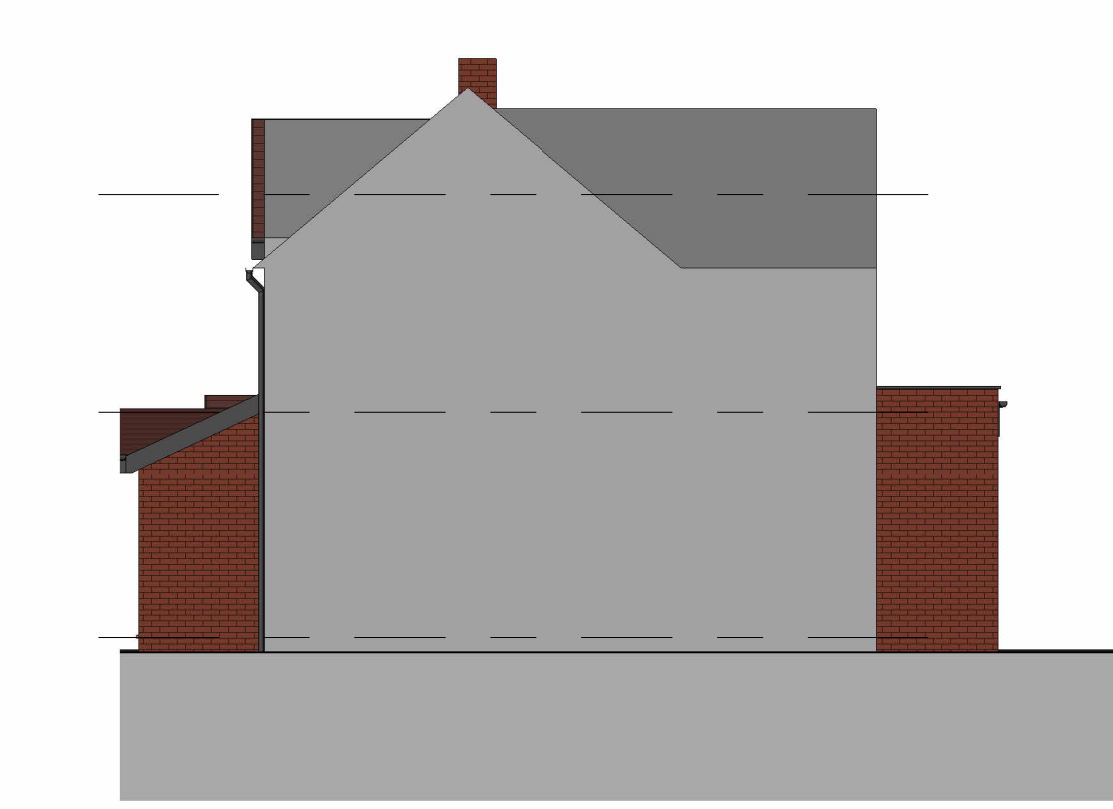


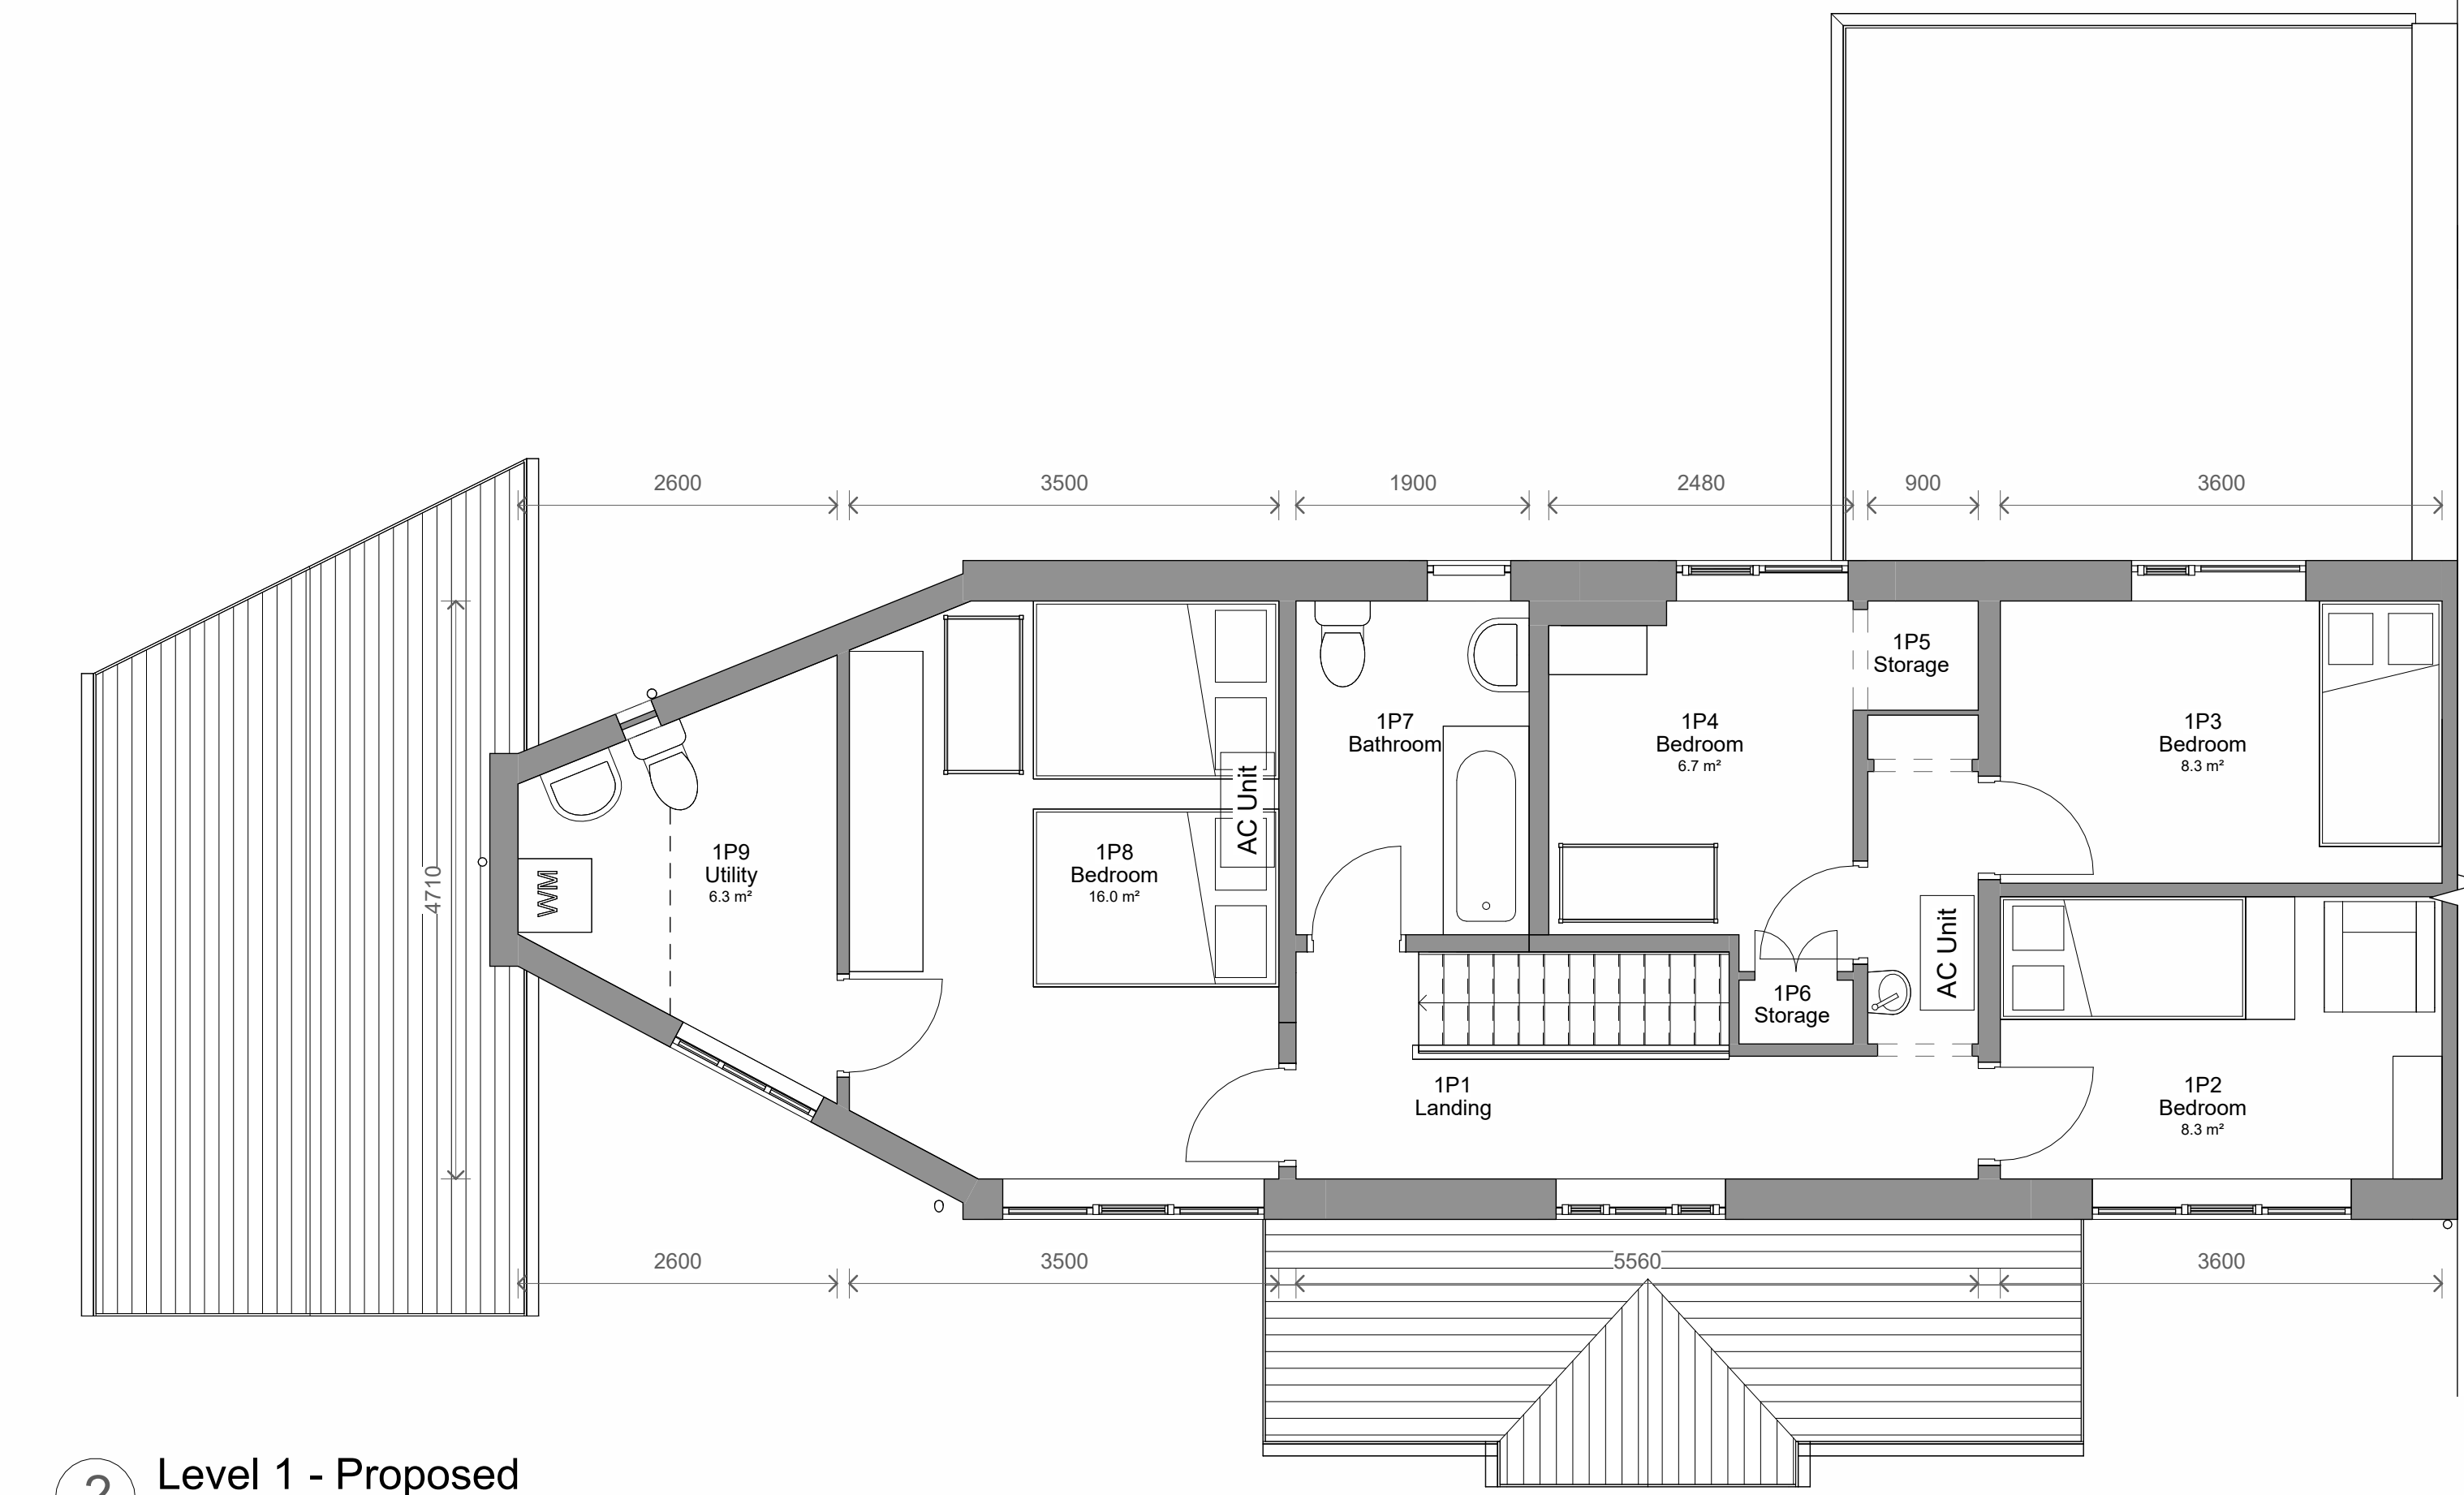

4	Revised Design	17/01/2025	JB
3	Revised Design	16/01/2025	JB
2	Revised Design	10/01/2025	JB
1	Revised Design	09/01/2025	JB
No.	Description	Date	Initial

PROJECT			3 Tewkesbury Drive					
TITLE			Proposed Plans and Elevations					
STATUS			DESIGN					
DRAWN BY		DATE				SCALE (@ A1)		
JB		02/01/2025				As indicated		
PROJECT NUMBER		DRAWING NUMBER			REV			
GSS24079.3		003			4			
GOLD SKETCH								
S T U D I O S								
www.goldsketch.co.uk info@goldsketch.co.uk 0161 792 9595								
NOTES								
©COPYRIGHT- ALL RIGHTS RESERVED. THIS DRAWING AND ANY PARTS THEREOF ARE NOT TO BE REPRODUCED OR TRANSMITTED IN ANY FORM OR BY ANY MEANS, ELECTRONIC OR MECHANICAL, INCLUDING PHOTOCOPYING, RECORDING, OR BY ANY INFORMATION STORAGE AND RETRIEVAL SYSTEM, WITHOUT PERMISSION IN WRITING FROM GOLD SKETCH STUDIOS. ANY UNAUTHORIZED REPRODUCTION OR TRANSMISSION OF THIS DRAWING IS STRICTLY PROHIBITED AND WILL BE PROSECUTED TO THE FULL EXTENT OF THE LAW. ALL DIMENSIONS AND MATERIALS TO BE IN ACCORDANCE WITH CURRENT BUILDING REGULATIONS, RELEVANT CODES OF PRACTICE AND BRITISH STANDARDS. ALL DIMENSIONS ON THIS DRAWING ARE IN MILLIMETRES UNLESS OTHERWISE STATED.								

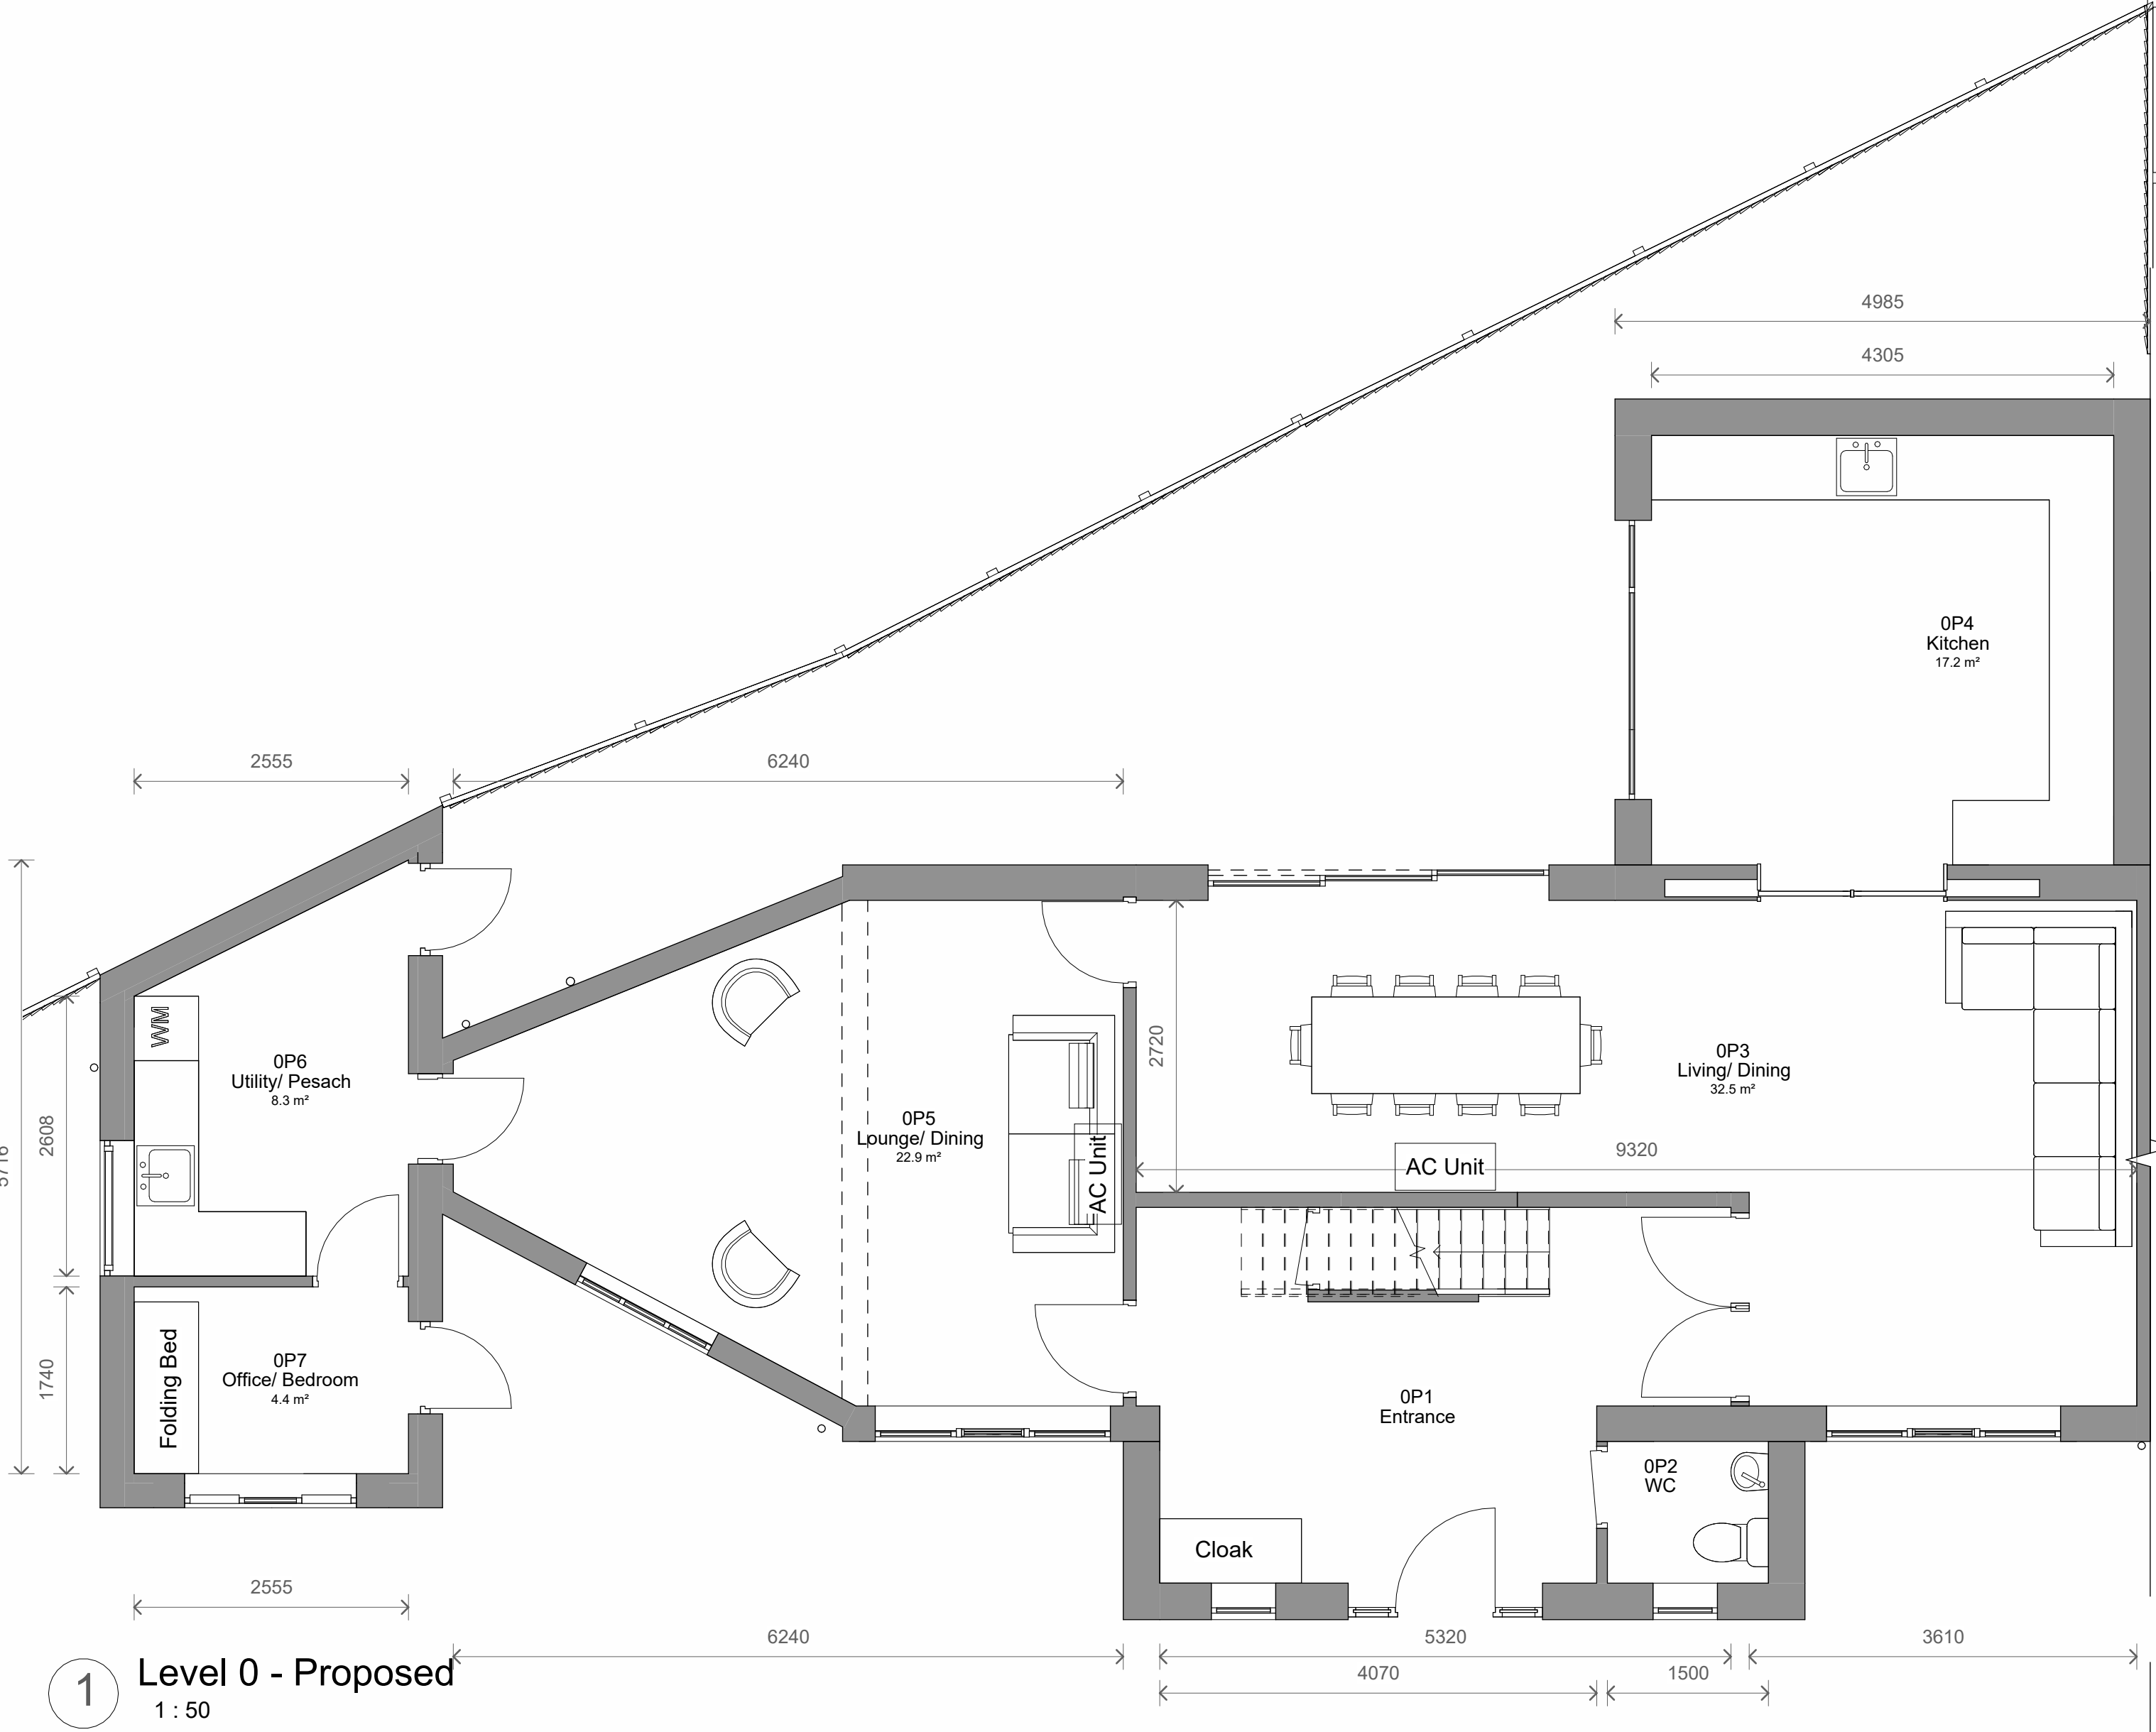